



BRADLEY ROAD

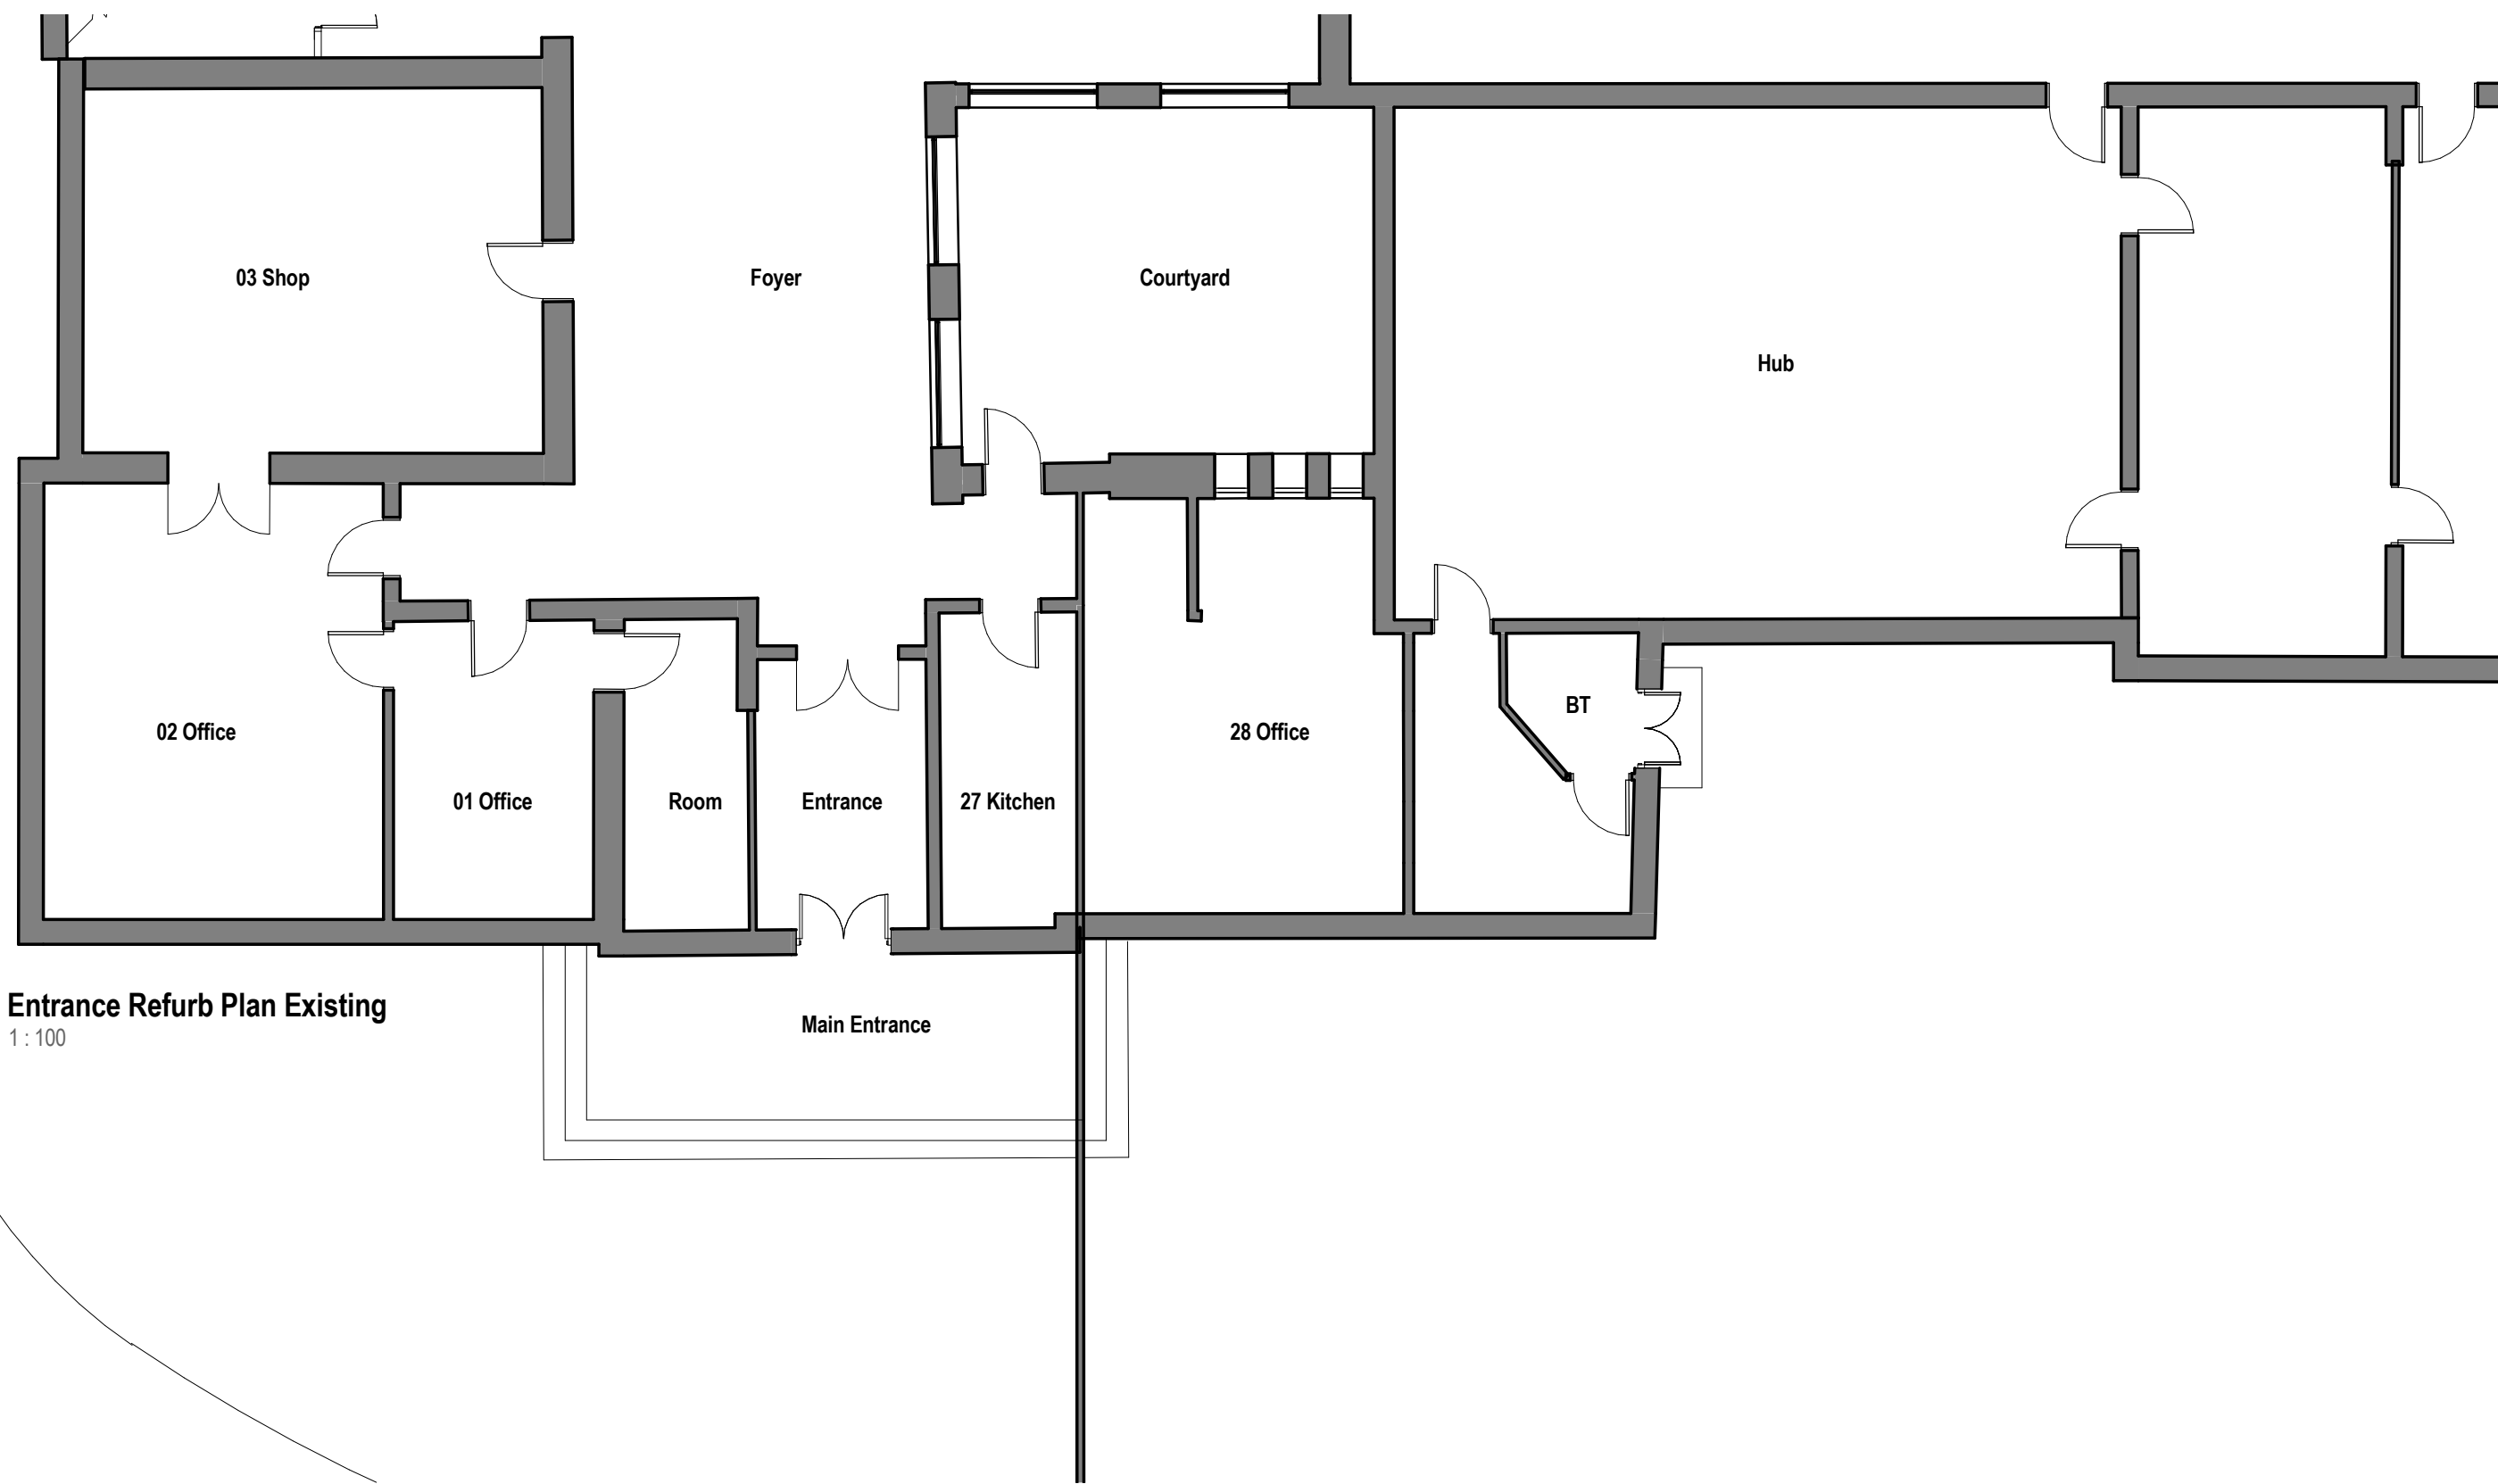


Entrance Refurb Plan Existing
1 : 100

BRADLEY ROAD

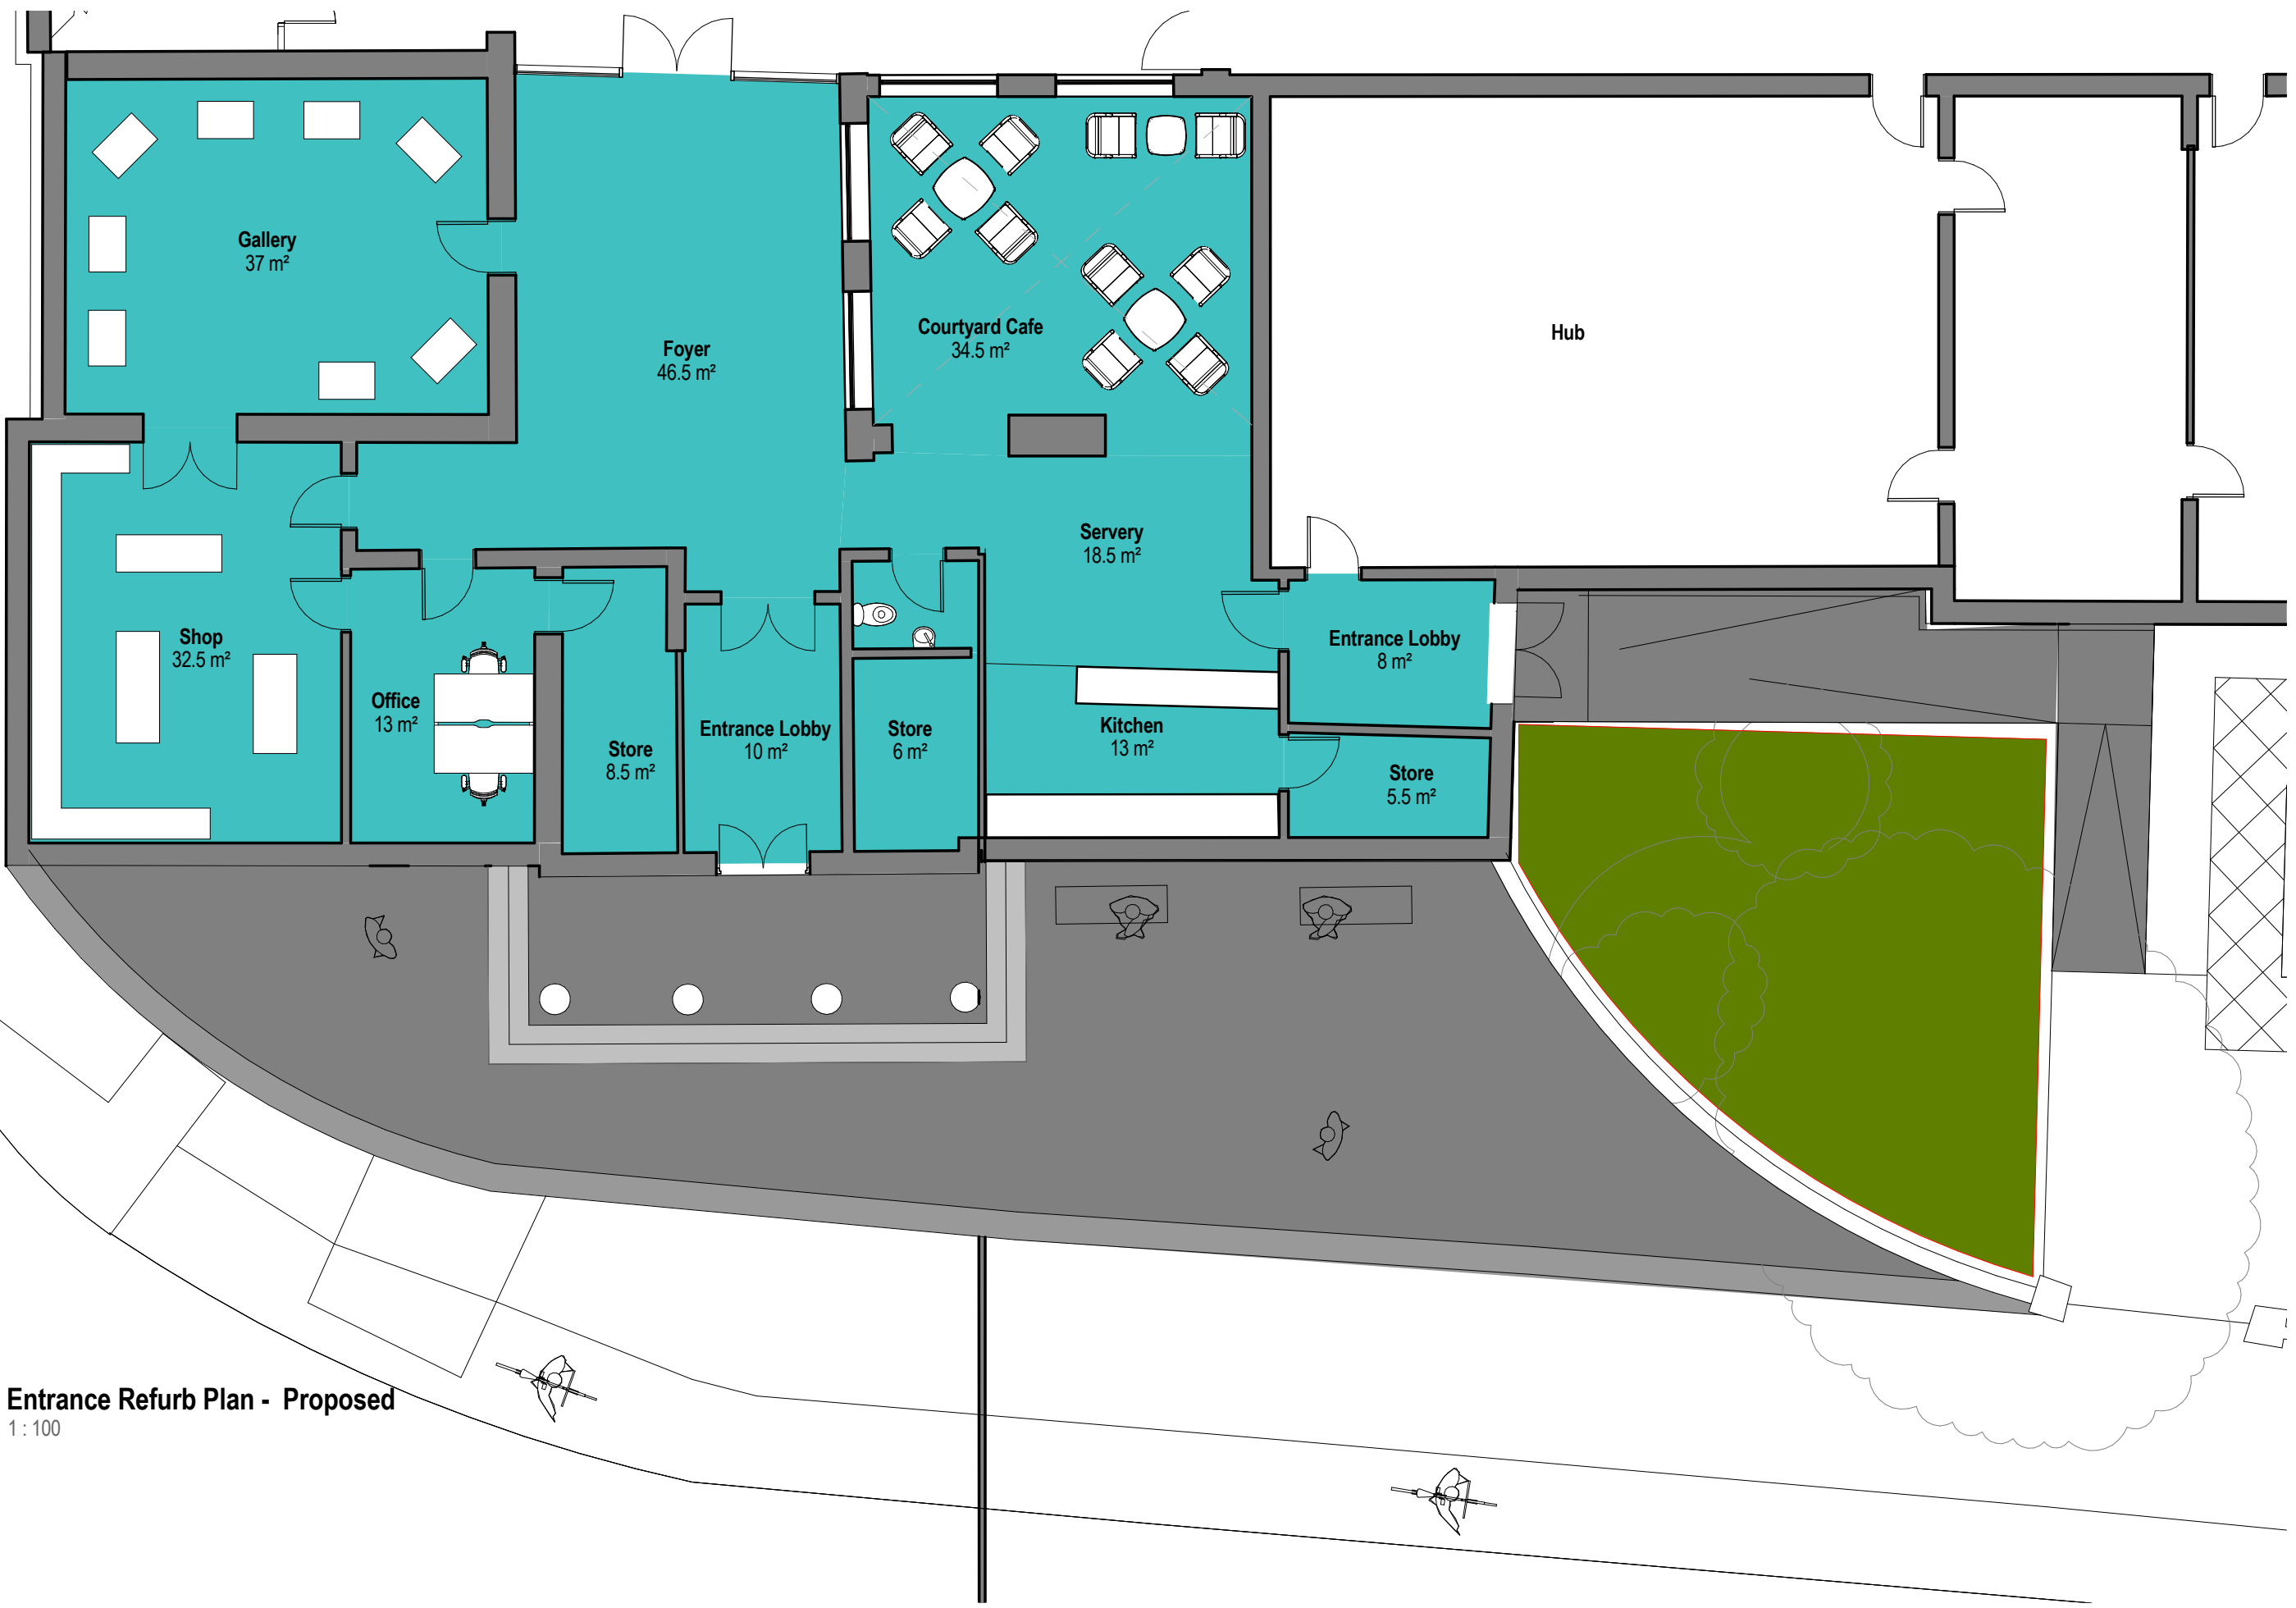

Entrance Refurb Plan - Proposed
1 : 100

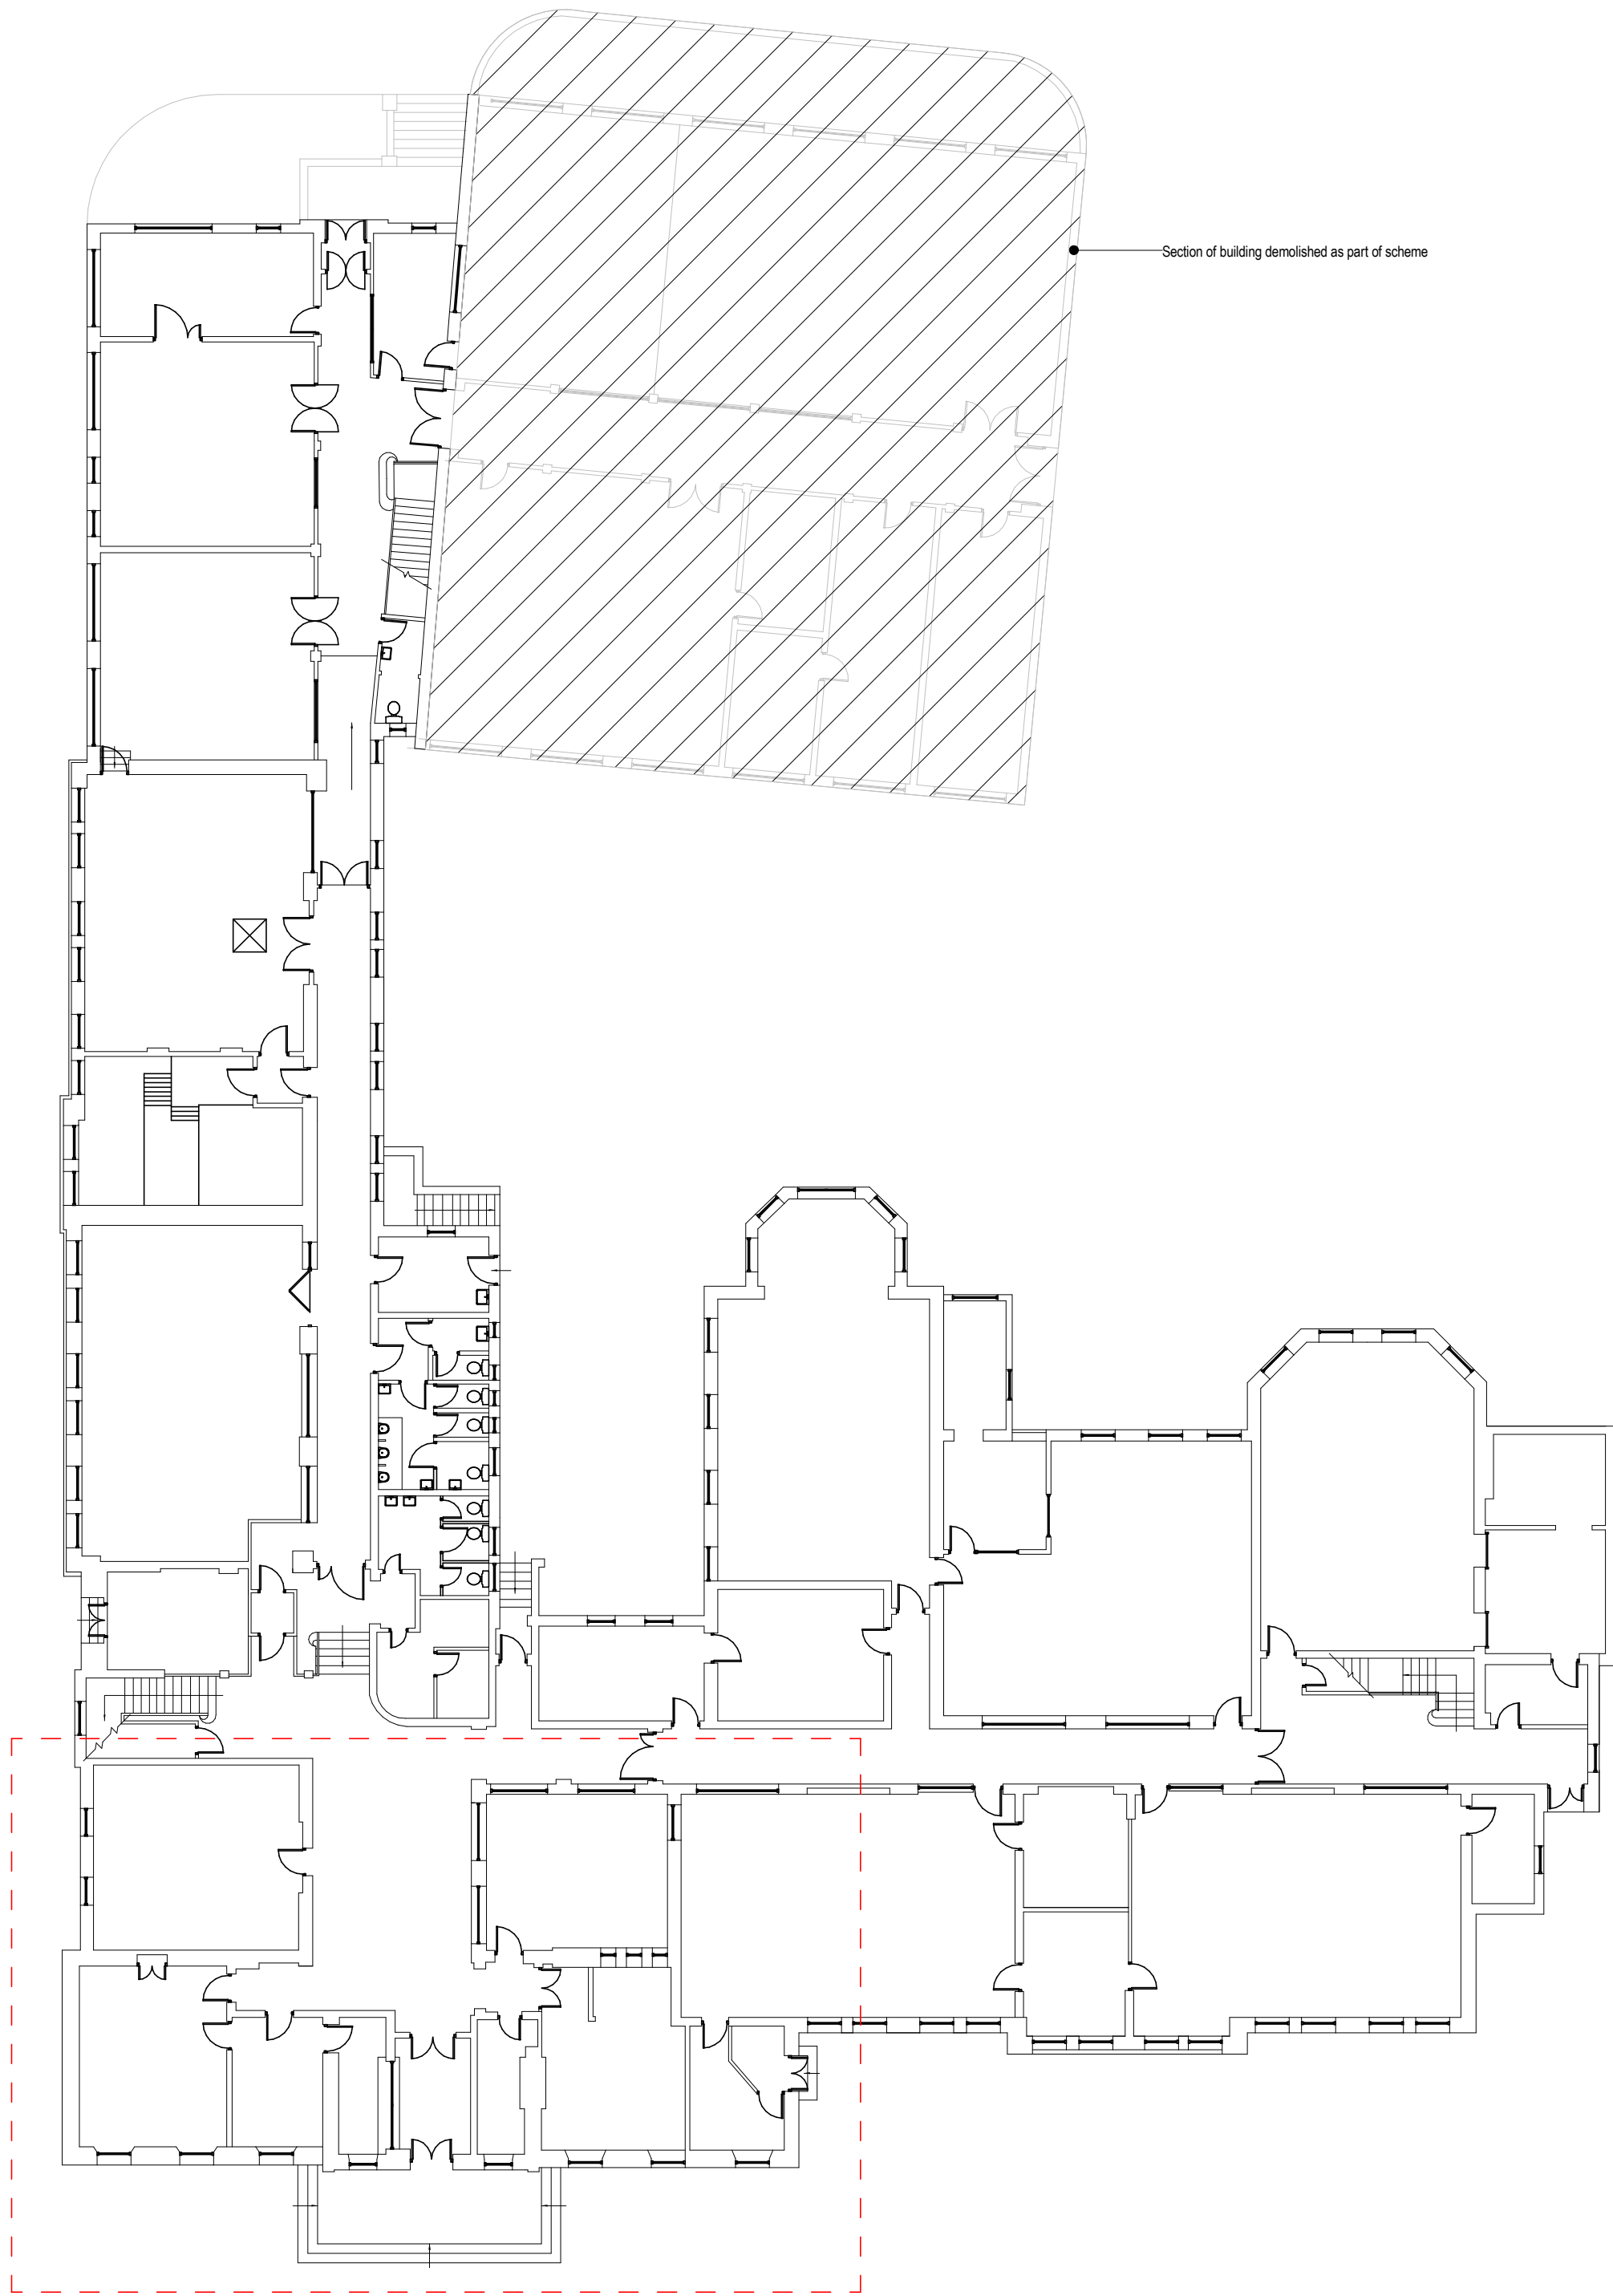

GENERAL NOTES:

- 1 All boundaries, dimensions and levels are to be checked on site before construction and any discrepancies reported to the Architect / Designer.
- 2 Partial Service: Any discrepancies with site or other information is to be advised to the Architect / Designer and direction and / or approval is to be sought before the implementation of the detail.
- 3 Block and site plans are reproduced under license from the Ordnance Survey.
- 4 Do not scale this drawing.
- 5 For the purpose of coordination, all relevant parties must check this information prior to implementation and report any discrepancies to the Architect / Designer.

PL2	Entrance amended to suit revised ramp layout.	11.06.19	RF	TC
PL1	Issued for Planning	14.06.18	RF	
REV	DESCRIPTION	DATE	REV BY	CHKD BY

CLIENT	Wrexham Glyndwr University
PROJECT	Campus 2025 - Regent Street Campus

DRAWING	Art School Main Entrance Refurbishment
SCALE	As indicated
DATE	06/01/18
DAY DRAWING No.	AL-04-008
DRAWING STATUS	PLANNING
PAPER SIZE	A1
DRAWN BY	RF
REVISION	PL2
PROJECT No.	351-17-2

DAY

ARCHITECTURAL LTD

DAY ARCHITECTURAL LTD
STUDIO 1
2ND FLOOR LANCASTER BUILDINGS
77 DEANSGATE
MANCHESTER
M3 2BW
T: 0161 8349703
E: info@day-architectural.com
W: www.day-architectural.com