
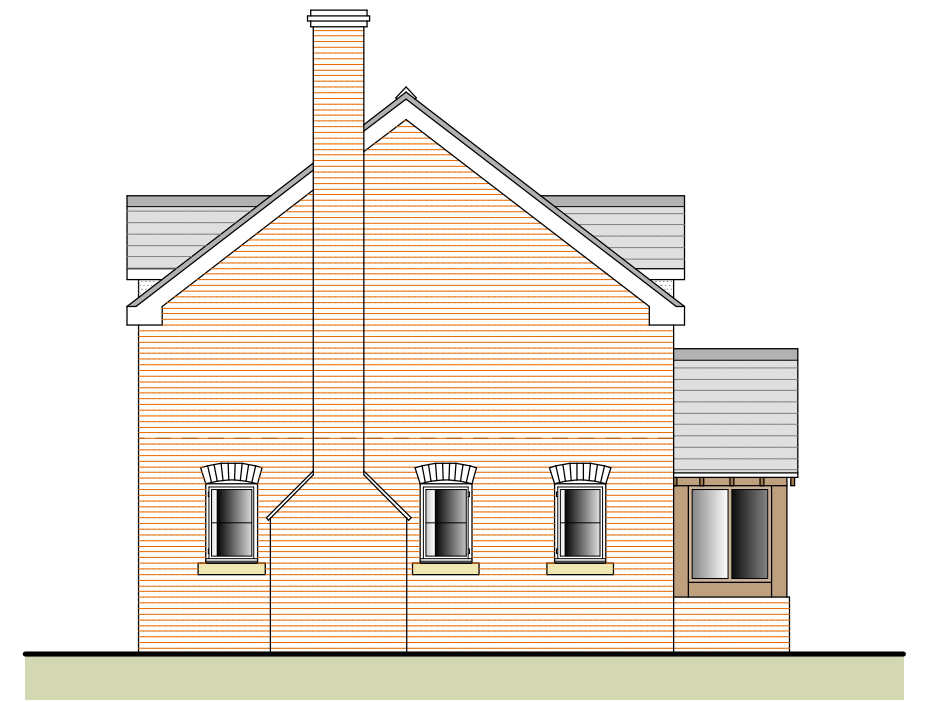
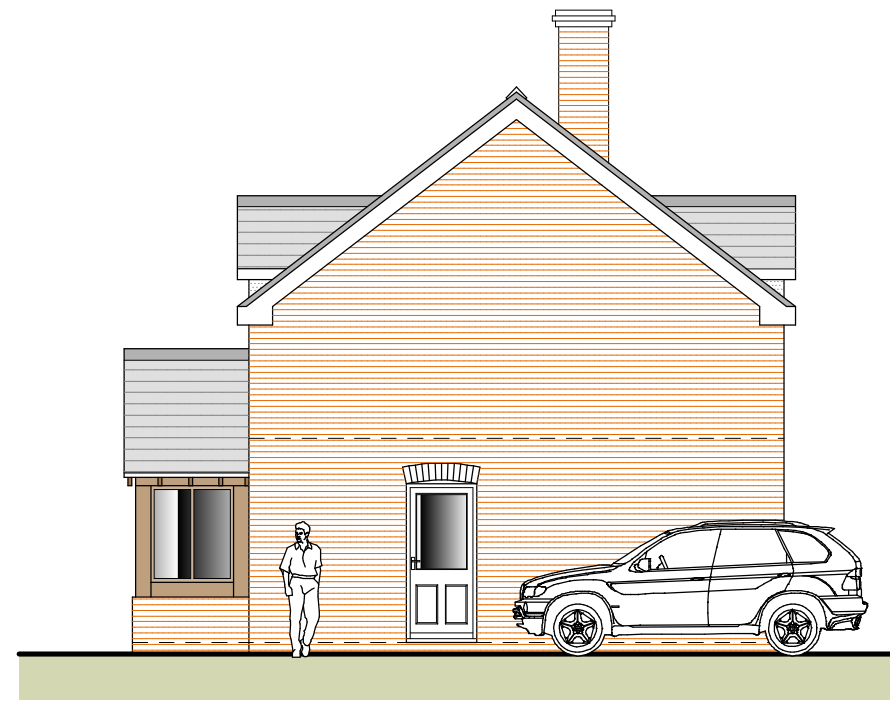


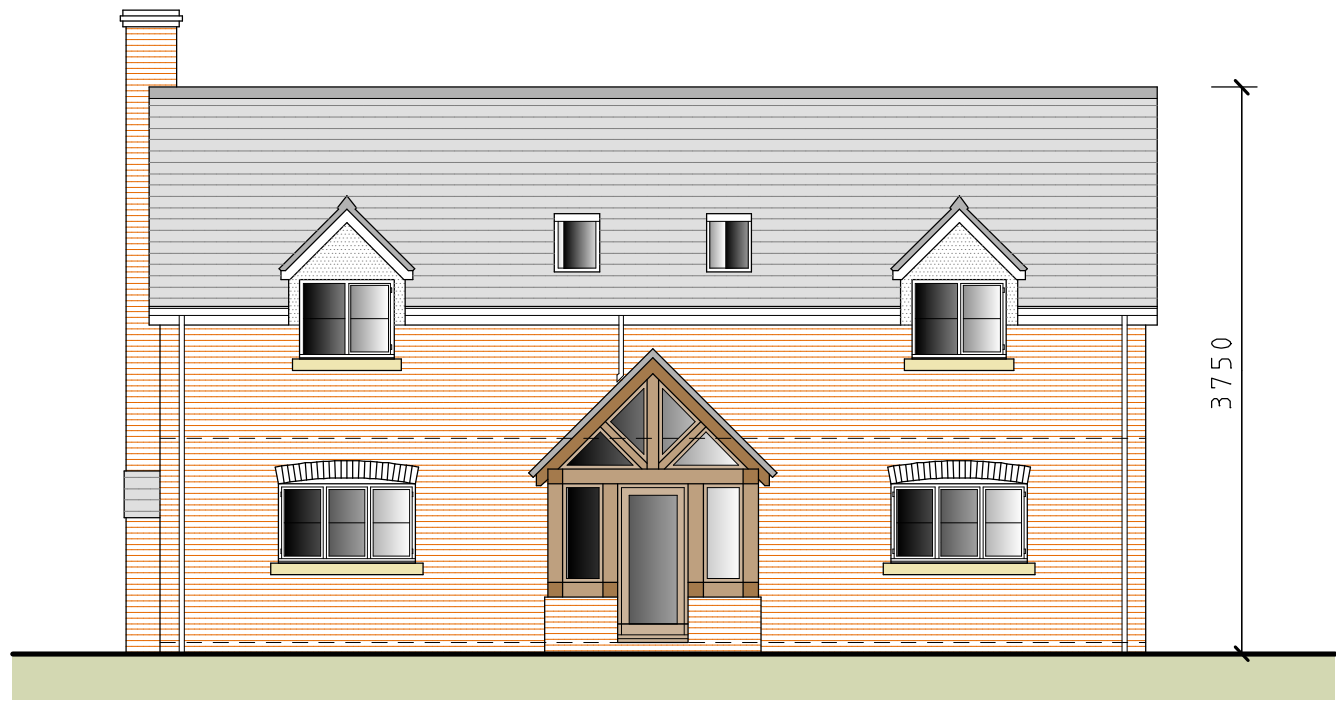


3 PROPOSED FRONT ELEVATION 1 : 100


4 PROPOSED SIDE ELEVATION 1 : 100

5 PROPOSED REAR ELEVATION 1 : 100

6 PROPOSED SIDE ELEVATION 1 : 100

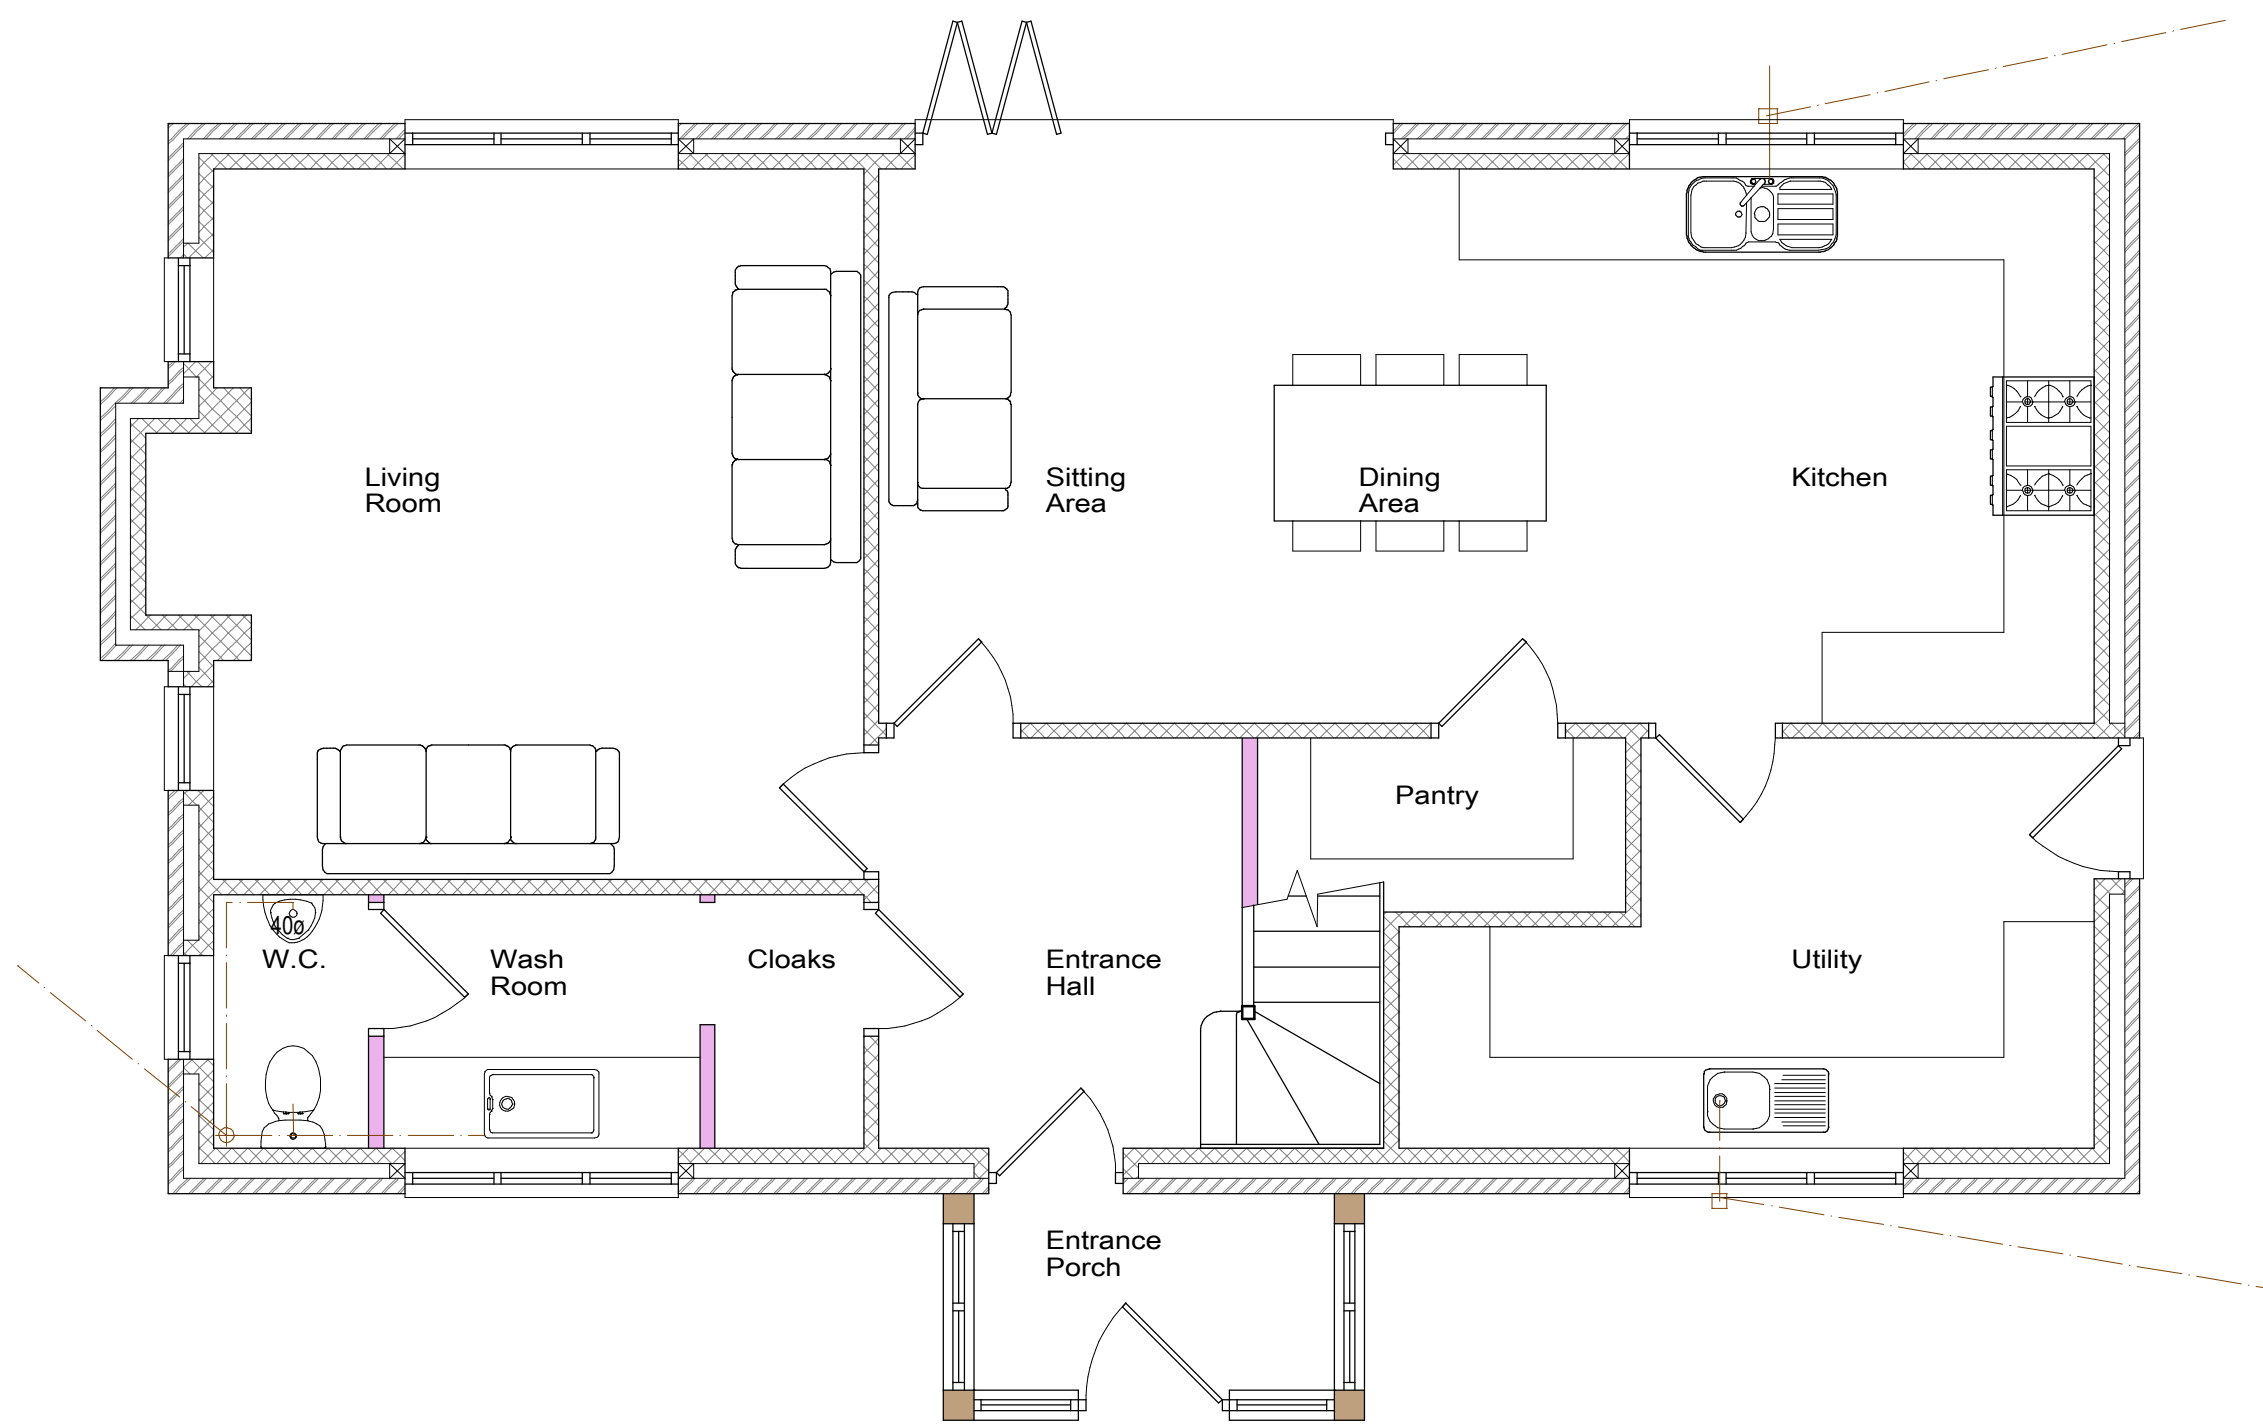

WALLS SHOWN RED ON PLAN TO BE STRUCTURAL STUD
TO ENGINEER'S DETAILS TO COMPLY WITH PART A A1/2
MAXIMUM FLOOR AREA FOR ENCLOSED WALLS
SEE DIAGRAM 5 PAGE 18 OF THE APPROVED DOCUMENT

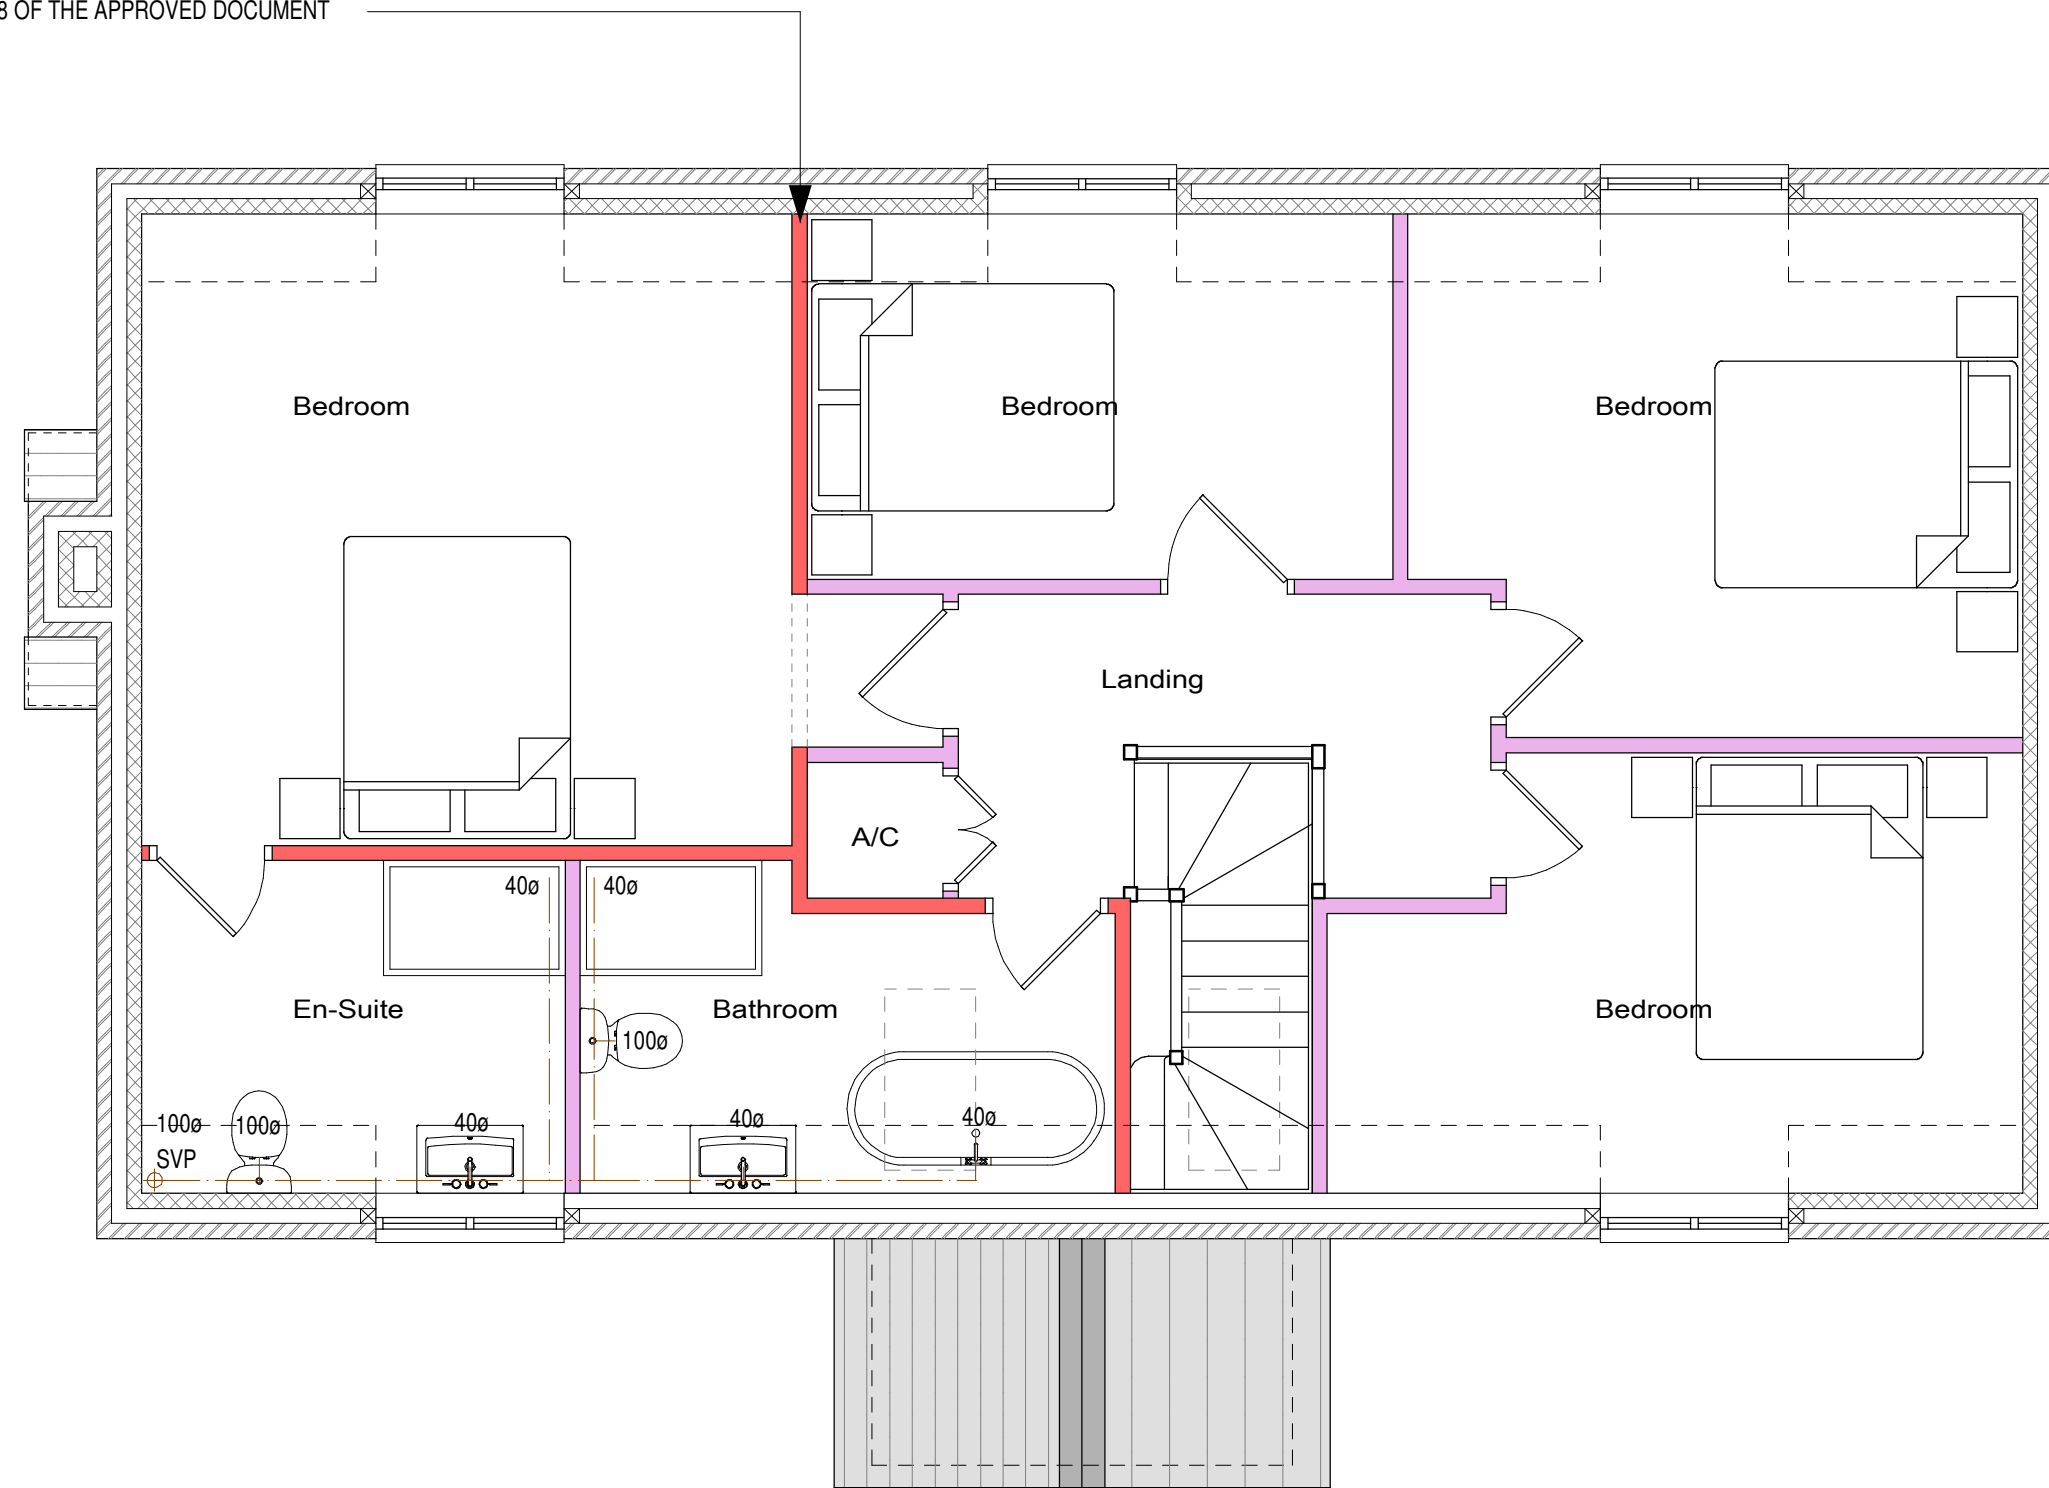

NOTES
All drawings and specifications contained in this document are the copyright of
ARH Architectural Design.
All dimensions must be checked on site and not scaled from the drawings.
All discrepancies must be notified to the Agent immediately.

KEY :

Rev	Date	Revisions
Drawn by :	Date :	
A.R. HEWITT	September 2018	

ARH Architectural Design

206 Liverpool Road,
Whitchurch,
Shropshire,
SY13 1UT

Tel: 07891 147512
e-mail
arharchitecturaldesign@gmail.com

© copyright This drawing must not be reproduced without first obtaining written permission

Client :
Mr M Paton

Job Title :
PROPOSED NEW DWELLING AT
1 THE ELMS
TALLARN GREEN
MALPAS
SY14 7HY

Drawing Title :
PROPOSED PLANS AND ELEVATIONS

Dwg No : HS098/02	Scale : As Shown @ A1	Rev : -
----------------------	--------------------------	------------

1 PROPOSED GROUND FLOOR PLAN 1 : 50

2 PROPOSED FIRST FLOOR PLAN 1 : 50