


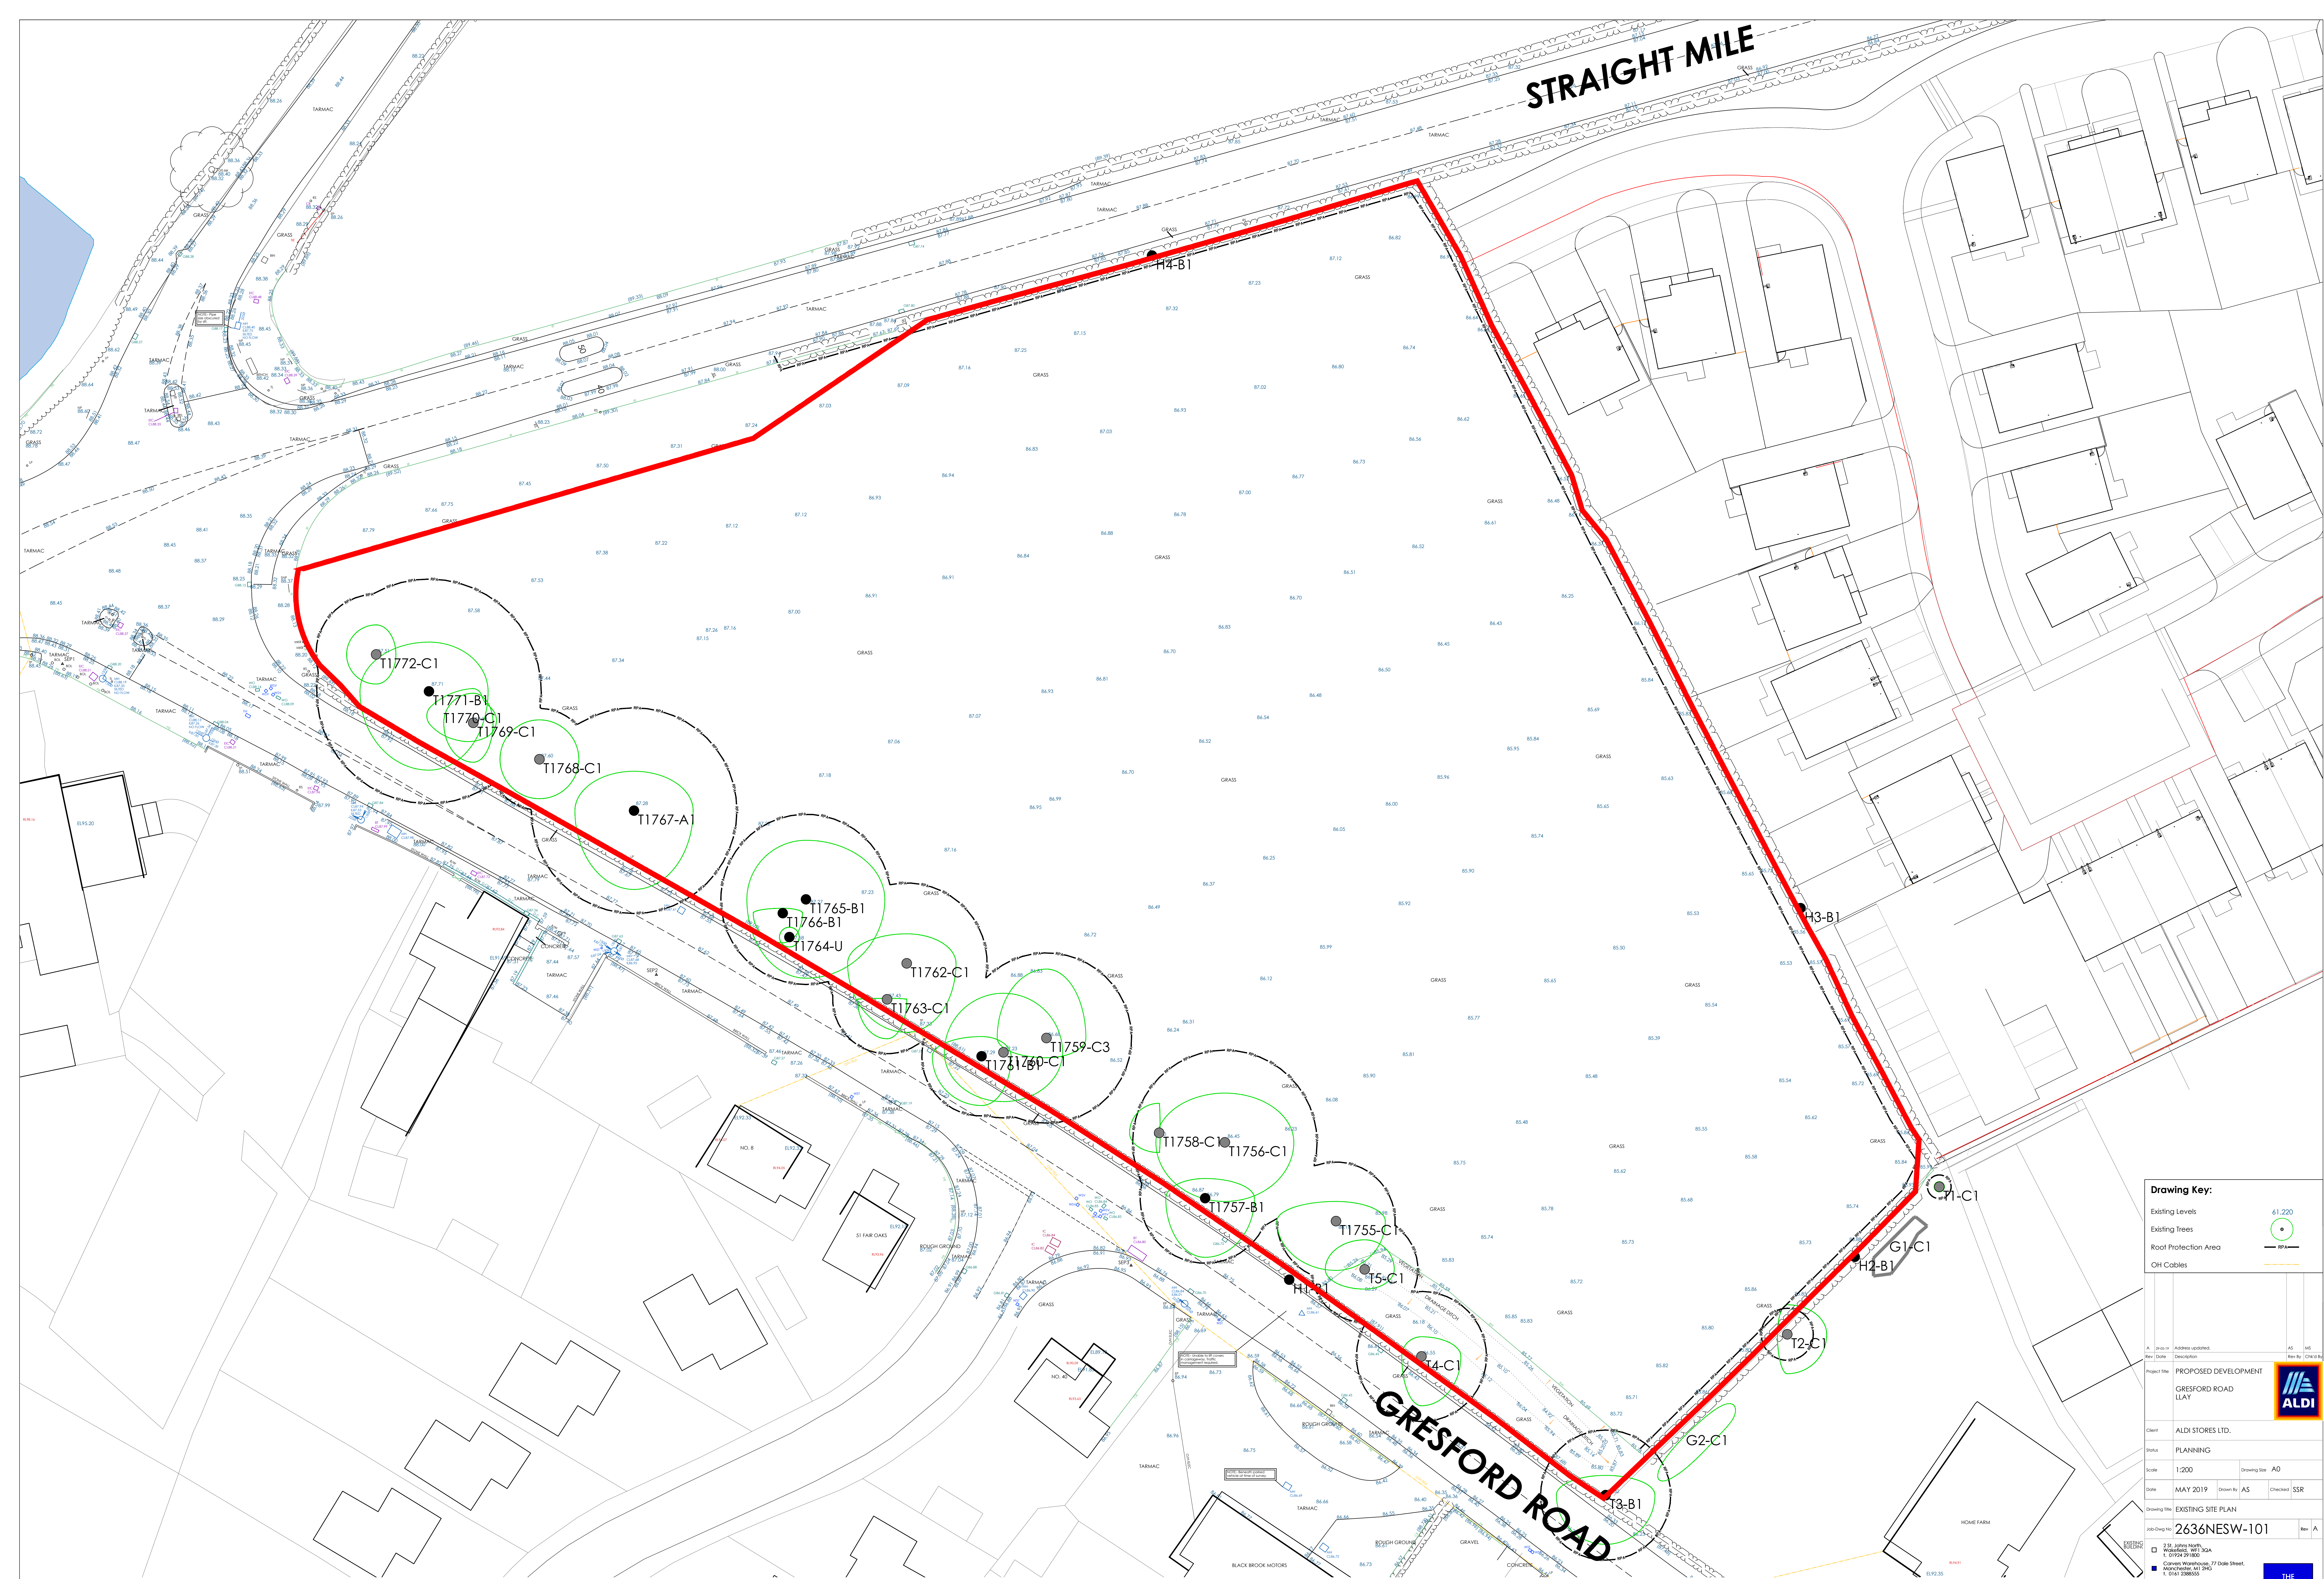

Existing Site Plan
Scale 1:200 @ A0

0 2 4 6 8 10m
SCALE 1:200

Application Boundary
11.029sqm/2.73 acres

Drawing Key:

- Existing Levels
- Existing Trees
- Roof Protection Area
- OH Cables

61.220

1:200

AS

WKS

Rev. Date Description

Project Title

Client

Status

Scale

Date

Drawing Title

Job/Draw No.

Rev. A

23-24, 25-26, 27-28, 2361-2362, 2363-236