



Project
Graig Wen Farm Conservatory

Author
Lizzie Nicholson-Jones

Checked by
Tim Nicholson

Drawing Description
*South East and North West
Elevations As Existing*


Drawing Number
DWG15

Date
8th November 2017

Scale
1mm:100mm @ A3



South East Elevation As Existing

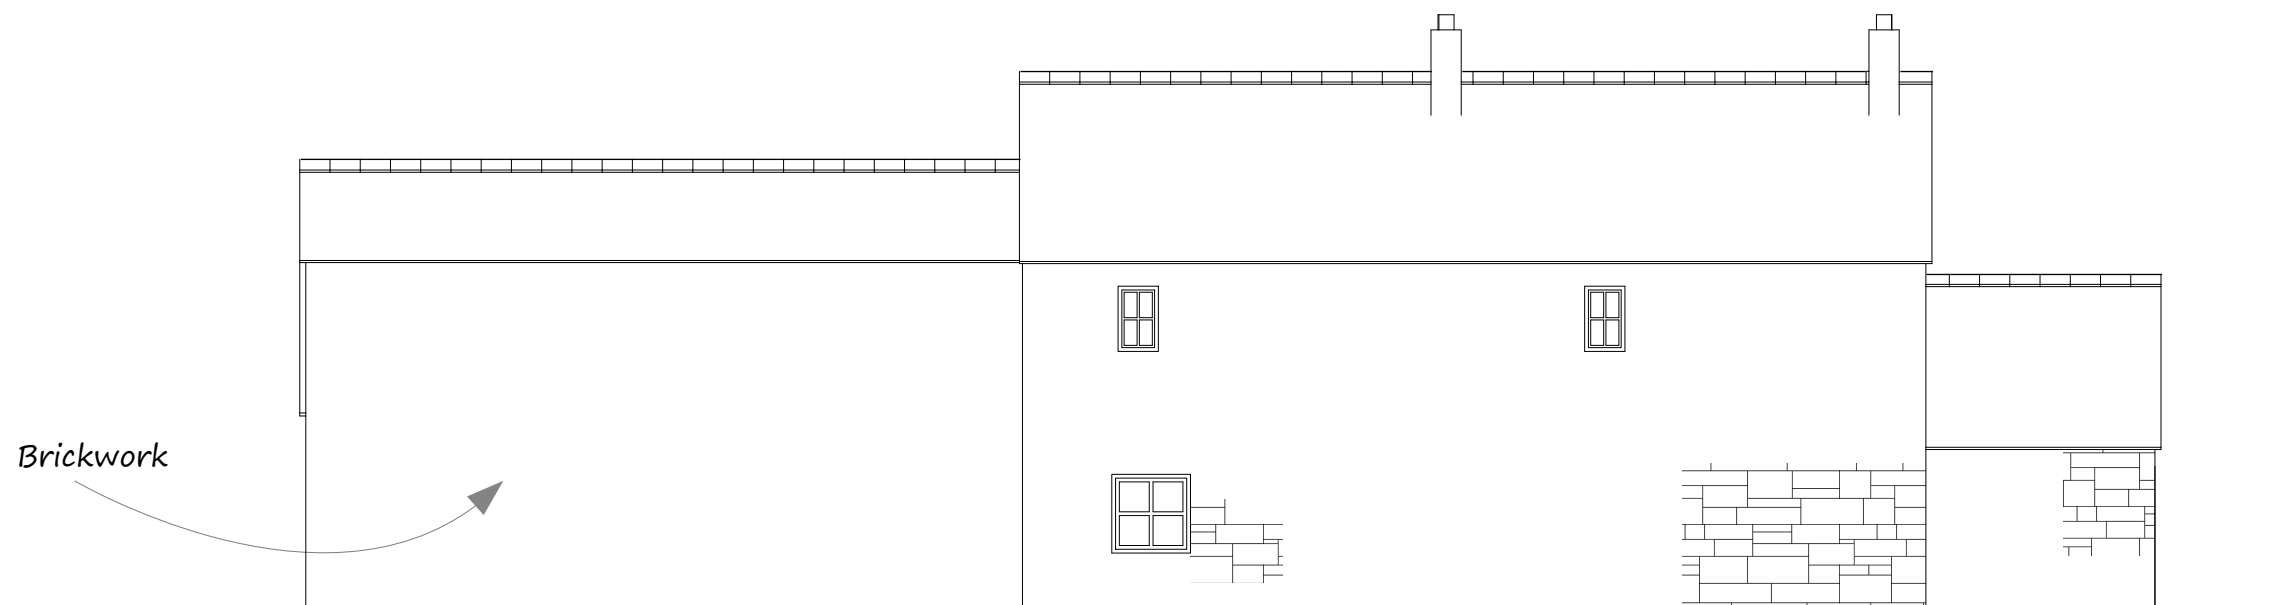


Brickwork


North West Elevation As Existing



North East Elevation As Existing

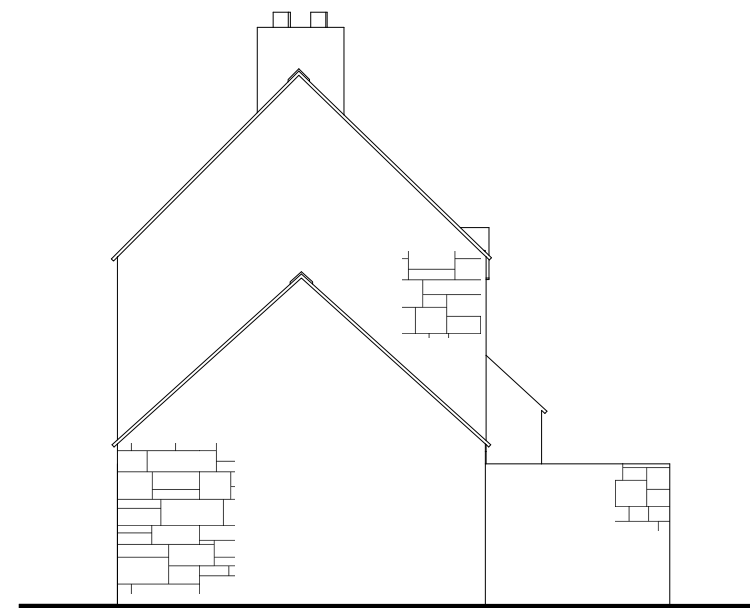

South West Elevation As Existing

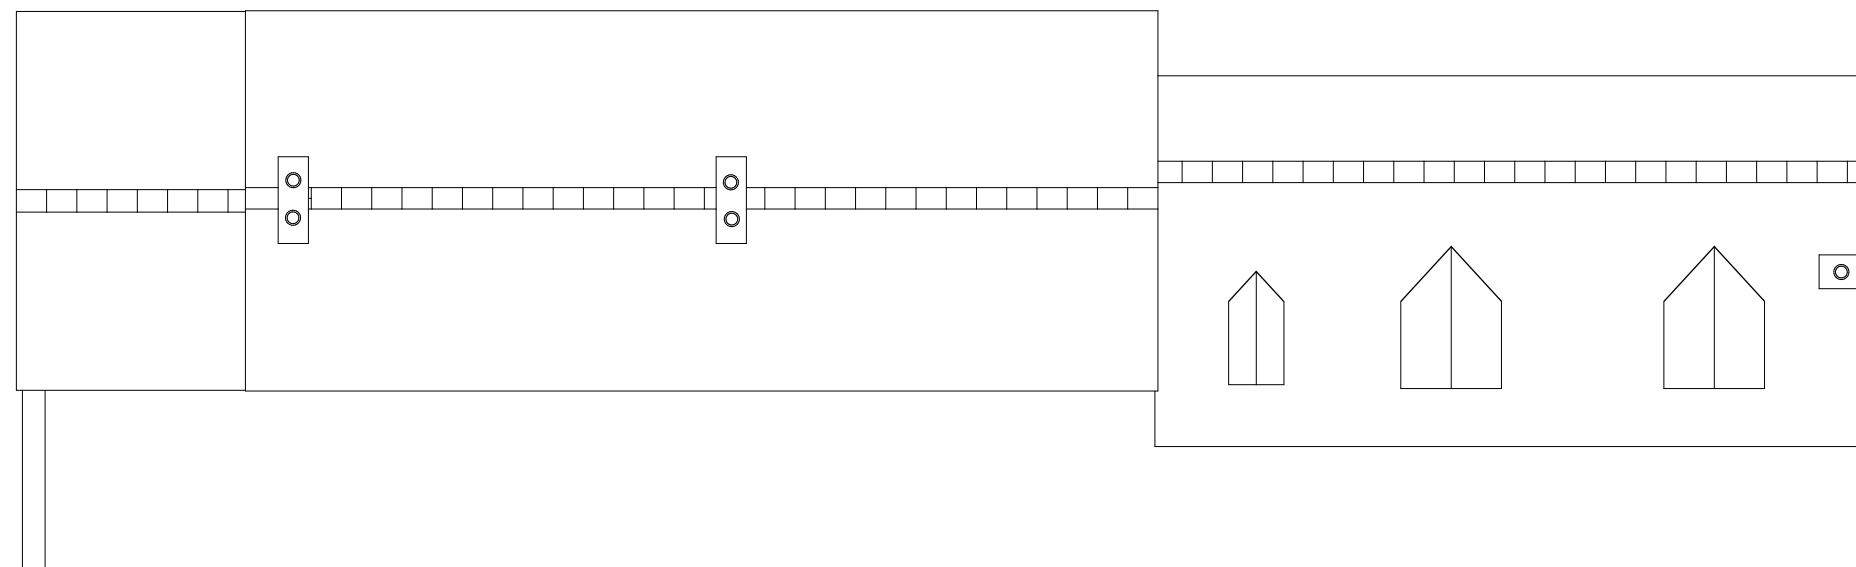

0 1 2 4 8 Metres

Roof Plan As Existing

Rosemary Clay Tiles On All Roof Pitches



NicholsonPriceAssociates

Project

Graig Wen Farm Conservatory

Author

Lizzie Nicholson-Jones

Checked by

Tim Nicholson

Drawing Description

North East and South West
Elevations As Existing. Roof Plan
As Existing.

Drawing Number

DWG16

Date

8th November 2017

Scale

1mm:100mm @ A3

Project

Graig Wen Farm Conservatory

Author

Lizzie Nicholson-Jones

Checked by

Tim Nicholson

Drawing Description

South East and North West Elevations As Proposed

Drawing Number

DWG17

Date

8th November 2017

Scale

1mm:100mm @ A3

0 1 2 4 8 Metres





Former window opening to become external door into conservatory

Hardwood Conservatory Frame

North West Elevation As Proposed

Brickwork

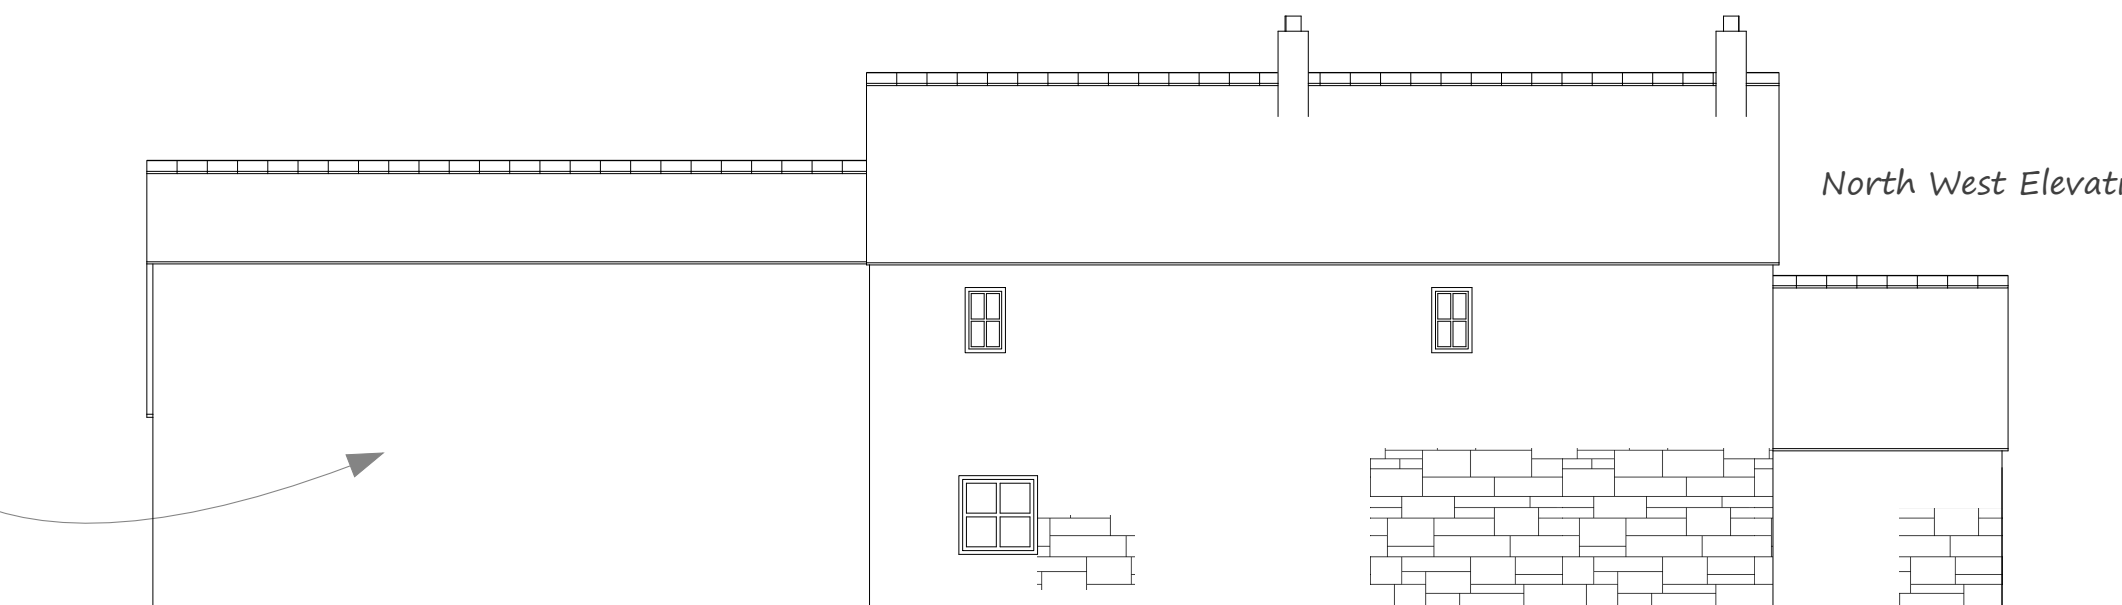

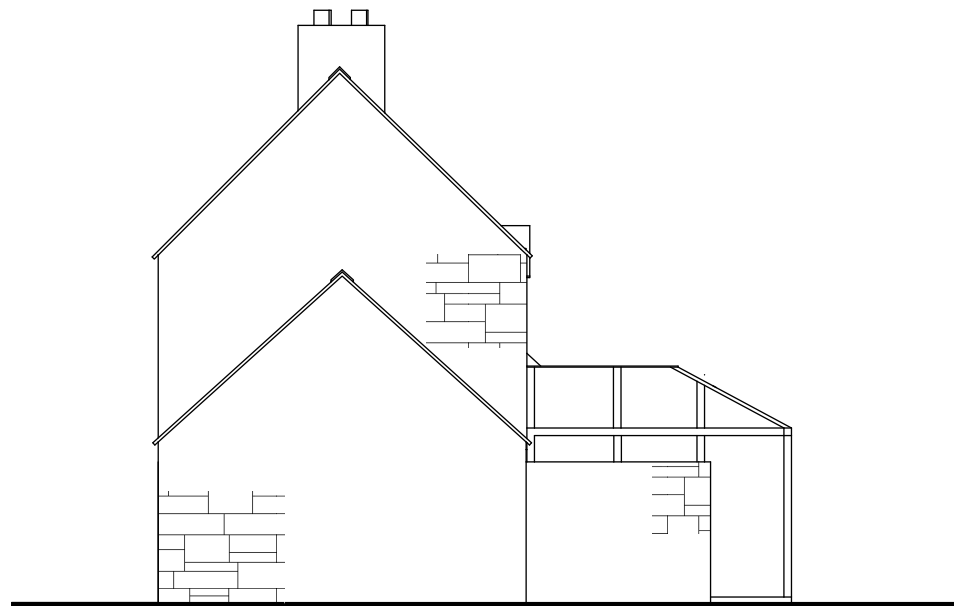

South West Elevation As Proposed



North East Elevation As Proposed




8 Metres

0

1

2

4

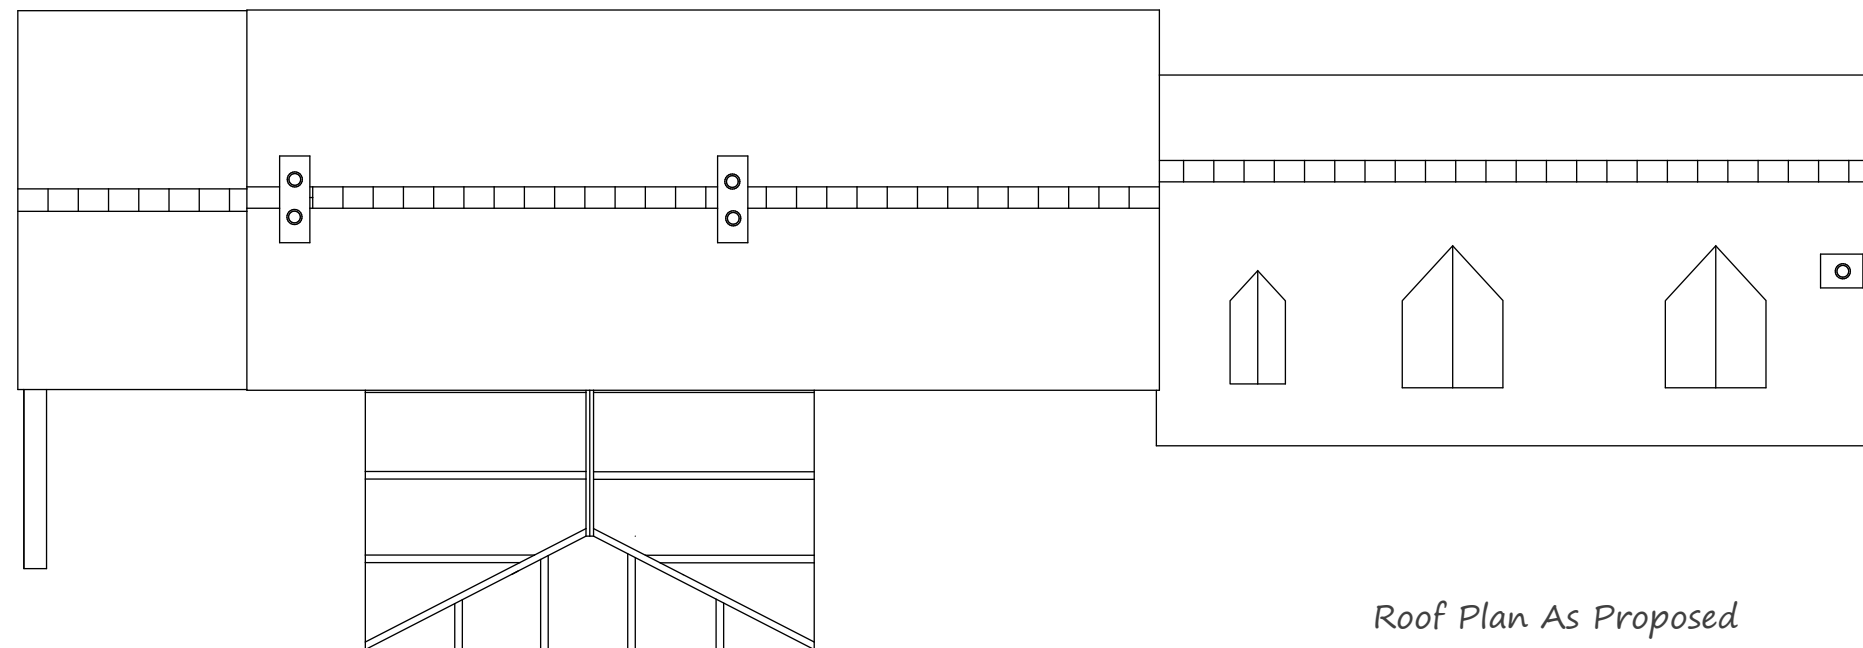

Roof Plan As Proposed

Rosemary Clay Tiles On All Roof Pitches



Project

Graig Wen Farm Conservatory

Author

Lizzie Nicholson-Jones

Checked by

Tim Nicholson

Drawing Description

North East and South West
Elevations As Proposed. Roof
Plan As Proposed.

Drawing Number

DWG18

Date

8th November 2017

Scale

1mm:100mm @ A3

Project
Graig Wen Farm Conservatory

Author
Lizzie Nicholson-Jones

Checked by
Tim Nicholson

Drawing Description
3D View of Building As Existing and As Proposed.

Drawing Number
DWG19

Date
8th November 2017

Scale
N/A



As Existing



As Proposed