



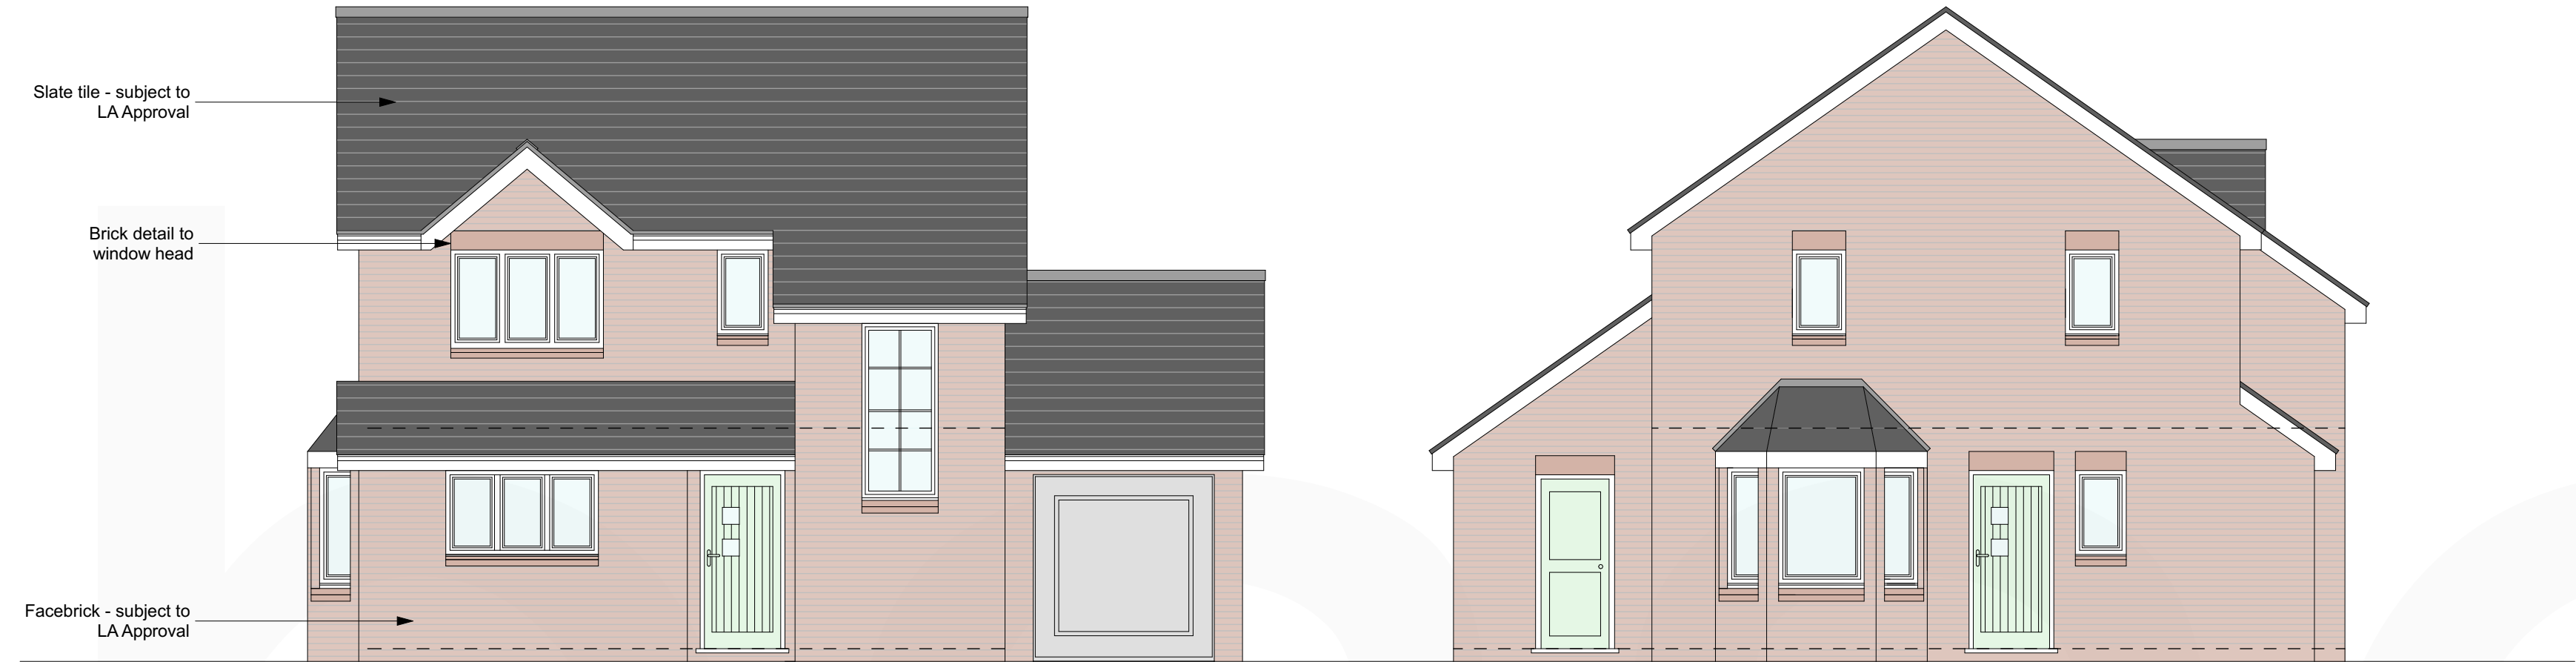

Front Elevation

Side Elevation

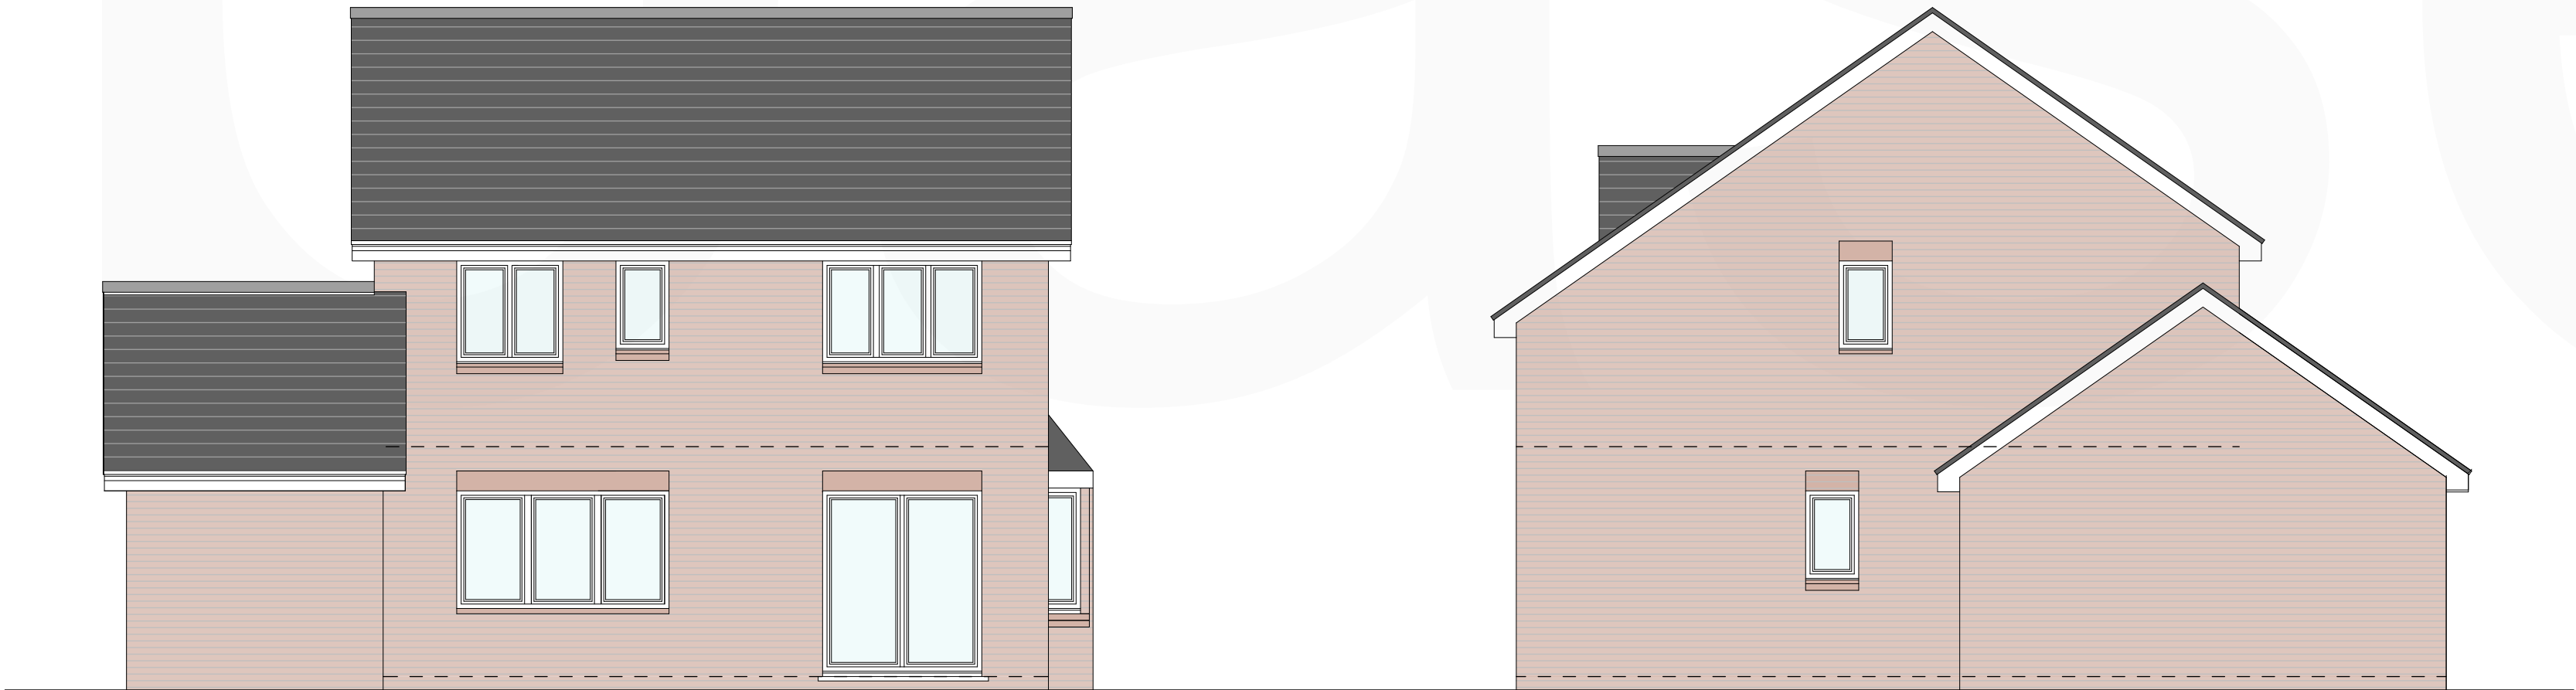


Rear Elevation

Side Elevation

BEAUMARIS HYBRID HOUSE TYPE

3 bedroom detached dwelling
GIA = 96sqm / 1035sqft

Plot 17 *attached single garage*

 

base Architecture & Design Limited : T: 01743 236400 : T: 01244 569008 : W: www.basearchitecture.co.uk

Rev No.	Date.	Rev.		By.	Chk.

PLANNING

Scale.	1:50@A2	Date.	Jan 2018	Drawn by.	JS	Chk.	AO
Project Title. Vicarage Lane, Gresford							
Client. Gower Homes Ltd.							
Drawing Title. Beaumaris(2) Proposed Elevations							
Project No. BA1858		Drawing No. PL-013		Revision. -			