


Jennings-Design Associates take no responsibility for any dimensions obtained by scaling from this drawing. If no dimension is shown the recipient must ascertain the dimension specifically from the Architect or by site measurement. Supplying this drawing in digital form is solely for convenience and no reliance may be placed on digital data. All data must be checked against hard copy. Dimensions must be checked on site. Any discrepancies must be reported to the Architect immediately. This drawing is copyright of Jennings-Design Associates

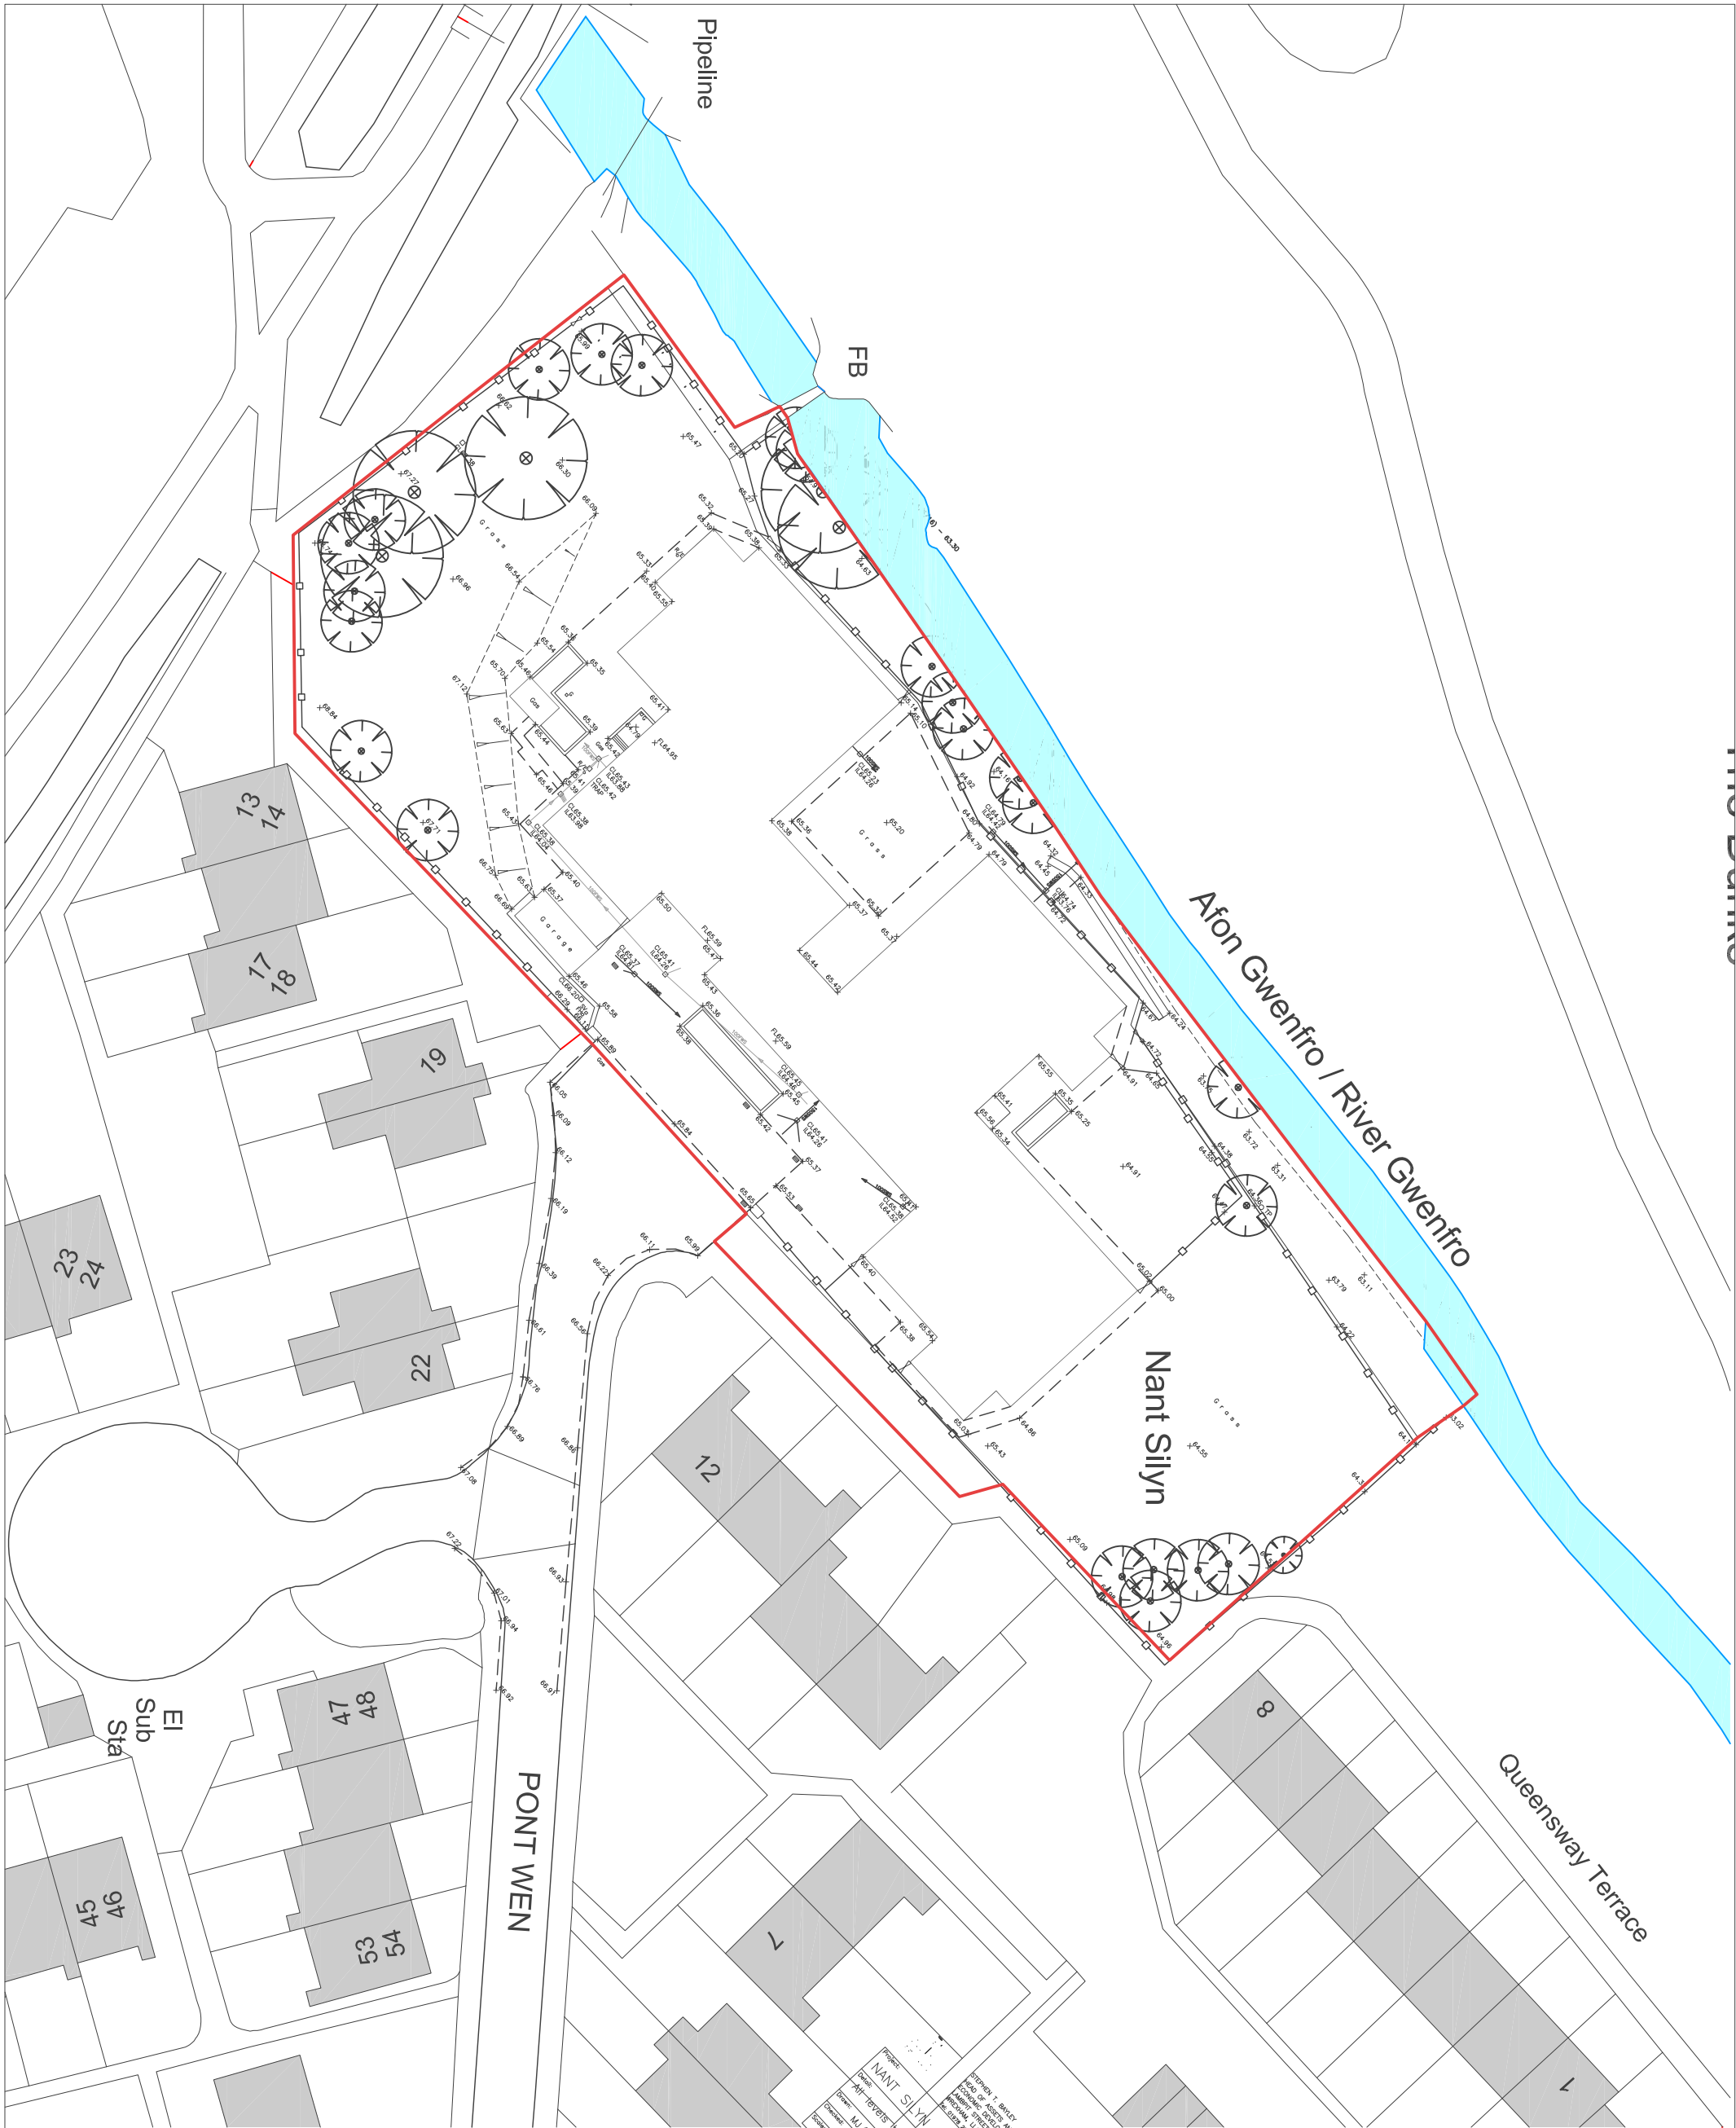

Rev	Description	Date	By
A	Existing topographical info. provided	14.05. 19	RT

C	Concept		G	Contract	
D	Planning		J	Construction	
E	Building Regs		L	As Built	
F	Tender		Sk	Sketch	

ida architects
info@ida-architects.com
www.ida-architects.com
manchester: 0161 336 5011
liverpool: 0151 665 0112

ida
architects

Project: Nant Silyn, Pont Wen, Wrexham, LL13 8SQ			
Scale:	Ⓜ original size	Date:	Drawn by:
1:500	A3	Aug 18	RT RH

Job Number	Description	Rev
1044	A 001 Existing Site Plan - Nant Silyn	A

