



SOUTHEAST ELEVATION

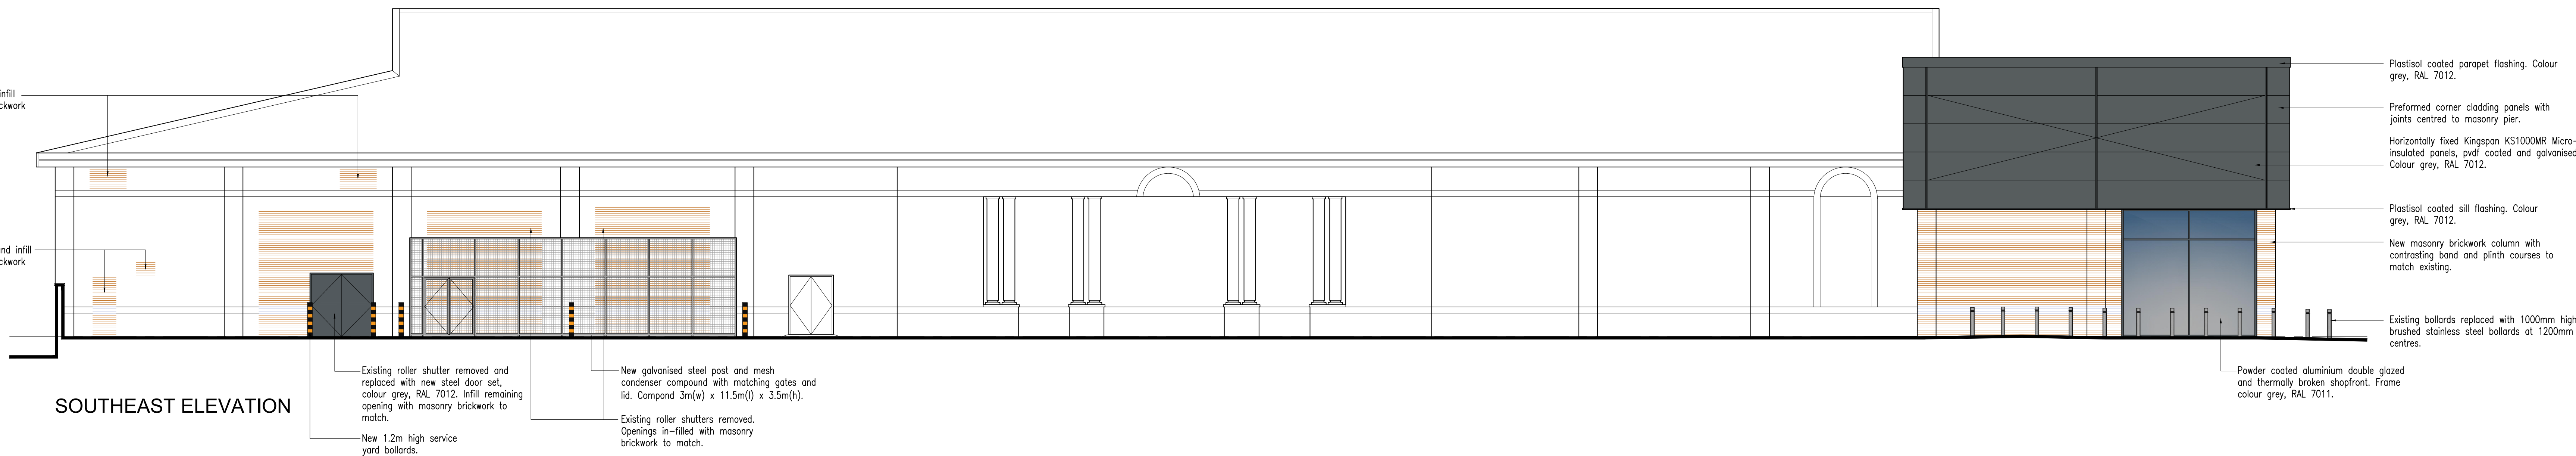

SOUTHWEST ELEVATION

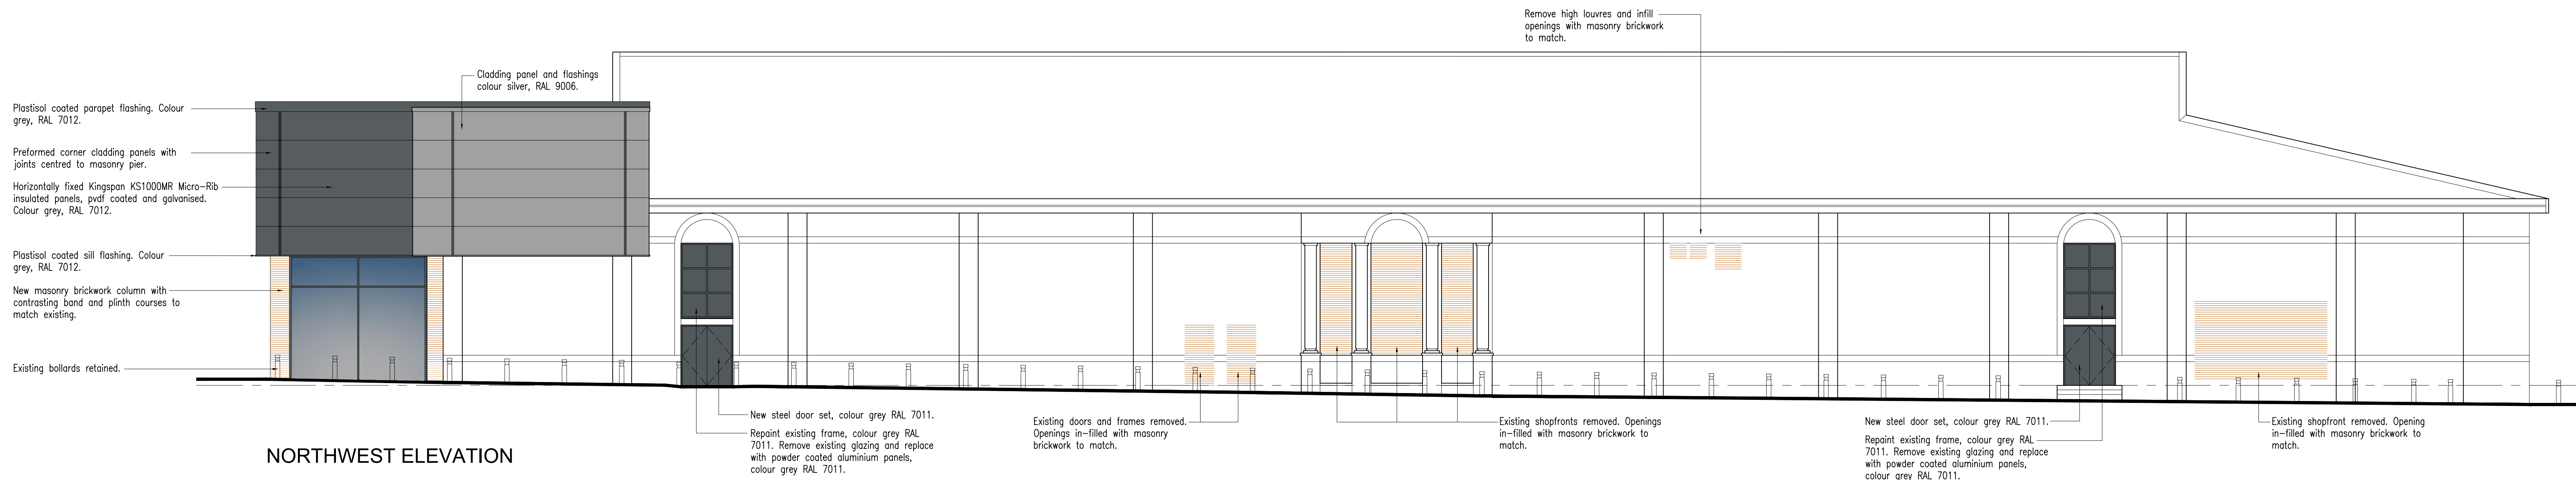

NORTHWEST ELEVATION

0m 1m 5m 10m
1:100

home

bargains

TOP BRANDS - BOTTOM PRICES

Planning

C	28.10.18	Shopfront mullions and mid rails revised.
B	02.10.18	Additional masonry openings added to southeast elevation.
A	28.09.18	Existing feature shopfronts removed.
REV.	DATE	AMENDMENT

WPL Consulting LLP
1 Airport West, Lancaster Way, Leeds LS19 7ZA
Tel: 0113 202 9444 Fax: 0113 202 9333
E-mail: mail@wplconsulting.co.uk

PROJECT TITLE Retail Unit Refurbishment Holt Street Wrexham LL13 8DH for Home Bargains		
DRAWING TITLE Proposed Elevations		
PROJECT No: 8850	DRAWING No: 105	REVISION: C
SCALE: 1:100@A0	DATE: 21.09.18	DRAWN BY: ISB
CHECKED BY:		DATE: