




proposed floor plan

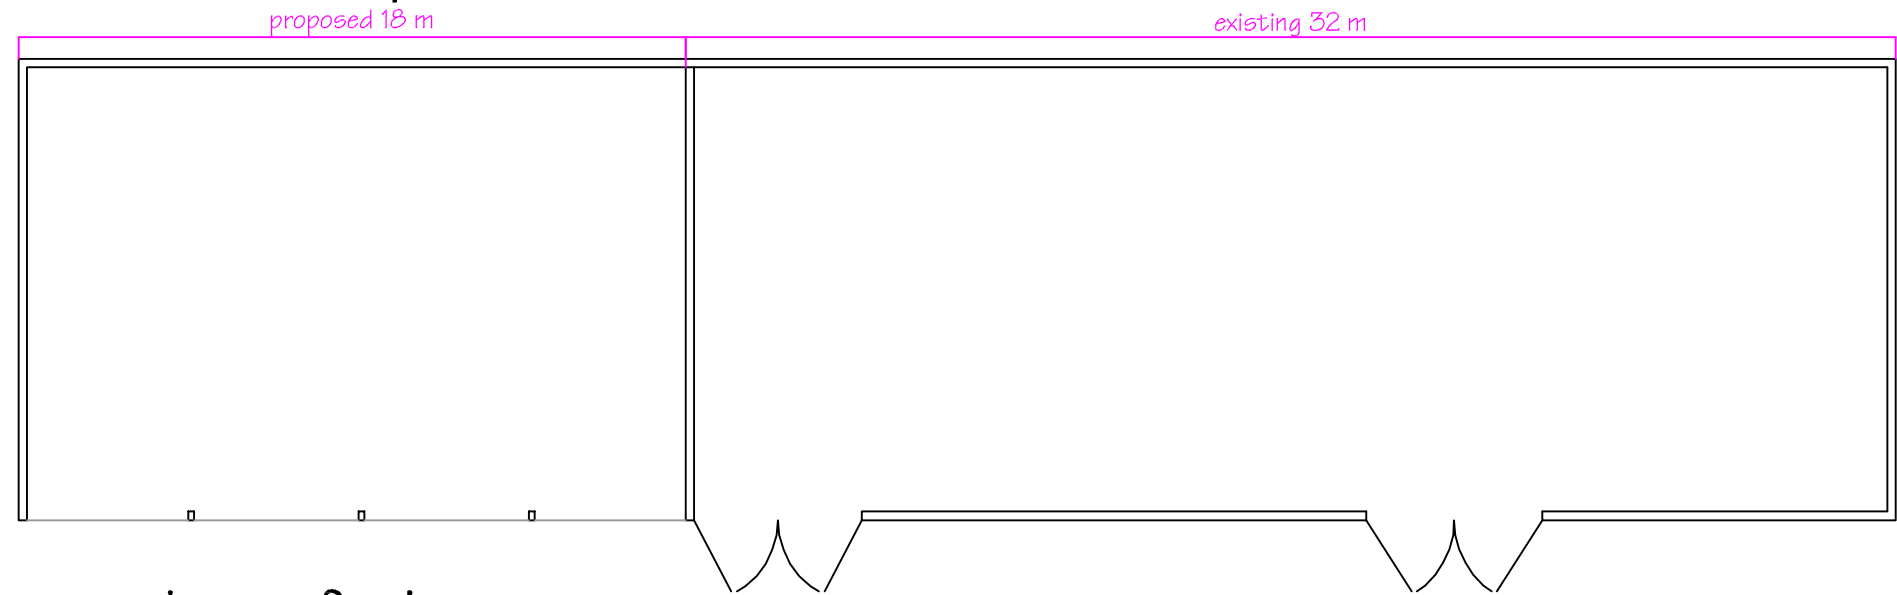


proposed roof plan

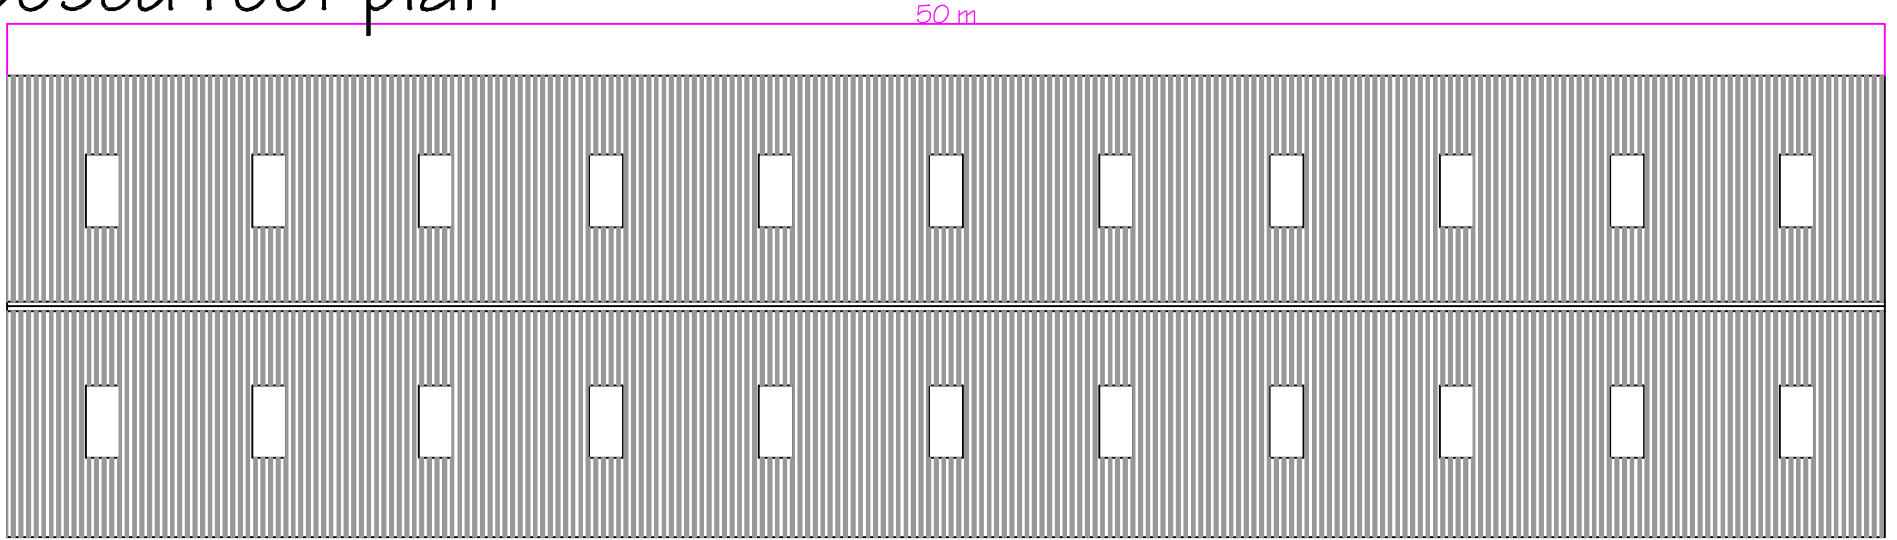


proposed rear elevation (south west)

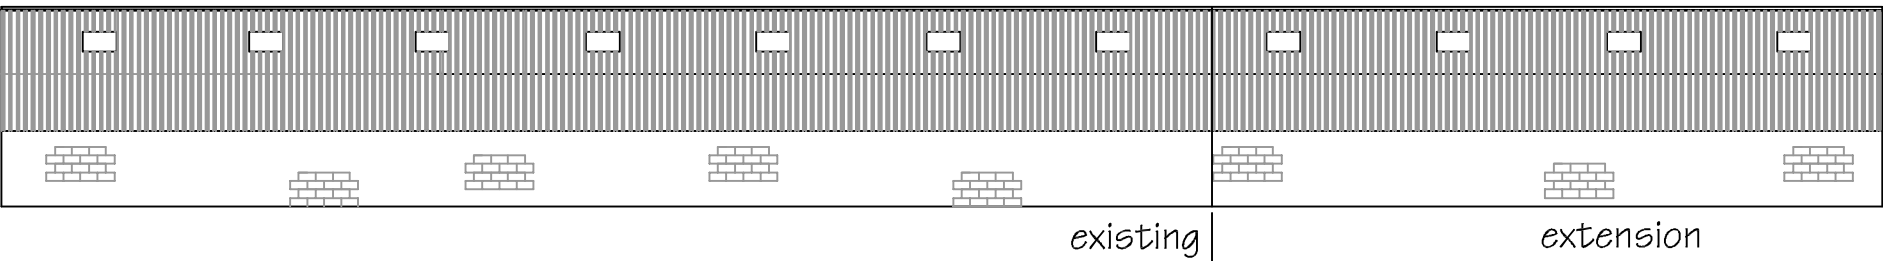

proposed front elevation (north east)

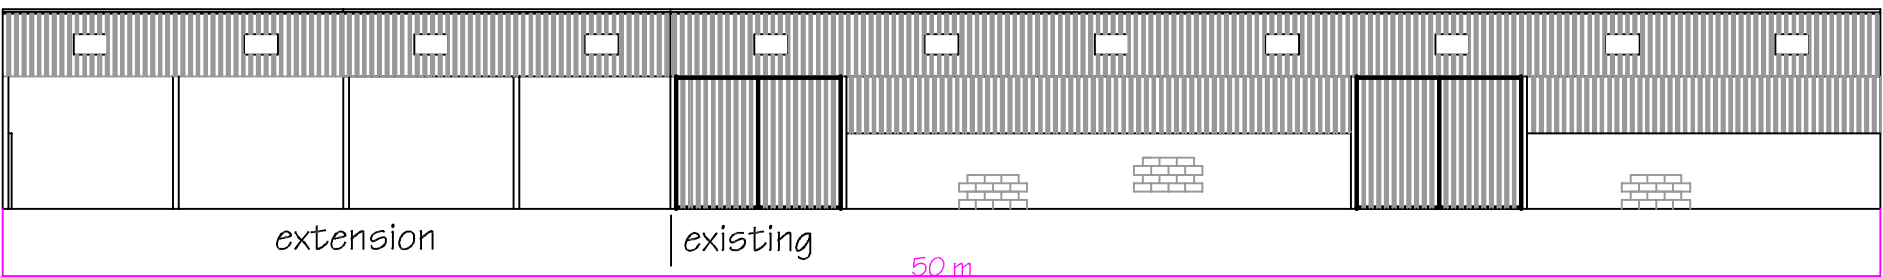

proposed end elevations

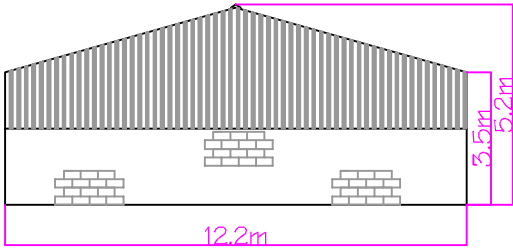

Steel portal frames.
Blockwork wall infill, up to 2.0m.
Profiled steel sheet cladding, slate grey.
Fibreglass rooflights in matching profile.

Hen Hafod Farm,
Nantyr, Glyn Ceiroig,
Wrexham. LL20 2DD

PL04A PROPOSED STORE
Scale 1:200 @ A3