

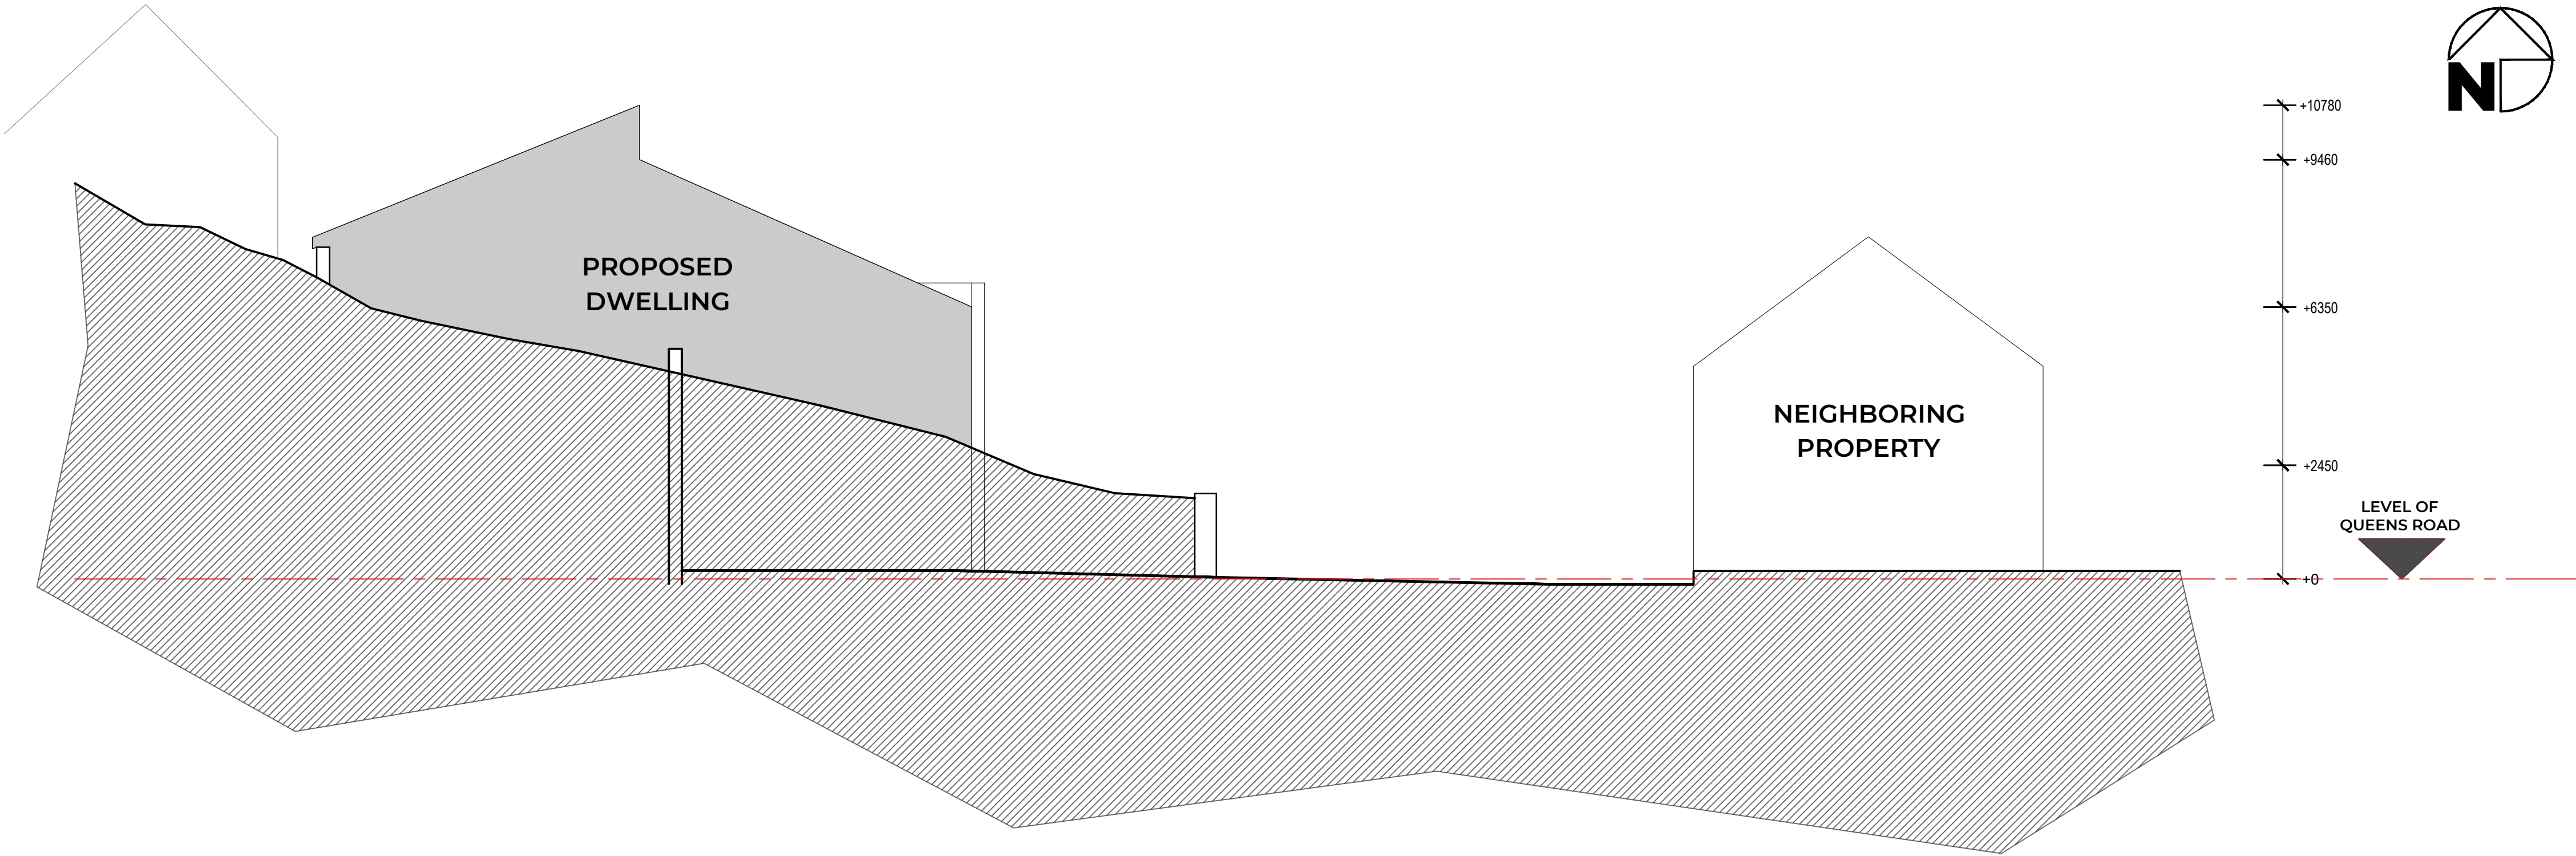



**NOTES:**  
© THIS DRAWING IS COPYRIGHT AND REMAINS THE PROPERTY OF RPS DESIGN GROUP LTD.  
DO NOT SCALE THIS DRAWING - ALL DIMENSIONS TO BE CHECKED ON SITE

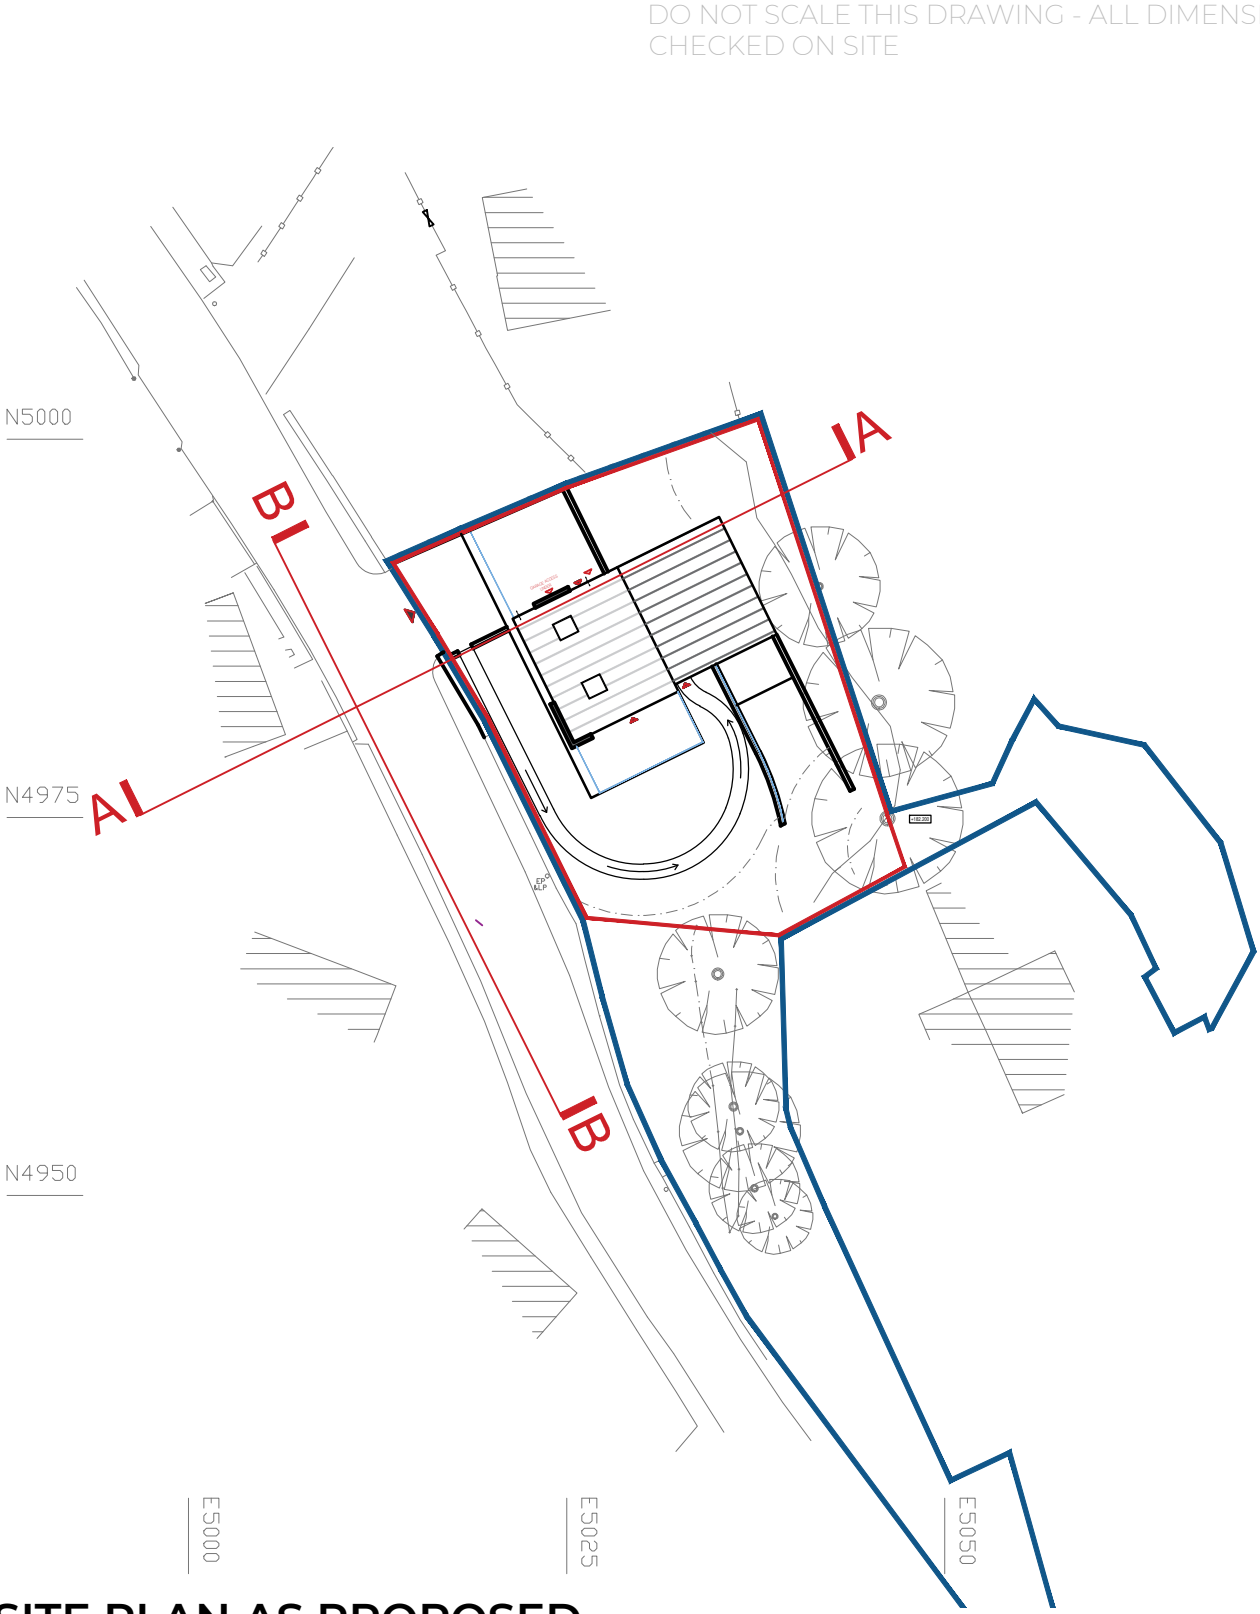

**SITE SECTION A-A AS PROPOSED**  
**1:100 at A1**

 

**SITE PLAN AS PROPOSED**  
**1:1000 at A1**

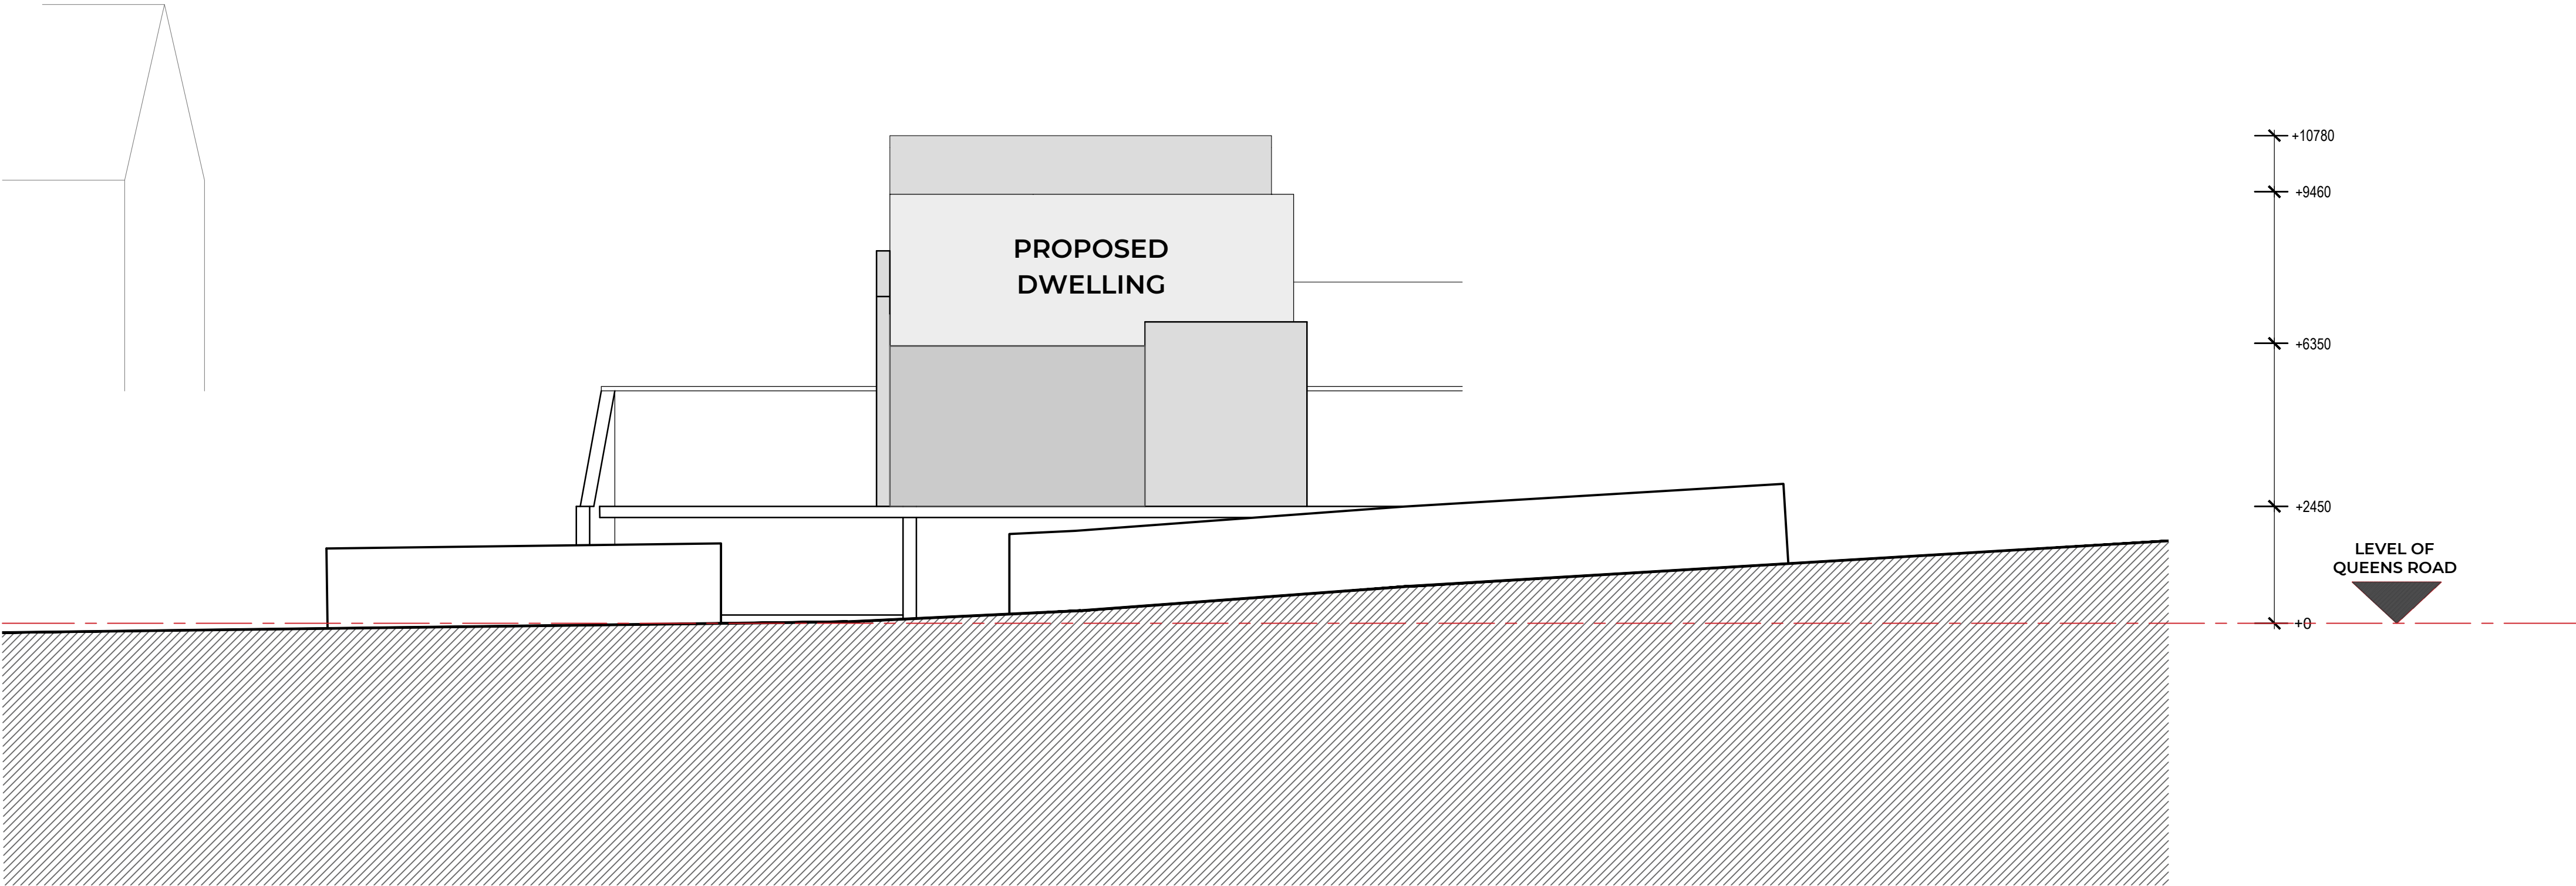

**SITE SECTION B-B AS PROPOSED**  
**1:100 at A1**



| Rev      | Notes |
|----------|-------|
| REVISION | NOTES |

**RPS**  
**DESIGN GROUP**

0845 5442005

[rpsdesigngroup.co.uk](http://rpsdesigngroup.co.uk)

Project No: 19.11

Client: Peter Robbins

Date: June 2019

Drawing Title:  
Site Sections As Proposed

Scale: 1:100, 1000 at A1

Drawn by: AT  
Checked by: AC

Drawing No:  
**L104**  
Status:  
PLANNING