



THIS DRAWING IS TO BE READ IN CONJUNCTION WITH ALL RELATED DRAWINGS. ALL DIMENSIONS MUST BE CHECKED AND VERIFIED ON SITE BEFORE COMMENCING ANY WORK OR PRODUCING SHOP DRAWINGS. THE ORIGINATOR SHOULD BE NOTIFIED IMMEDIATELY OF ANY DISCREPANCY. THIS DRAWING IS COPYRIGHT AND REMAINS THE PROPERTY ROGER PARRY & PARTNERS.

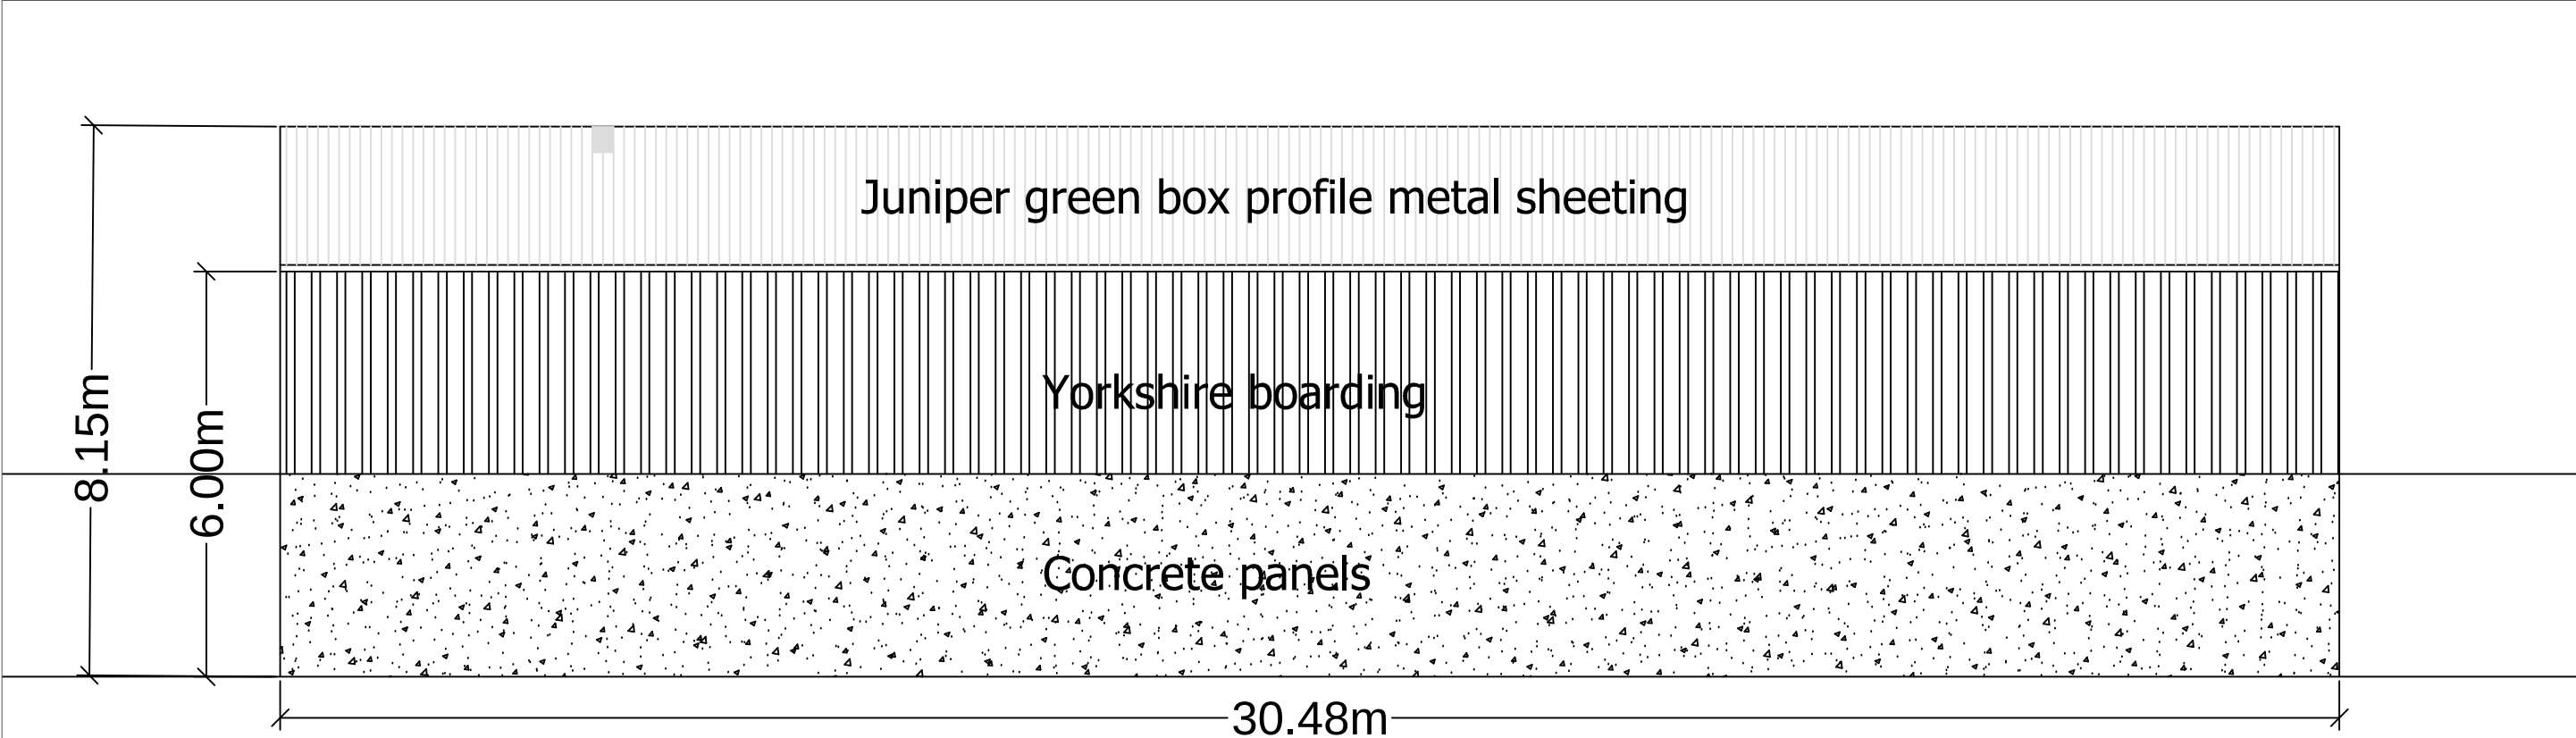


Elevation A

Scale: 1:100

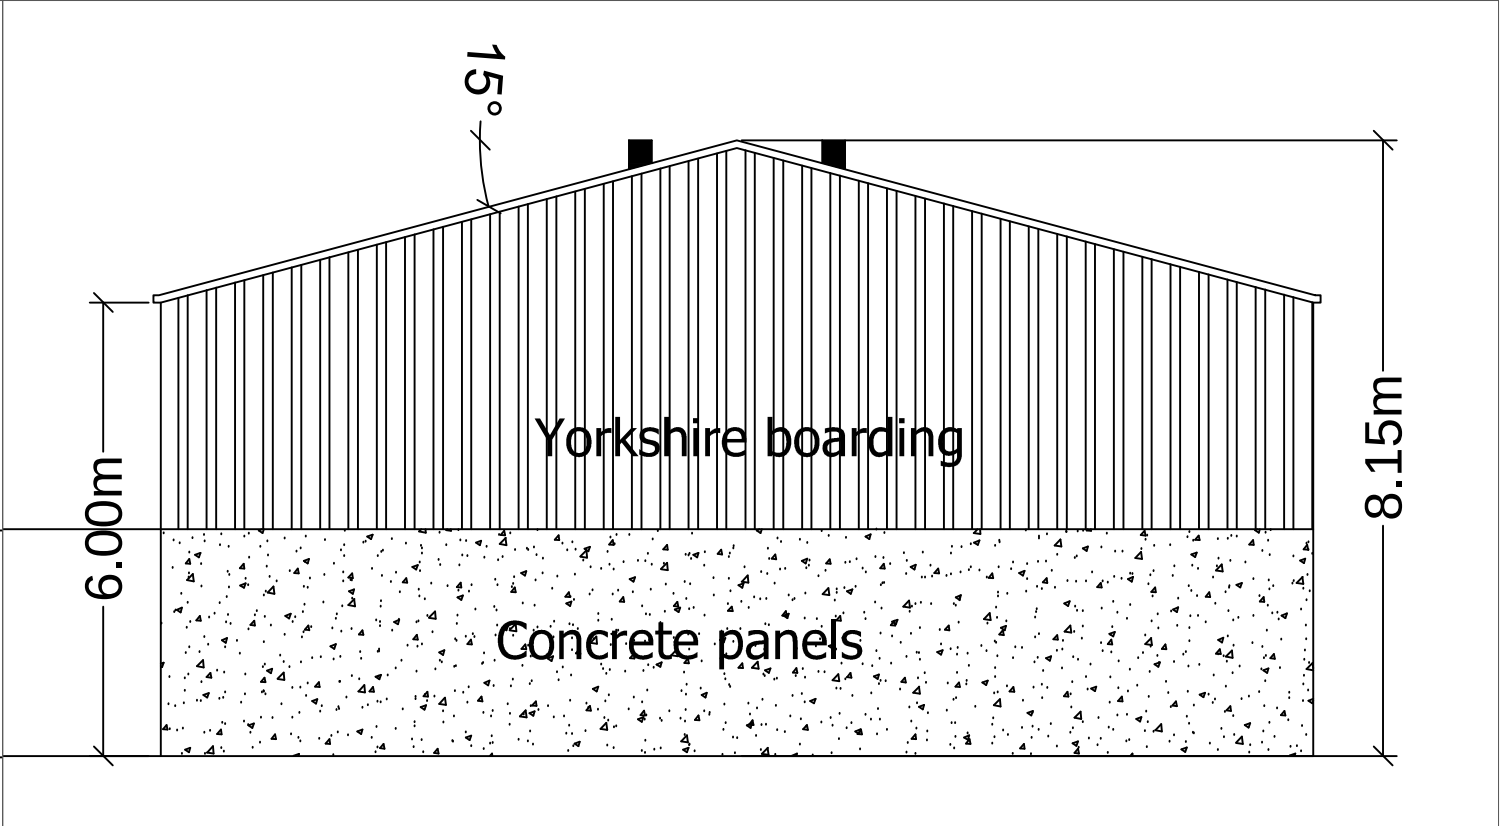


Elevation C

Scale: 1:100

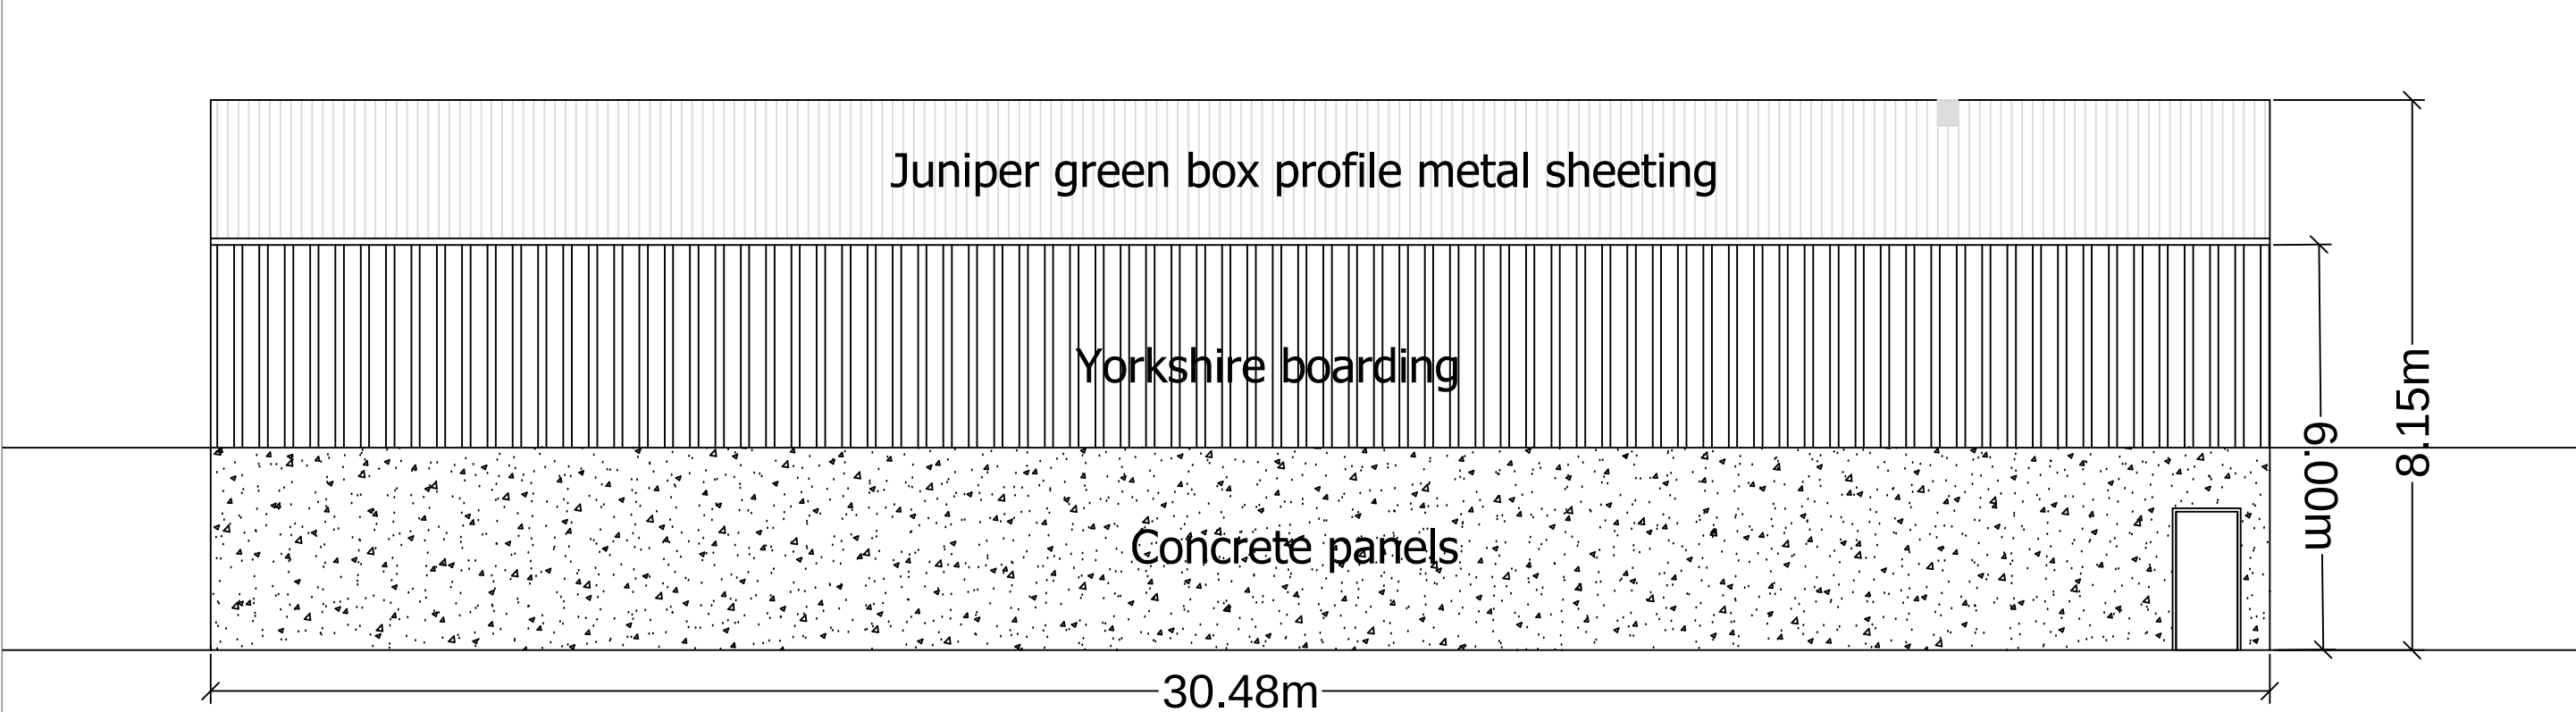

Elevation B

Scale: 1:100

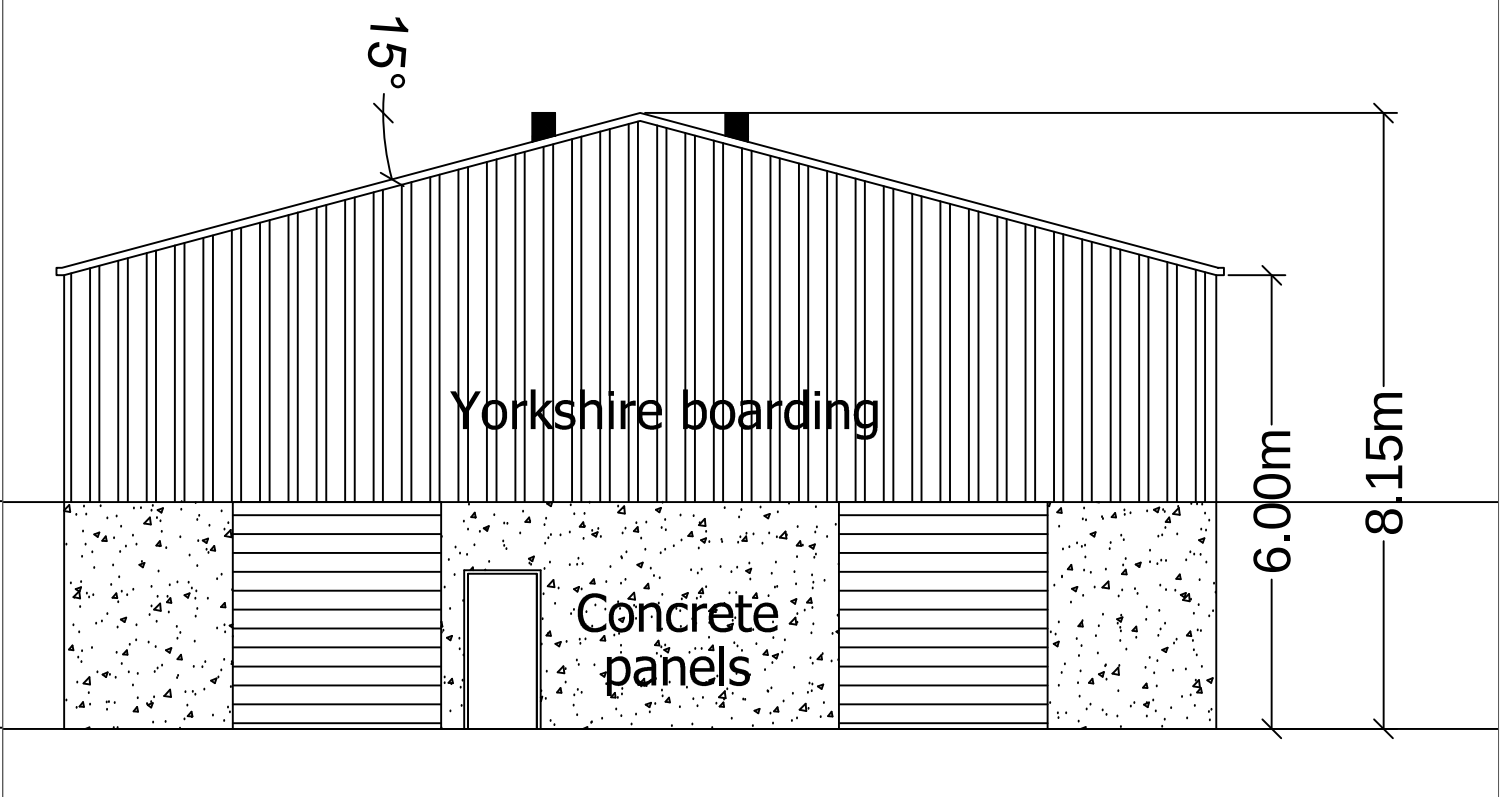


Elevation D

Scale: 1:100



Scale: 1:500

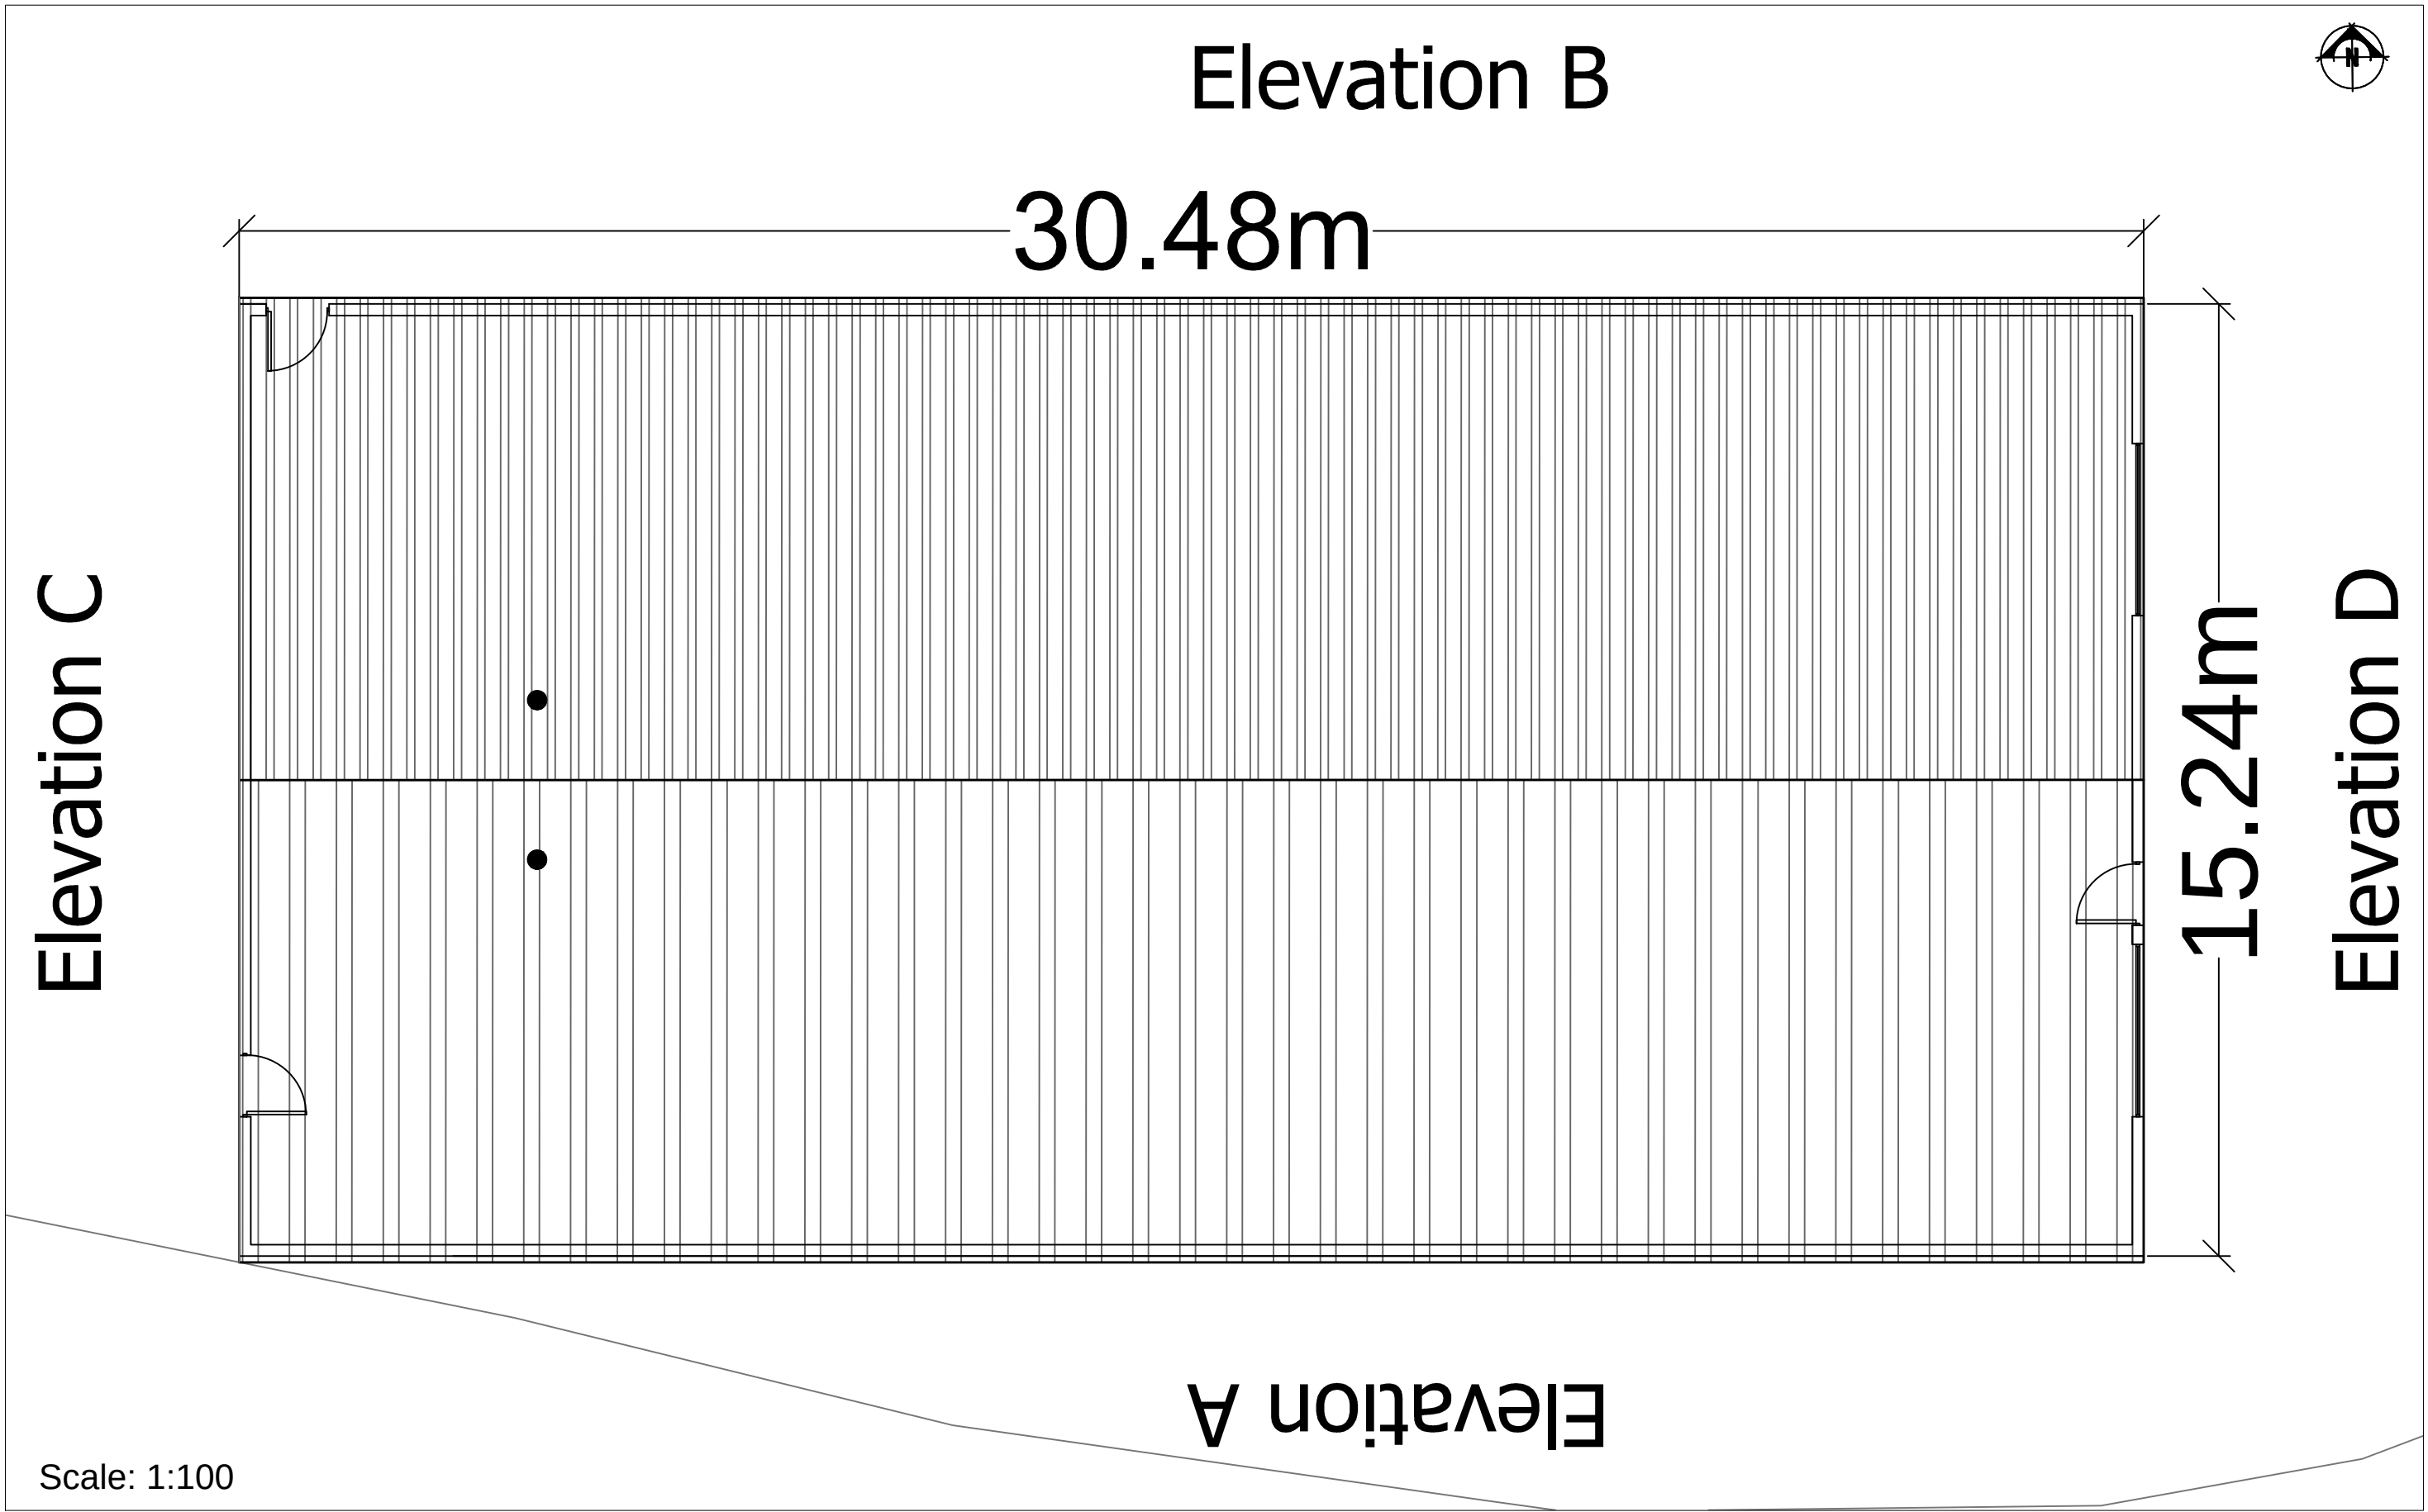

Scale: 1:100

Rev	Description	Date	Dr by	App by
Original by				



Residential - Agricultural - Commercial		
Job	Grain store	
Title	Existing Elevations & Floor Plan	
Location	Mulsford Farm Mulsford Sarn Malpas SY14 7LP	
Client	Huxley Farms	
Scales	See plan @ A1	
Drawing No.	RJC-MZ63-Huxley-03	
Drawn by	MZ	Date 8/12/2016
HOGSTOW HALL, MINSTERLEY SHREWSBURY, SHROPSHIRE. SY5 0HZ Tel: 01743 791336 Fax: 01743 792770 email: mail@rogerparry.net Web address: www.rogerparry.net Roger Parry & Partners LLP Partnership no: 01511201 Registered Office Huxley Hall, Minsterley, Shrewsbury, SY5 0HZ Registered in England and Wales. A list of members of the LLP is available at the above address.		