



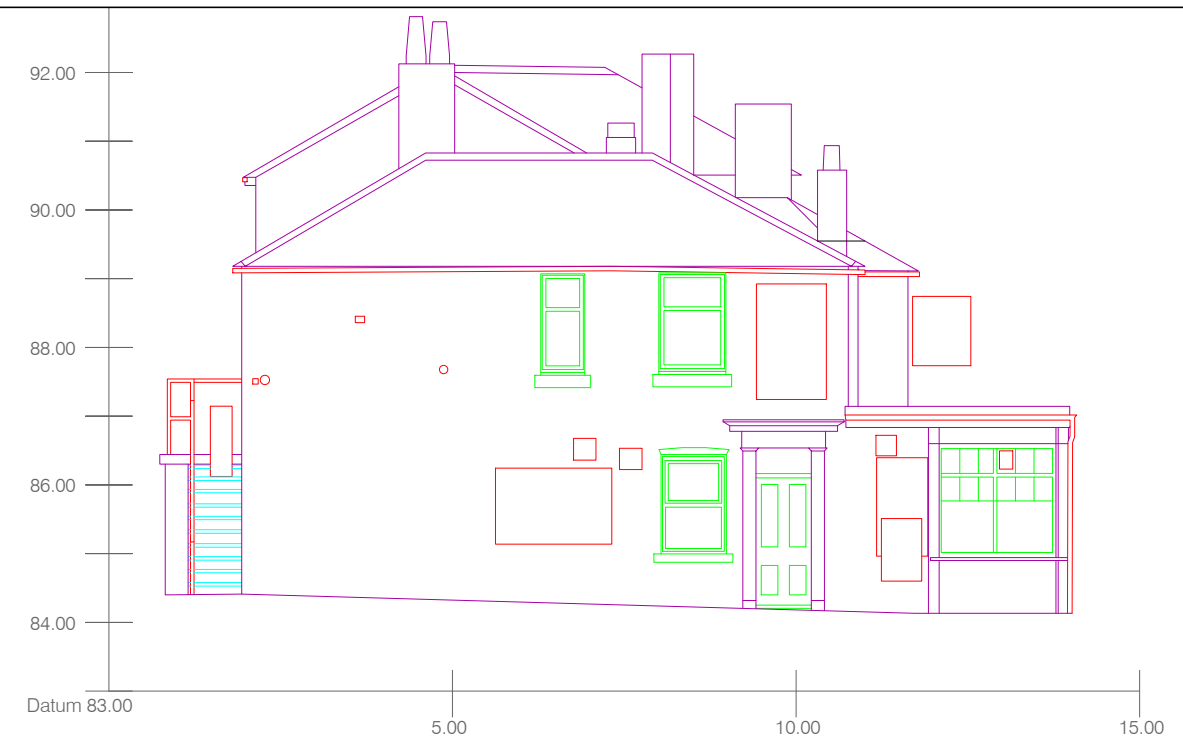

North Elevation

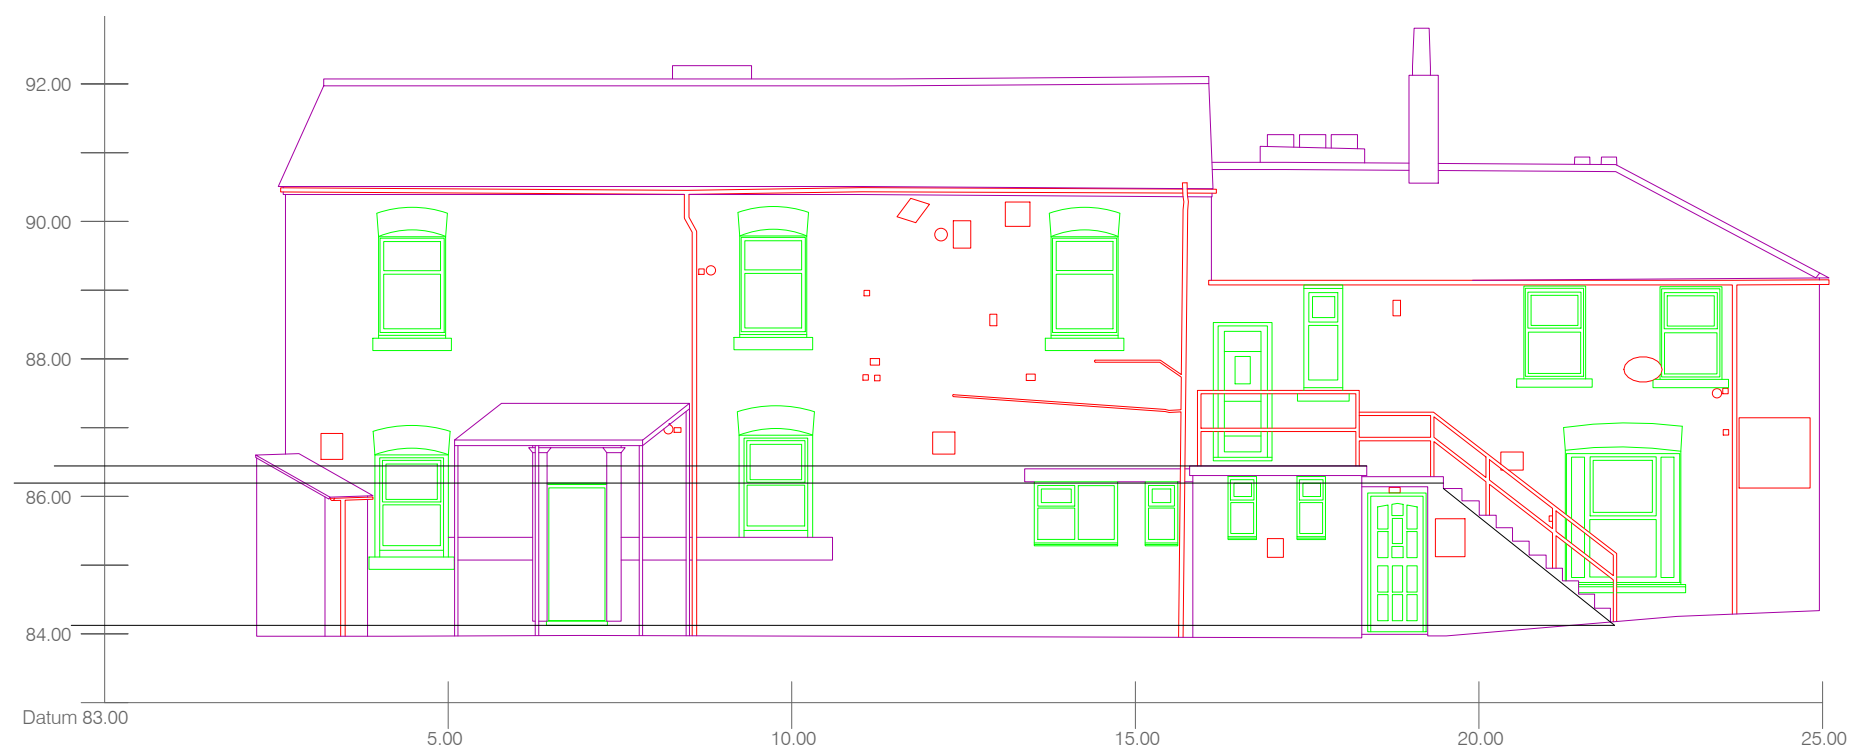


East Elevation



South Elevation

1 Existing Elevations

1 : 100

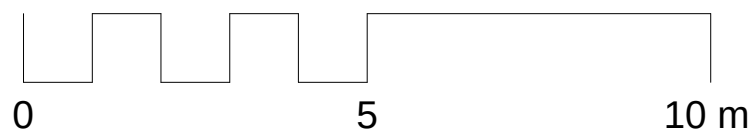

■ Chartered Architects ■ Leisure Consultants ■ Project Managers ■ Cost Consultants



BURKE RICKHARDS

91 North Hill Plymouth PL4 8JT T (01752) 266111

www.burkerickhards.co.uk

No.	Description	Date

SG & EG (UK) Ltd Oak Tree Inn Wrexham	Existing Elevations <table><tr><td> Project number </td><td>2224</td><td> </td><td rowspan="4">2224 / 126</td></tr><tr><td> Date </td><td>April/29/2019</td></tr><tr><td> Drawn by </td><td>Author</td></tr><tr><td> Checked by </td><td>Checker</td></tr><tr><td colspan="2"></td><td> Scale </td><td>1 : 100</td></tr></table>	Project number	2224		2224 / 126	Date	April/29/2019	Drawn by	Author	Checked by	Checker			Scale	1 : 100
Project number	2224		2224 / 126												
Date	April/29/2019														
Drawn by	Author														
Checked by	Checker														
		Scale	1 : 100												