





FRONT ELEVATION AS PROPOSED 1 : 5 0

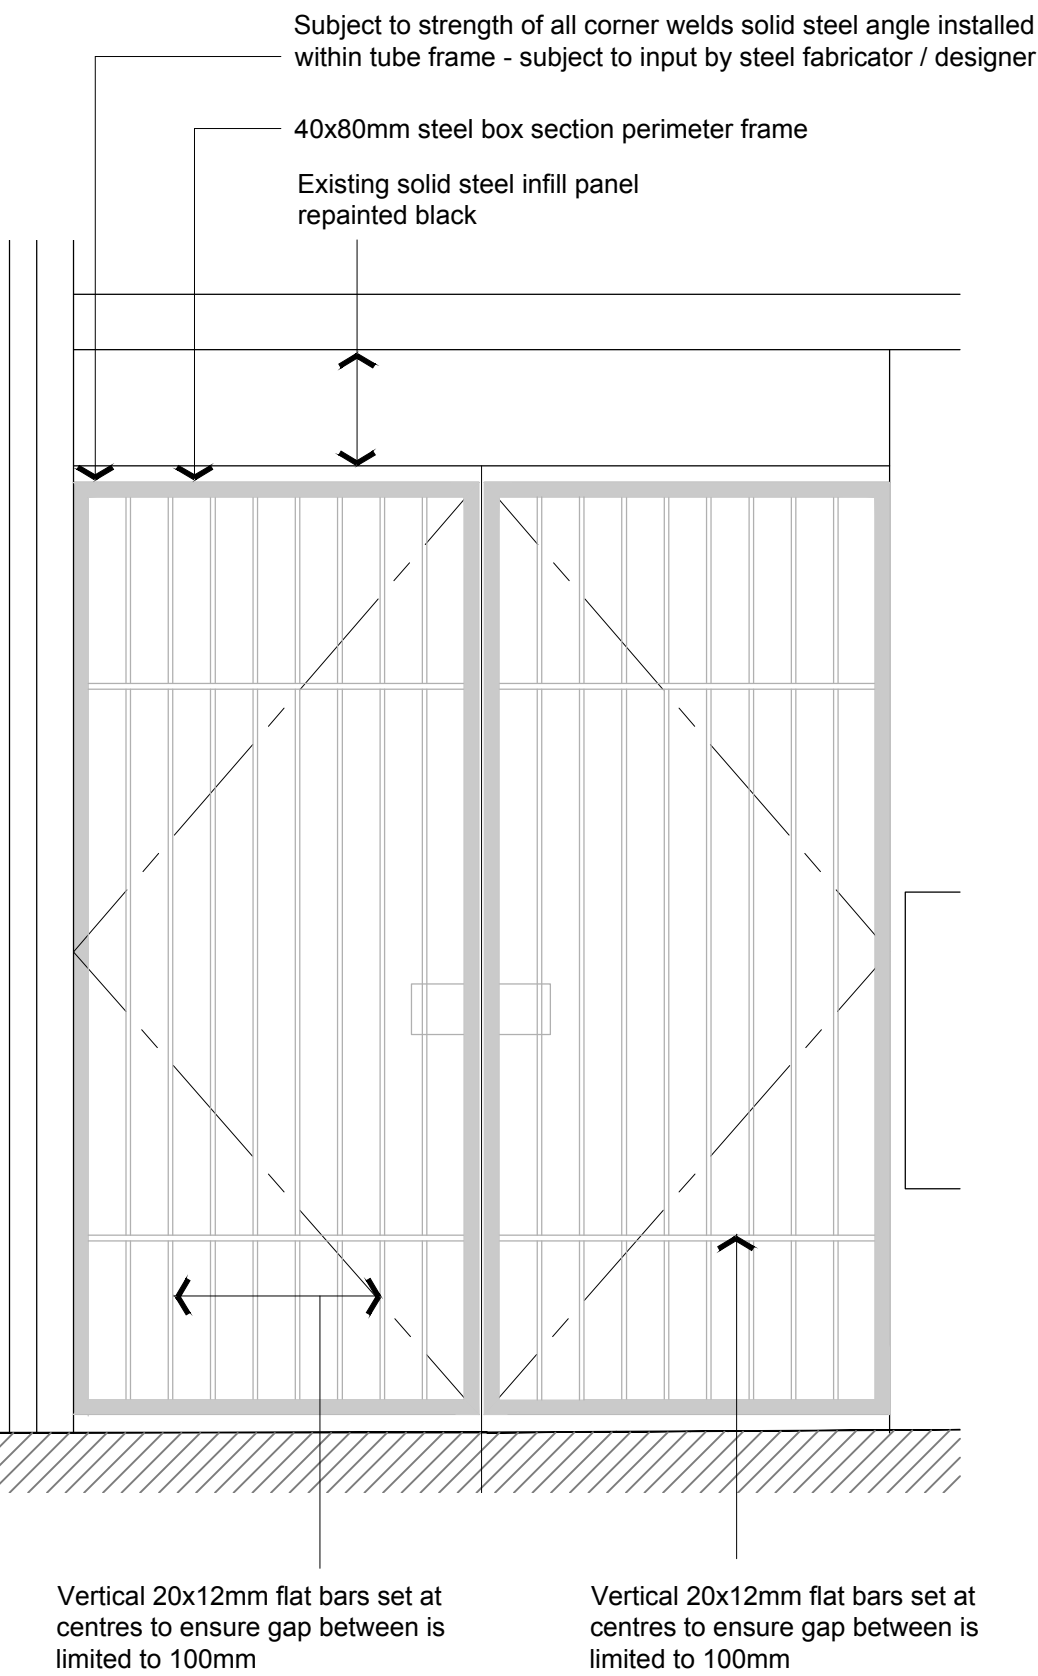


NOTE
All steel sizes stated above are shown for the purposes of the planning application. These sizes must be checked by a steel fabricator to ensure the gates do not distort under their self weight.

FRONT GATE DETAIL 1 : 20

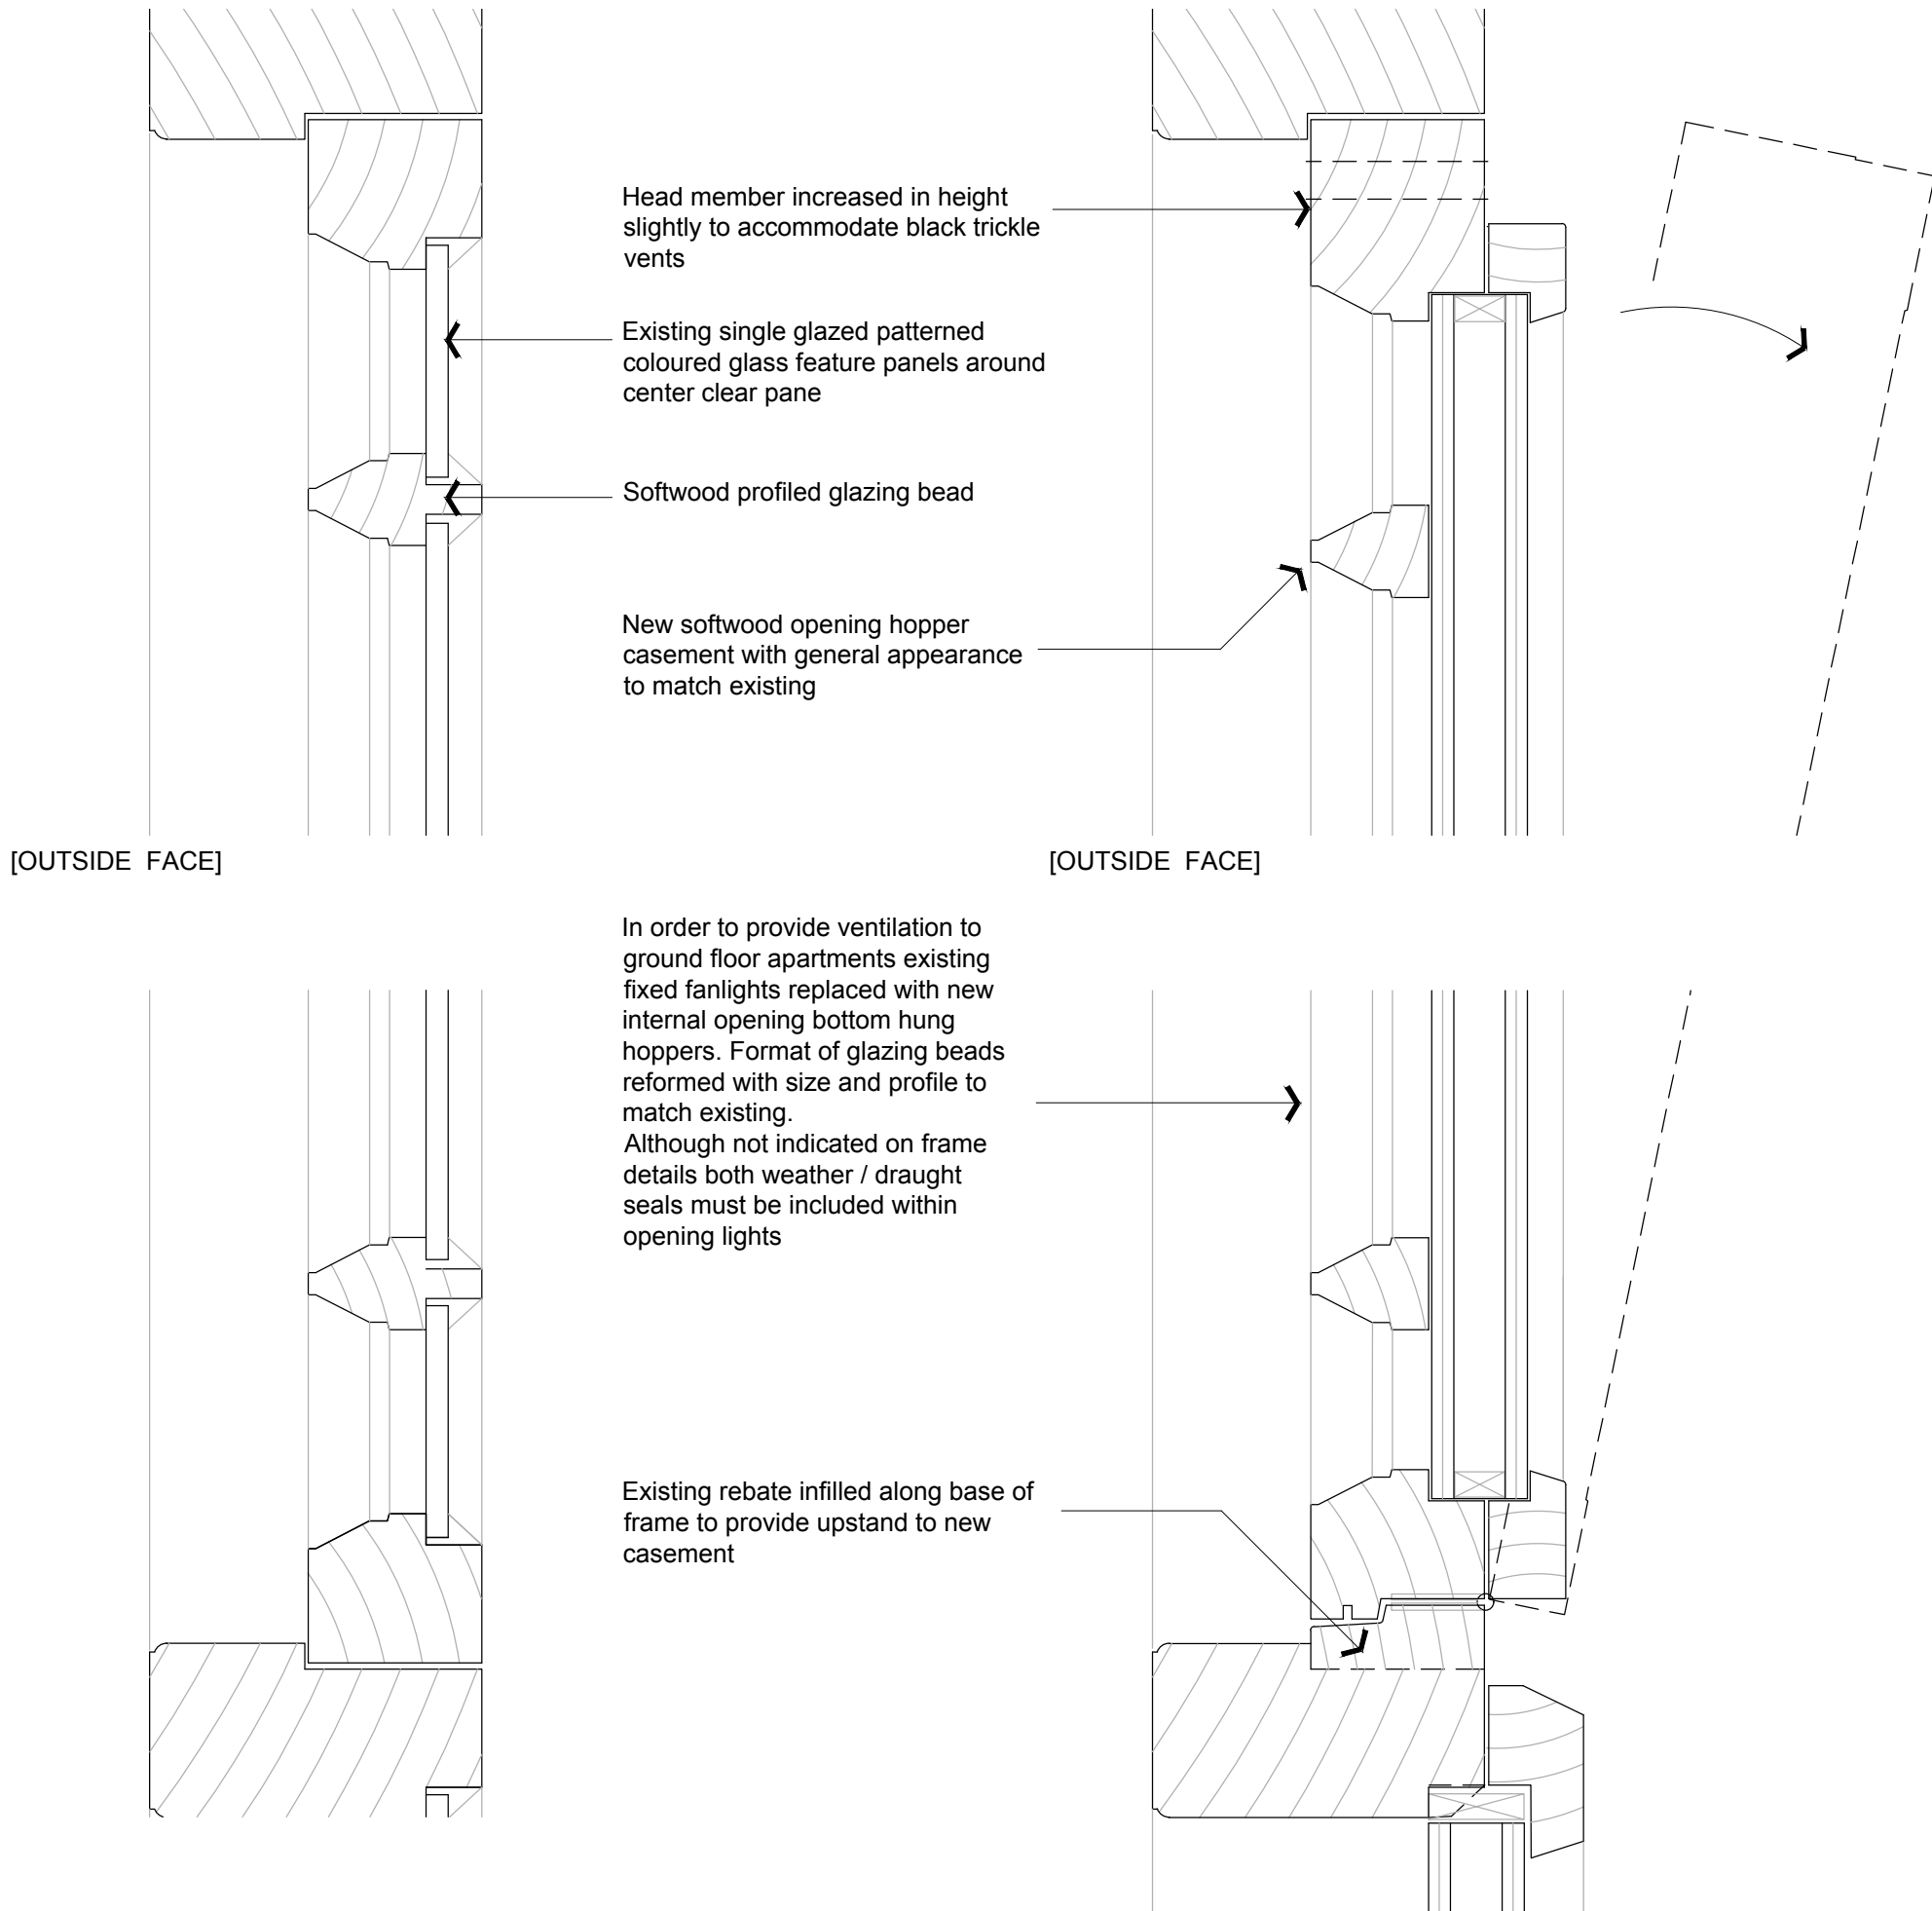


EXISTING - SECTION A-A
THRU WINDOW FRAME 1 : 2


PROPOSED - SECTION A-A
THRU WINDOW FRAME 1 : 2

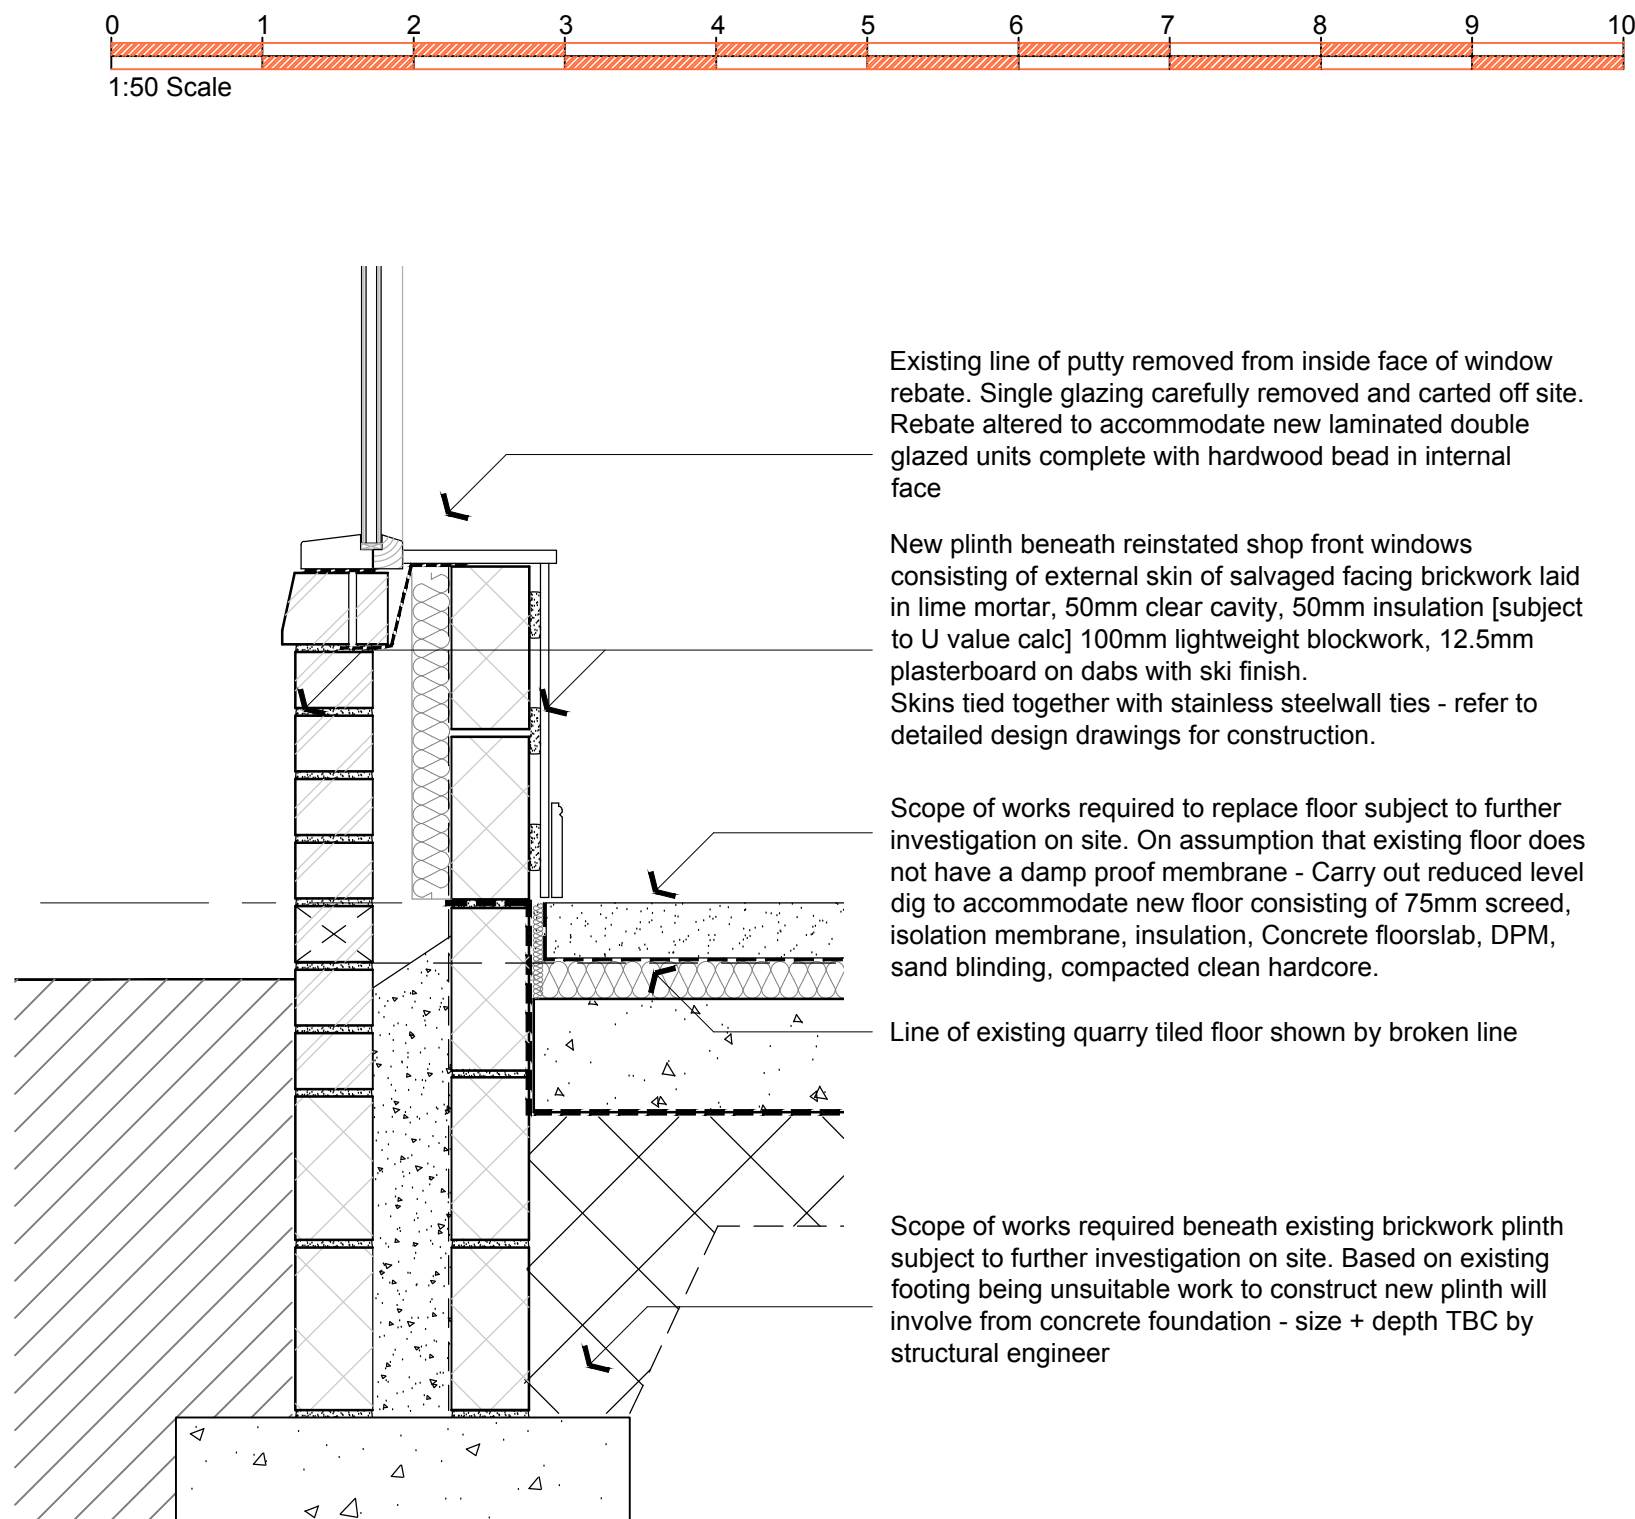

SECTION THRU SHOP FRONT CILL 1 : 10

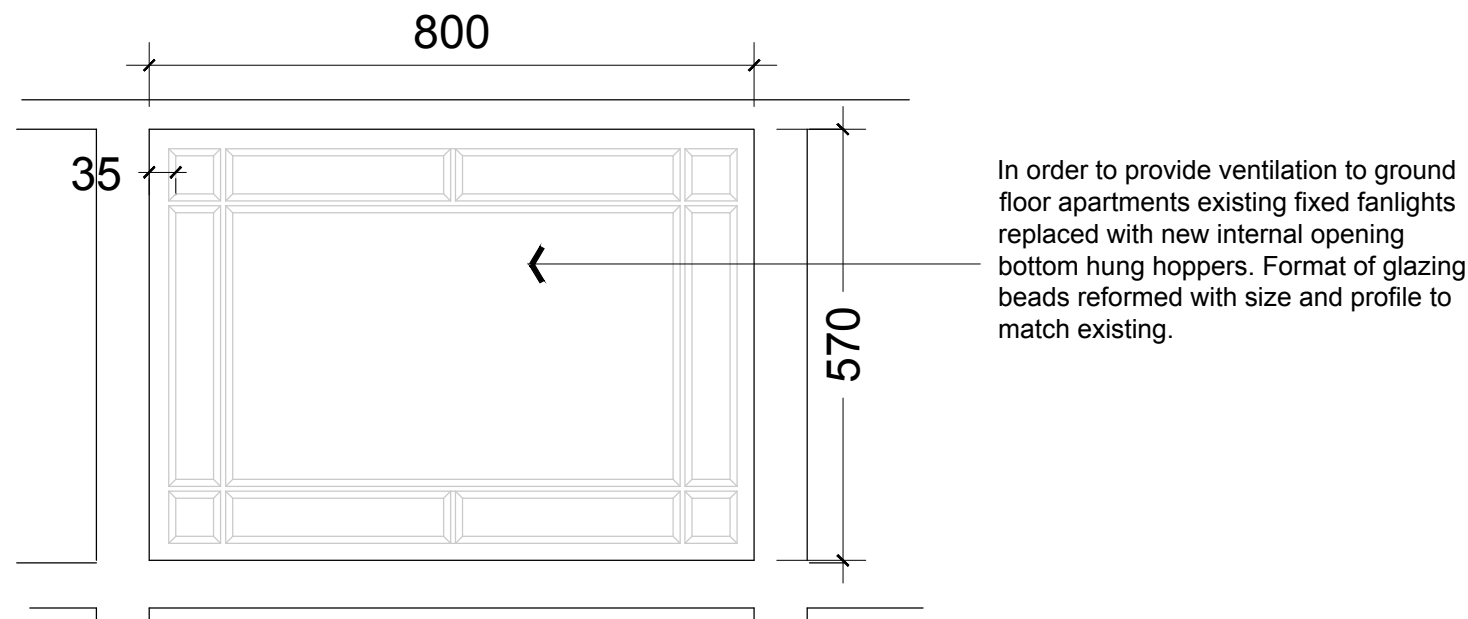

ELEVATION OF TOP LIGHTS 1 : 10

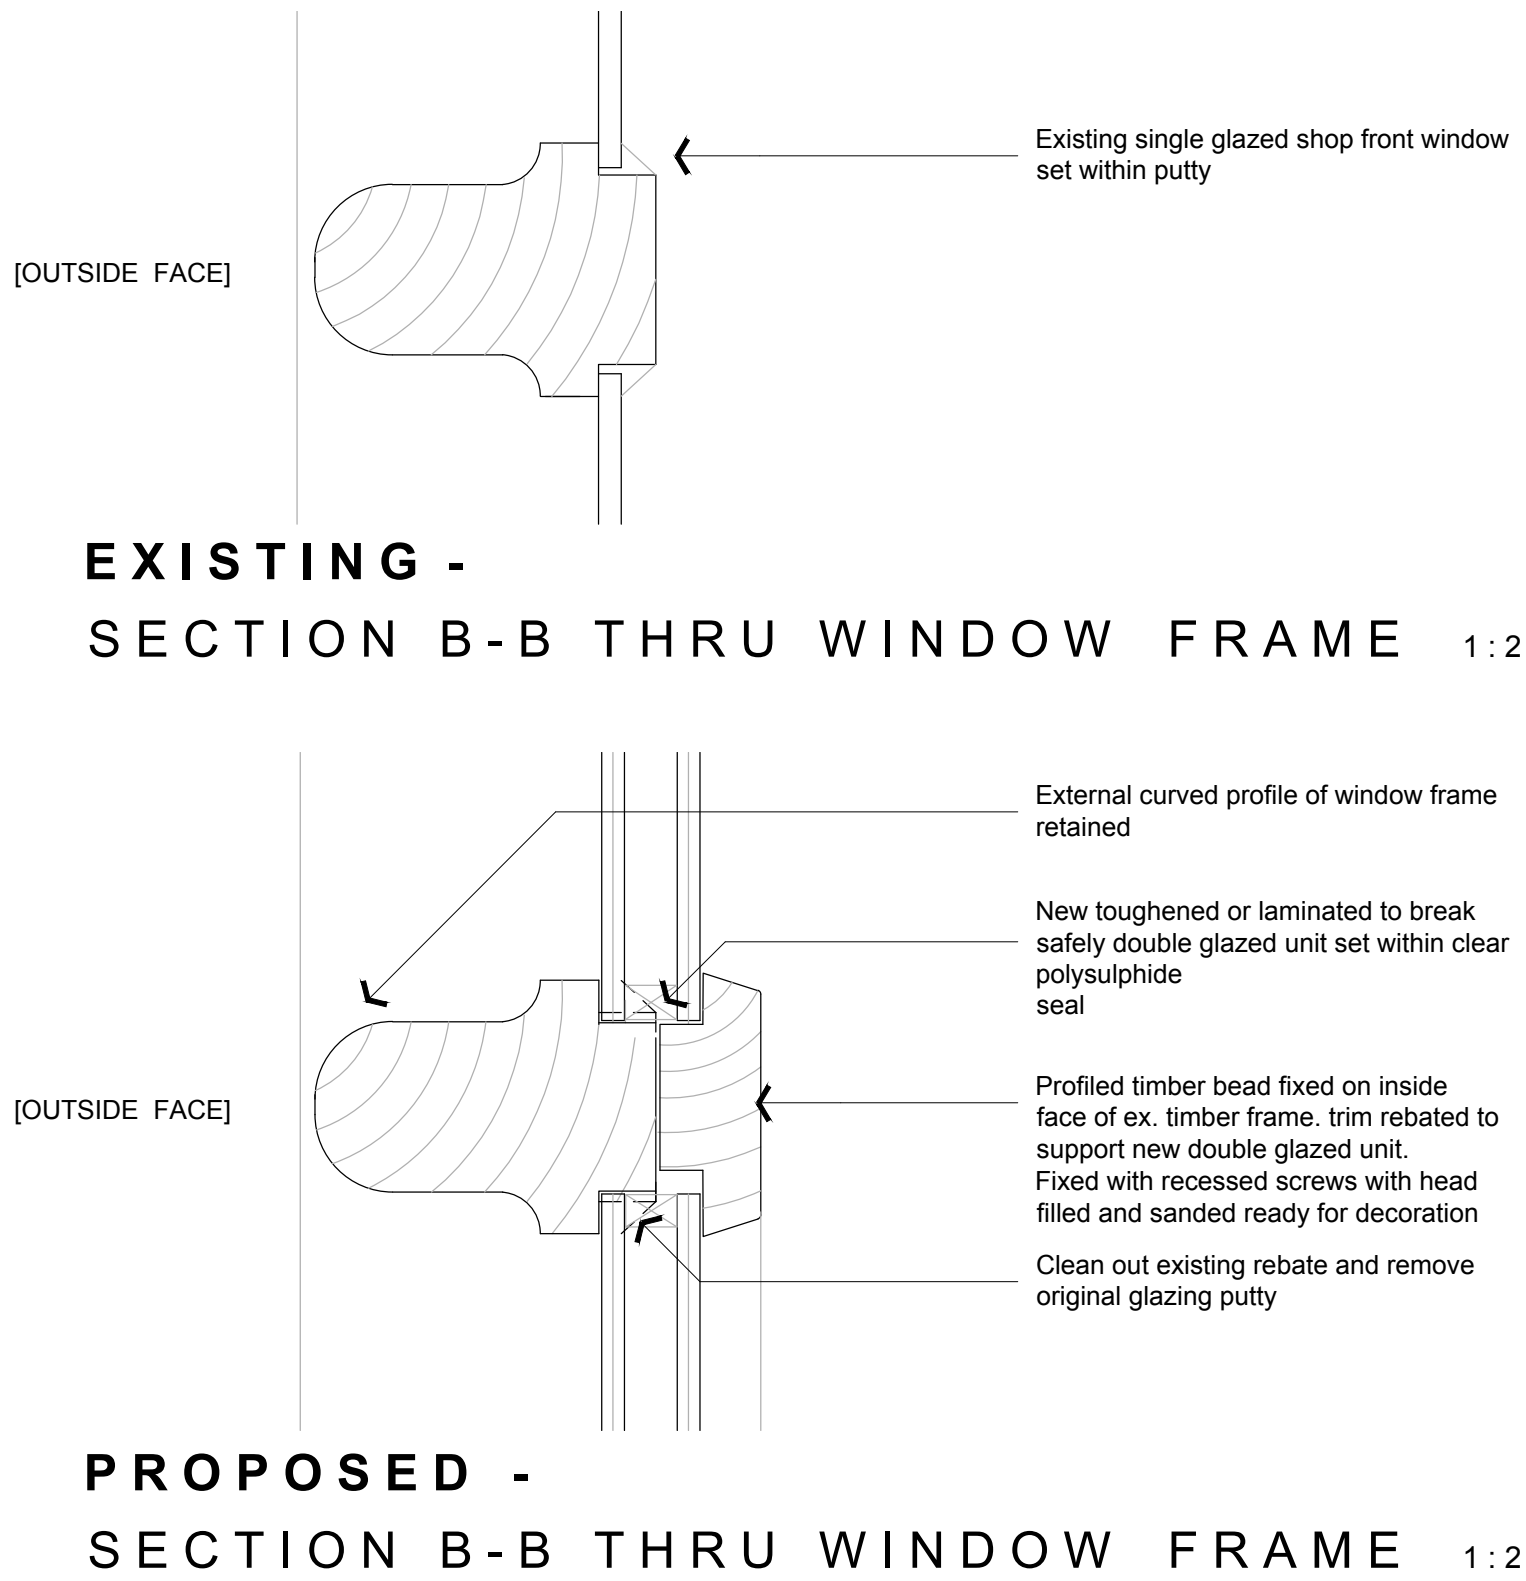

PROPOSED - SECTION B-B THRU WINDOW FRAME 1 : 2

All Dimensions & Levels to be checked and verified by the contractor prior to works commencing. Do not scale this drawing
Any errors to be reported to the Contract Administrator immediately
The copyright of this drawing and design is vested in the Architectural Design Services company and must not be copied or reproduced without written consent



Images showing existing condition of shop front

revision	description	date
----------	-------------	------

client
SALINGER REED Ltd.

project
PROPOSED EXTENSION AND
INTERNAL ALTERATIONS

location
4, HIGH STREET
OVERTON

title
ELEVATIONS AS PROPOSED
[sheet 1 of 2]

drawn by SAL	date MARCH 2019	checked
scale varies @ A1		
drawing 1383: 06		revision
issue Planning		

DESIGN²¹
architecture

07891 521 219
1, Spark Terrace - Stoke, On, Trent - ST4 7QA

www.design-21.co.uk