
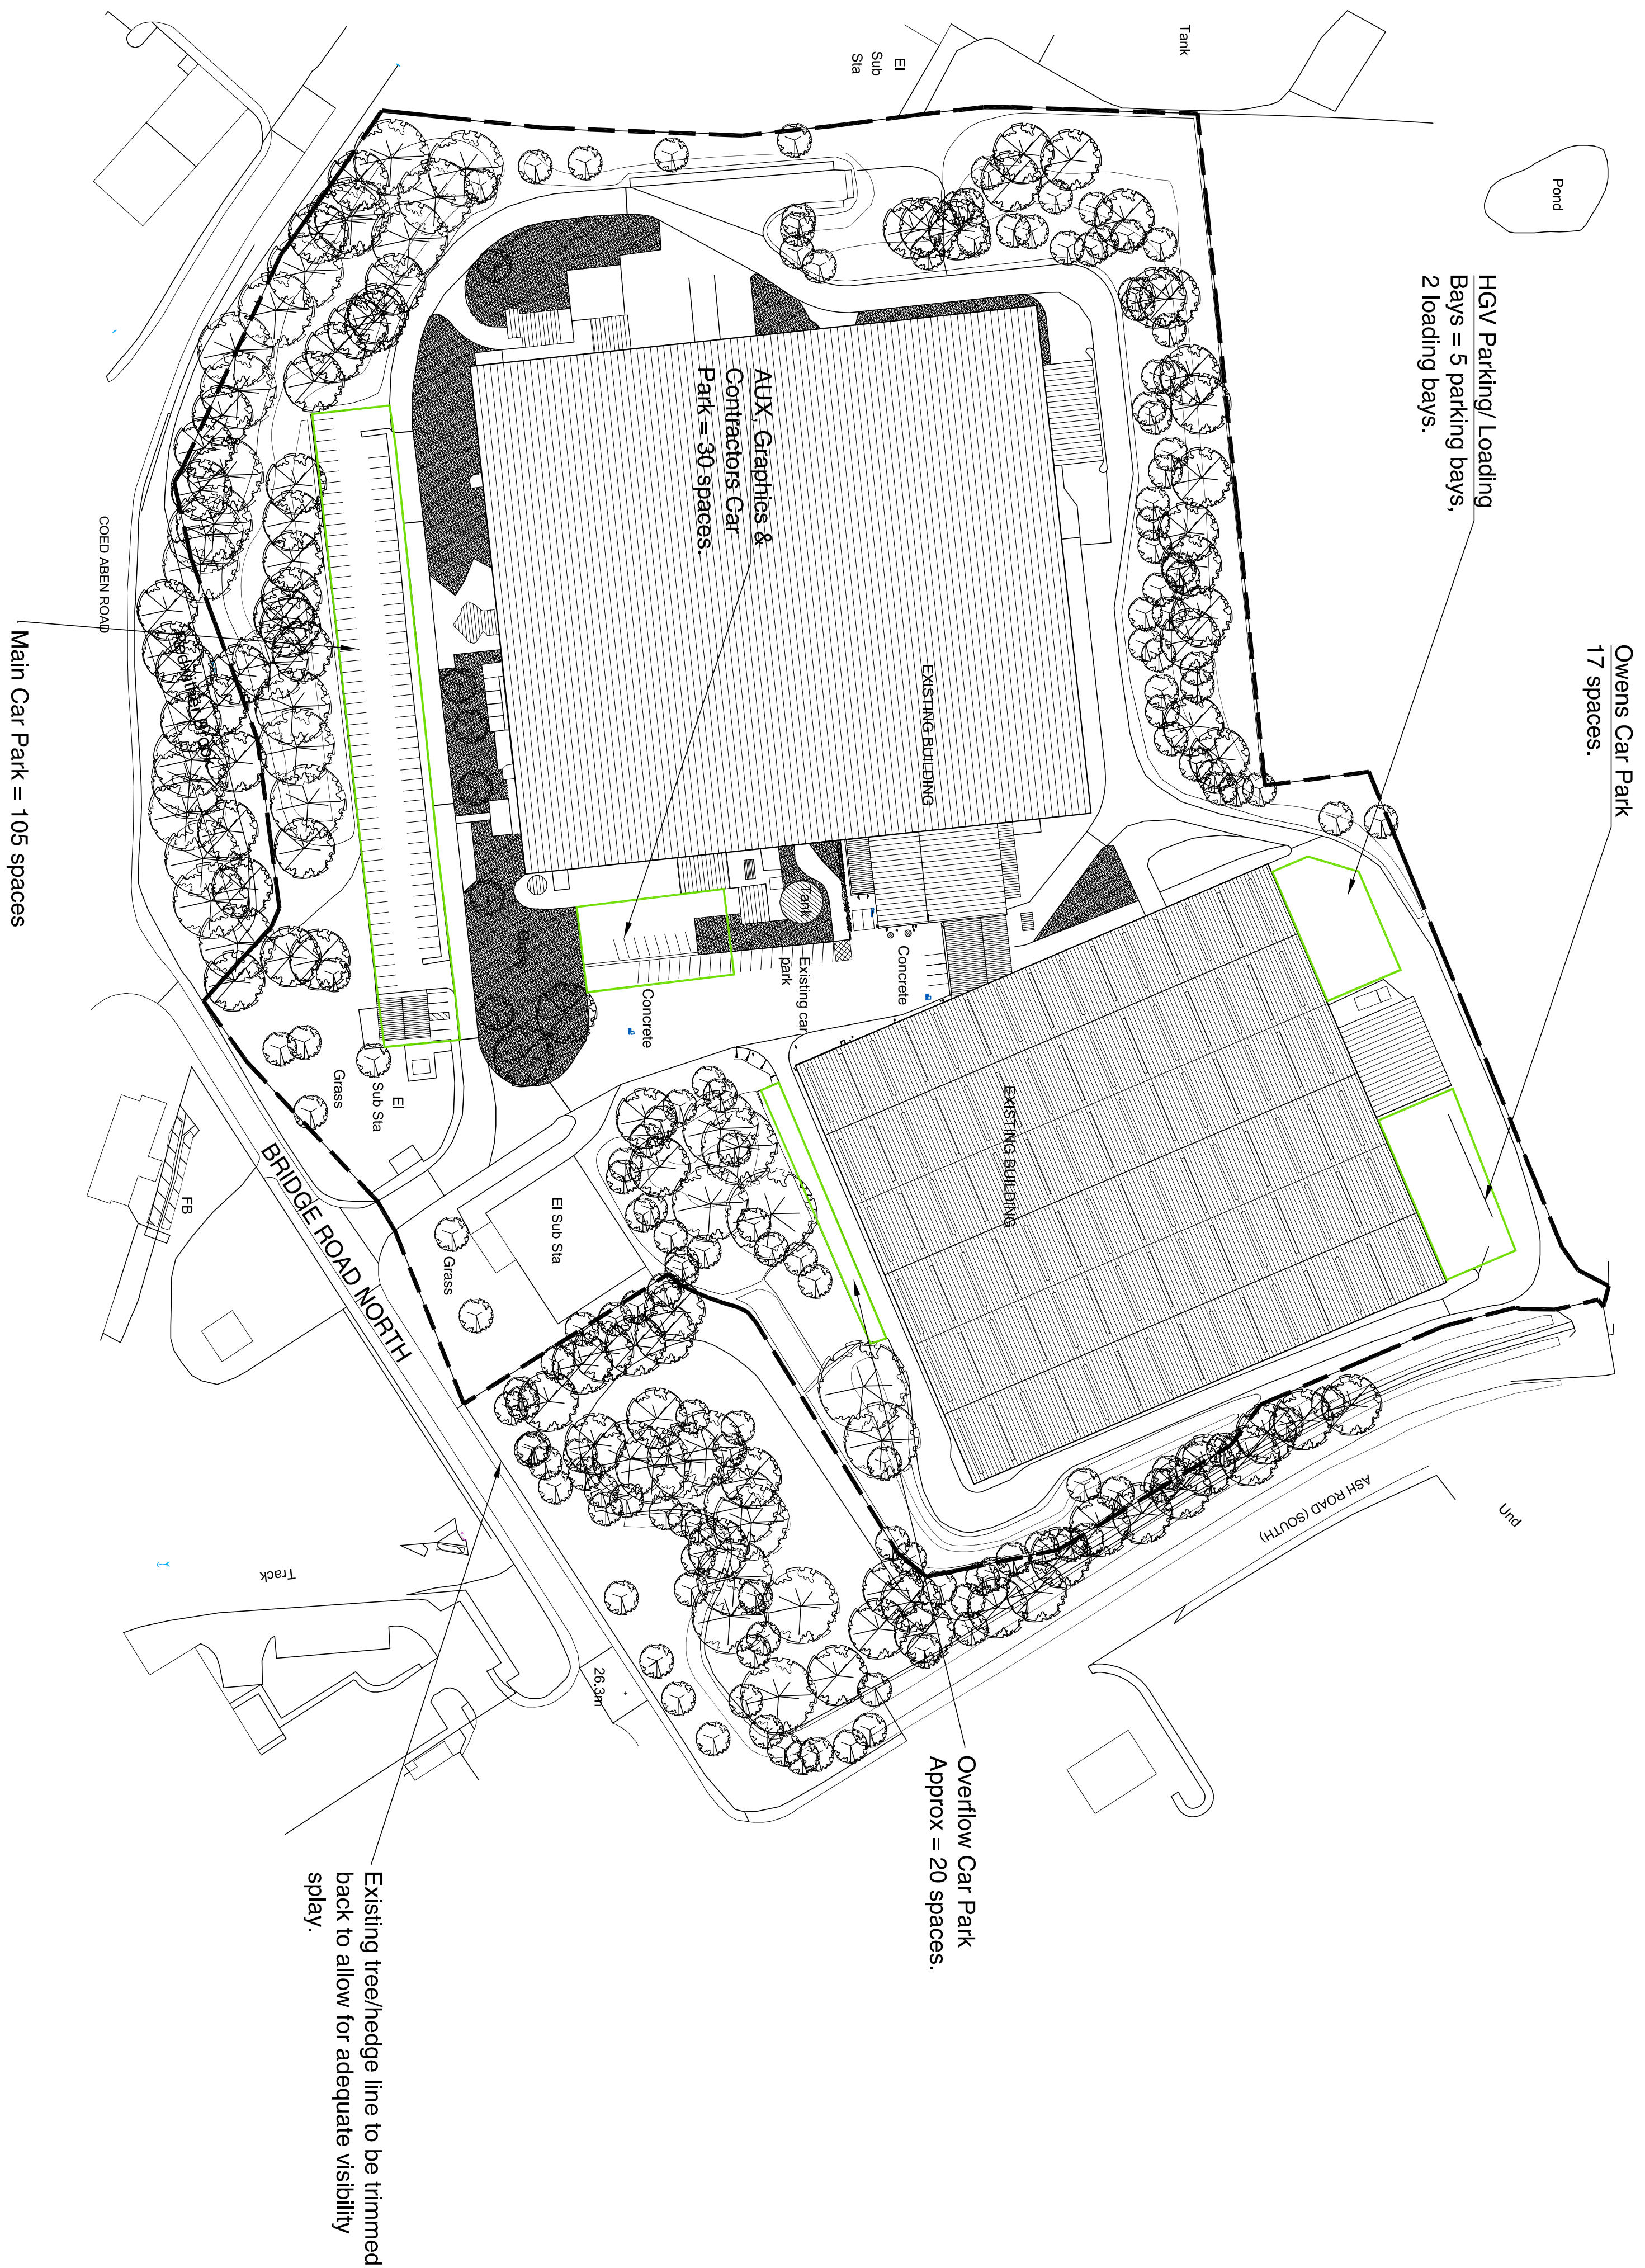


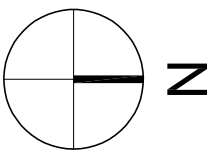

Owens Car Park
17 spaces.

17 spaces.

HGV Parking/ Loading
Bays = 5 parking bays,
2 loading bays.

Bays = 5 parking bays

2 loading bays.

- Overflow Car Park
Approx = 20 spaces.

Approx = 20 spaces

AUX, Graphics & Contractors Car
Park = 30 spaces.

Main Car Park = 105 spaces

[illegible][illegible]

client	ARMAGH GROUP
project	OFFICE ACCOMMODATION
drawing	EXISTING SITE PLAN
scale	1:1000 @ A1
date	10.01.2018
drawing no	A2A.18.032.002
revision	A