


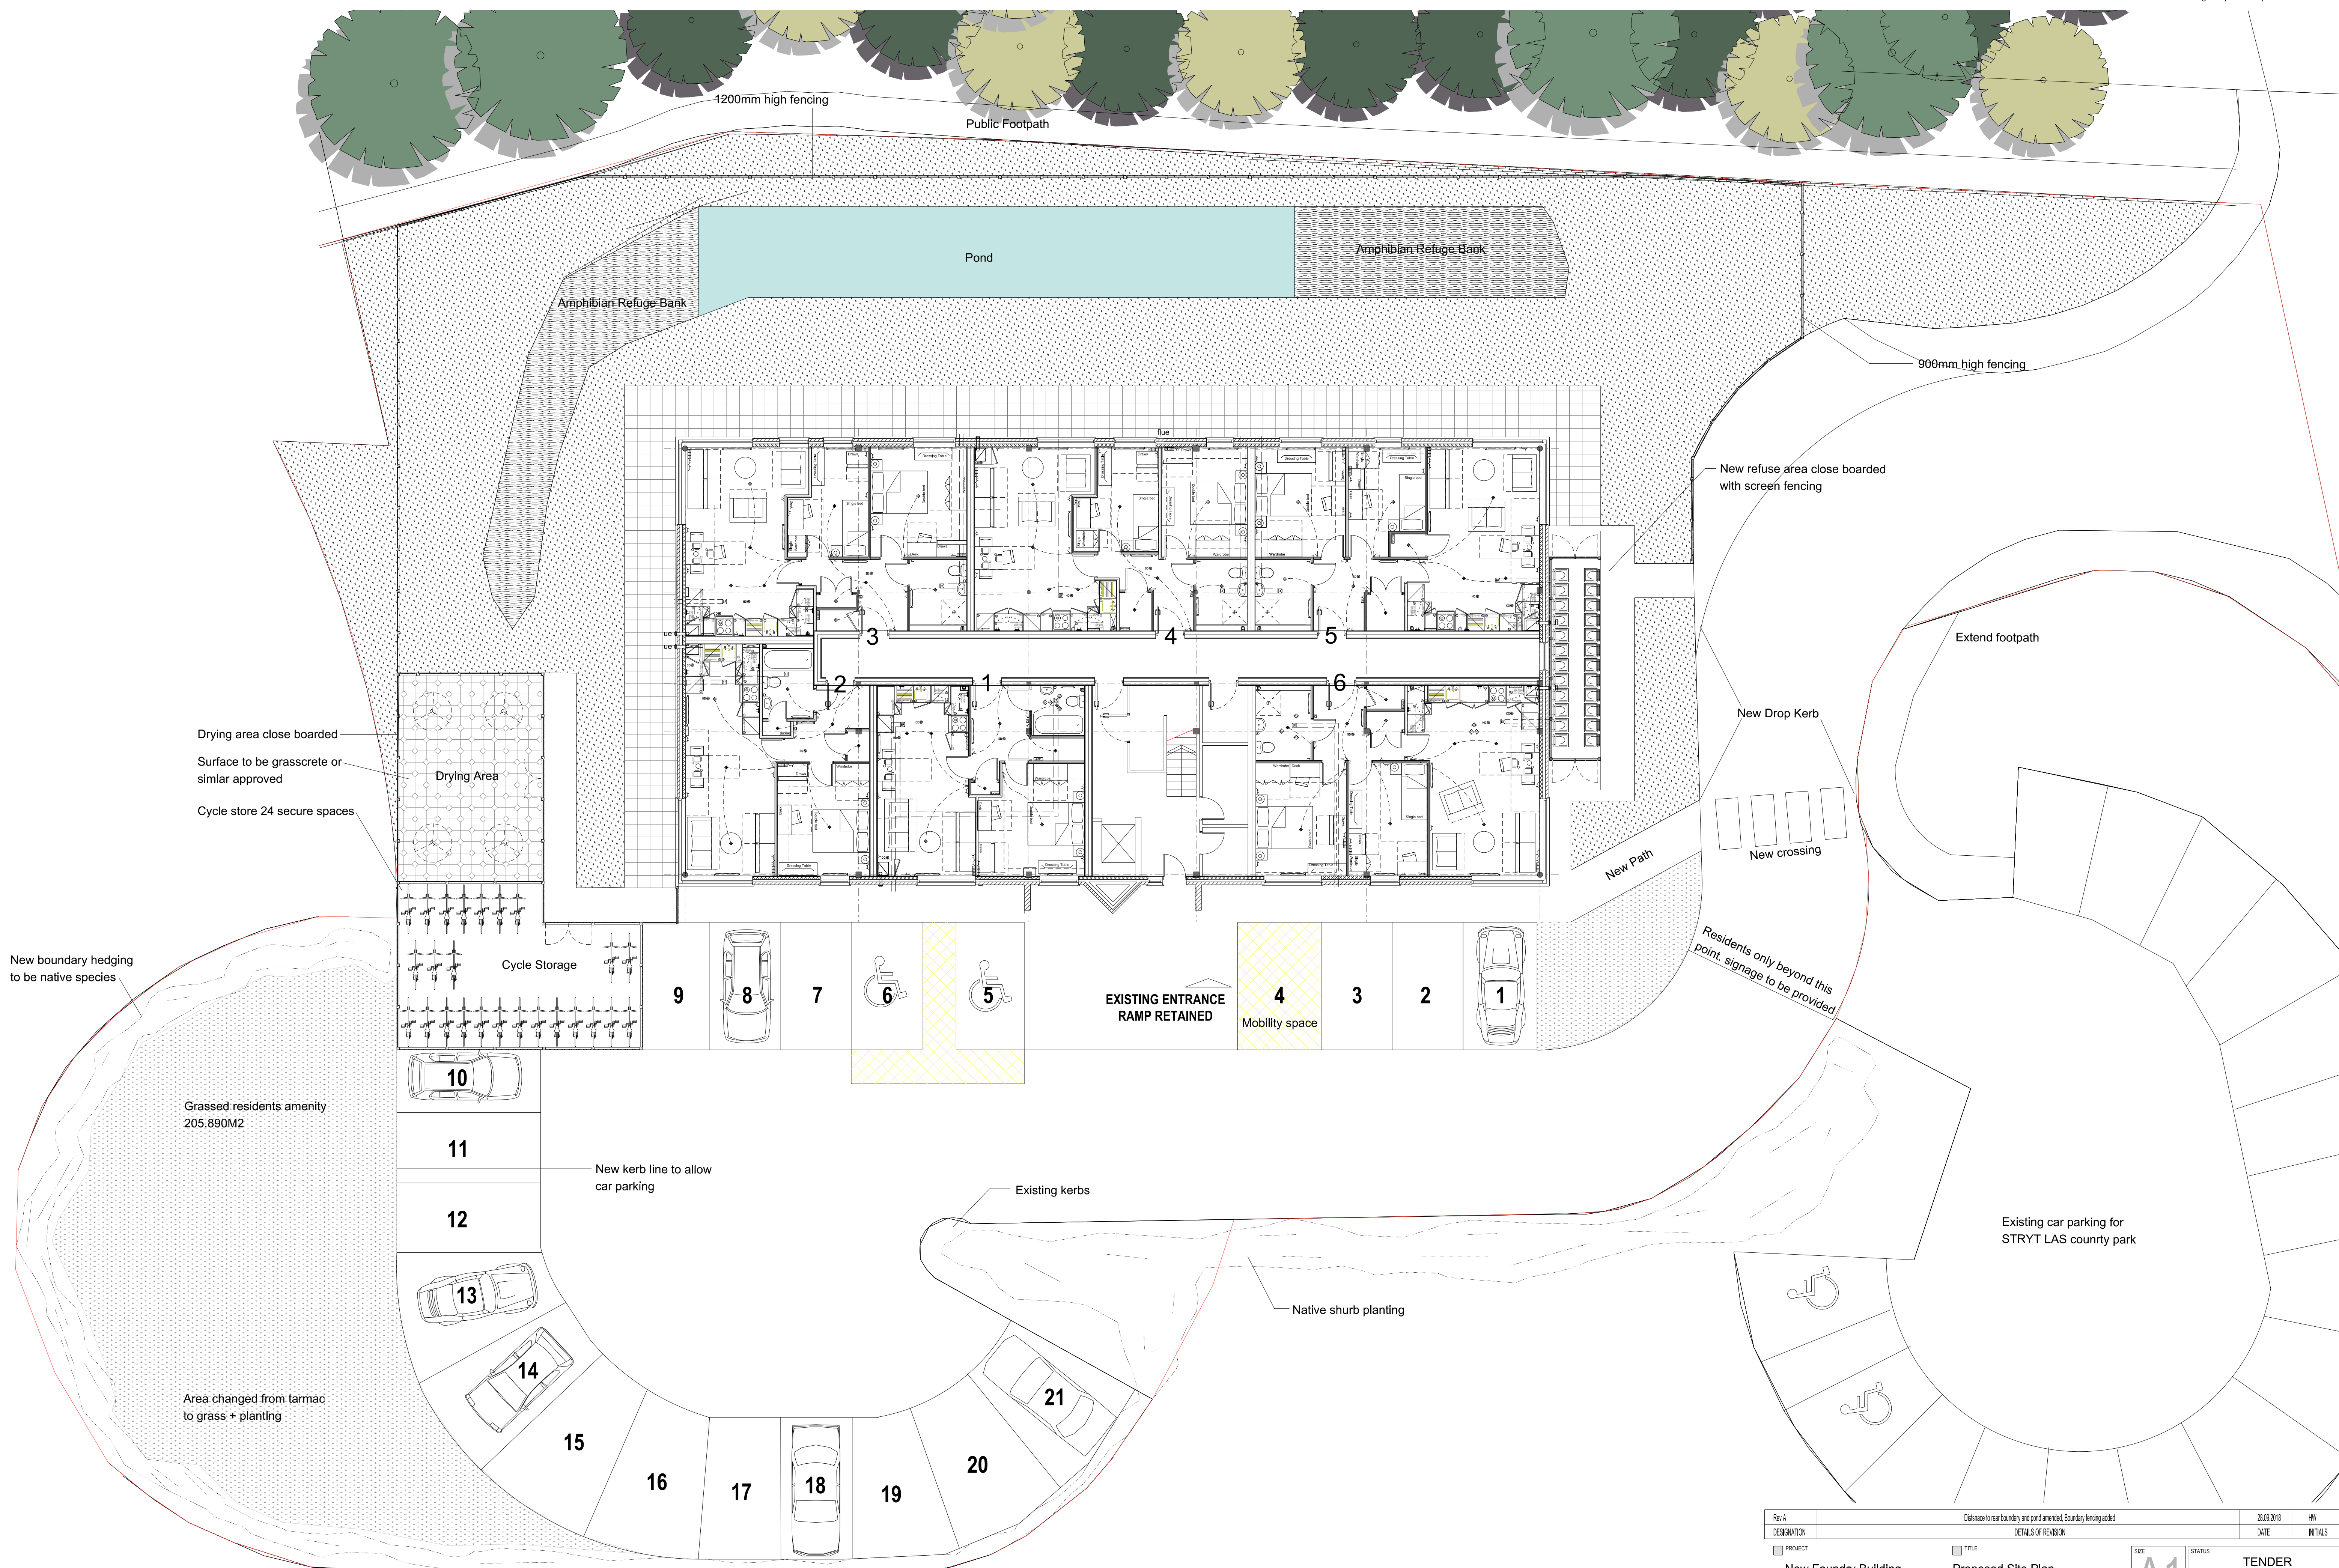

Rev A	Distance to rear boundary and pond assessed. Boundary fencing added		28.02.2018	HW
DESIGNATION	DETAILS OF REVISION		DATE	INITIALS
☐ PROJECT		☐ TITLE	STATUS	
New Foundry Building Wrexham LL14 1NL		Proposed Site Plan ...	TENDER	
☐ NO. 1 ARTS MCCA... LTD No. 1 Arts Village, Henry Street, Liverpool L1 5BS Tel: 0151 707 1818 Fax: 707 1819		SIZE A1	PROJECT NO 1669	DRAWING NO L100A
☐ Old Coop Building, Church Street, Hayfield, SK22 2JE e-mail: admin@johnmccall.co.uk		DRAWN BY JJ	CHECKED ...	DATE 27.04.18
			SCALE (mm) 1:100	