



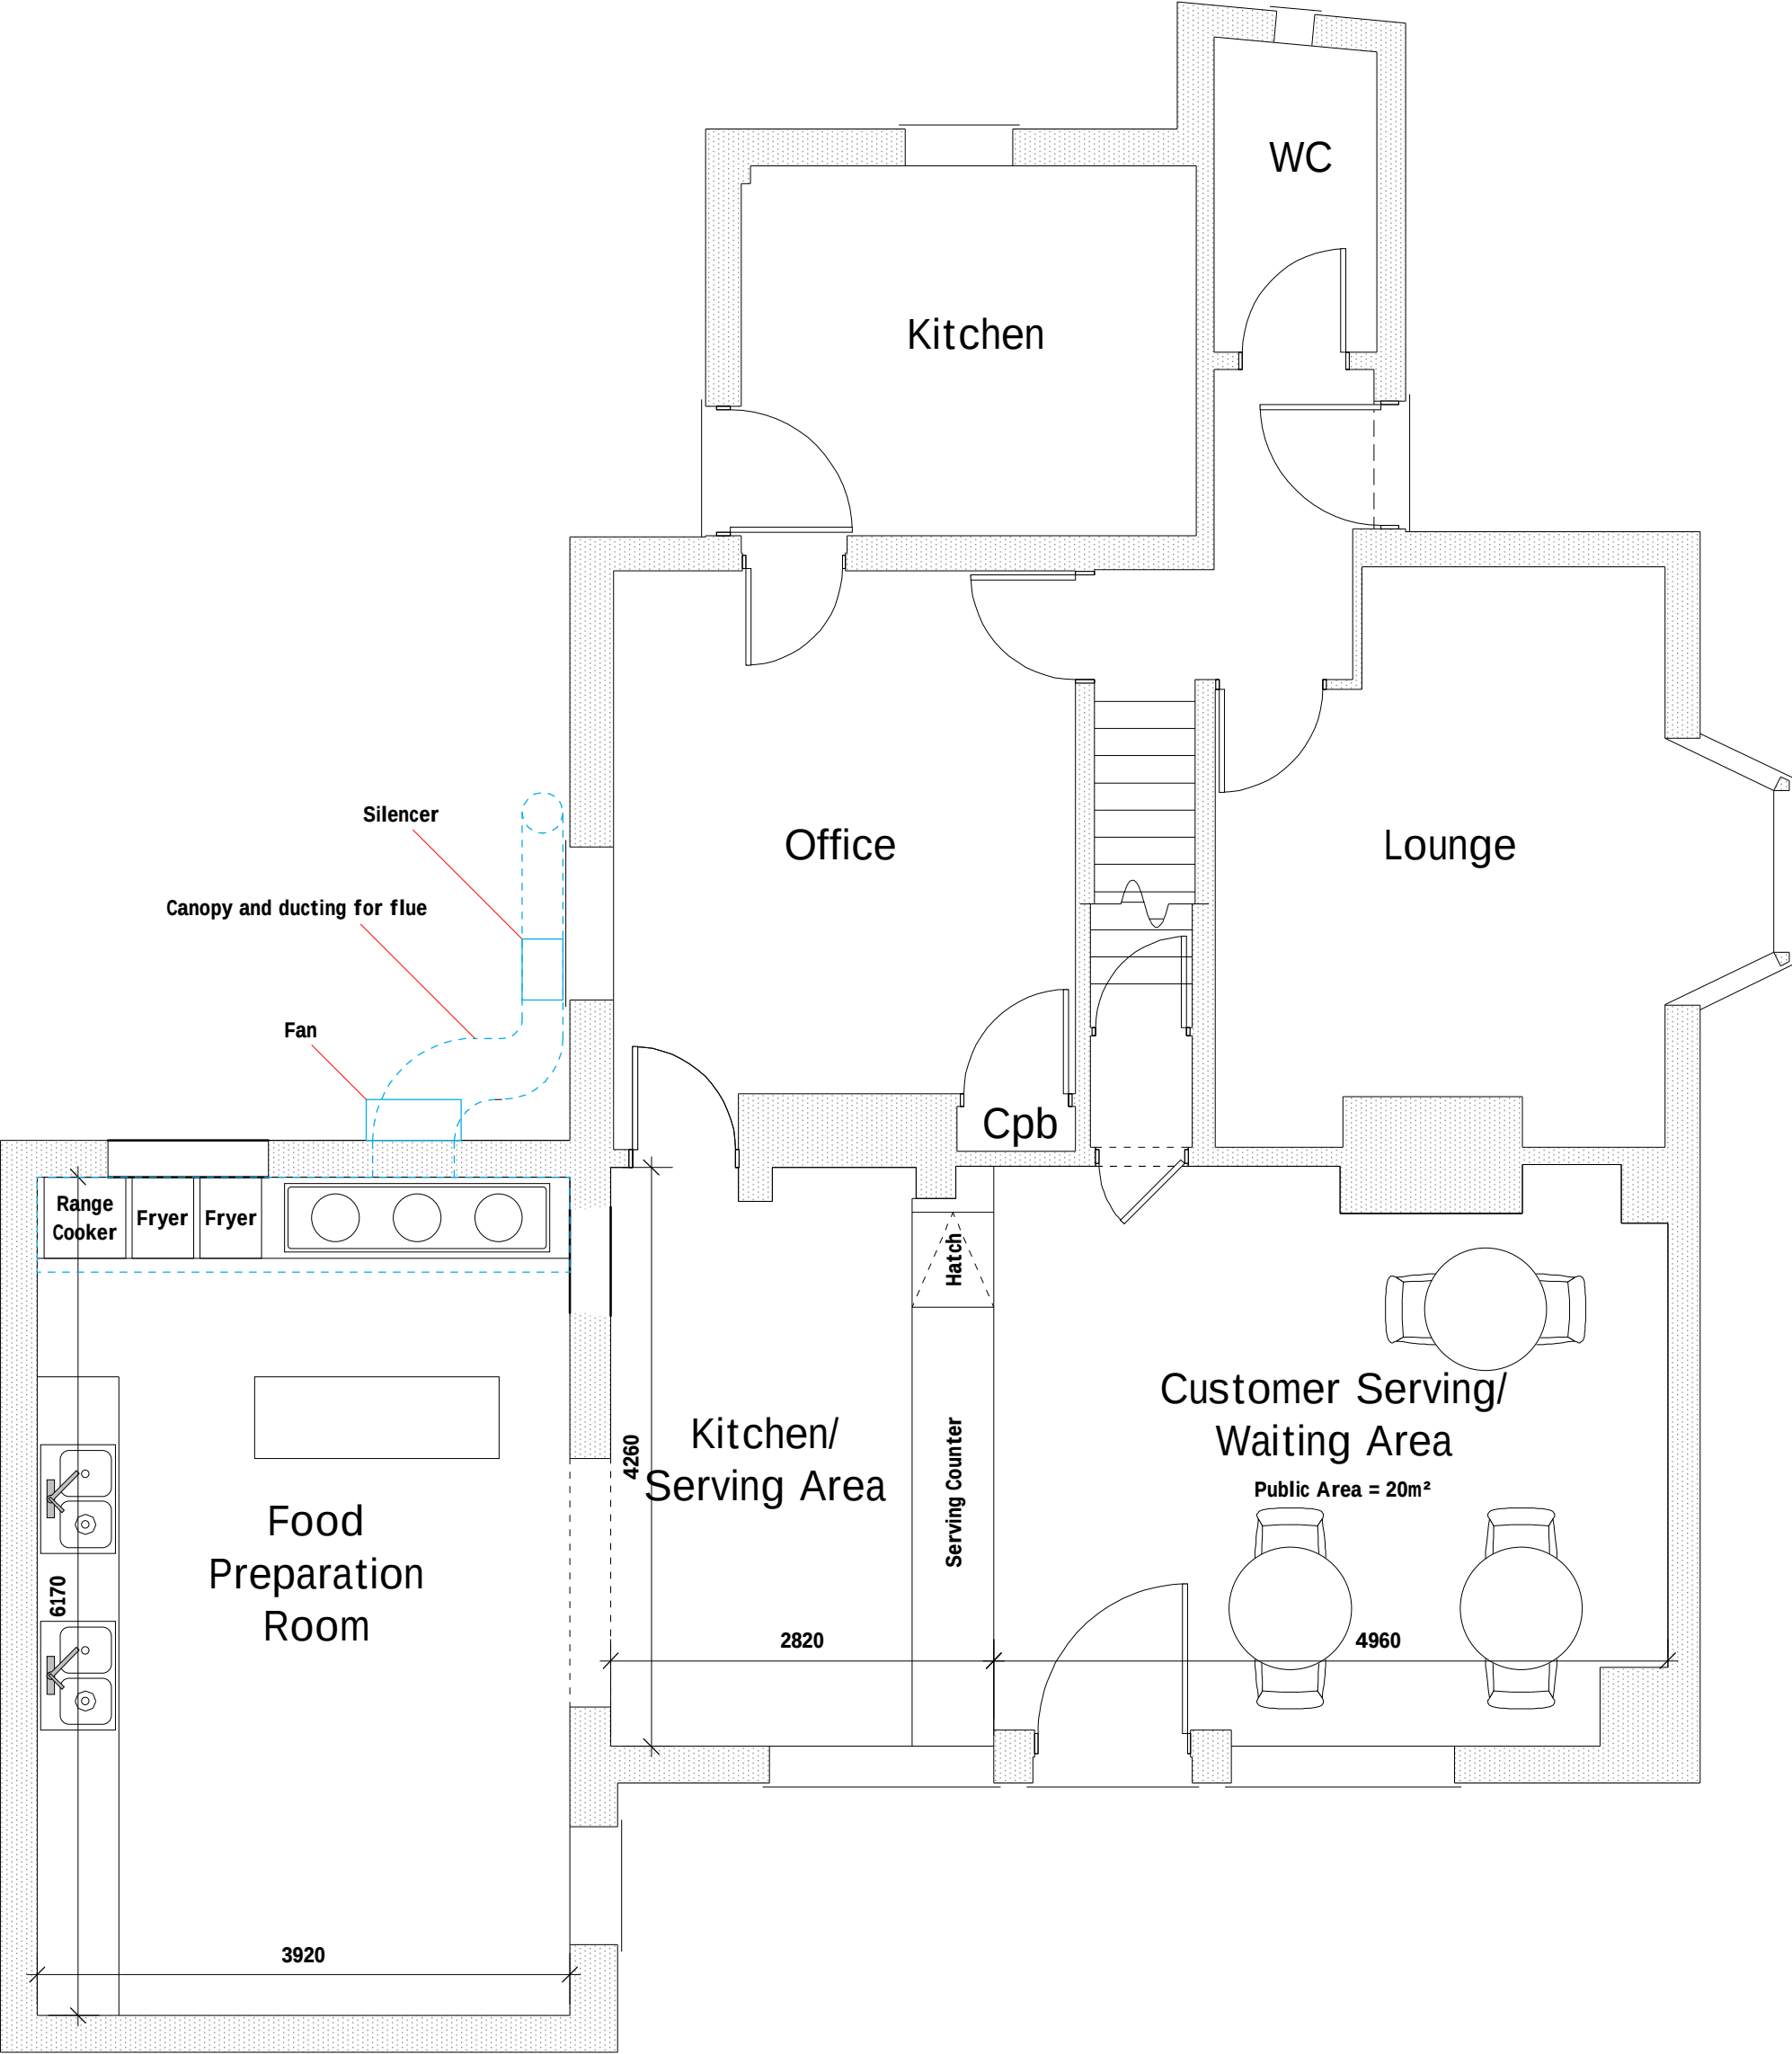


Ground Floor Plan 1:50



Front Elevation 1:100

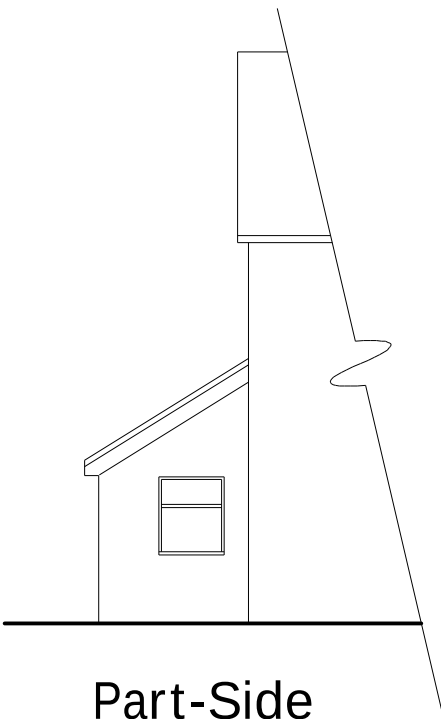

Part-Side Elevation 1:100

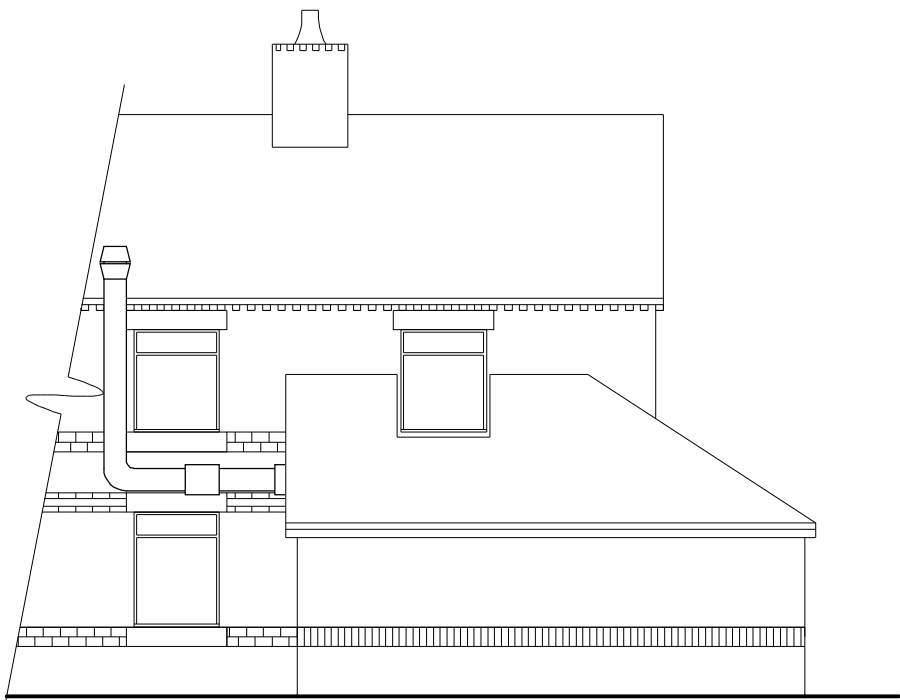

Part-Side Elevation 1:100

Rev	Date	Detail	Initial
B	05/19	Planning Amends	D.J.F.
A	06/18	Planning Amends	S.M.E.

Project: Proposed Change of Use at Post Office, Hope Street, Gwersyllt, Wrexham, LL11 4HT	
Title: Planning	Scale: (A2) 1:50 & 1:100

Drawn By: S M Eltham	Date: May 2018
Drawing No: M097/002	Sheet: 1 of 1



Office 3K4,
Redwither Business Tower,
Wrexham. LL13 9XT
Tel: 01978 356500
www.blueprintarchitectural.com

© copyright all rights reserved