



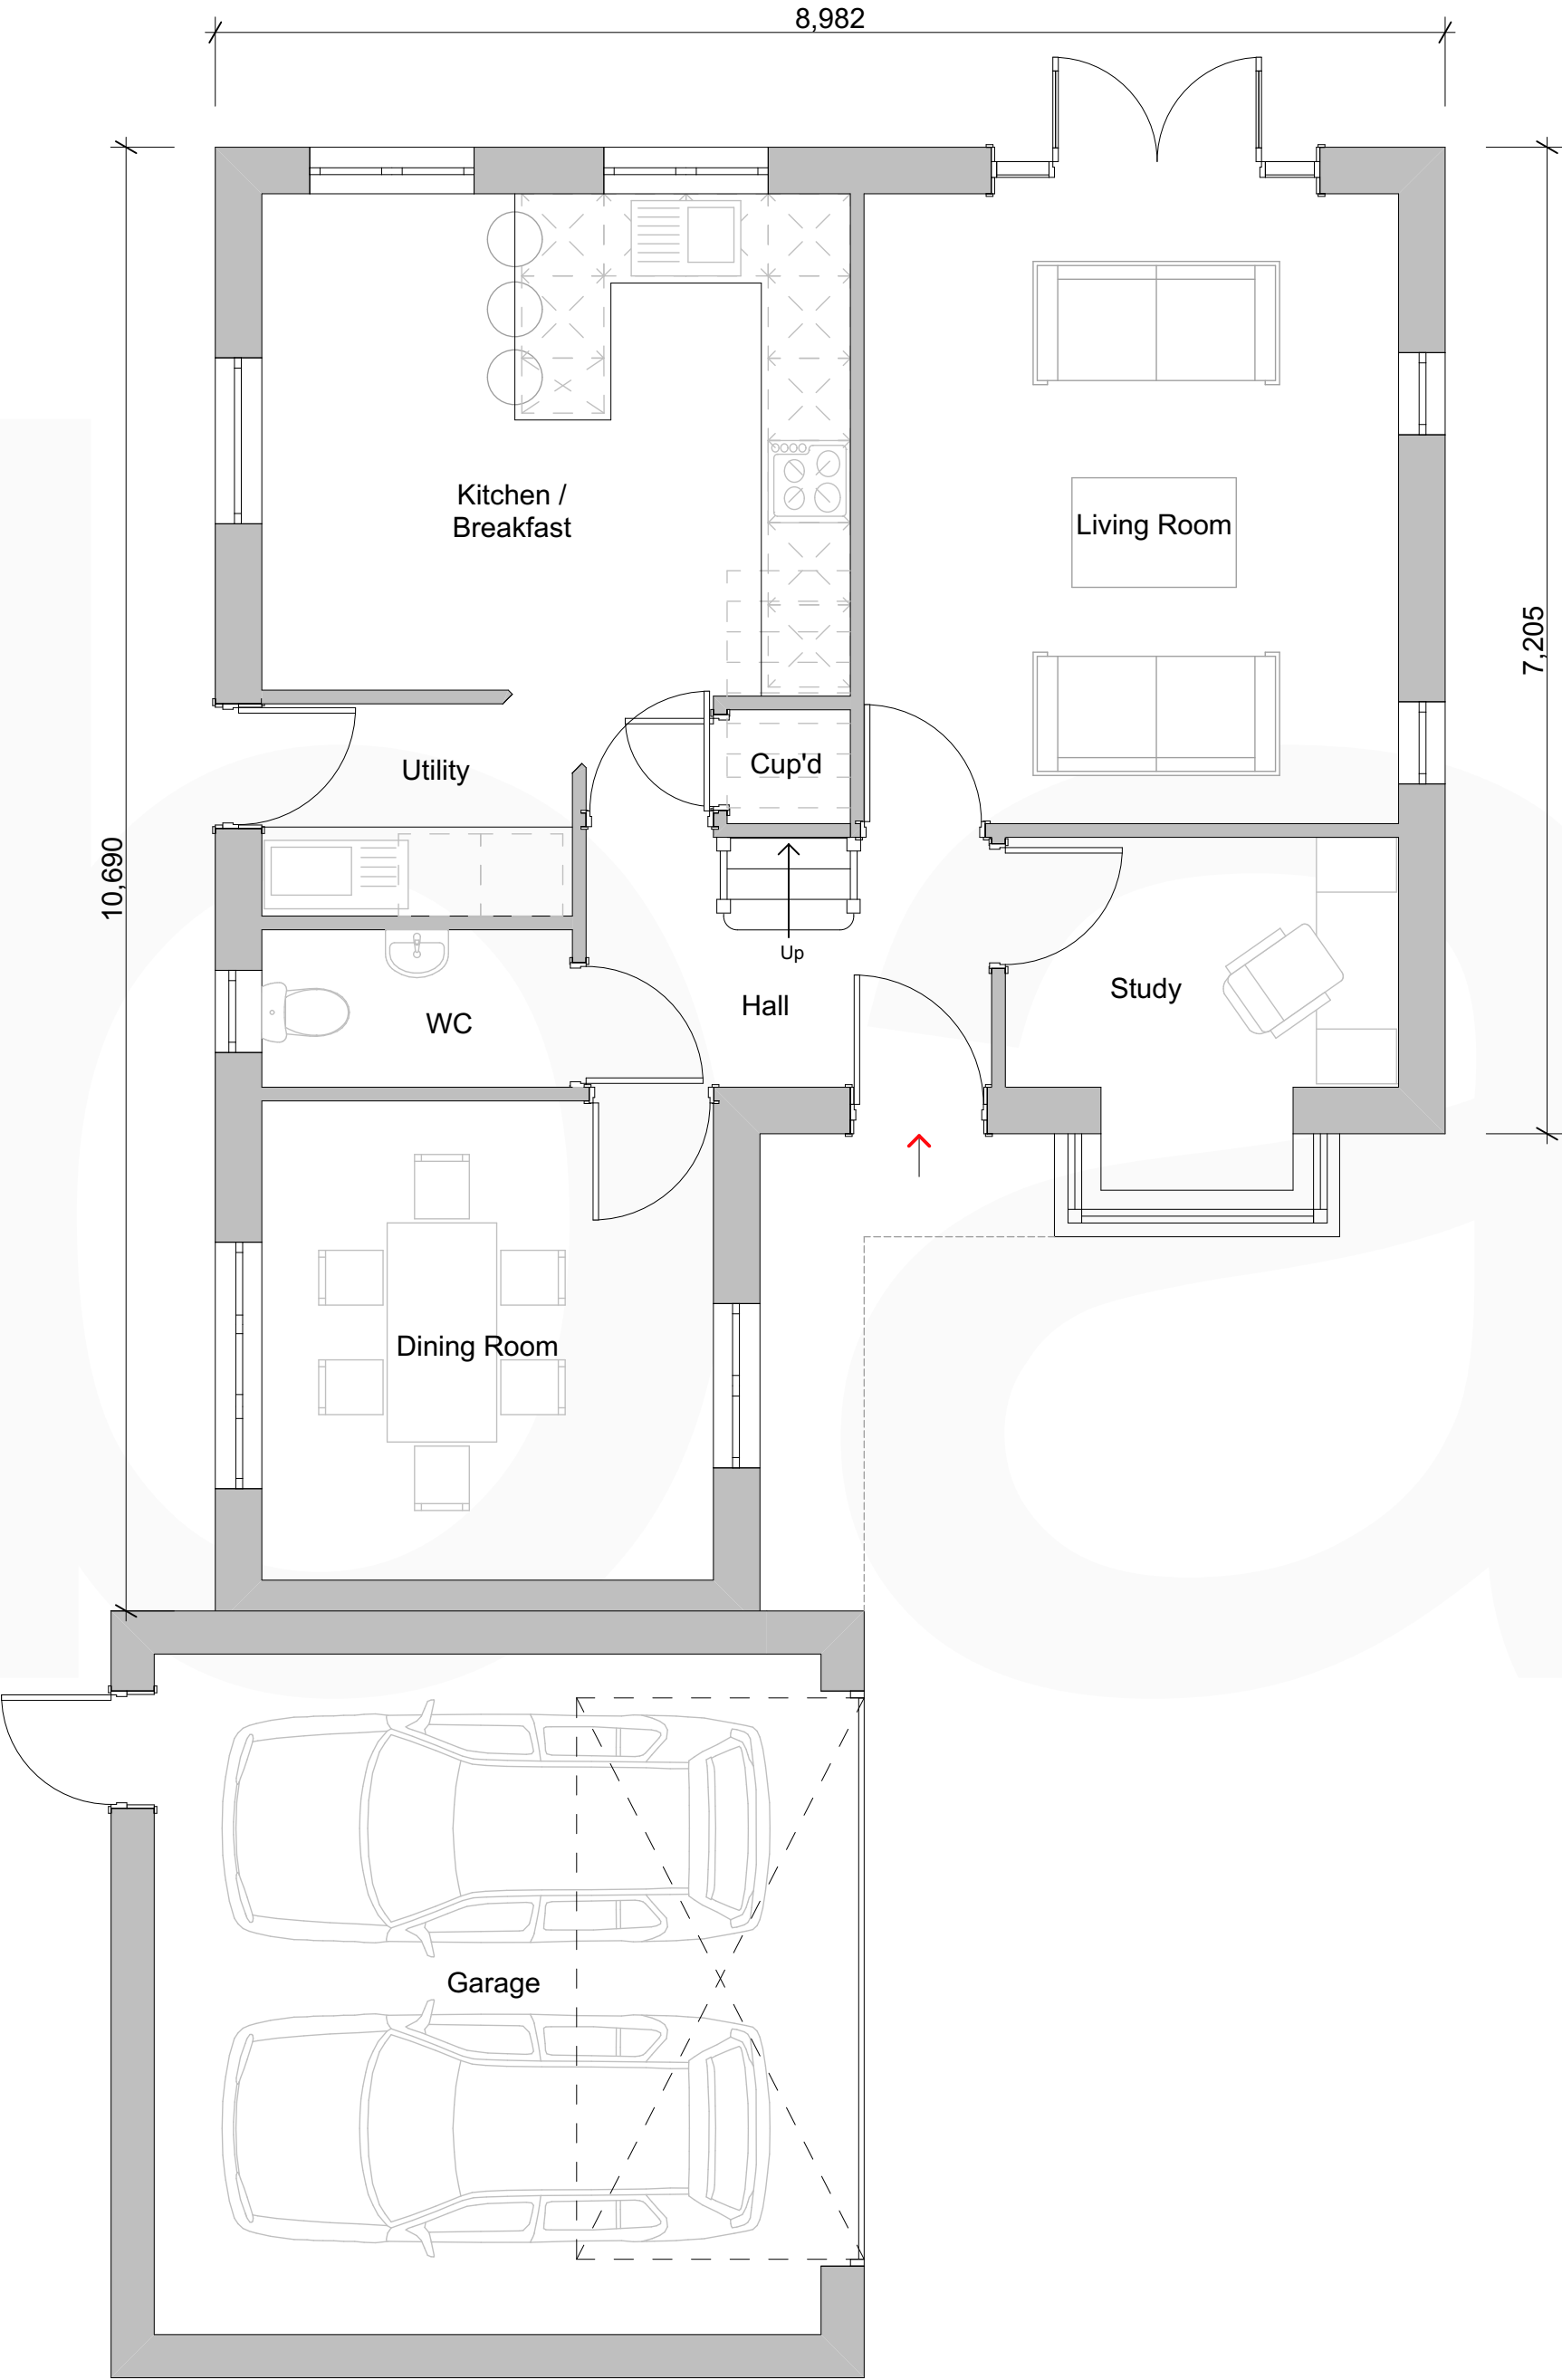

Ground Floor Plan

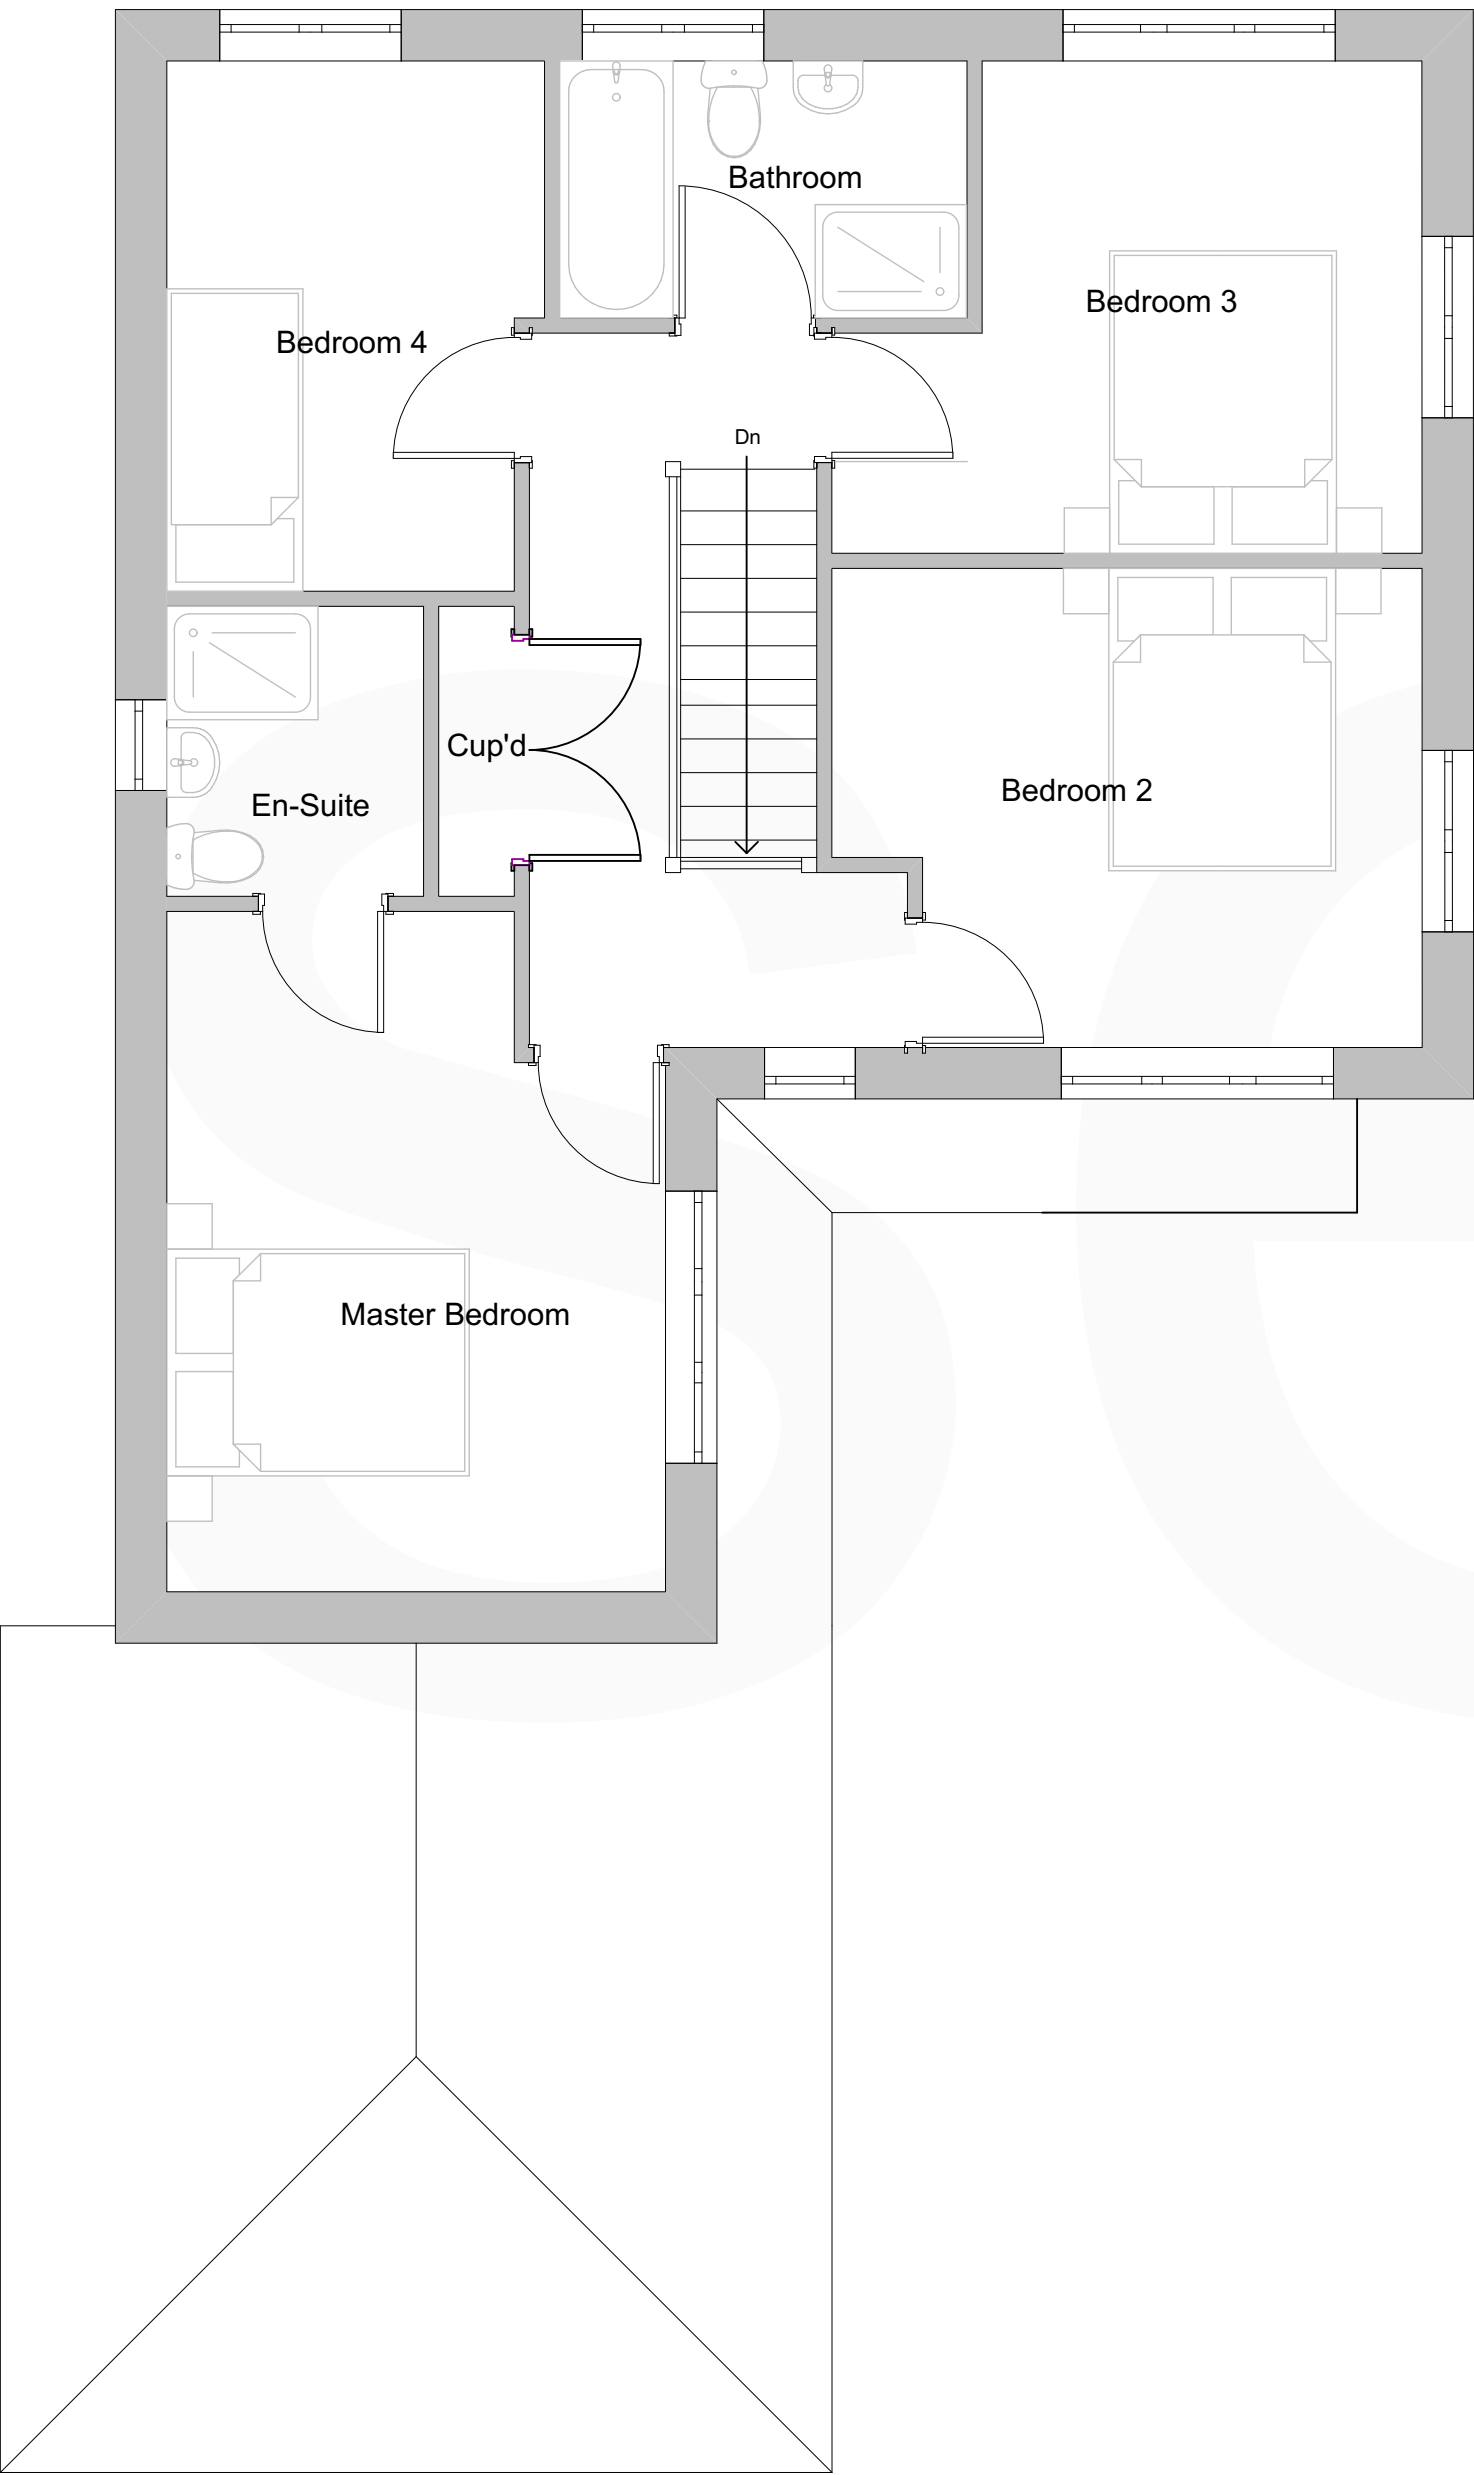

First Floor Plan

CHIRK HYBRID HOUSE TYPE

4 bedroom detached dwelling
GIA = 133sqm / 1430sqft

Plot 38 (*handed*) attached double garage

Rev No.	Date.	Rev.	By.	Chk.

PLANNING

Scale.	Date.	Drawn by.	Chk.
1:50@A2	Jan 2018	JS	AO

base. ARCHITECTS			
Project Title. Vicarage Lane, Gresford			
Client. Gower Homes Ltd.			
Drawing Title. Chirk Hybrid Floor Plans			
Project No. BA1858	Drawing No. PL-022	Revision. -	

base Architecture and Design is a registered Limited Company

