
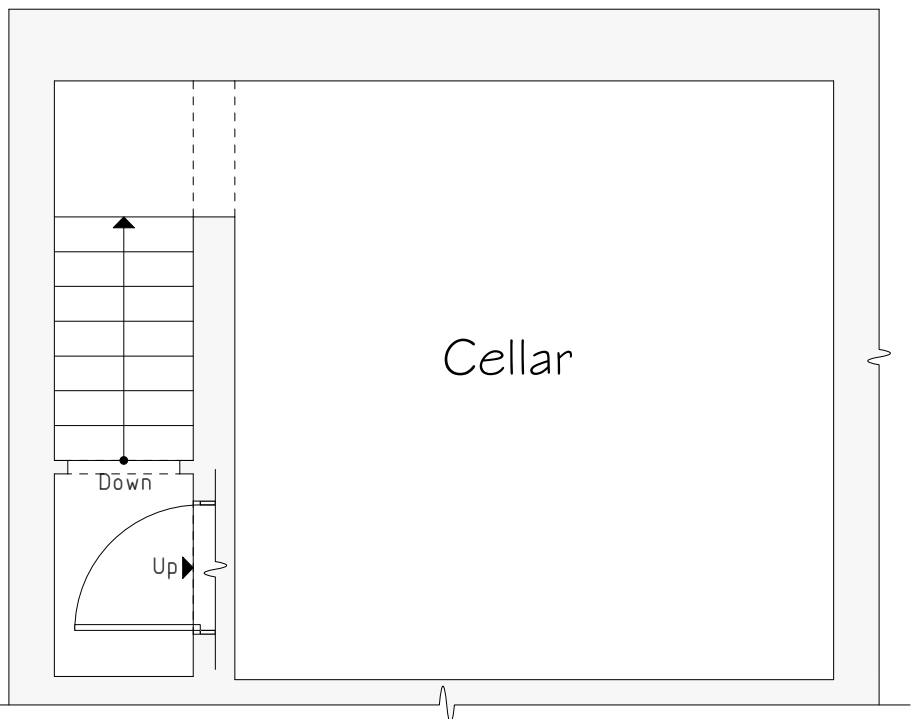
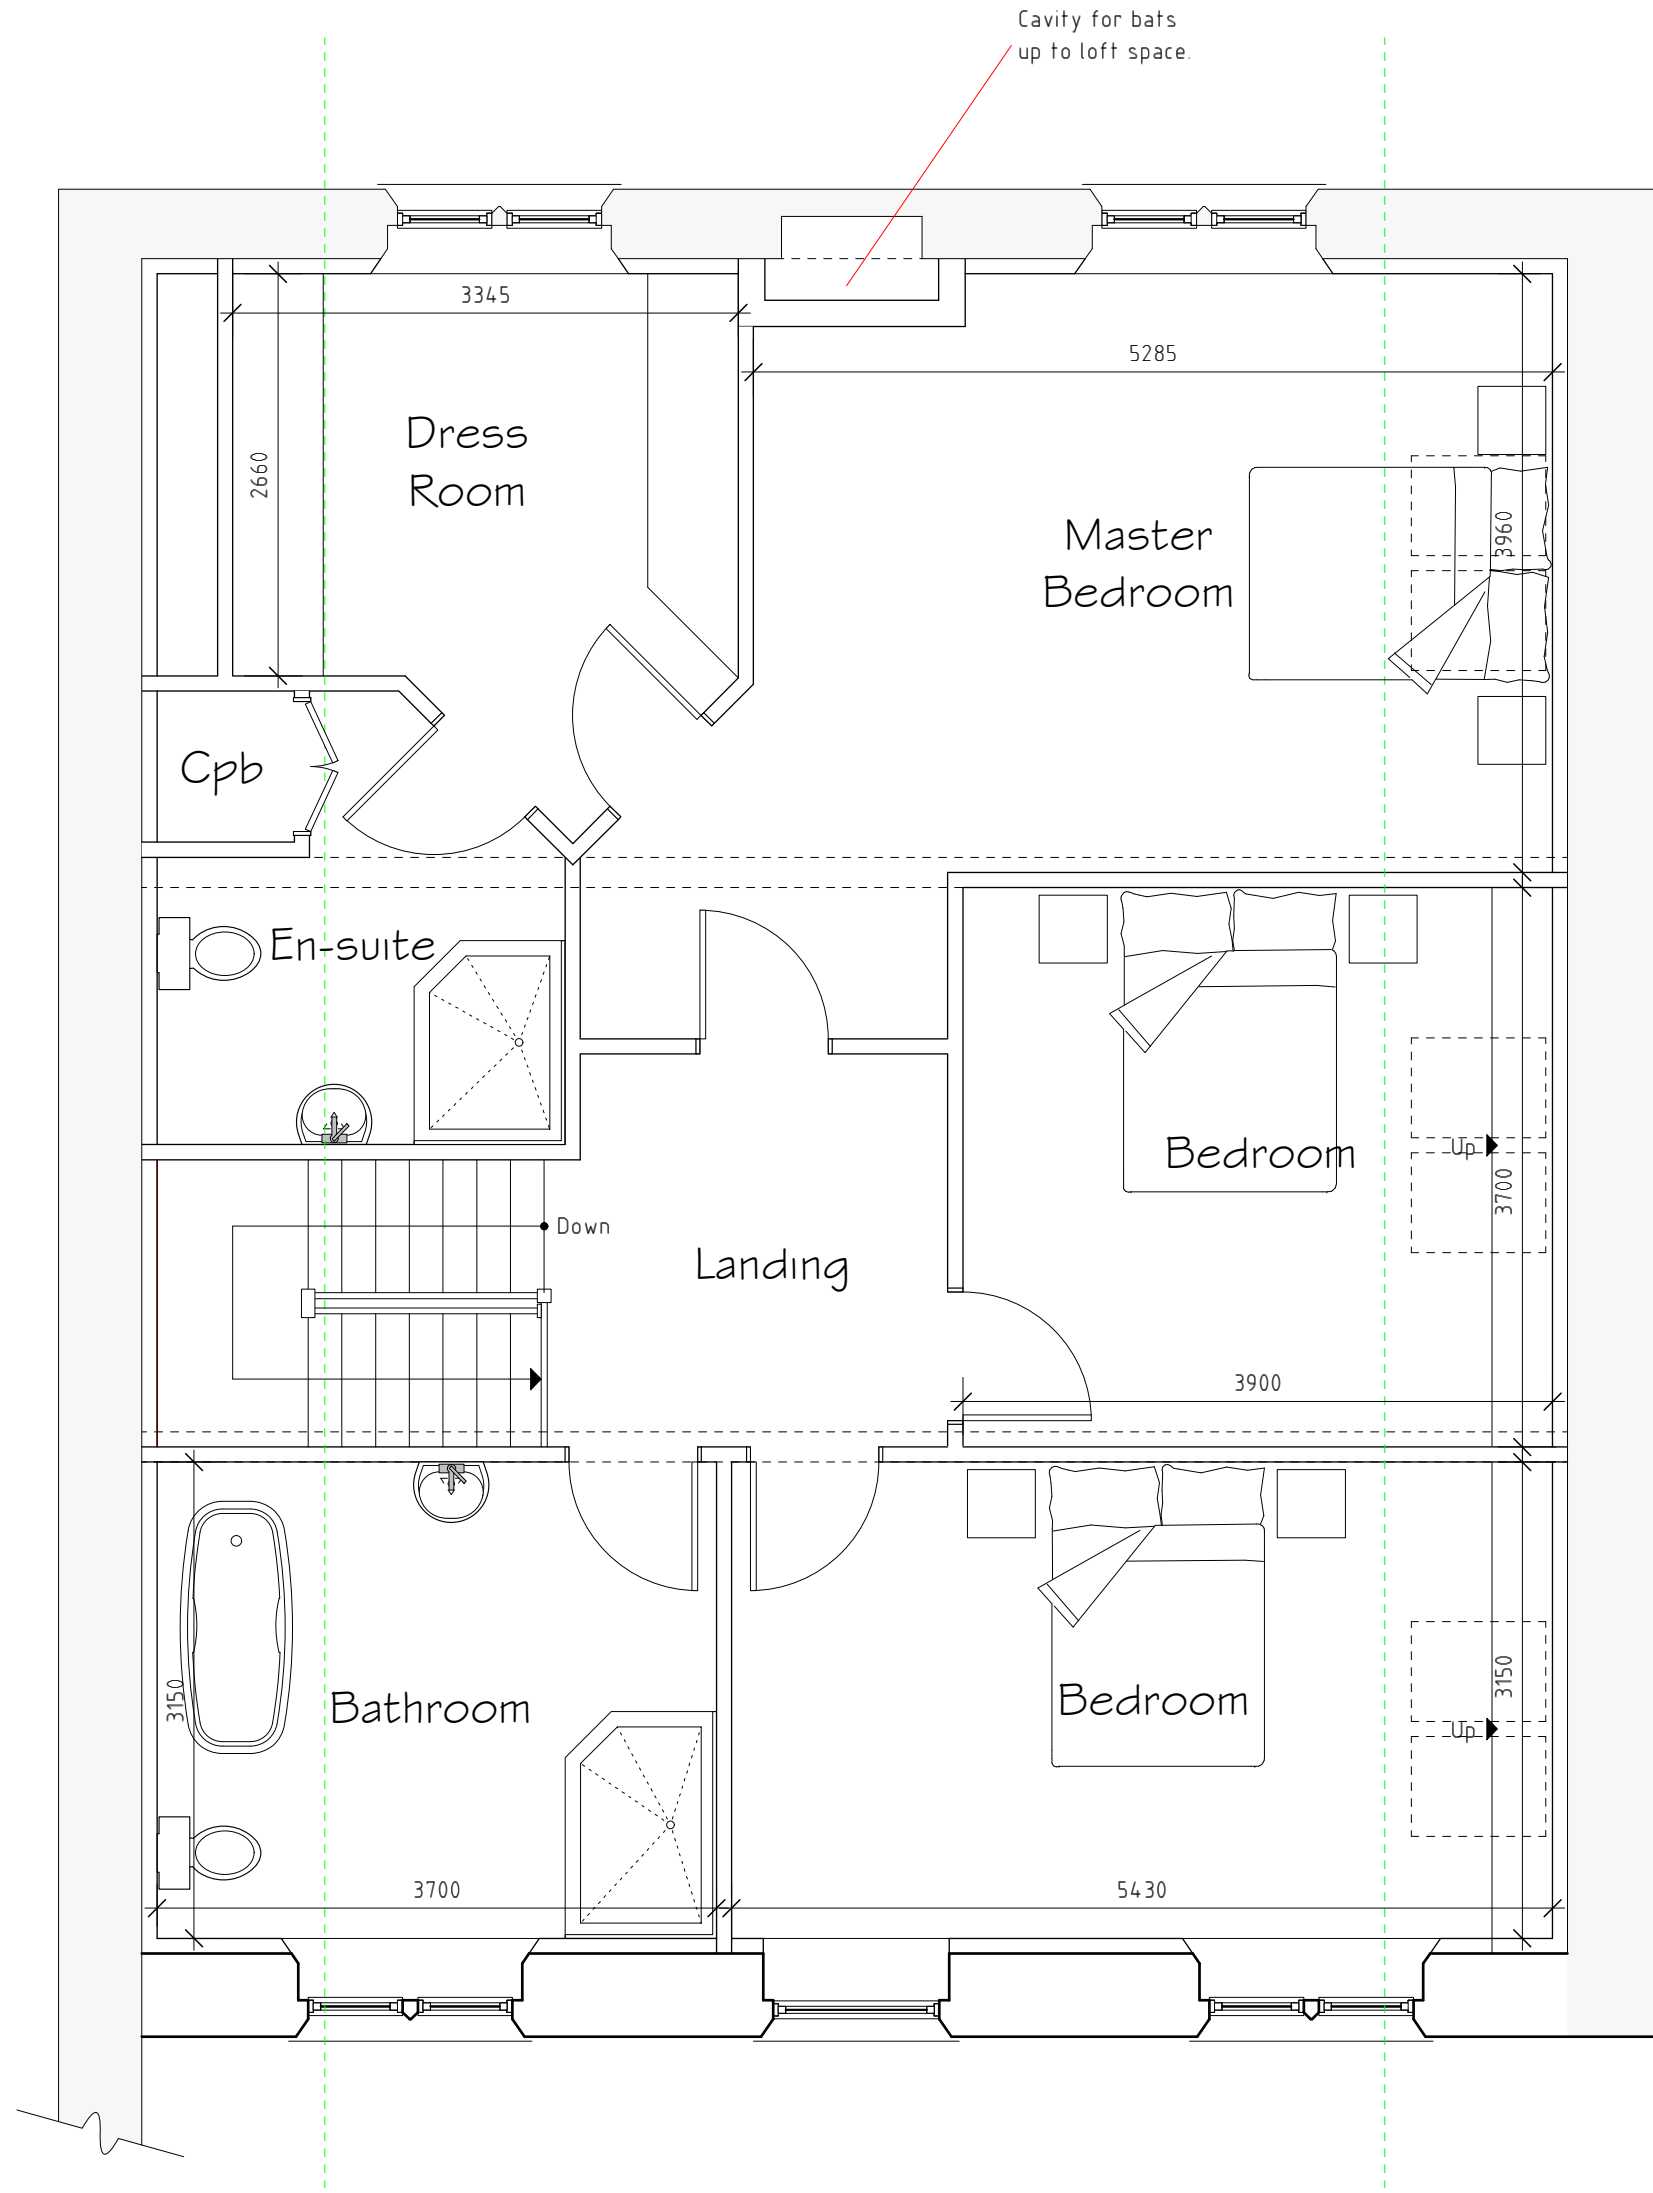
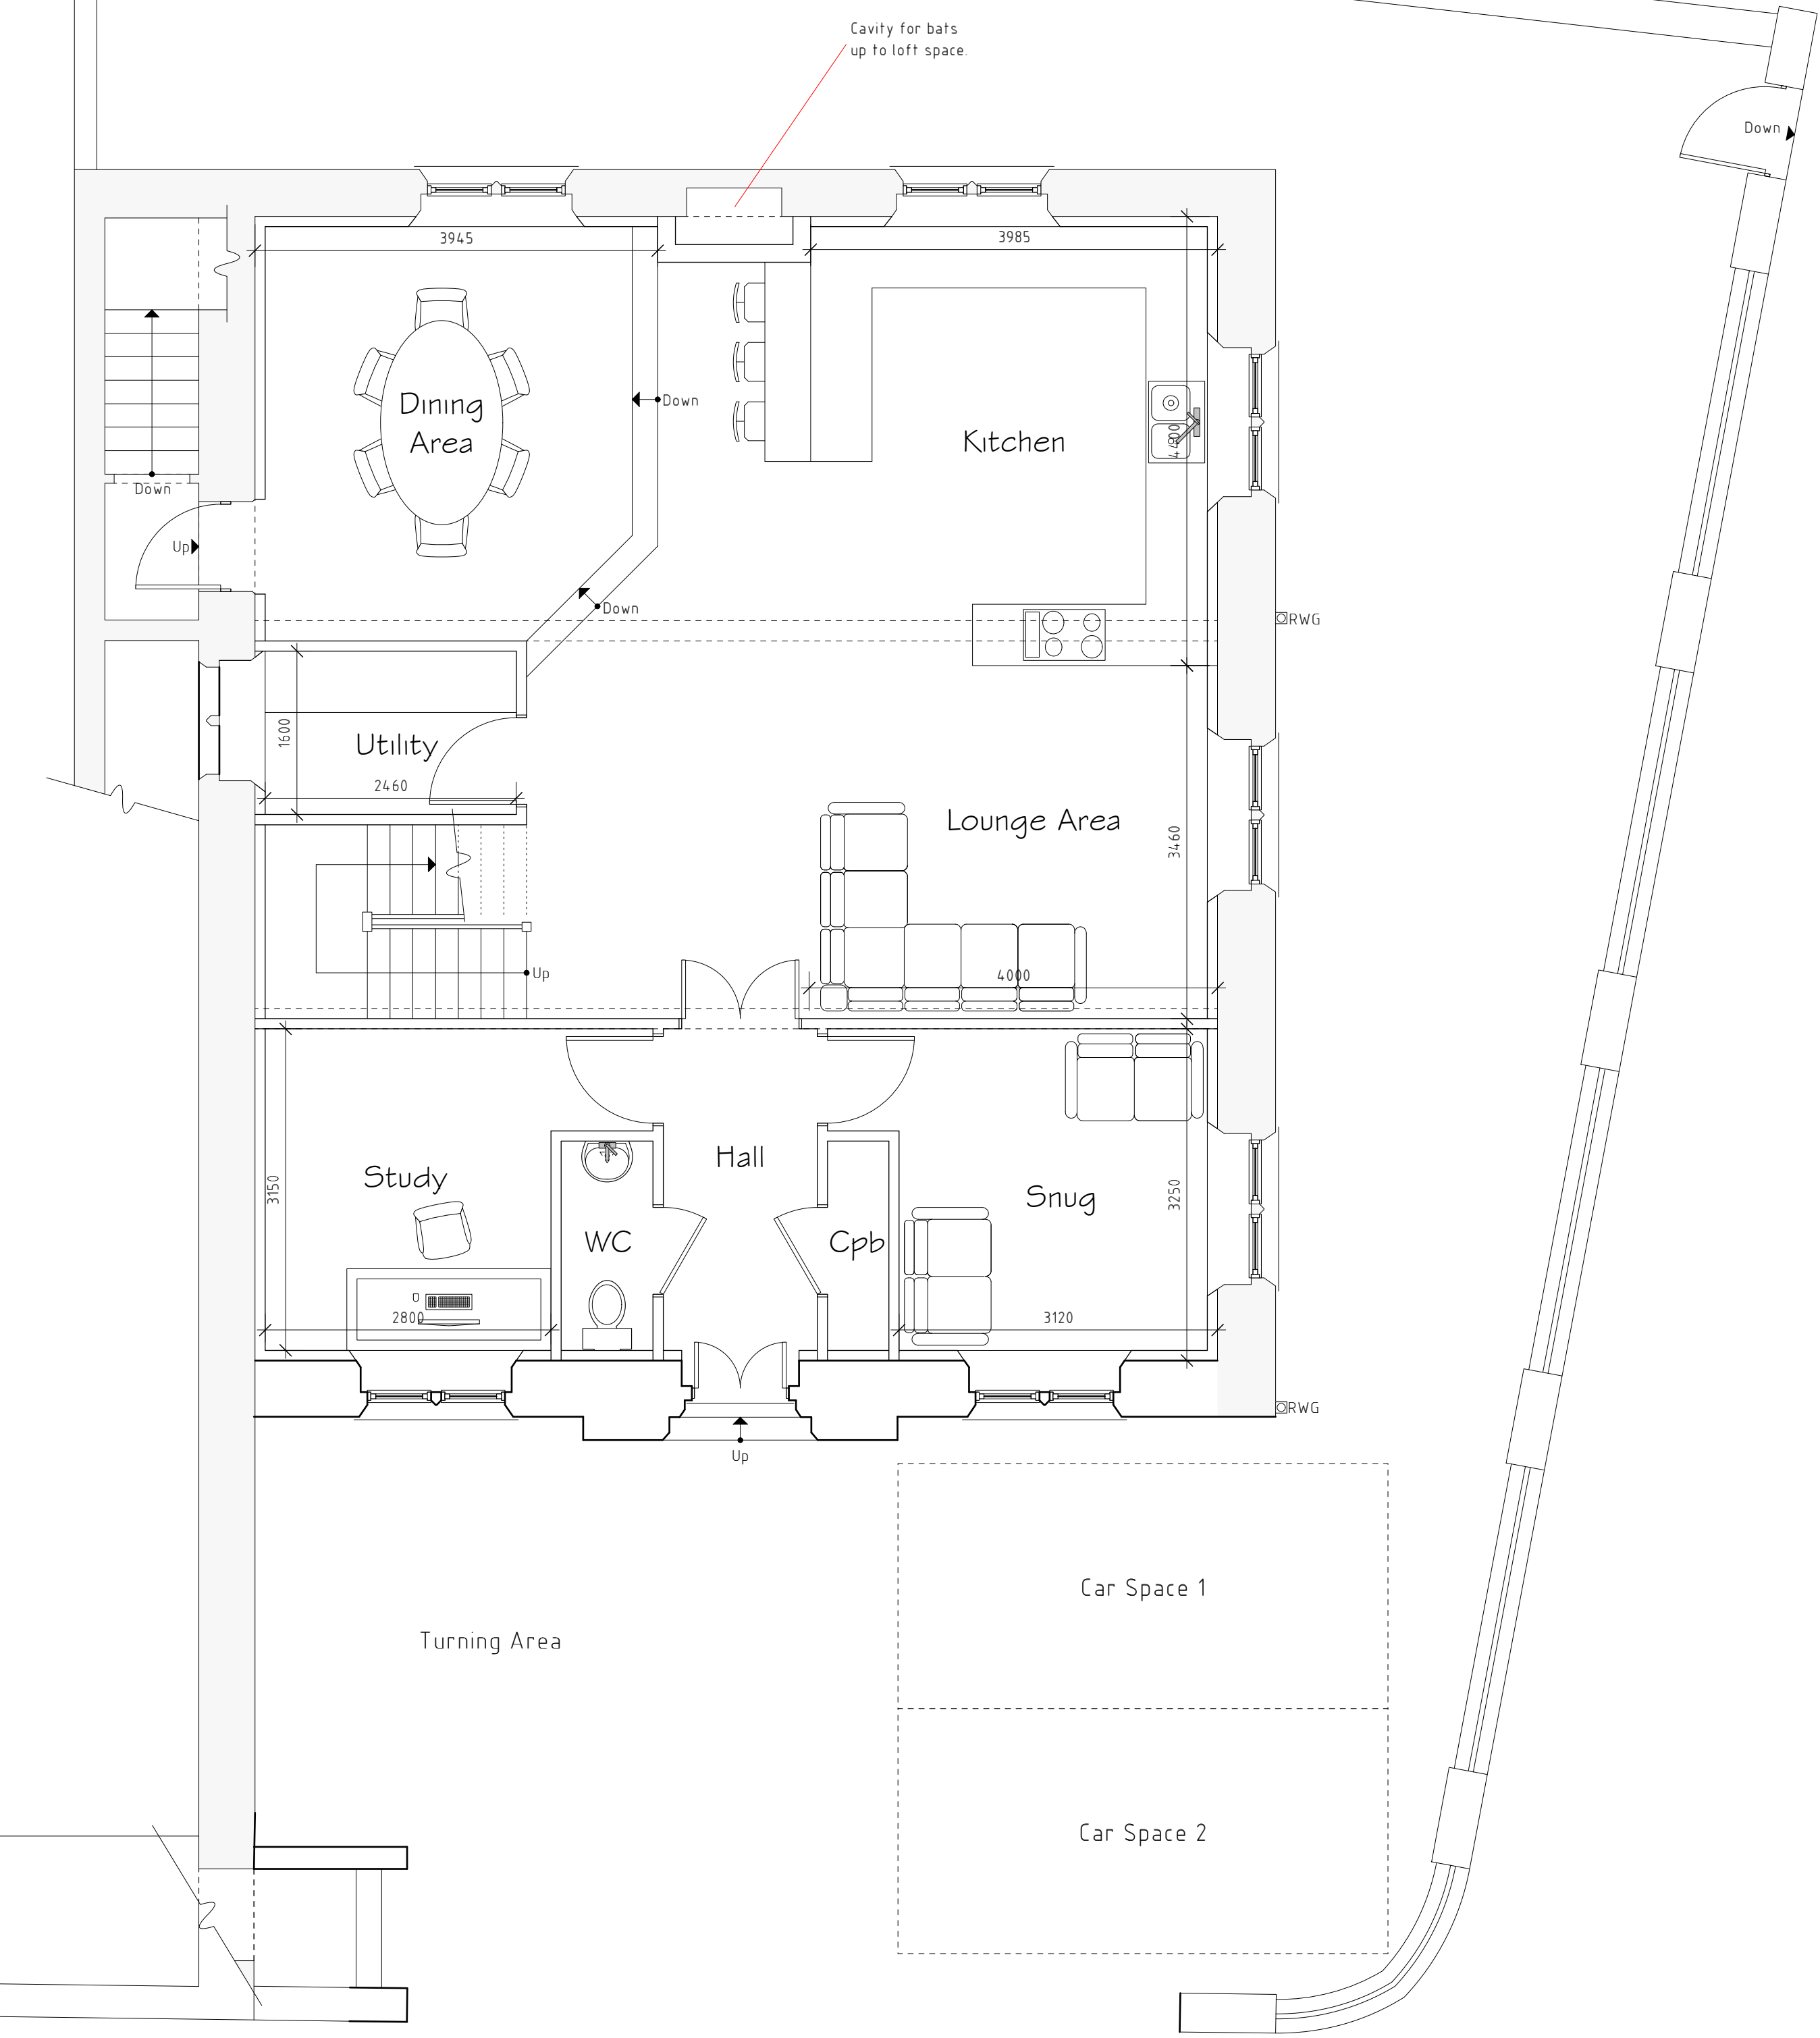
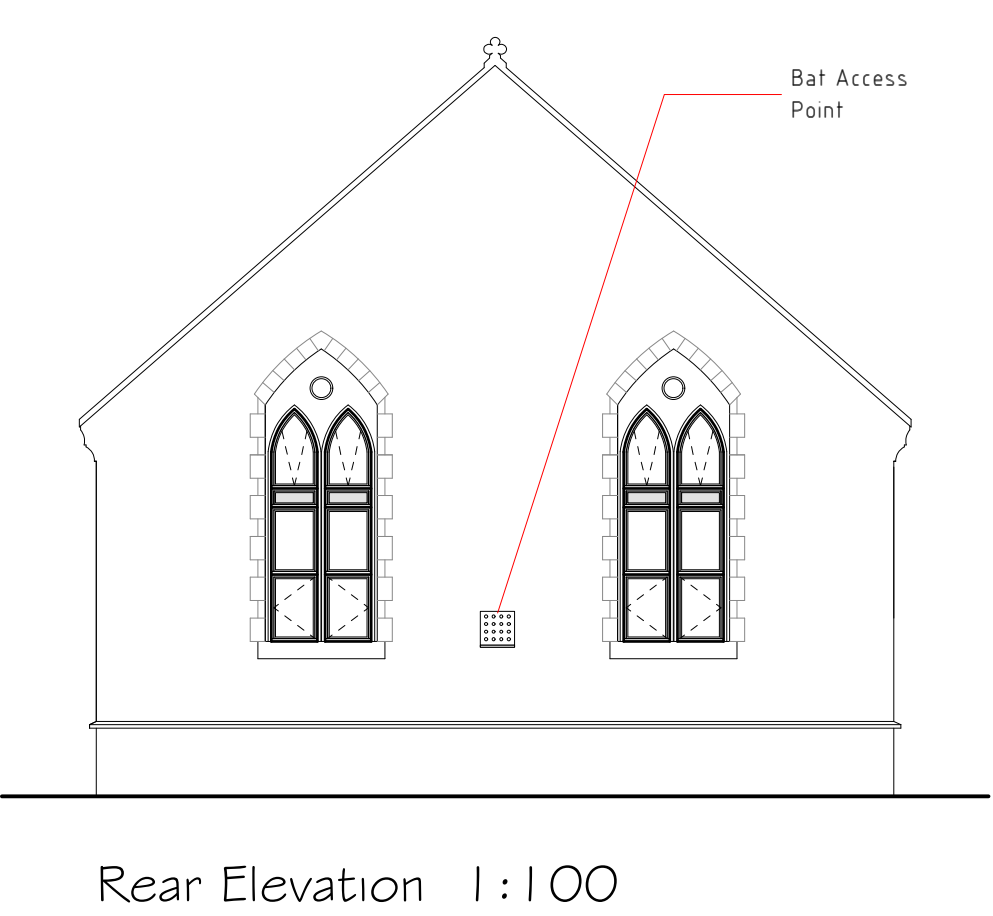


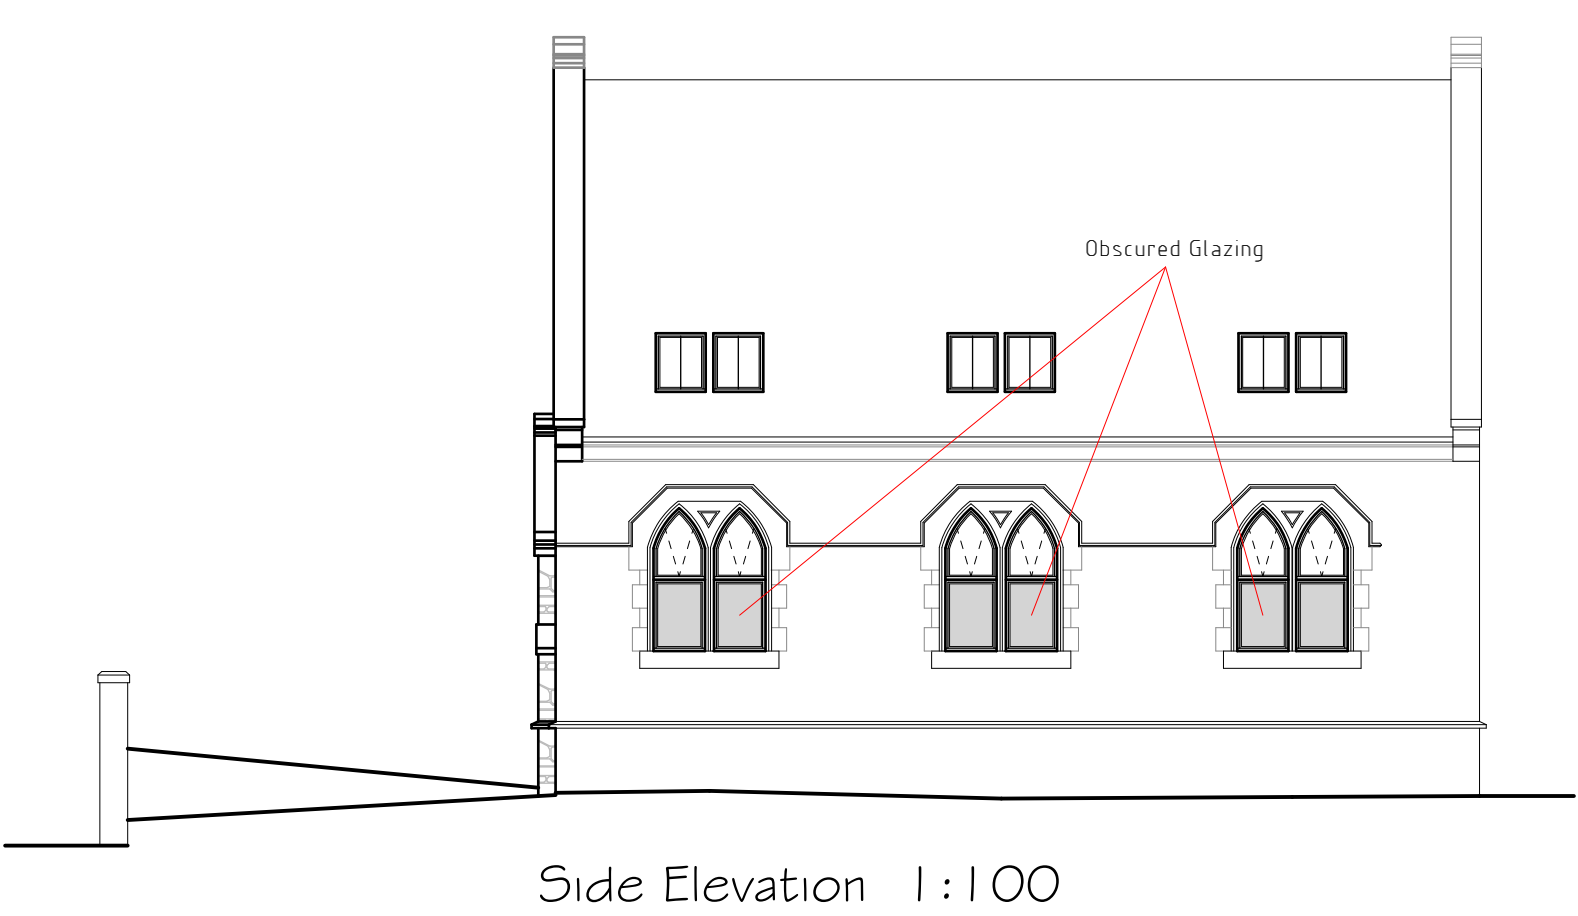

External Facing Materials
External walls to comprise of Stonework. Front elevation to be carefully taken down and rebuilt using existing materials. Any elements that become damaged during their removal to be replaced with matching sections of stonework.

Roofing Materials
Slated roof to remain as existing, any elements that require repair contractor to use re-claimed natural welsh slate.

All windows are to comprise sealed double glazed units set in softwood frames. En-suite and bathroom windows are to be fitted with obscured glass.

Rainwater to be collected in half round cast iron guttering and cast iron downpipes, to discharge to seexisting method of rainwater dispersal.

Rev	Date	Detail	Initial
C	04/19	Access Amends	E.M.J
B	03/19	Window Amends	E.M.J
A	02/19	Boundary Amends	S.H.E

Project: Proposed Alterations at, Salem Chapel, Pysgah Hill, Pentre Broughton, Wrexham, LL11 6DB	
Title: Planning	Scale: (A1) 1:50 & 1:100

Drawn By: S M Eltham	Date: Jan 2019
Drawing No: P116/005	Sheet: 1 of 1

Office 3K4,
Redwither Business Tower,
Wrexham, LL13 9XT
Tel: 01978 356500
www.blueprintarchitectural.com
© copyright all rights reserved

Ground Floor Plan 1:50

First Floor Plan 1:50

Cellar Floor Plan 1:50

Front Elevation 1:100

Side Elevation 1:100

Rear Elevation 1:100