





Front Elevation

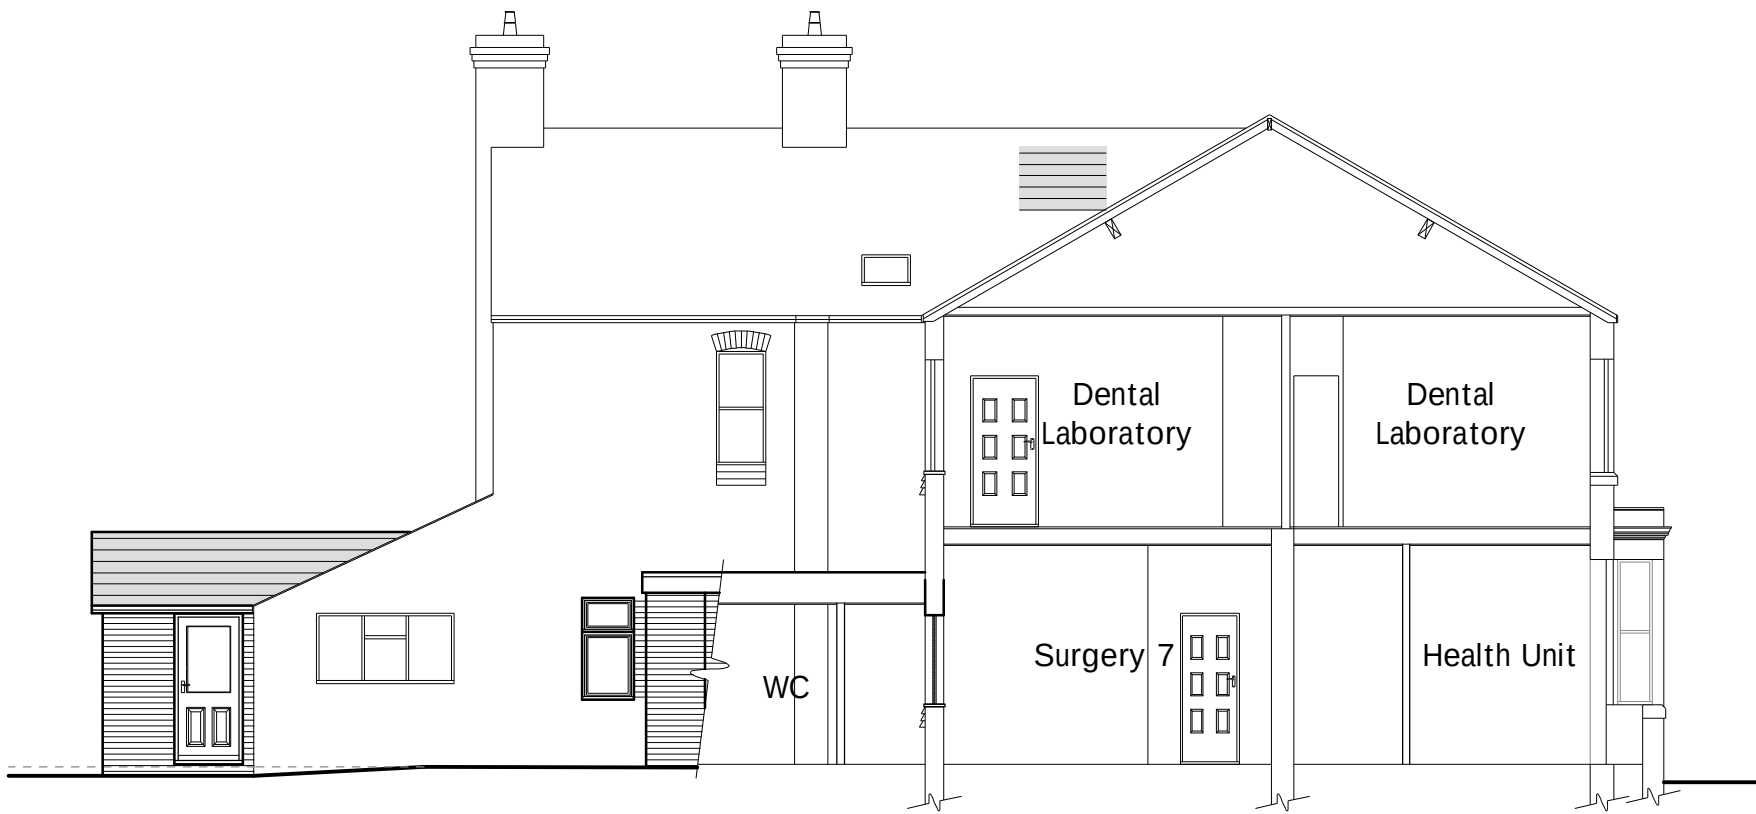

Part Side Elevation



Rear Elevation

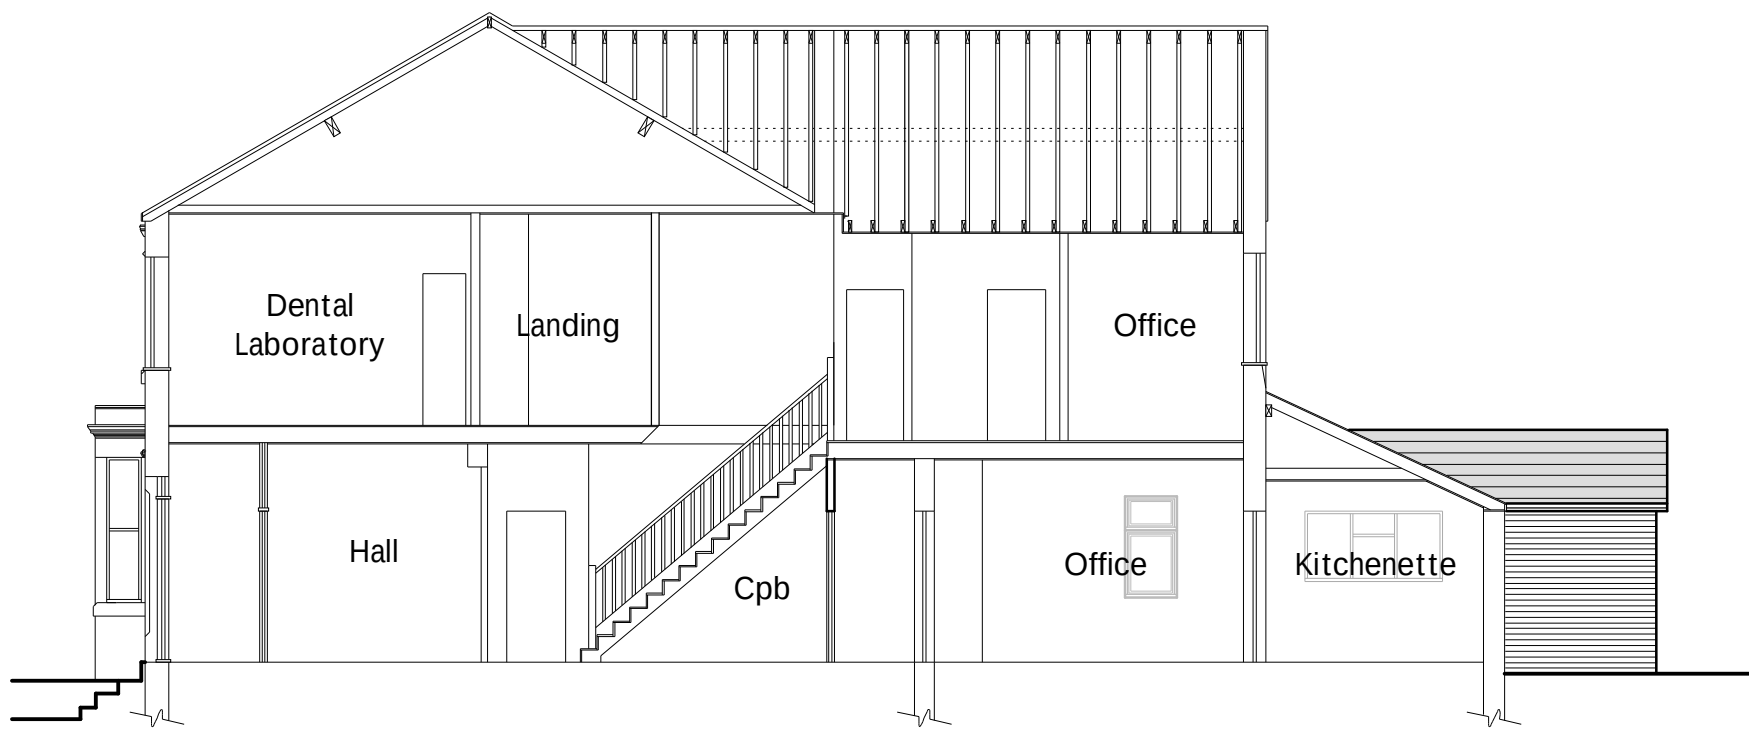

Part Side Elevation

A	04/19	Elevation Added	D.J.F.
Rev	Date	Detail	Initial

Project:

Proposed alterations at
94 & 96 Ruabon Road,
Wrexham, LL13 7PH.

Title:	Scale: (A1)
Planning: Elevations	1:100

Drawn By:	Date:
J Felgate	Mar 2019

Drawing No:	Sheet:
RC092/003	2 of 2

blueprint
architectural services

LABC partner

Office 3K4,
Redwither Business Tower,
Wrexham. LL13 9XT
Tel: 01978 356500
www.blueprintarchitectural.com
© copyright all rights reserved