





Site Plan 1:500

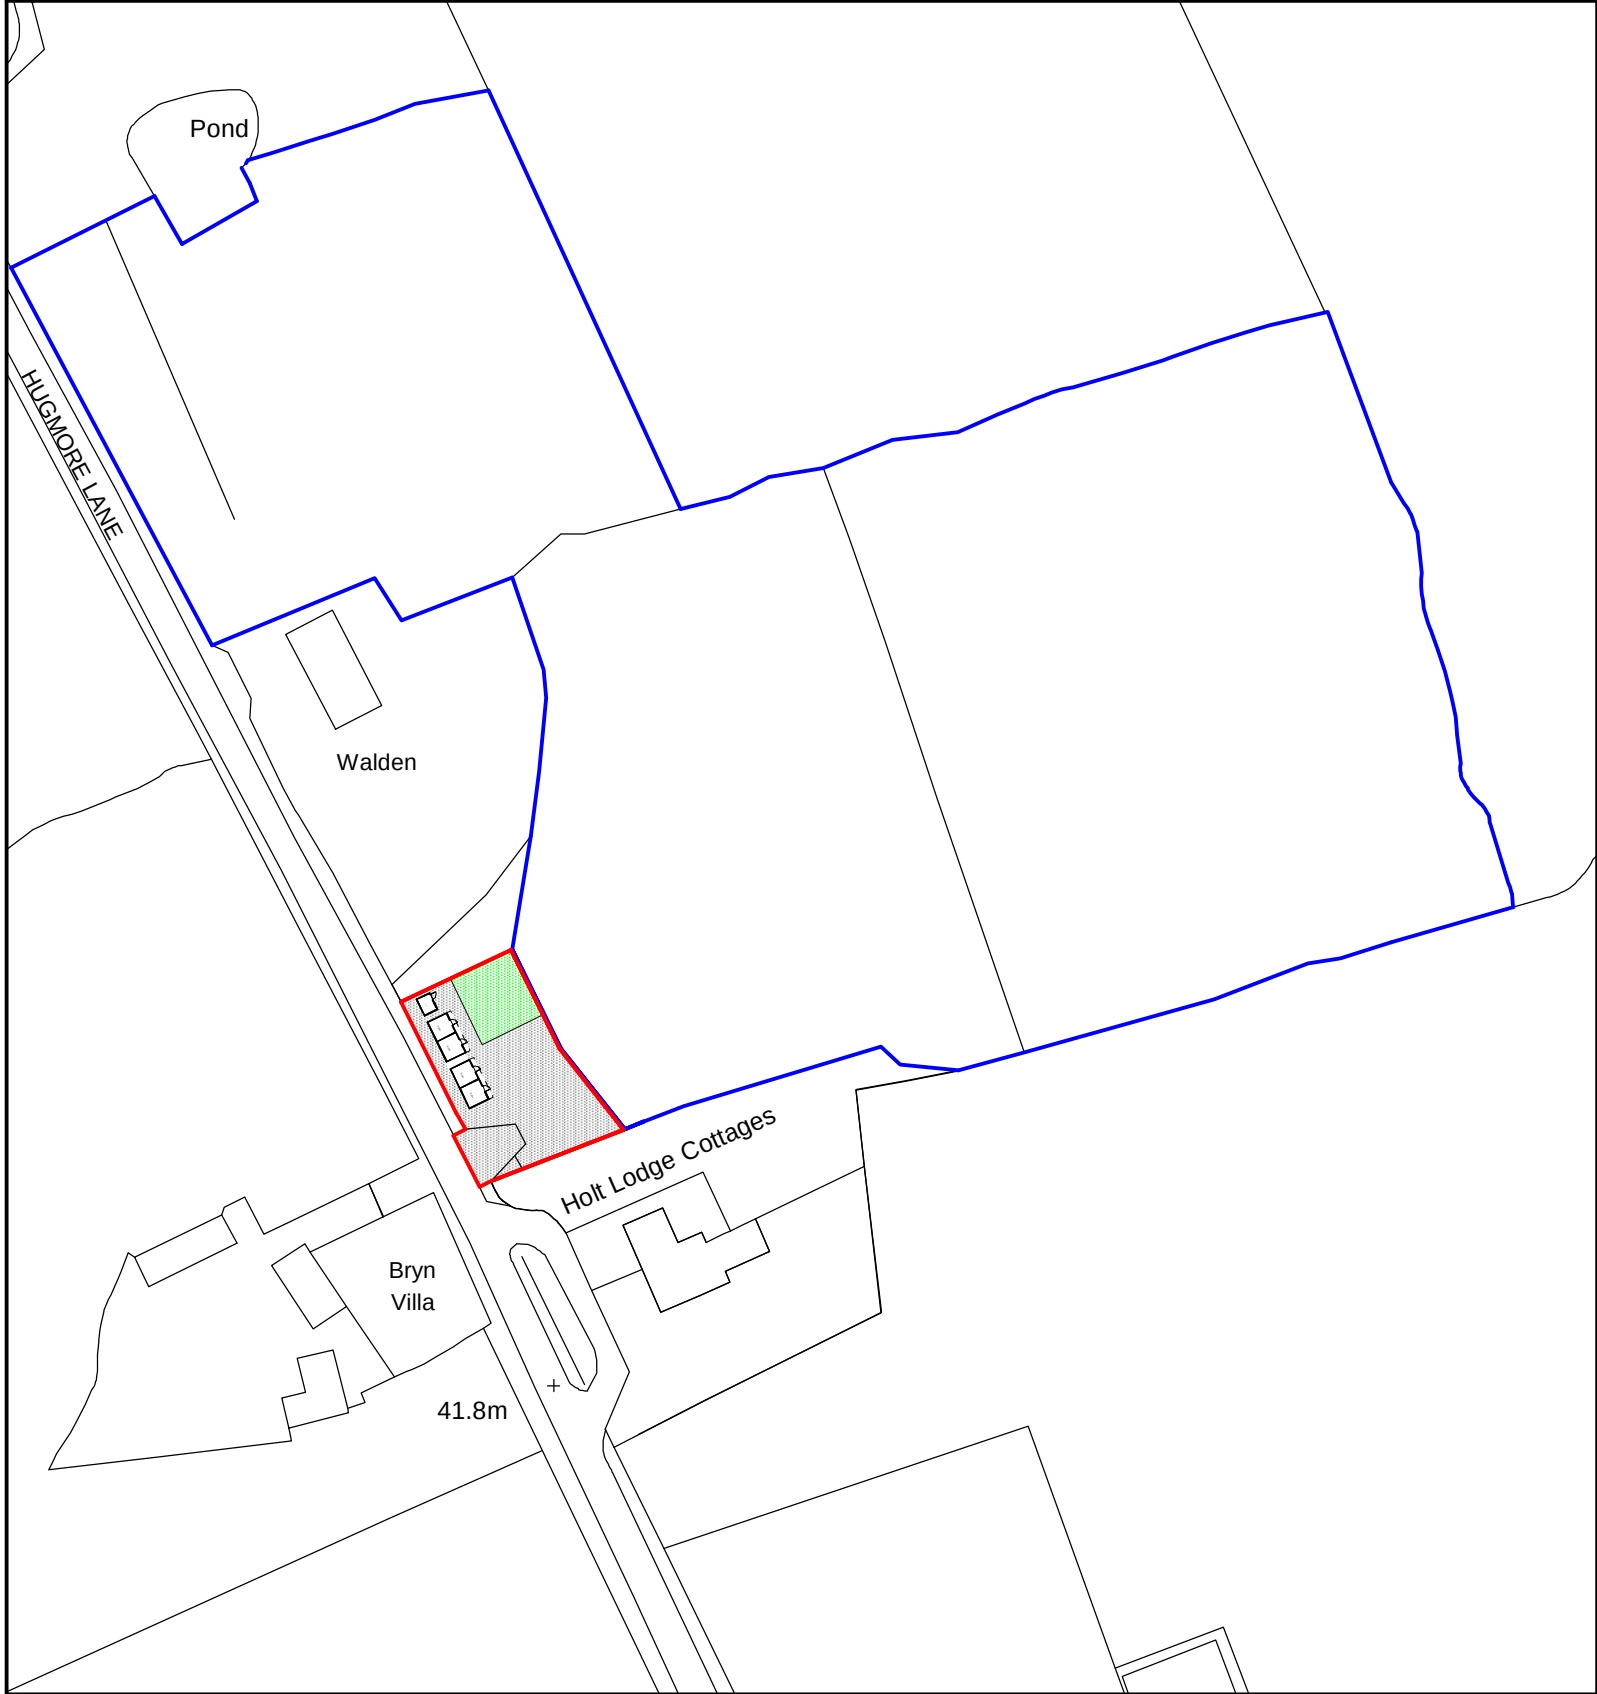

Location Plan 1:1250

Key

- Surrounding Buildings
- Proposed Site
- Land owned by applicant

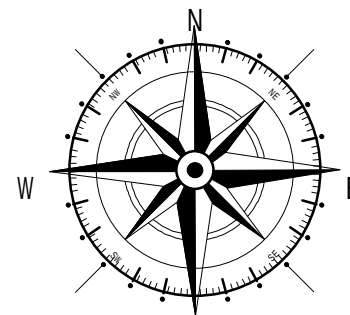

Rev	Date	Detail	Initial
D	01/19	Planning Amends	D.J.E.
C	12/18	Amends	E.M.J
B	12/18	Amends	E.M.J
A	11/18	Amends	E.M.J

Project:
Proposed Alterations at,
Land between Walden House
and Holt Lodge Cottages,
Hugmore Lane, Wrexham,
LL13 9YE

Title: Planning: Site & Location Plan	Scale: (A1) 1:500 & 1:1250
---	----------------------------------

Drawn By: E.M.Jackson	Date: Oct 2018
--------------------------	-------------------

Drawing No: P114/002	Sheet: 1 of 1
-------------------------	------------------

blueprint
architectural services

LABC partner

Office 3K4,
Redwither Business Tower,
Wrexham. LL13 9XT
Tel: 01978 356500
www.blueprintarchitectural.com
© copyright all rights reserved