


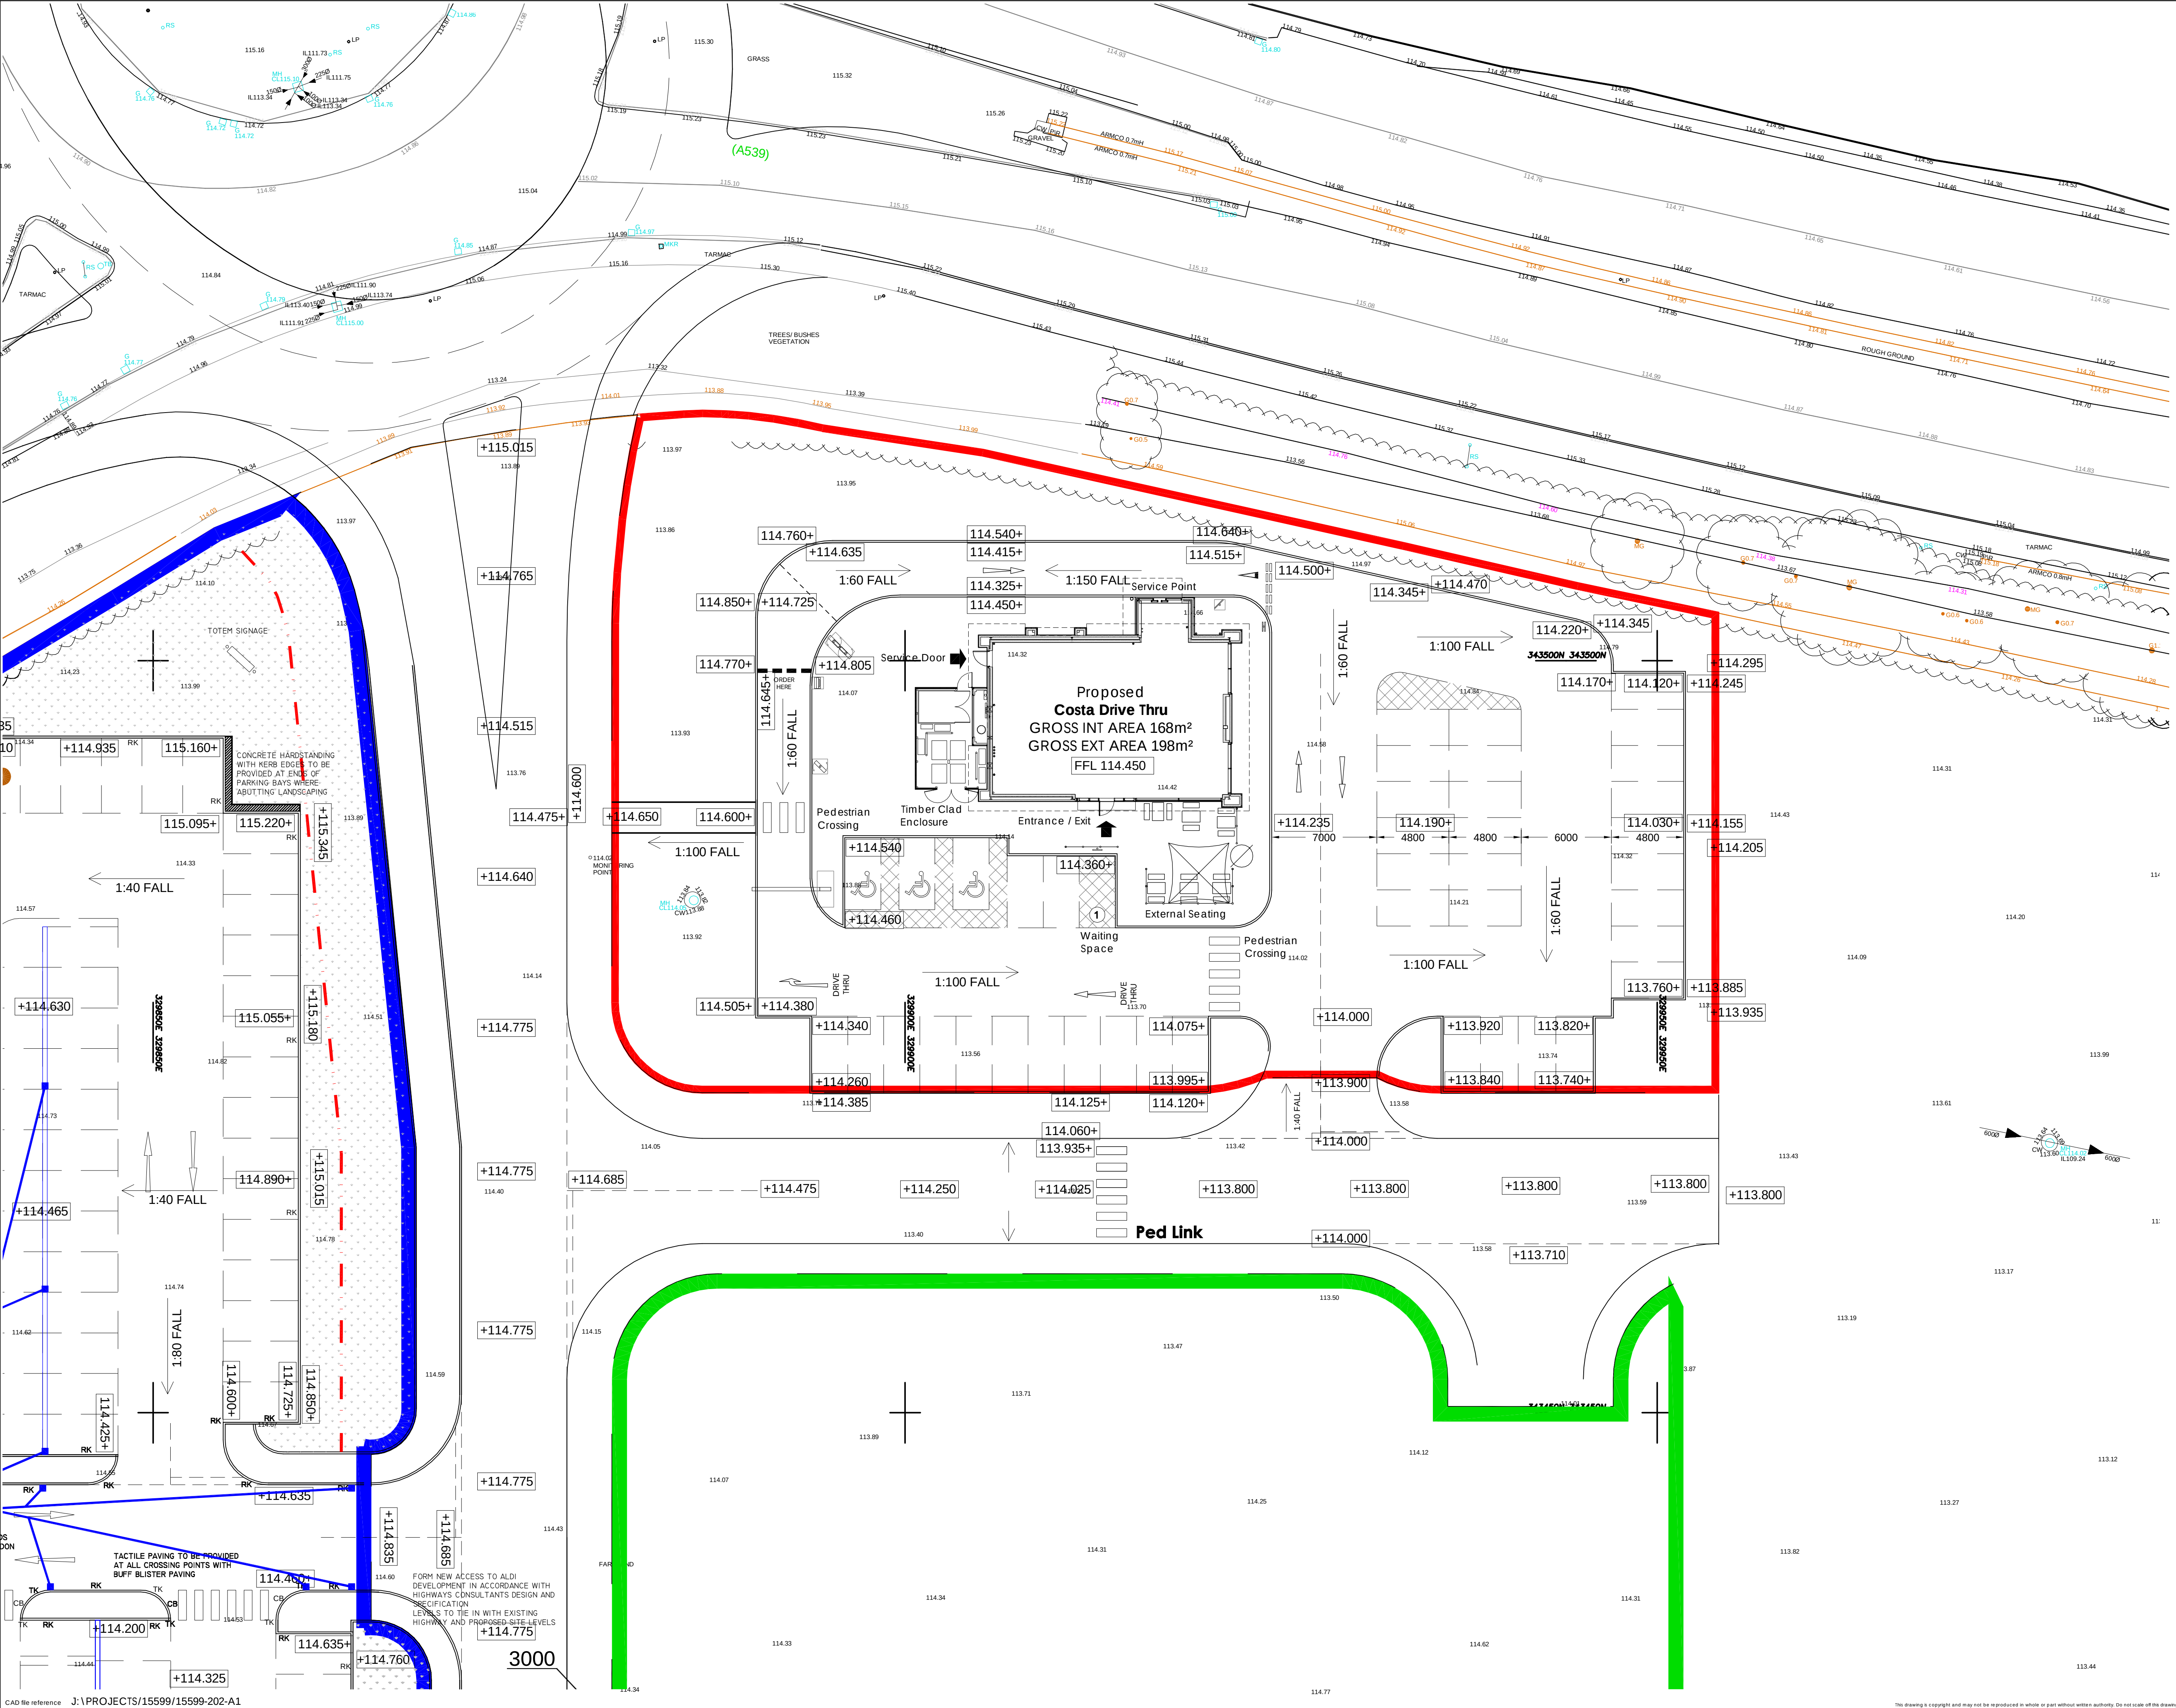

FEATURE PAVING >

EXTERNAL TACTILE PAVING
450x450x70mm MARSHALLS STANDARD PAVING - COLOUR
BUFF WITH EMERALD TEXTURED FINISH LAD ON 50mm SEM
DRY SAND CEMENT MORTAR ON 250mm FULLY COMPACTED
HARDCORE WITH SAND BLINDING SUB BASE

TARMAC PAVING
20mm DENSE BITUMINOUS MACADAM ON 50mm DENSE
BITUMINOUS BINDER COURSE ON 150 mm GRANULAR SUB
BASE ON GEOTEXTILE MEMBRANE

ACCESS PAVING
50mm DEEP GRAVEL ON TERRAIN LAYER ON GRANULAR SUB
BASE

CAR PARK AREAS
40mm STONE MASTIC ASPHALT WEARING COURSE MAX
10mm AGGREGATE ON 60mm DENSE BITUMEN BINDER
COURSE ON 70mm BITUMINOUS MACADAM BASE COURSE ON
200mm THICK GRANULAR SUB BASE ON GEOTEXTILE
MEMBRANE
ALL BUILD UPS TO BE CONFIRMED BY STRUCTURAL
ENGINEER

RK INDICATES ROAD KERB
DK INDICATES TRANSITION KERB
CB INDICATES CROSSING BLOCK
KE INDICATES KERB EDGING

105.050 INDICATES PROPOSED LEVEL

NOTE

FOR DETAILS OF DRAINAGE REFER TO STRUCTURAL
ENGINEERS DRAWINGS AND DETAILS

FOR DETAILS OF EXTERNAL LIGHTING REFER TO M&E
CONSULTANTS DRAWINGS AND DETAILS

P2	22-10-18	PROPOSED LEVELS UPDATED.		SDW	MJS
Rev	Date	Description		Rev	Chkd
Project Title		PROPOSED DEVELOPMENT			
RUABON PARK PARK ROAD RUABON NORTH WALES					
Client		LIBERTY PROPERTIES			
Status		PLANNING			
Scale		1:200		Drawing Size A1	
Date		15/10/2018		SDW	Checked MJS
Drawing Title					
PROPOSED SITE PLAN					
Job-Dwg No		15599-202			Rev P.
☐ 2 St. Johns North, Wakefield, WF1 3QA t. 01924 251000 ☒ Carvers Warehouse, 77 Dale Street, Manchester, M1 2HG t. 0161 2306555 ☐ The Old Rectory, 79 High Street, Newport Pagnell, MK16 6AB t. 01908 211577 ☐ 101 London Road, Reading, RG1 5BY t. 0118 9507700 ☐ 10 Gee Court, St Christophers Place, London, W1U 1JL t. 0207 4091215  ARCHITECTS www.harrispartnership.com					

