



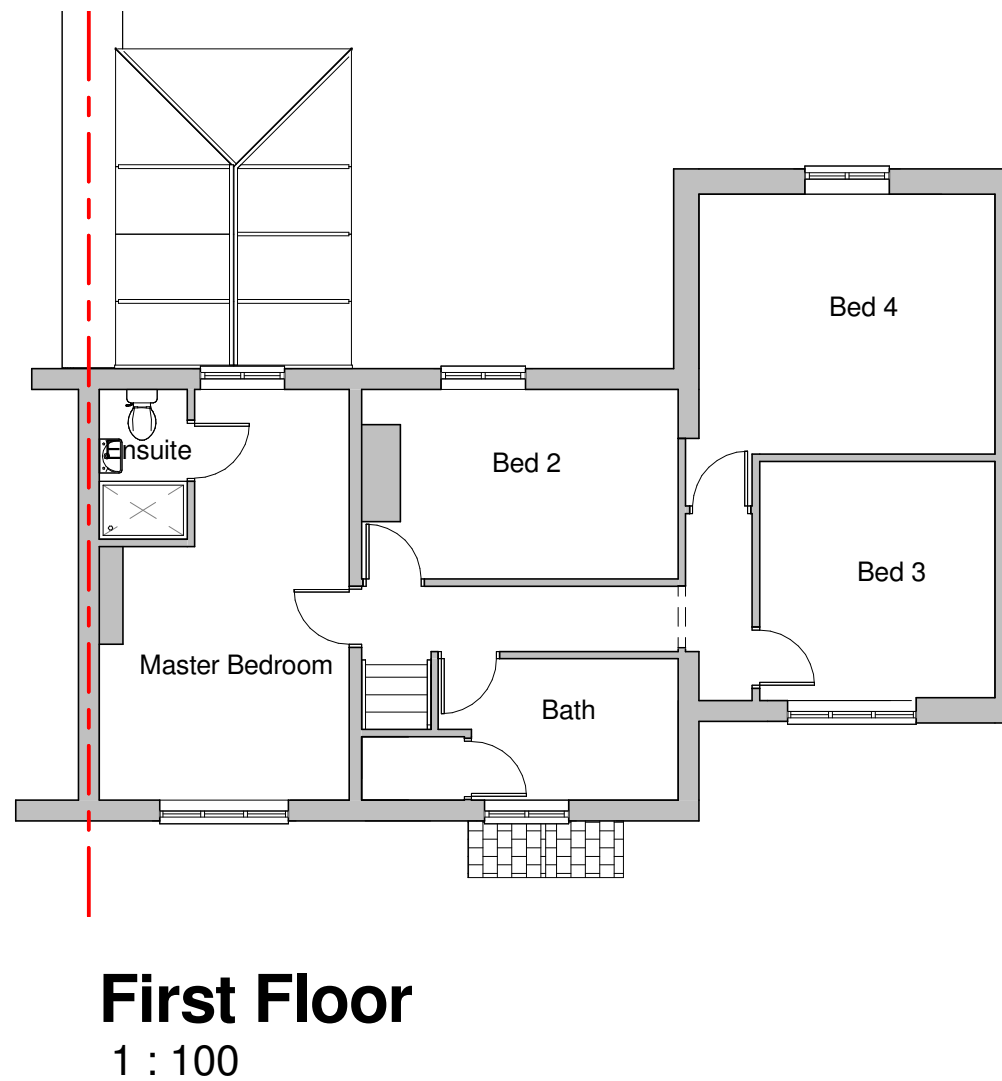

C	Scope of works reduced		13.02
B	Planning Application		21.01
A	Planning Application		15.01
REV	DESCRIPTION	BY	DATE

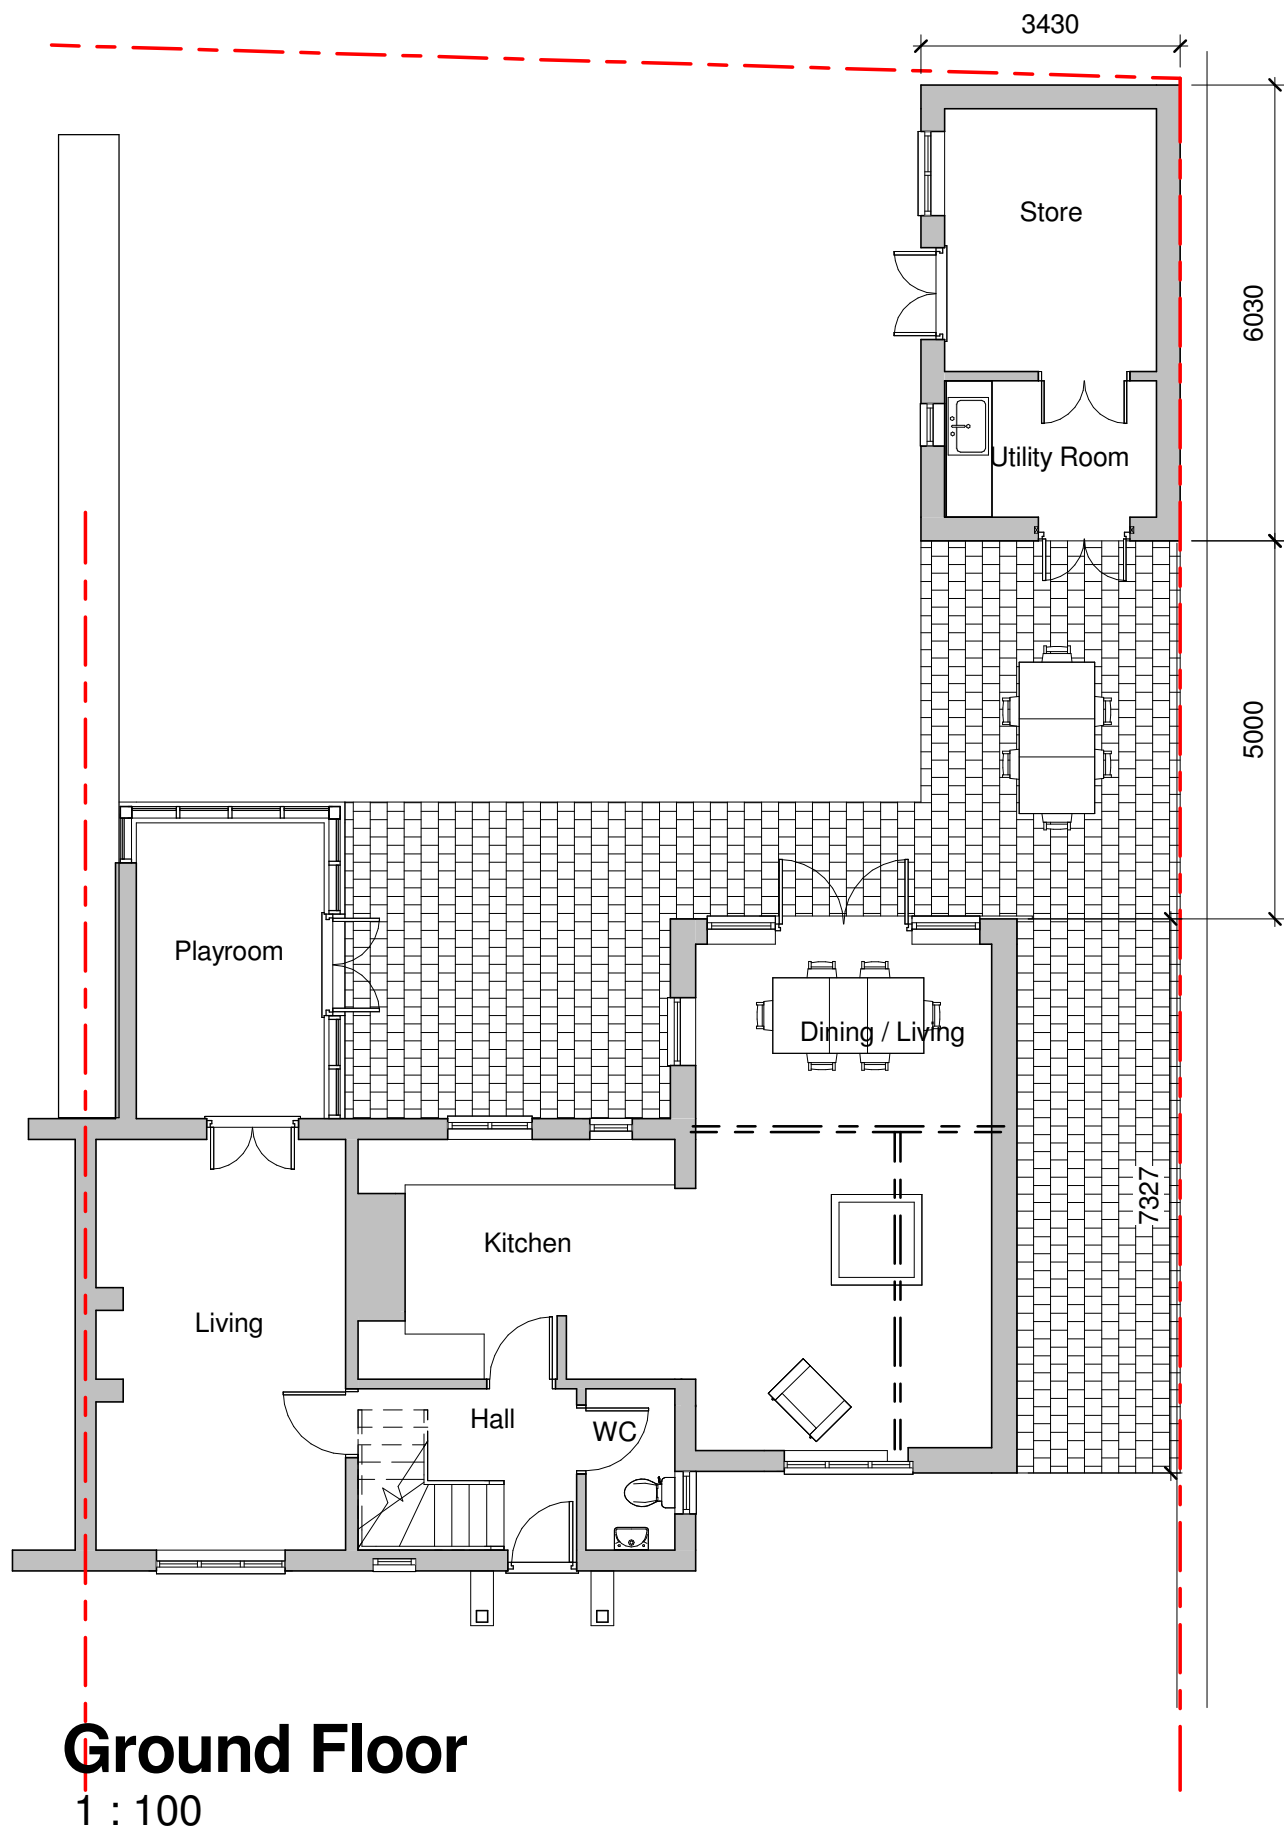

1 The Woodlands, Chester Road
Gresford, Wrexham, LL12 8NU

email: cathyowenat@gmail.com
phone: 07772 115 971
instagram: offthewall_architectural

CLIENT:

Mr & Mrs Campbell

Address:
Greenoge Cottage
Gresford

Stage:

Planning

TITLE:

Proposed Floor Plans

SCALE AT A3: 1 : 100	DATE: 14.01.18	DRAWN: CO	CHECKED: CO
PROJECT NO: CD1082	DRAWING NO: PL02	REVISION: C	