






Front Elevation

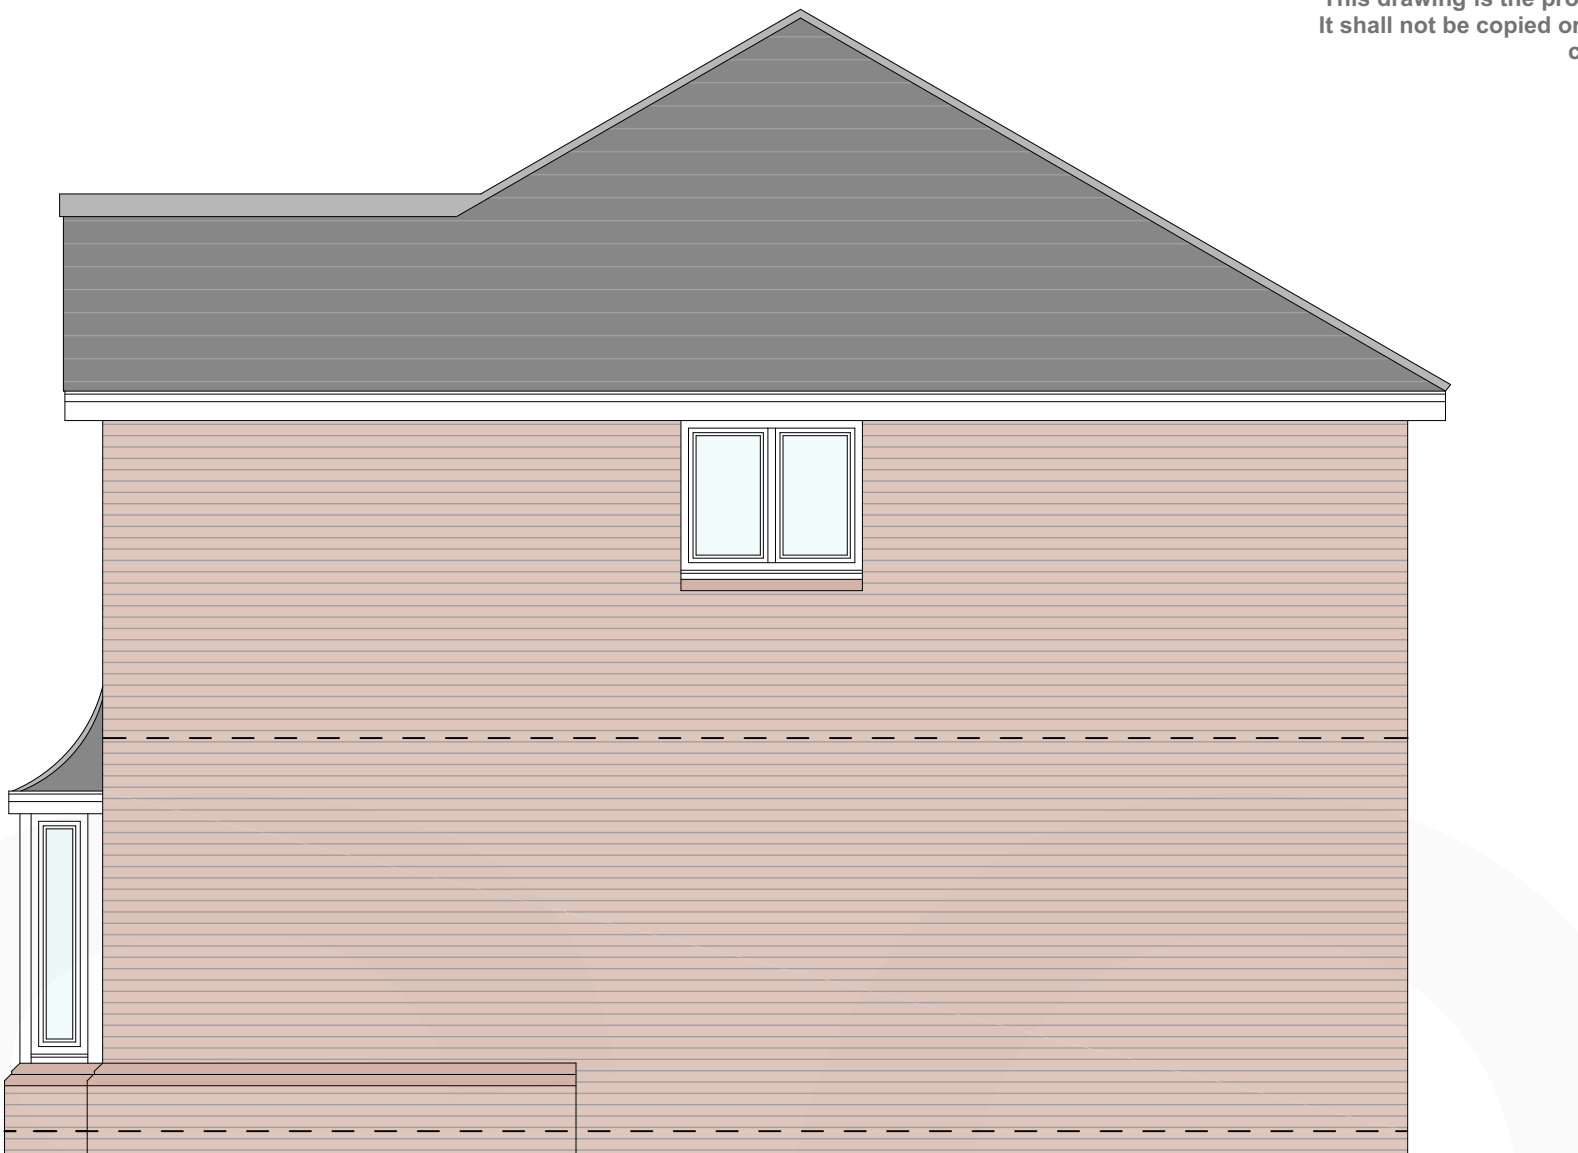

Side Elevation

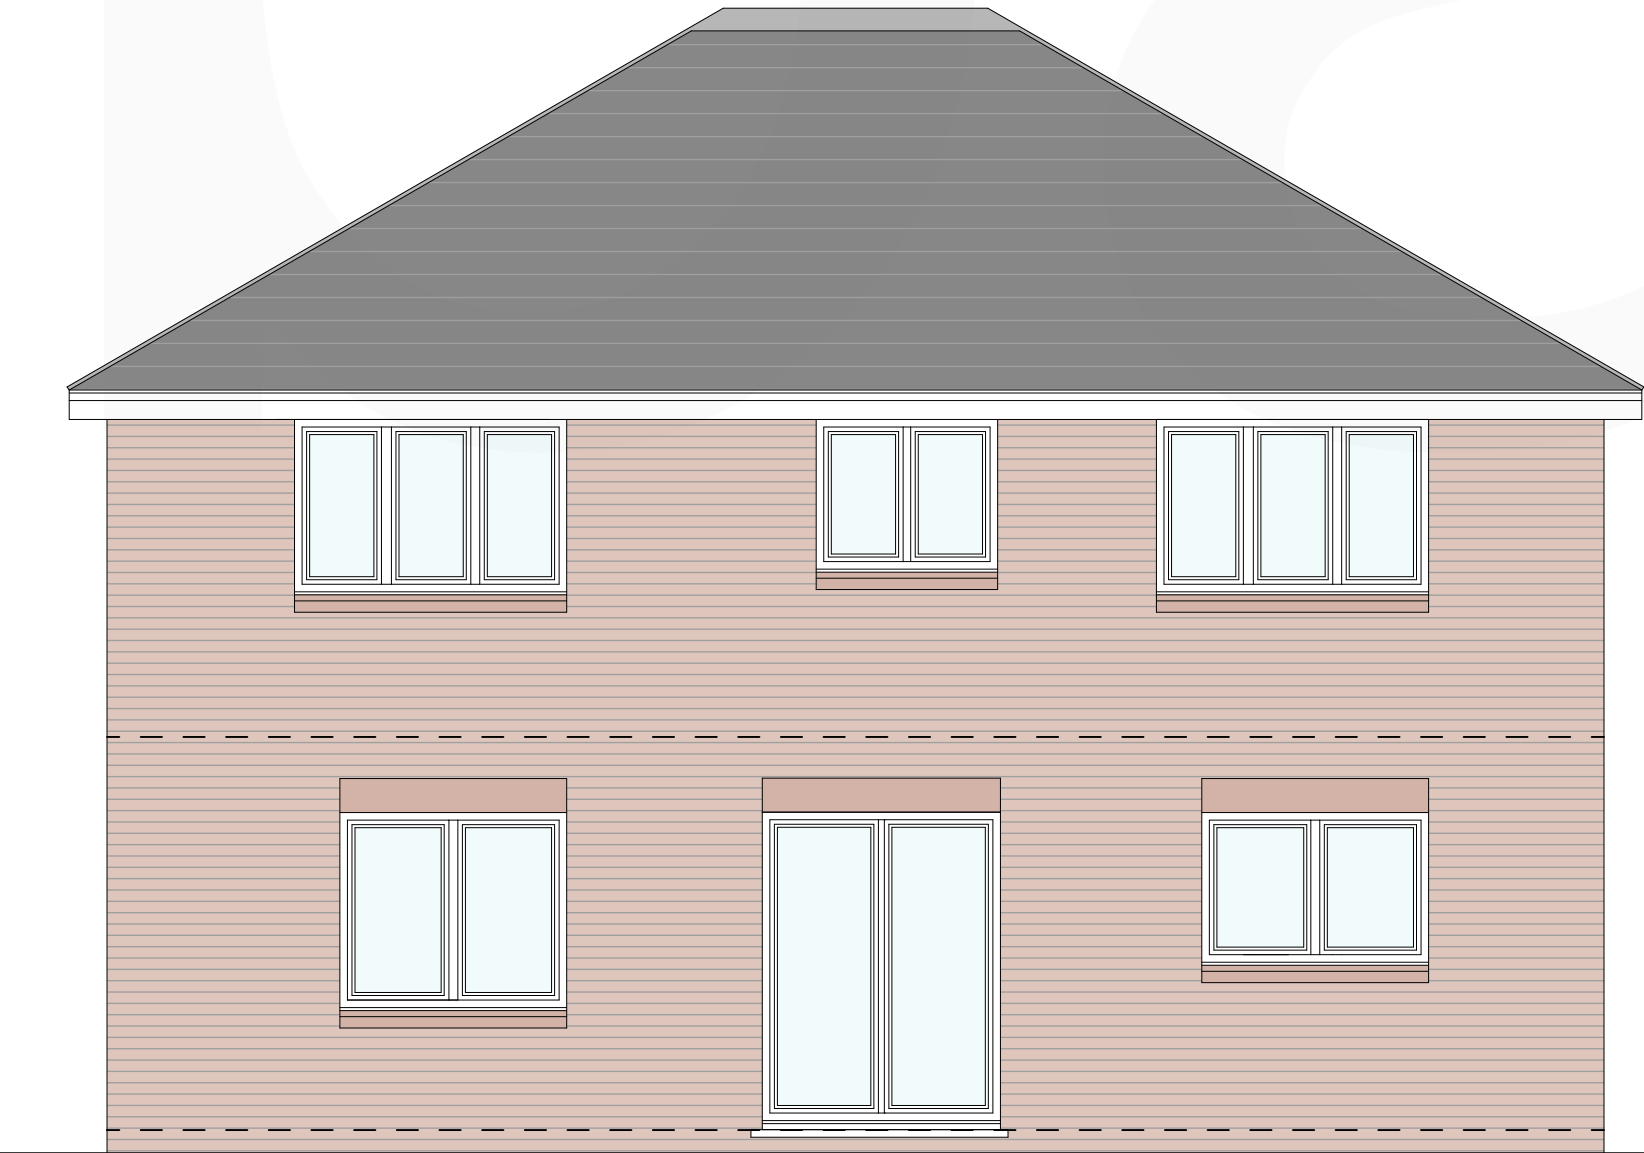

Rear Elevation

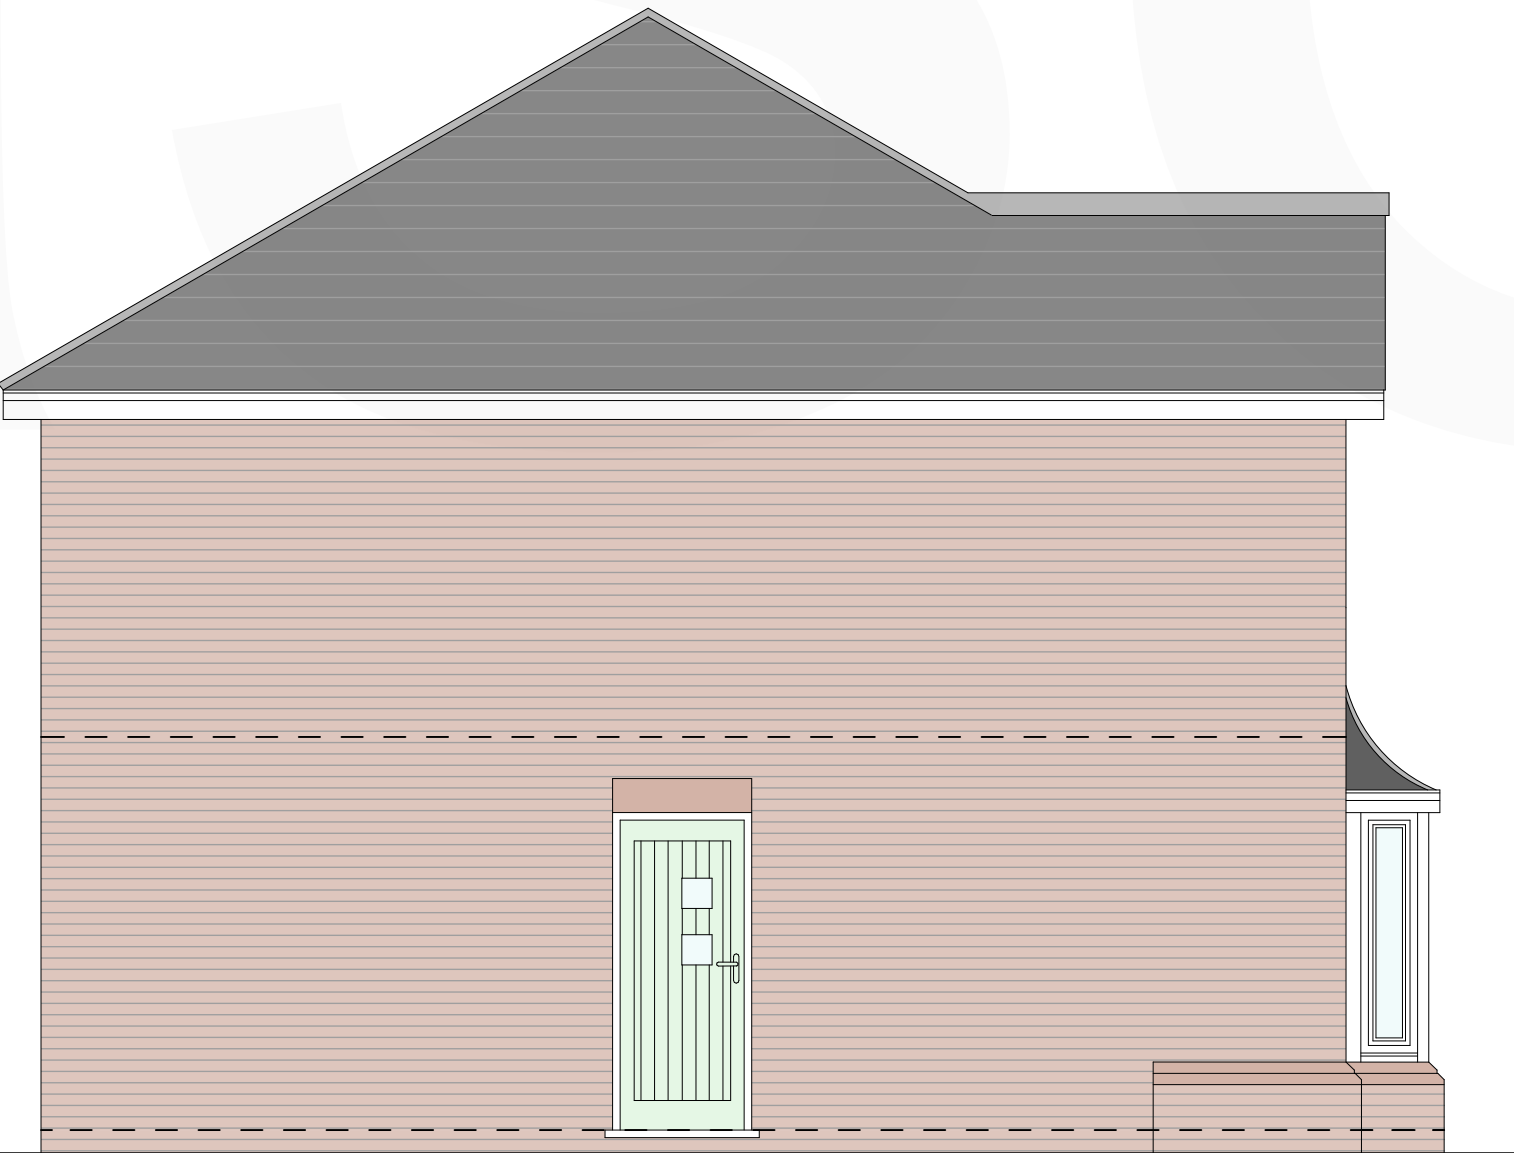

Side Elevation

POWIS HOUSE TYPE

4 bedroom detached dwelling
GIA = 148sqm / 1595sqft

Plot 32 detached double garage
Plot 33 detached double garage
Plot 39 detached double garage

Rev No.	Date.	Rev.		By.	Chk.

PLANNING

Scale.	Date.	Drawn by.	Chk.
1:50@A2	Jan 2018	JS	AO

base.
ARCHITECTS

Project Title.	Vicarage Lane, Gresford		
Client.	Gower Homes Ltd.		
Drawing Title.	Powis Proposed Elevations		
Project No.	BA1858	Drawing No.	PL-025
		Revision.	-

base Architecture and Design is a registered Limited Company

