



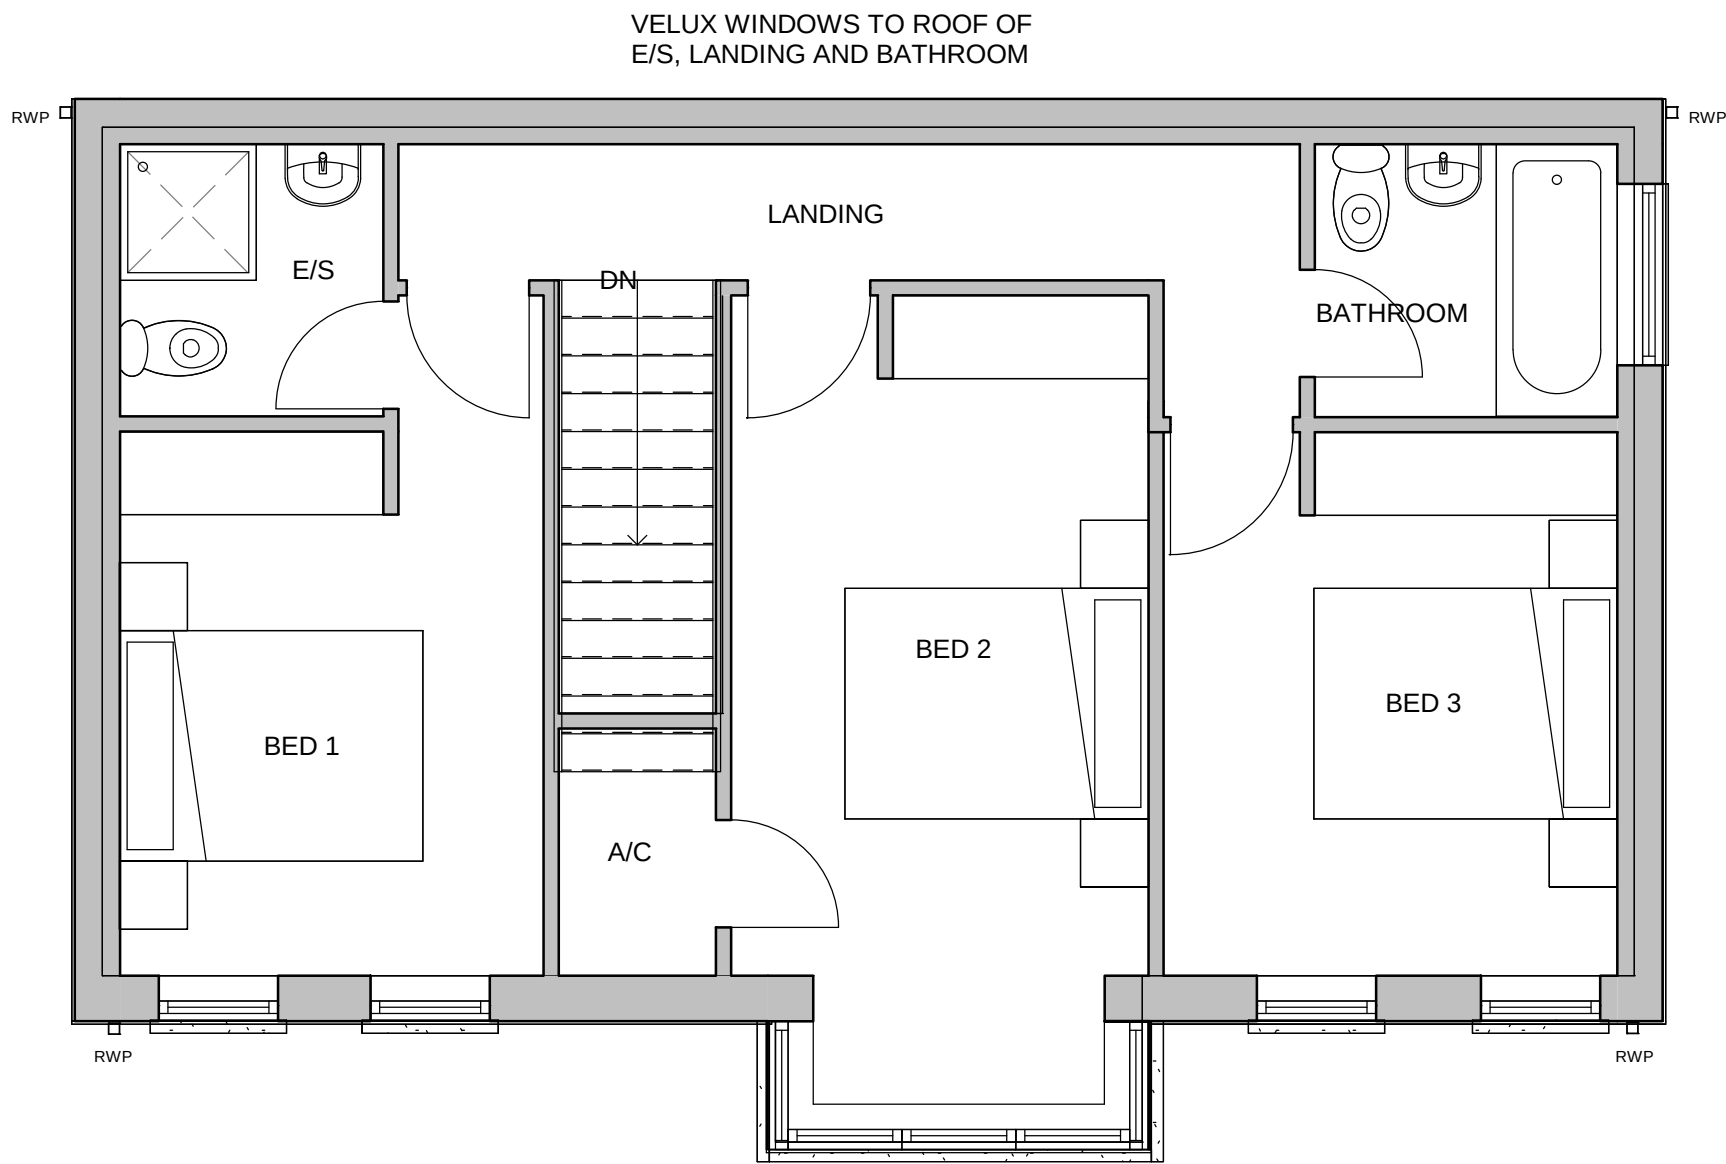


2 **First Floor Layout**
1 : 50

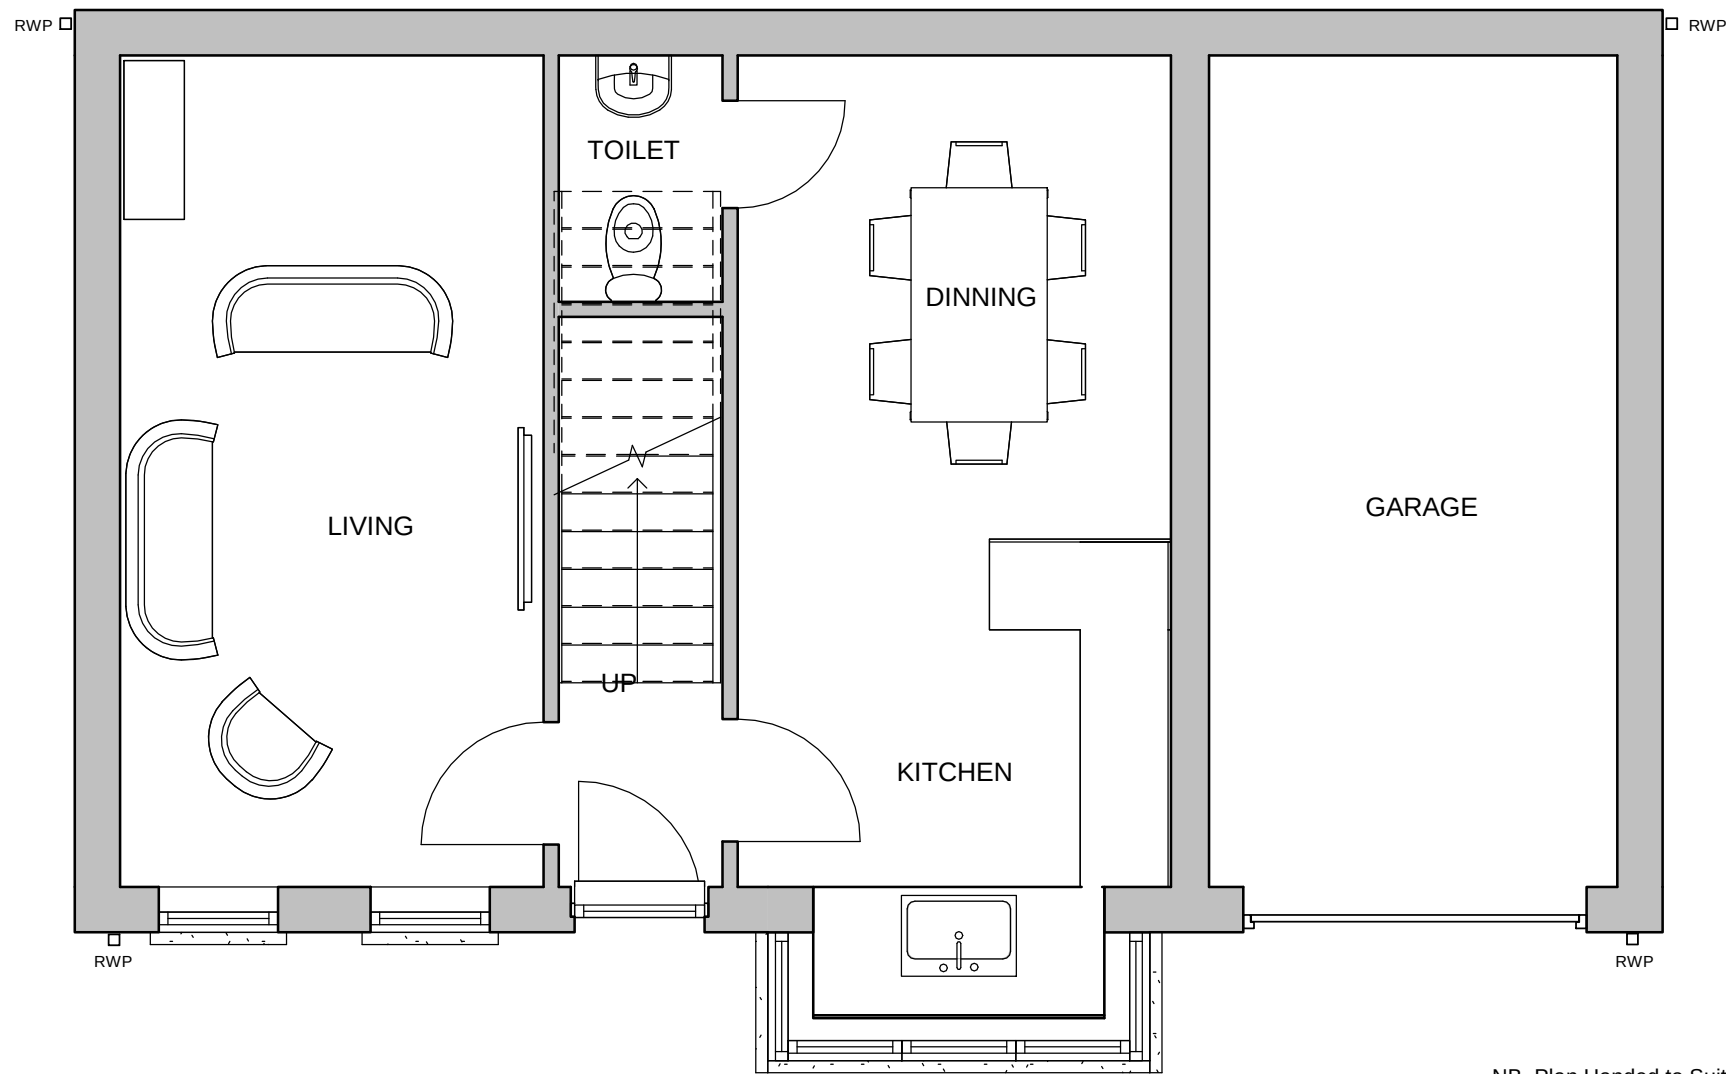

1 **Ground Floor**
1 : 50

NB. Plan Handed to Suit Location On-Site
Refer to Drawings 2224 / 105 Site Plan

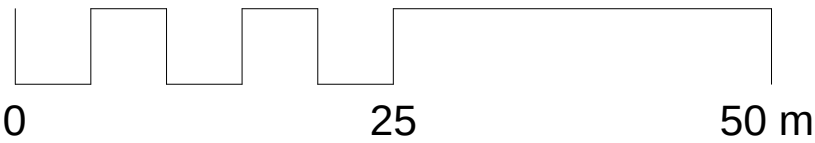

BURKE RICKHARDS

91 North Hill Plymouth PL4 8JT T (01752) 266111

www.burkerickhards.co.uk

Chartered Architects Leisure Consultants Project Managers Cost Consultants

No.	Description	Date

SG & EG (UK) Ltd
Oak Tree Inn, Wrexham

Proposed Floor Plans for New Detached Dwellings 3 No.	
Project number	2224
Date	April / 29 / 2019
Drawn by	JO
Checked by	PM
Scale	1 : 50

2224 / 110