


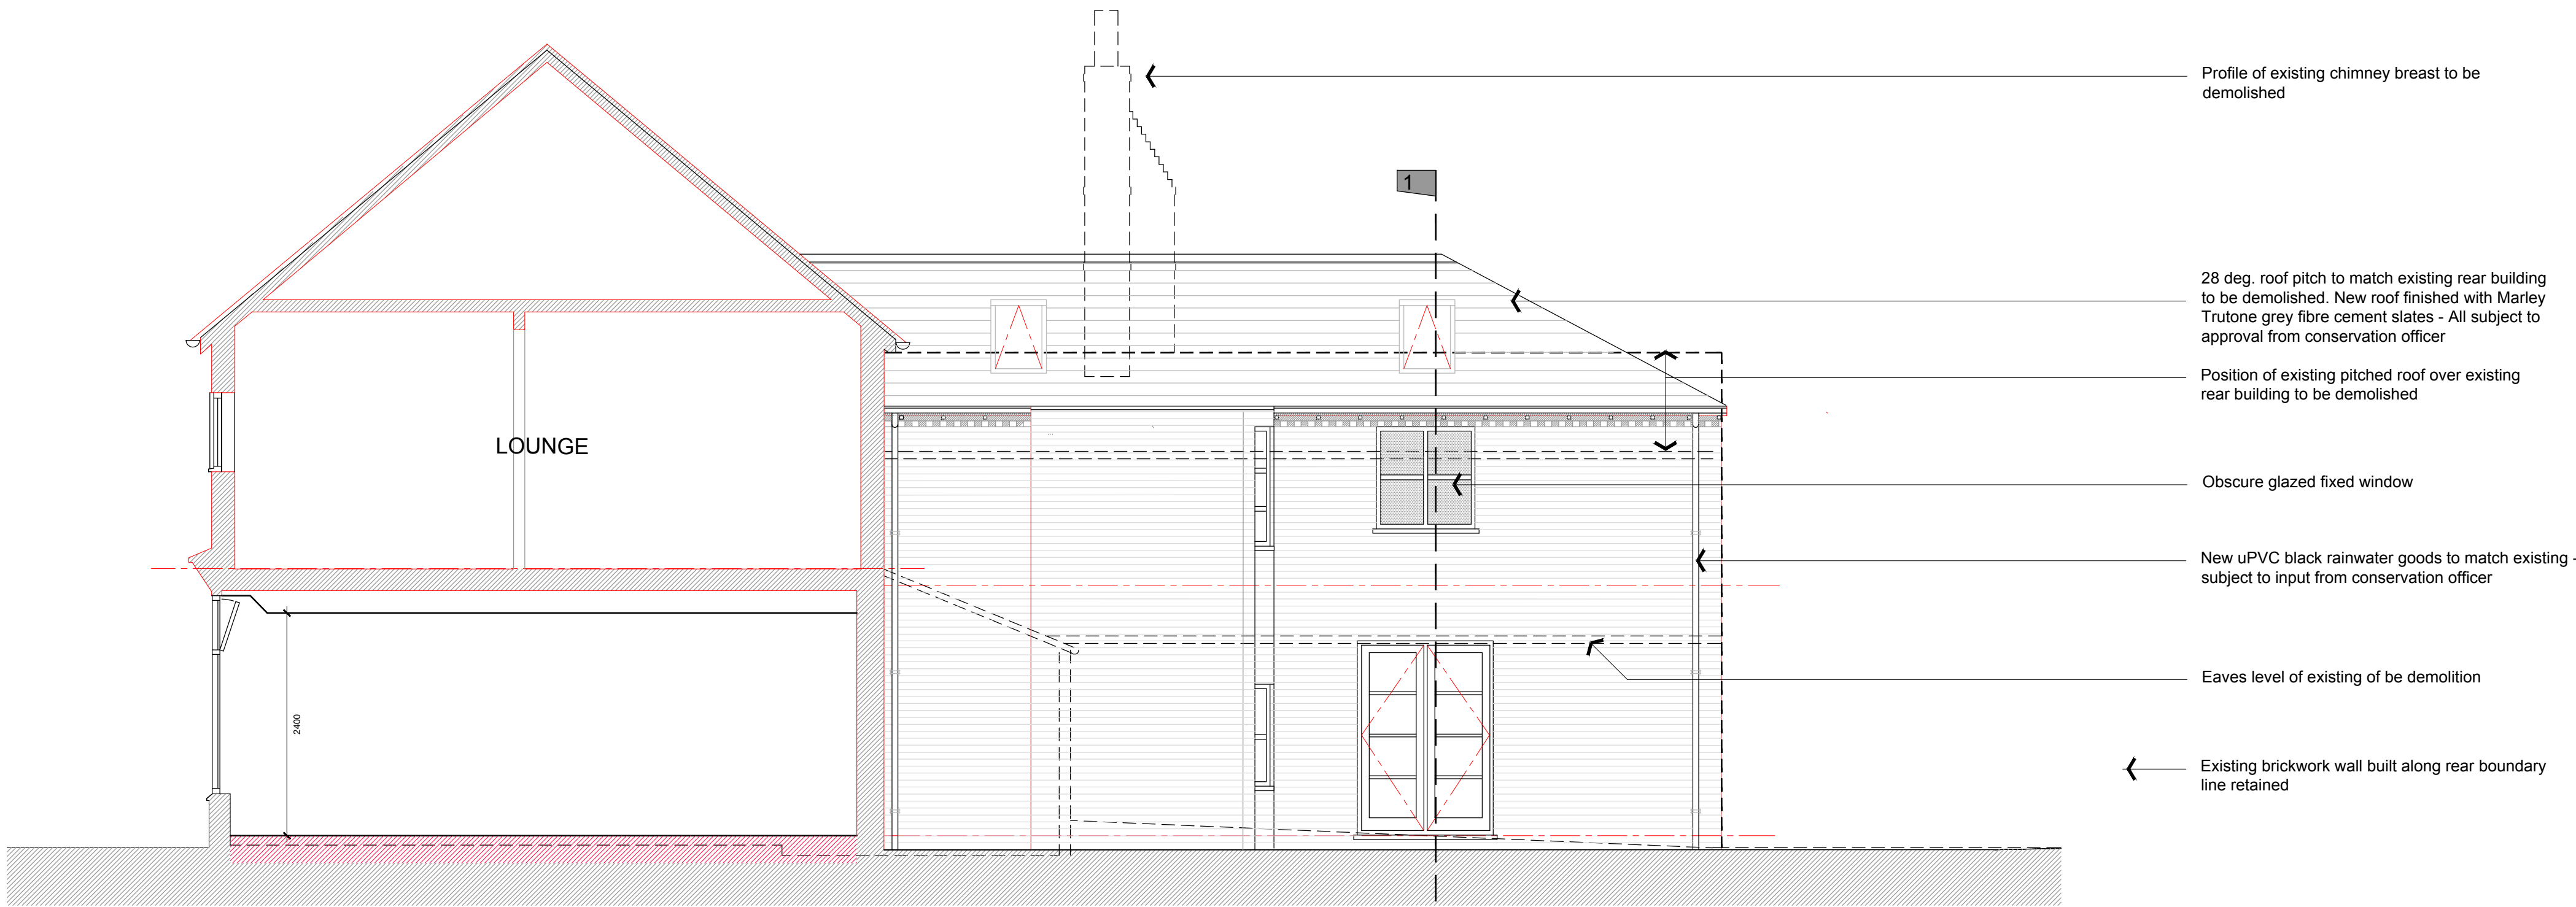


 

SIDE ELEVATION AS PROPOSED
FACING REAR GARDEN OF Nr.3 HIGH STREET 1 : 5 0

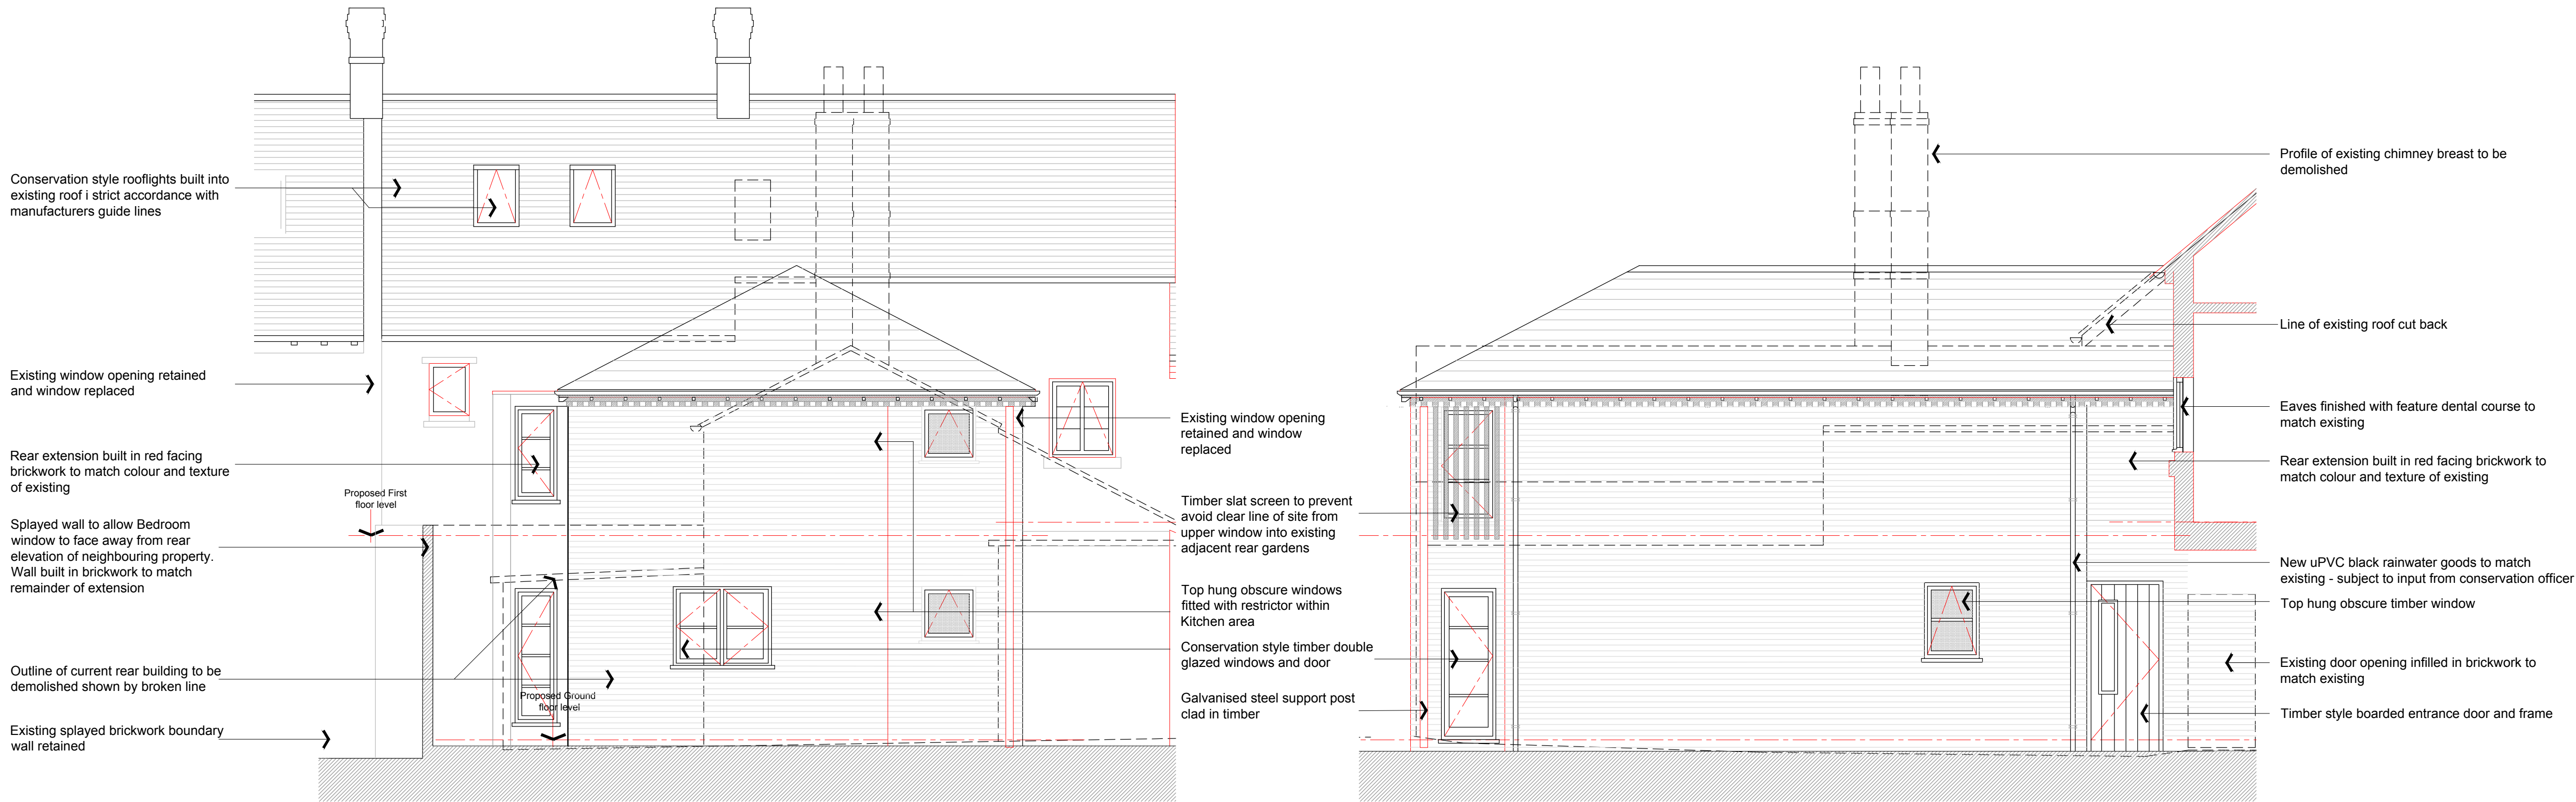

REAR ELEVATION AS PROPOSED
FACING Nr.4 YEW TREE COURT 1 : 5 0

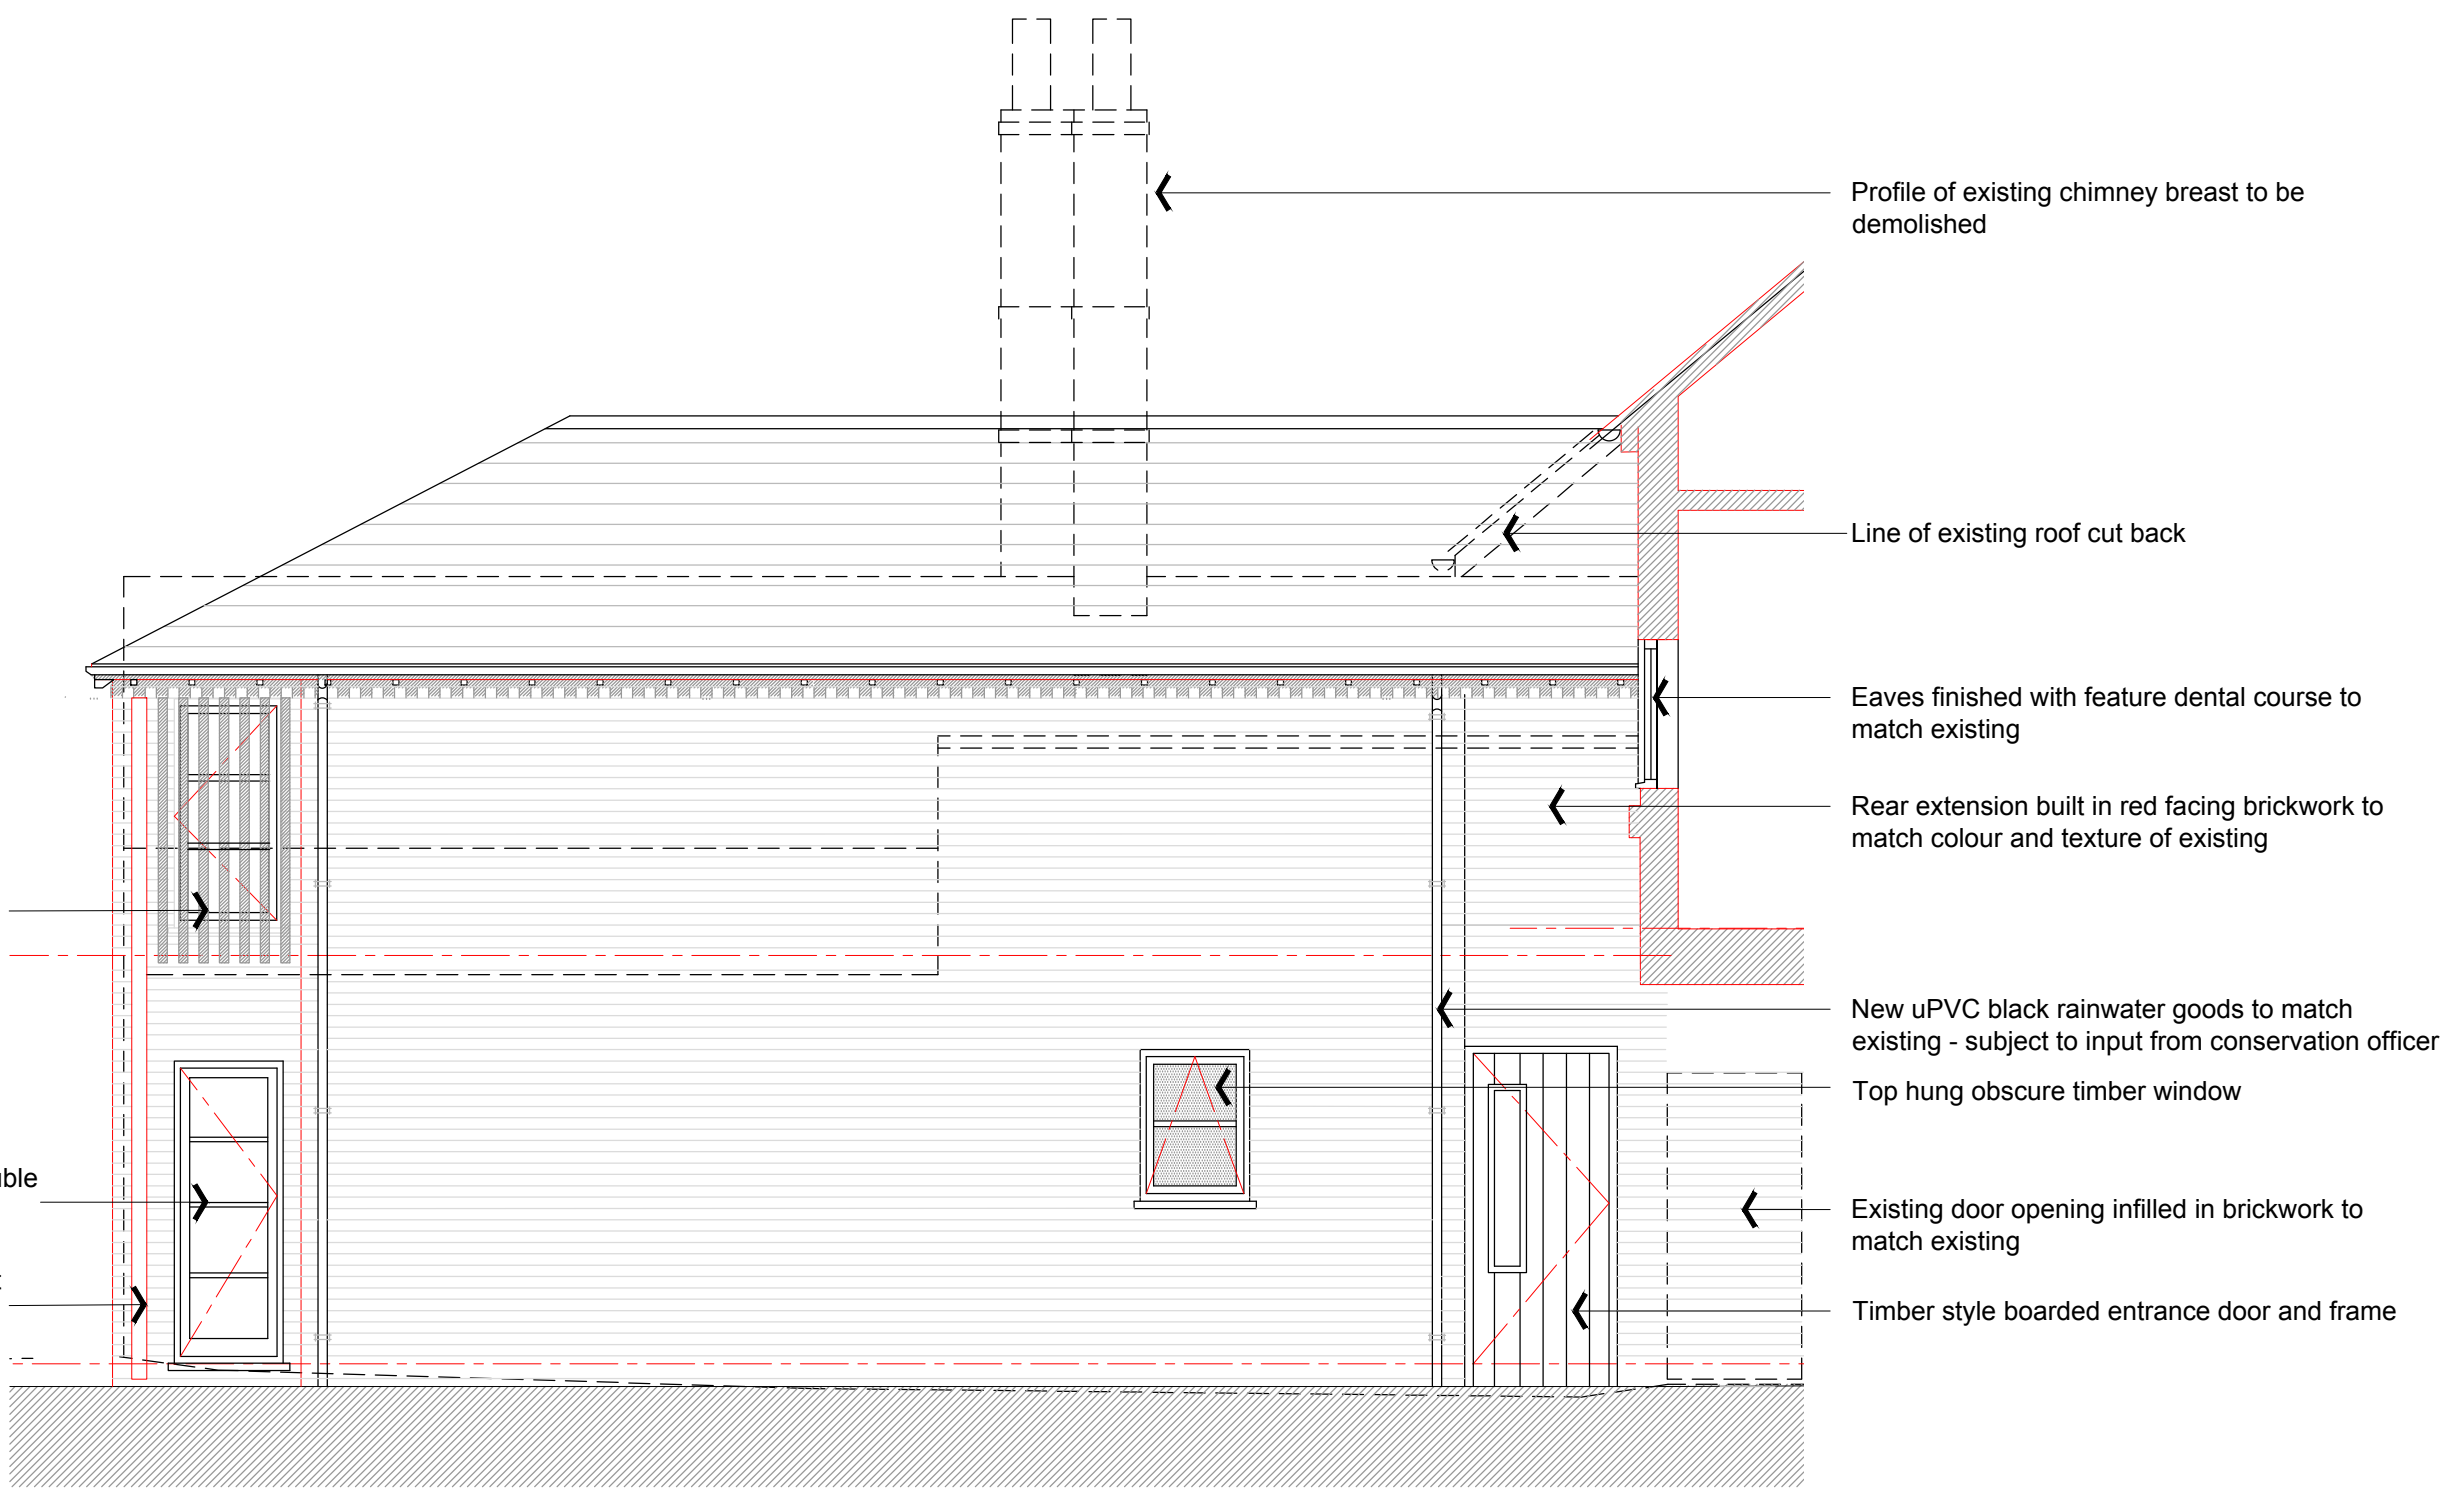

SIDE ELEVATION AS PROPOSED 1 : 5 0

All Dimensions & Levels to be checked and verified by the contractor prior to works commencing. Do not scale this drawing

Any errors to be reported to the Contract Administrator immediately

The copyright of this drawing and design is vested in the Architectural Design Services company and must not be copied or reproduced without written consent

revision	description	date
A	Elevations updated to reflect 4nr. bedroom scheme	04.06.19

client
SALINGER REED Ltd.

project
PROPOSED EXTENSION AND
INTERNAL ALTERATIONS

location
4, HIGH STREET
OVERTON

title
ELEVATIONS AS PROPOSED
[sheet 2 of 2]

drawn by	date	checked
SAL	MARCH 2019	
scale		
1:50 @ A1		
drawing		revision
1383: 07		A
issue		
Planning		

DESIGN²¹
architecture

07891 521 219 www.design-21.co.uk
1, Spark Terrace - Stoke On Trent - ST4 7QA