



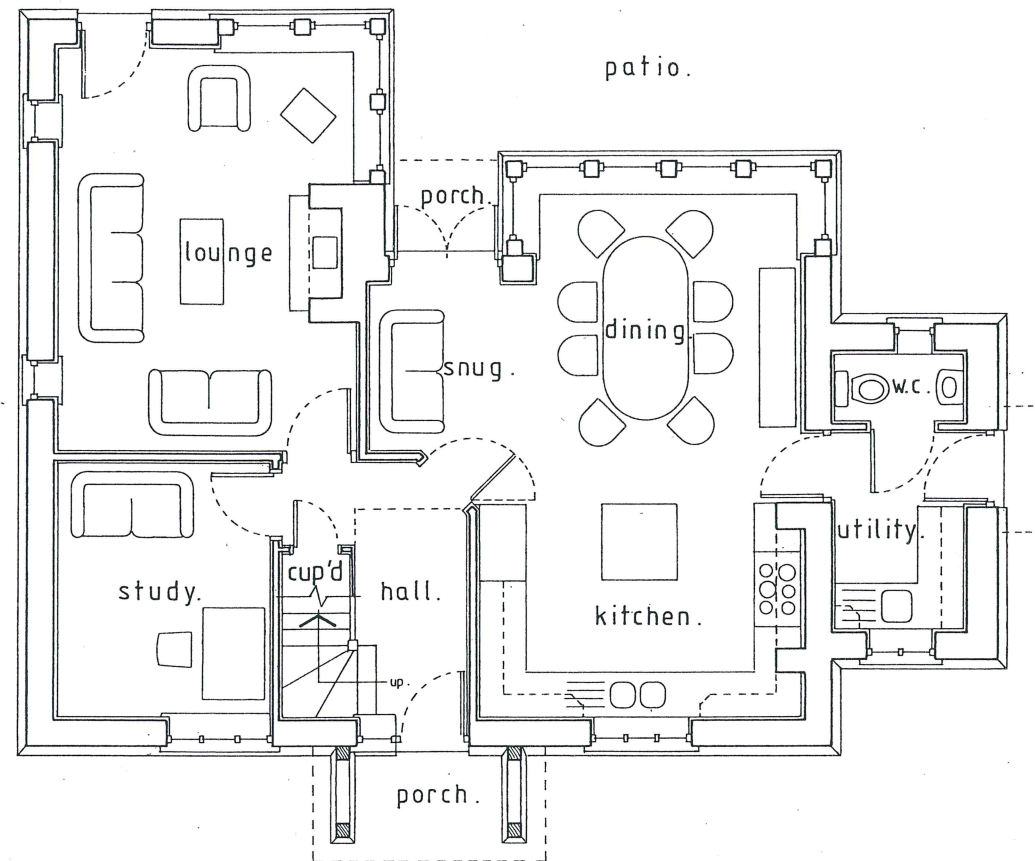

ground floor plan.

0 5m
scale 1:50.

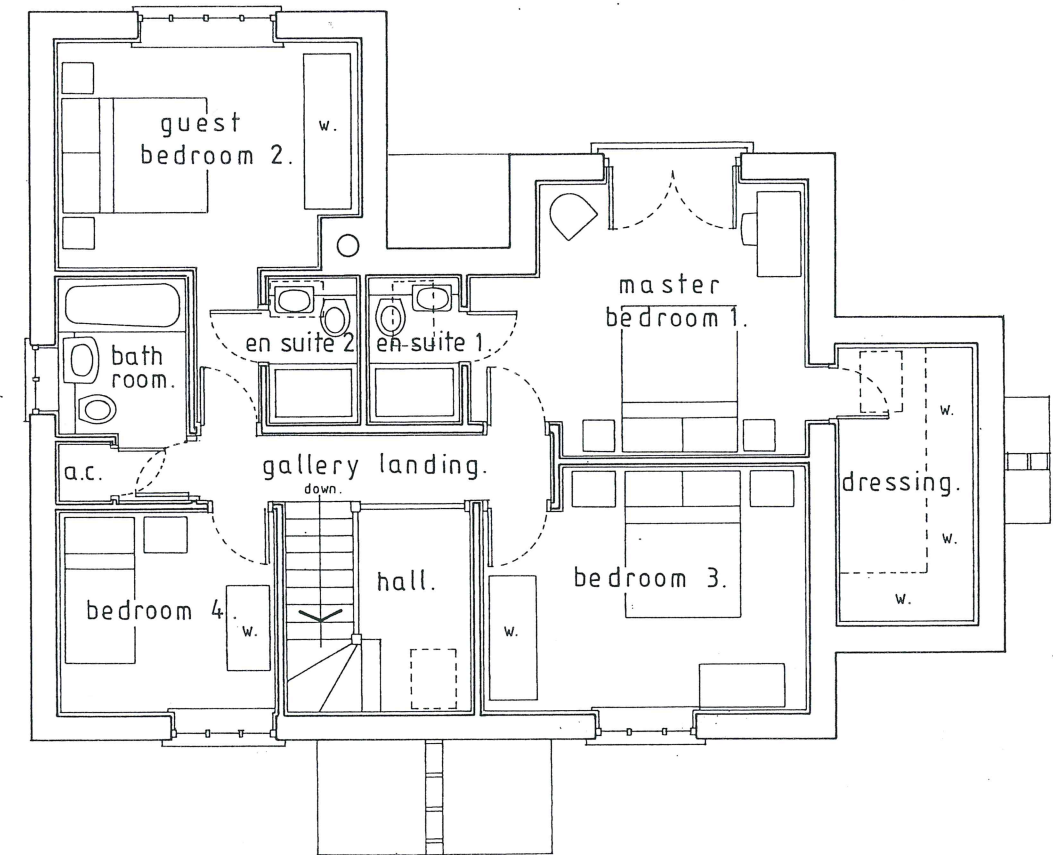

first floor plan.

0 5m

Axis Architectural Services Ltd.

Riverdale, Severn Lane, Welshpool, Powys, SY21 7BB.

T: 01938 555318 M: 07790 506633 E: timjones@post.com

Location:

Land at: Scrap-Yard Site, Esclusham Mill, Llwyneinion Road,
Legacy, Rhostyllen, Wrexham, LL14 4ET.

Job/Project:

Proposed Residential Development.

Client:

Mr. G. Paletta

Drawing Title: **Proposed Floor Plans (render version).**

House Type: 'H.1.' (4 bed 1700 sq.ft.) – Plots 4 & 5

Scale: 1:100(A.3.) Drawing.Nº: CGP1/TMJ-10 Revision: 'B': Jan.18 Drawn by: T.M.J. Date: Jan. 2016.