


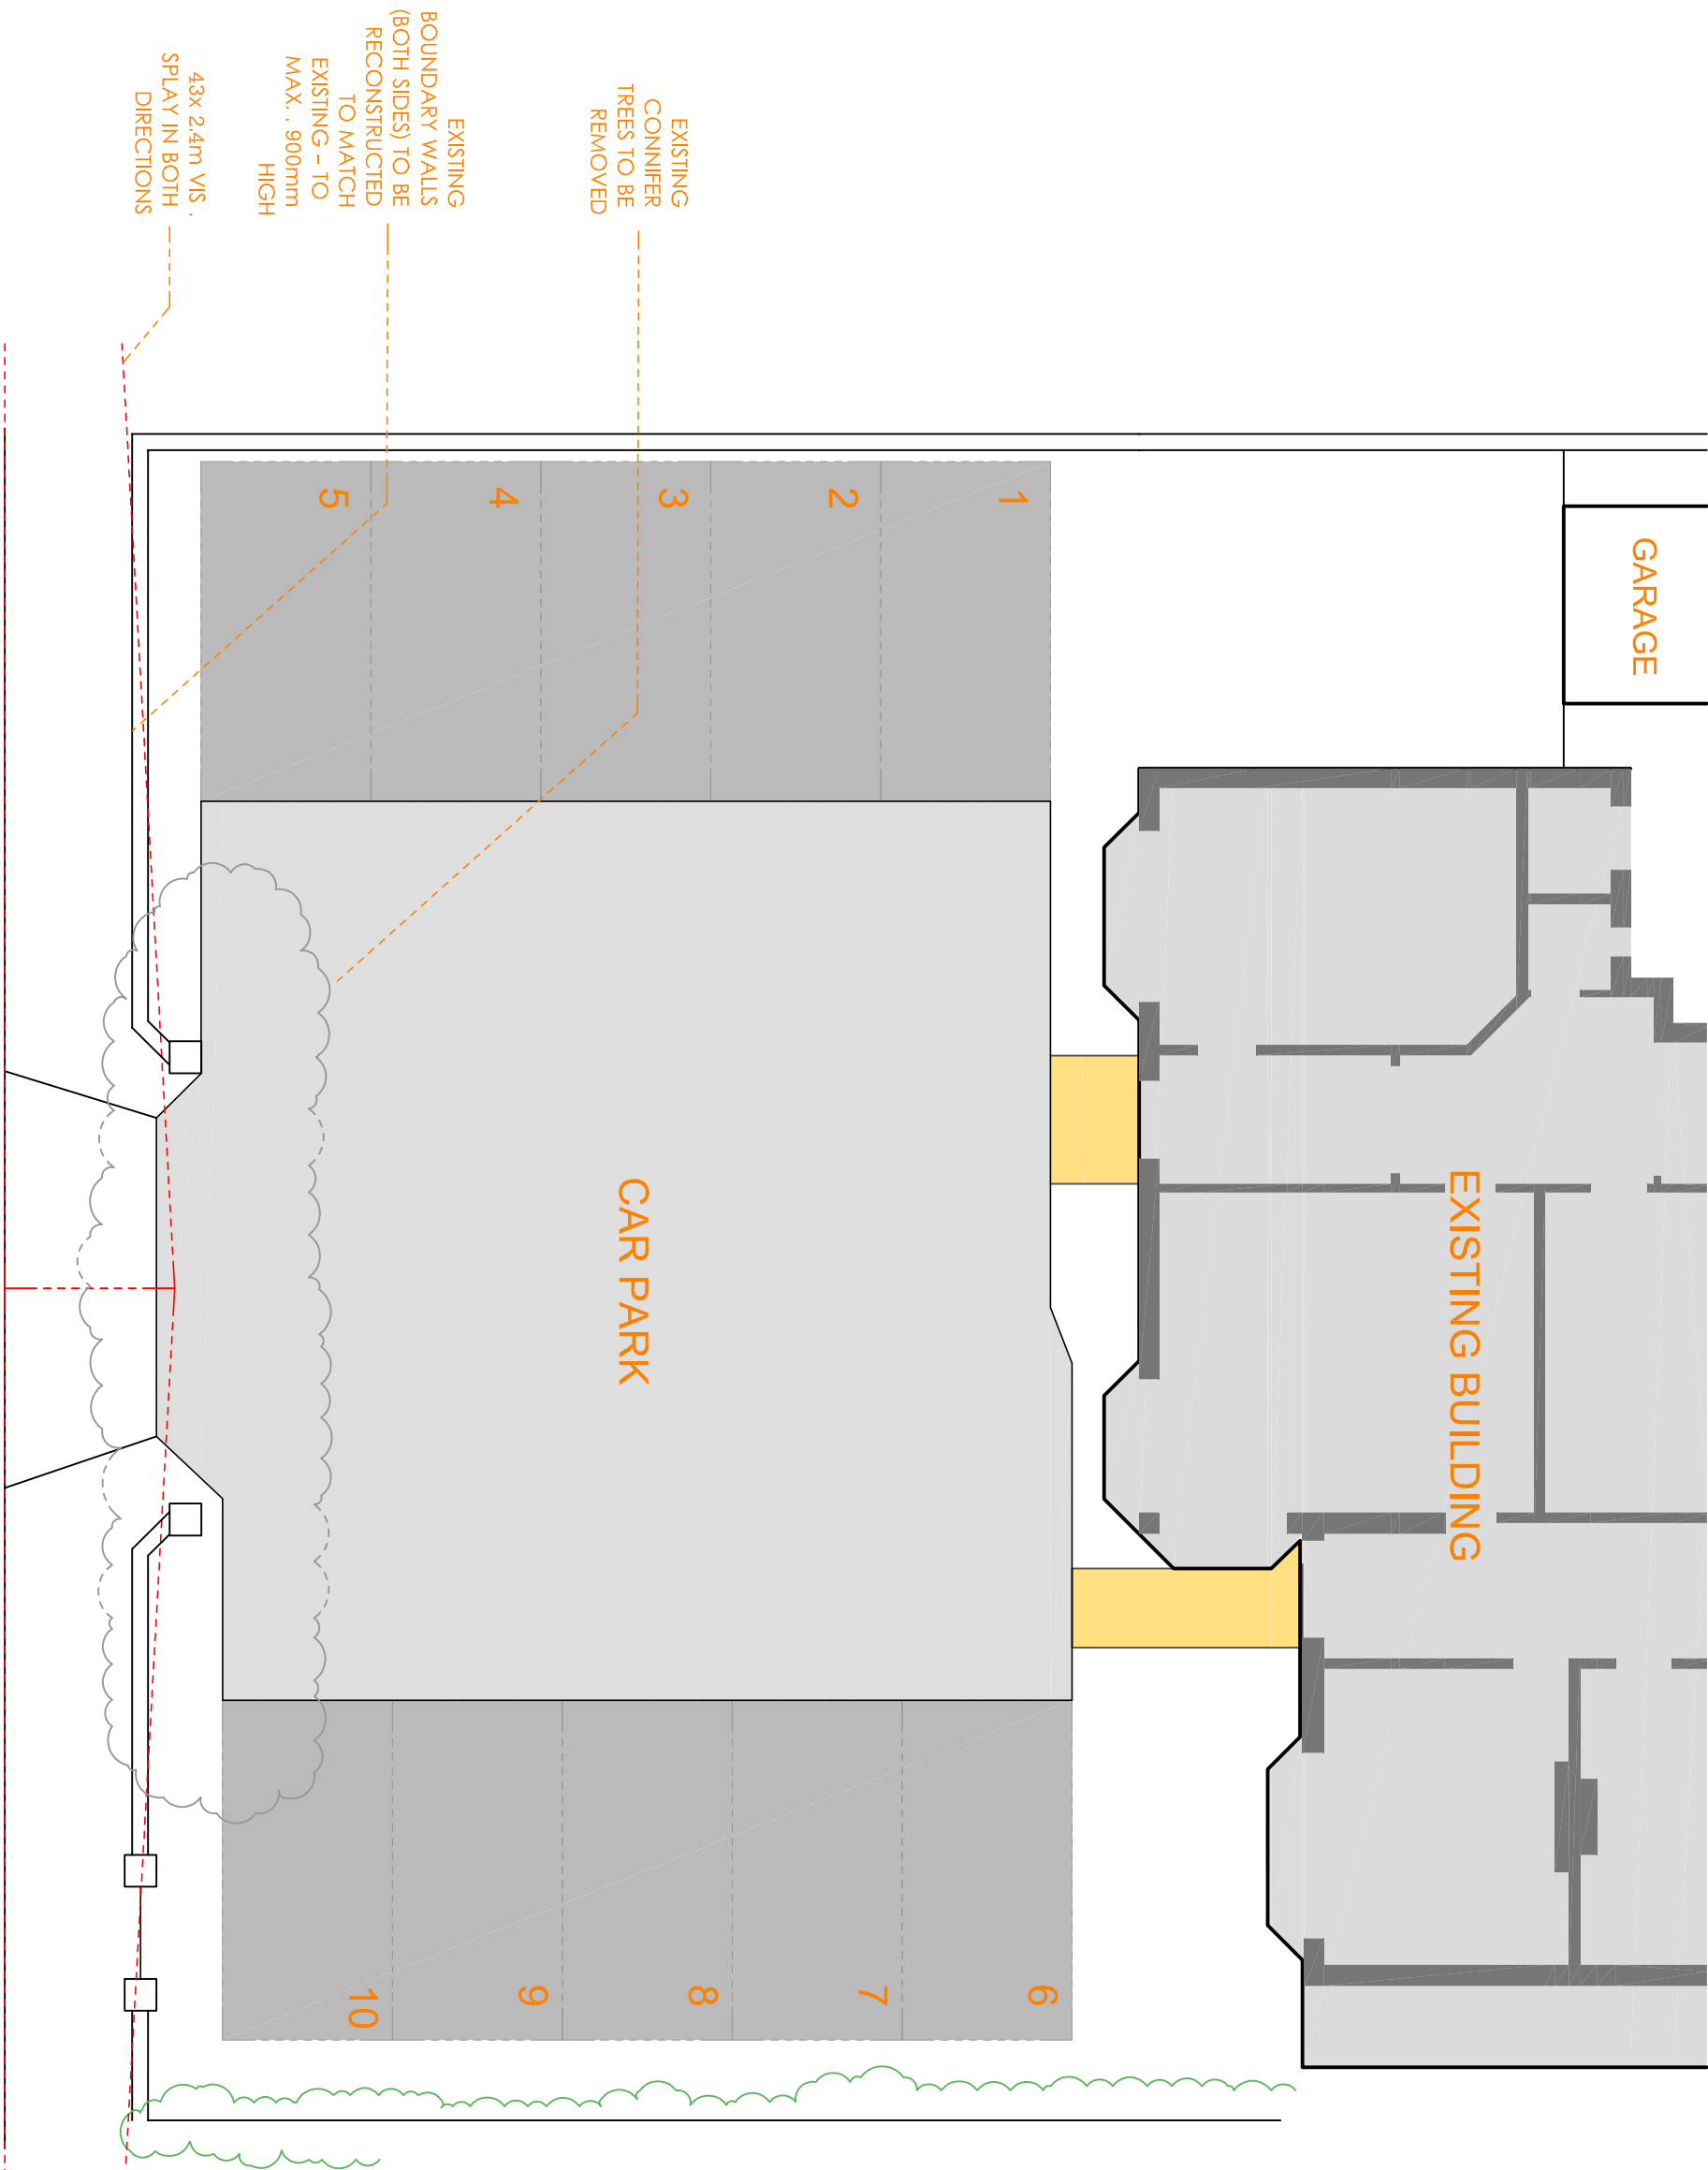

1 PROPOSED SITE PLAN

B - 05 FEB. 19 - LPA HIGHWAYS COMMENTS INCORPORATED  
A - 12 NOV. 18 - FIRST ISSUE

**Insite**  
ARCHITECTURE  
4 OLD PORT SQUARE  
CHESTER  
CH1 4JP  
T. 01244 374501  
mail@insitearchitecture.co.uk

46 & 46a CHESTER RD, WREXHAM, LL11 2SD

PROPOSED CHANGE OF USE & ENLARGEMENT  
DRIVEWAY TO FORM CAR PARK

PROPOSED CAR  
PARK LAYOUT

SCALE 1:100 @ A3

dwg : ISA 375 P 201

revision:  
**B**

WARNING: DO NOT SCALE FROM PRINTS - WORK FROM FIGURED DIMENSIONS ONLY  
THIS DRAWING REMAINS THE LEGAL PROPERTY OF INSITE ARCHITECTURE AND UNAUTHORISED USE OR  
REPRODUCTION OF IT EITHER PHYSICALLY OR DIGITALLY OR ANY USE OF IT FOR STATUTORY APPLICATIONS IS  
EXPRESSLY FORBIDDEN WITHOUT PRIOR CONSENT. ALL DRAWINGS ARE SUBJECT TO COPYRIGHT LAW.