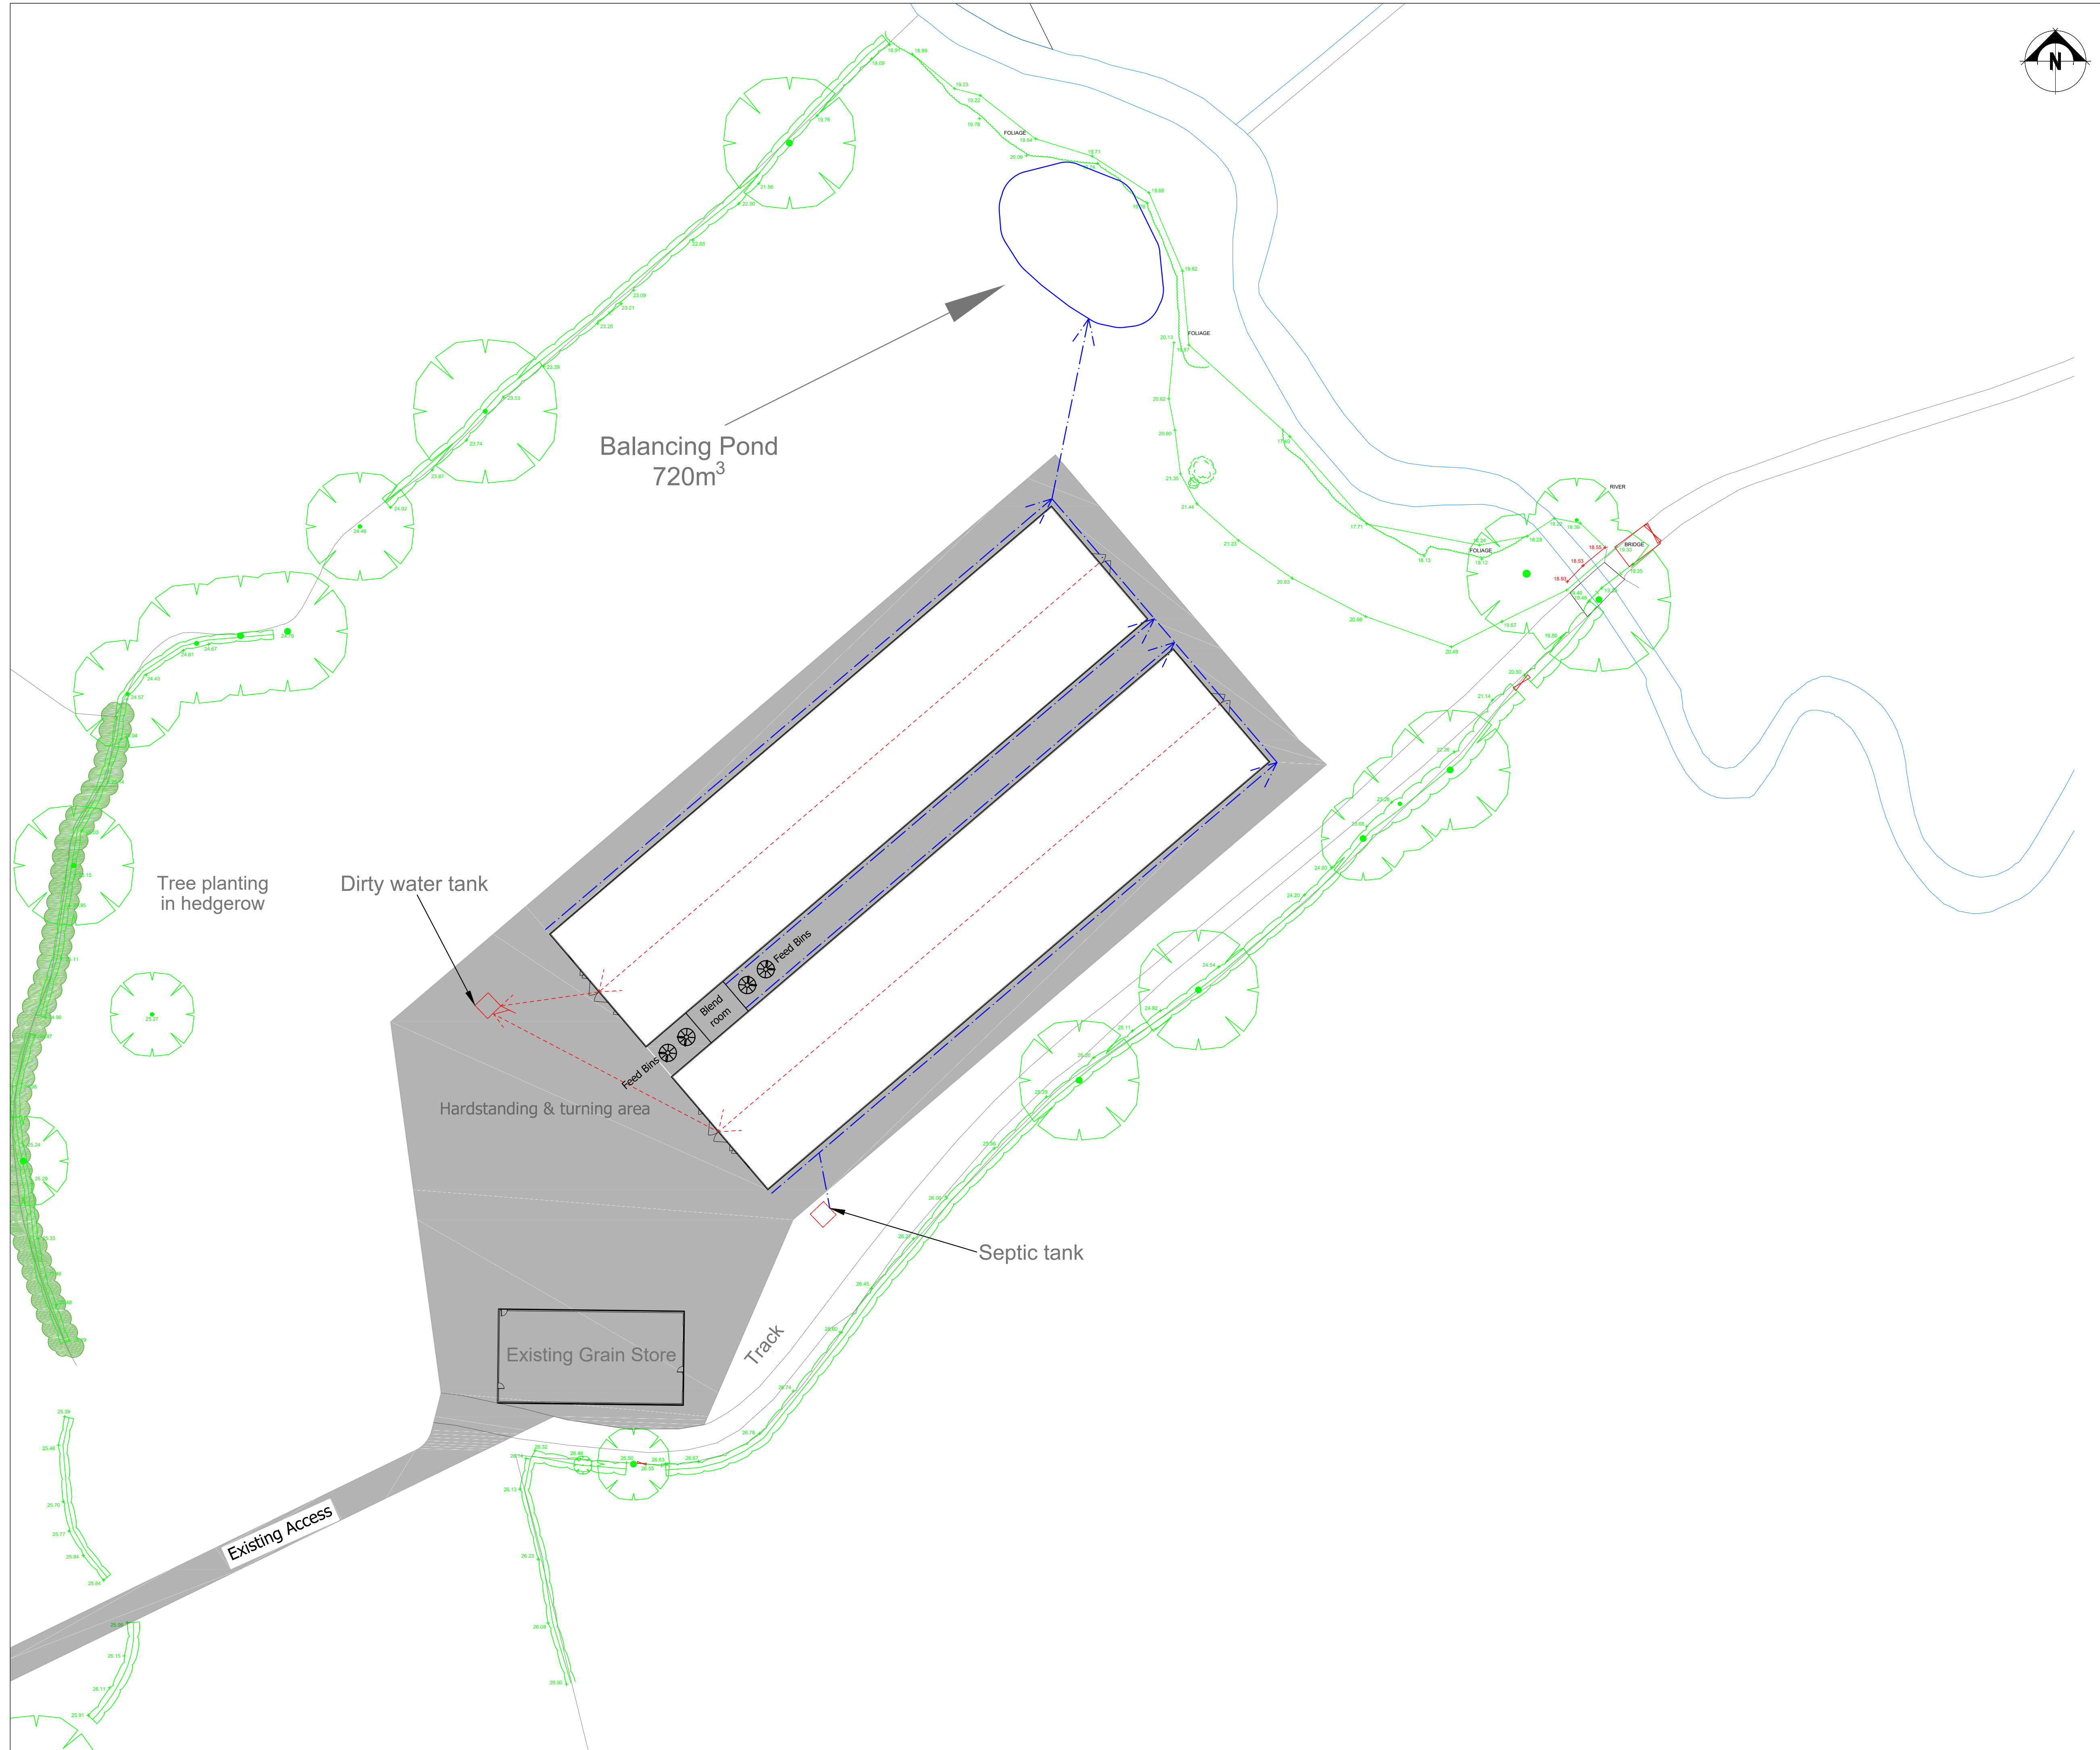


THIS DRAWING IS TO BE READ IN CONJUNCTION WITH ALL RELATED DRAWINGS. ALL DIMENSIONS MUST BE CHECKED AND VERIFIED ON SITE BEFORE COMMENCING ANY WORK OR PRODUCING SHOP DRAWINGS. THE ORIGINATOR SHOULD BE NOTIFIED IMMEDIATELY OF ANY DISCREPANCY. THIS DRAWING IS COPYRIGHT AND REMAINS THE PROPERTY ROGER PARRY & PARTNERS.

Notes:

The clean and foul water drainage systems will be kept separate in order to ensure no pollution incident occurs to the environment.

Clean water from roof and clean surfaces to open and stone filled infiltration trenches and a piped system each side of building. This is discharged to the balancing pool and then to watercourse with use of a hydro break flow control produced by Hydro International. At the wash down stage the clean water system around the yard will be switched to the underground dirty water tank.

Dirty water from wash down will be collected in an underground sealed tank, which will be constructed to meet the SSAFO Regulations (Wales) 2010 Standards. This then will be tankered out and spread on the applicants land in accordance with the manure management plan.

Rev	Description	Date	Dr by	App by
Original	by			



Residential - Agricultural - Commercial				
Job	Intensive Poultry Unit			
Title	Drainage Plan			
Location	Mulsford Farm Mulsford Sarn Malpas SY14 7LP			
Client	Huxley Farms			
Scales	1:500 @ A1			
Drawing No.	RJC-MZ63-Huxley-05			
Drawn by	AZ	Date 31/12/2017		

HOGSTOW HALL, MINSTERLEY
SHREWSBURY, SHROPSHIRE. SY5 0HZ
Tel: 01743 791336 Fax: 01743 792770
email: mail@rogerparry.net
Web address: www.rogerparry.net
Roger Parry & Partners LLP Partnership no. OC312301
Registered Office: Hoxton Hall, Minsterley, Shropshire, SY5 0HZ
Registered in England and Wales
A list of members of the LLP is available at the above address.