



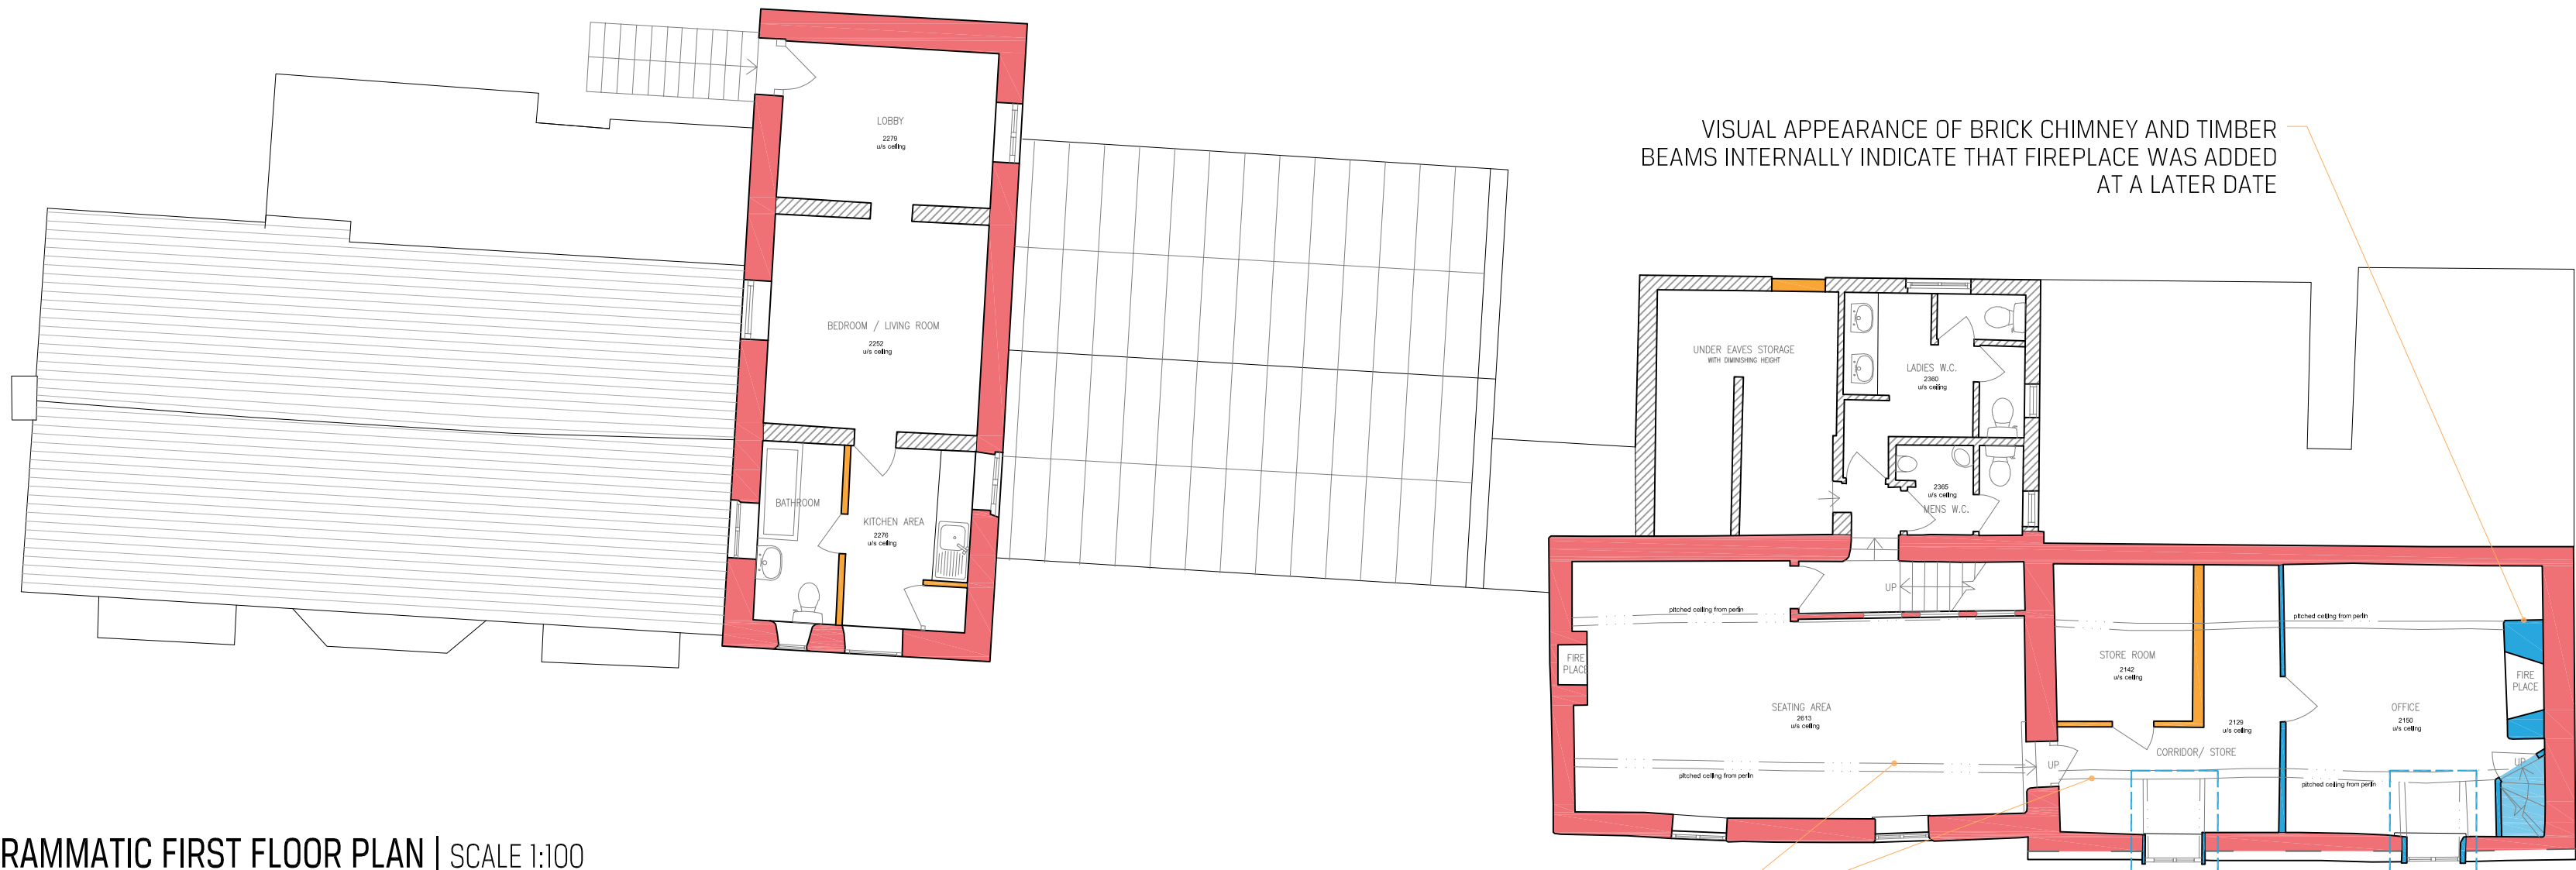

DIAGRAMMATIC FIRST FLOOR PLAN | SCALE 1:100

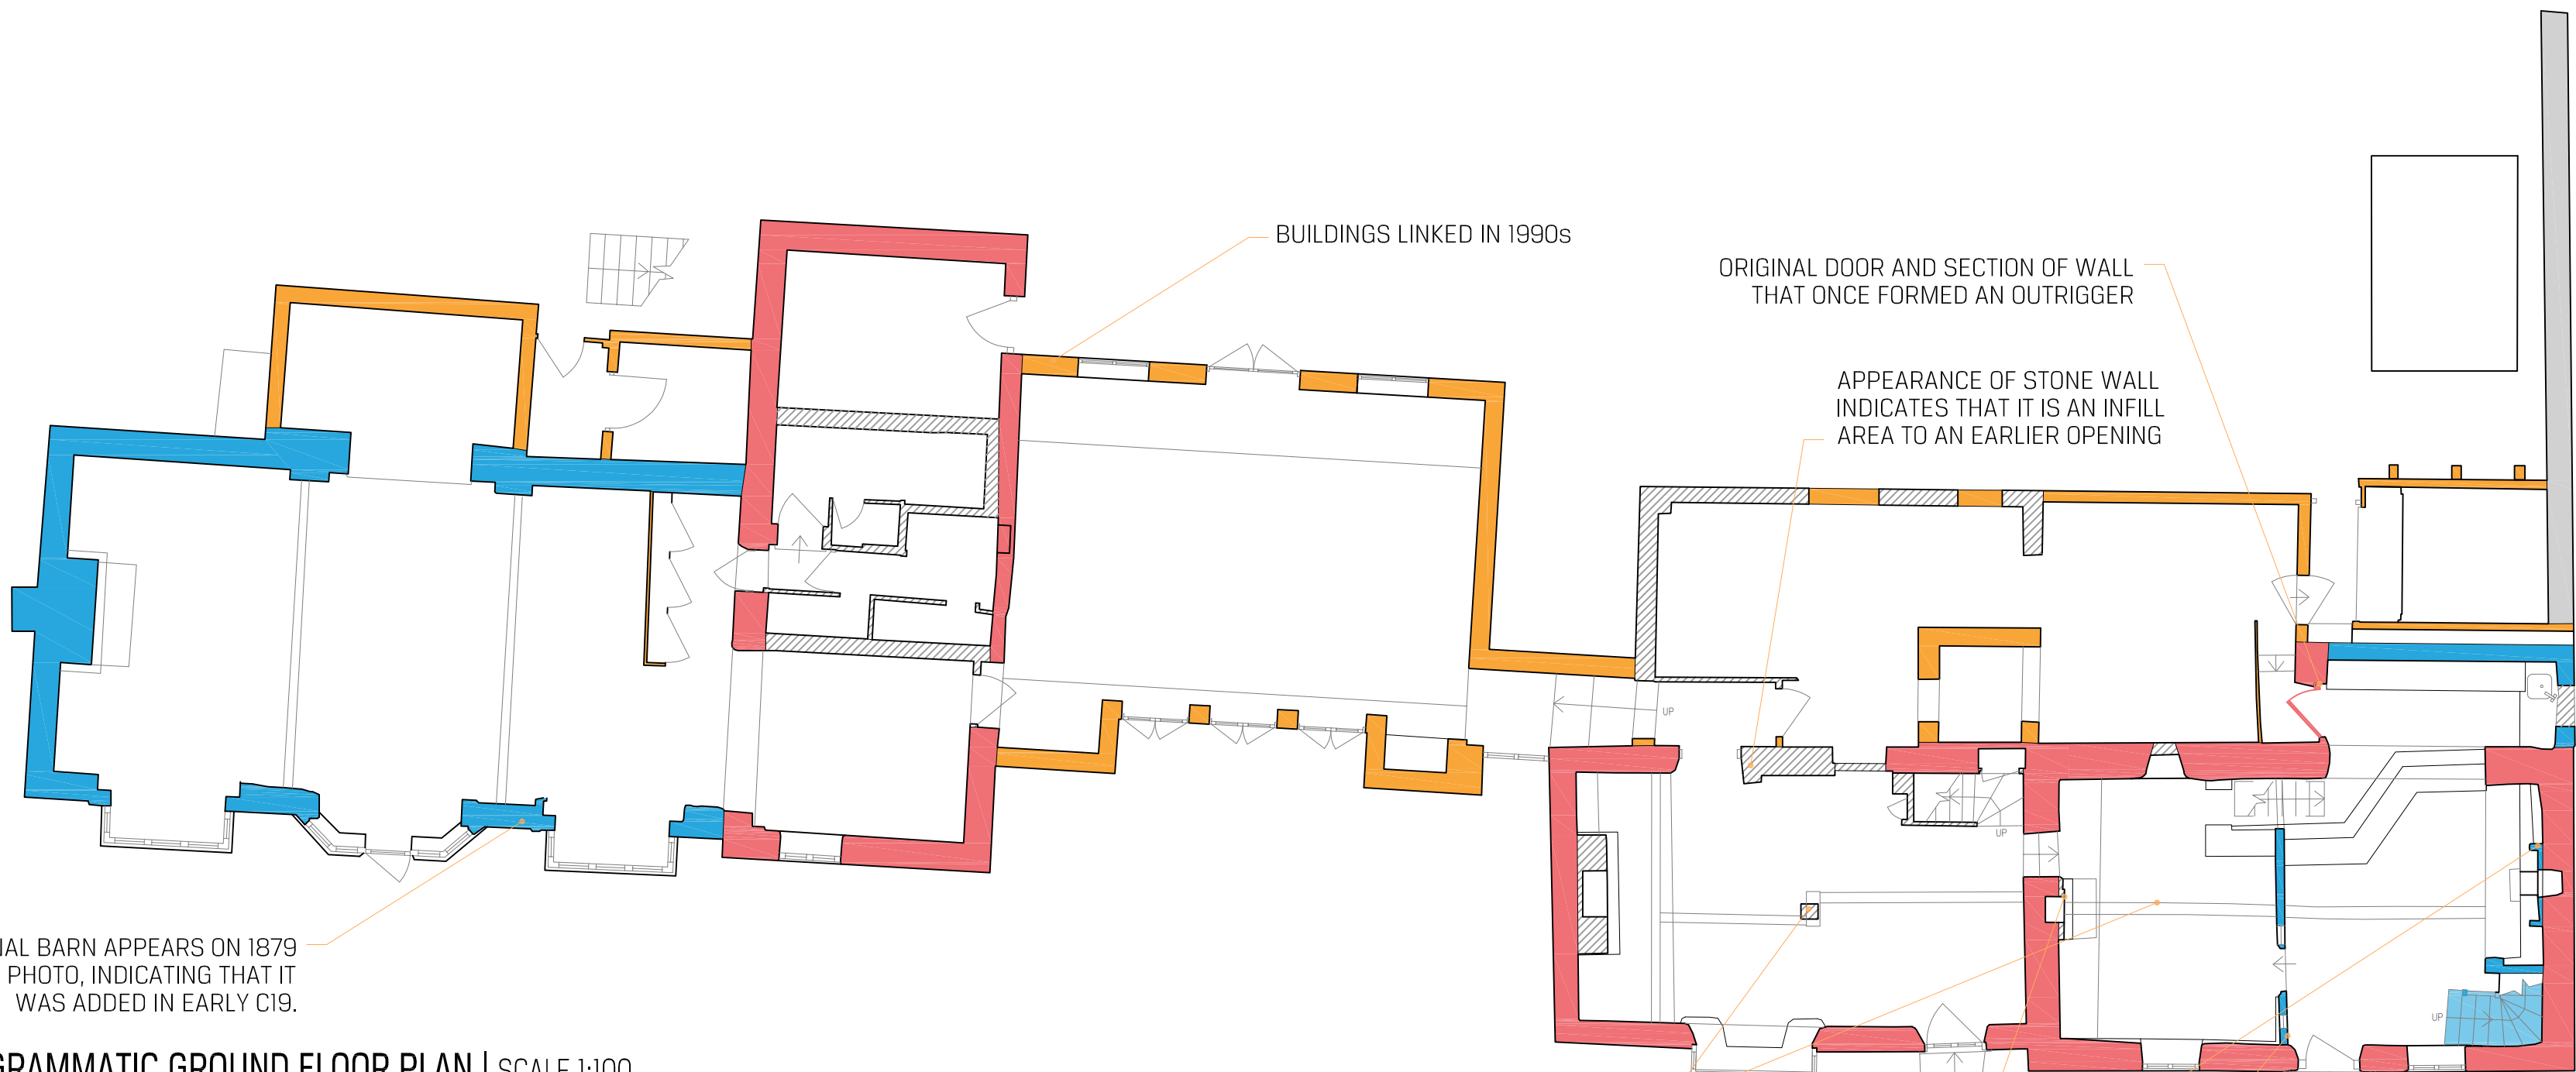


DIAGRAMMATIC GROUND FLOOR PLAN | SCALE 1:100

KEY:

- C17
- C19 ALTERATIONS / ADDITIONS
- C20 ALTERATIONS / ADDITIONS
- CHRONOLOGY UNCERTAIN
-TO BE INVESTIGATED ON SITE

STATUS PLANNING				
	REVISION	DRAWN	CHECKED	DATE
© Copyright SHACKARCHITECTURE all rights reserved. Do Not scale this drawing. ALL dimensions are in millimetres unless stated otherwise. ALL dimensions must be checked on site prior to construction and any discrepancies reported to the architect.				

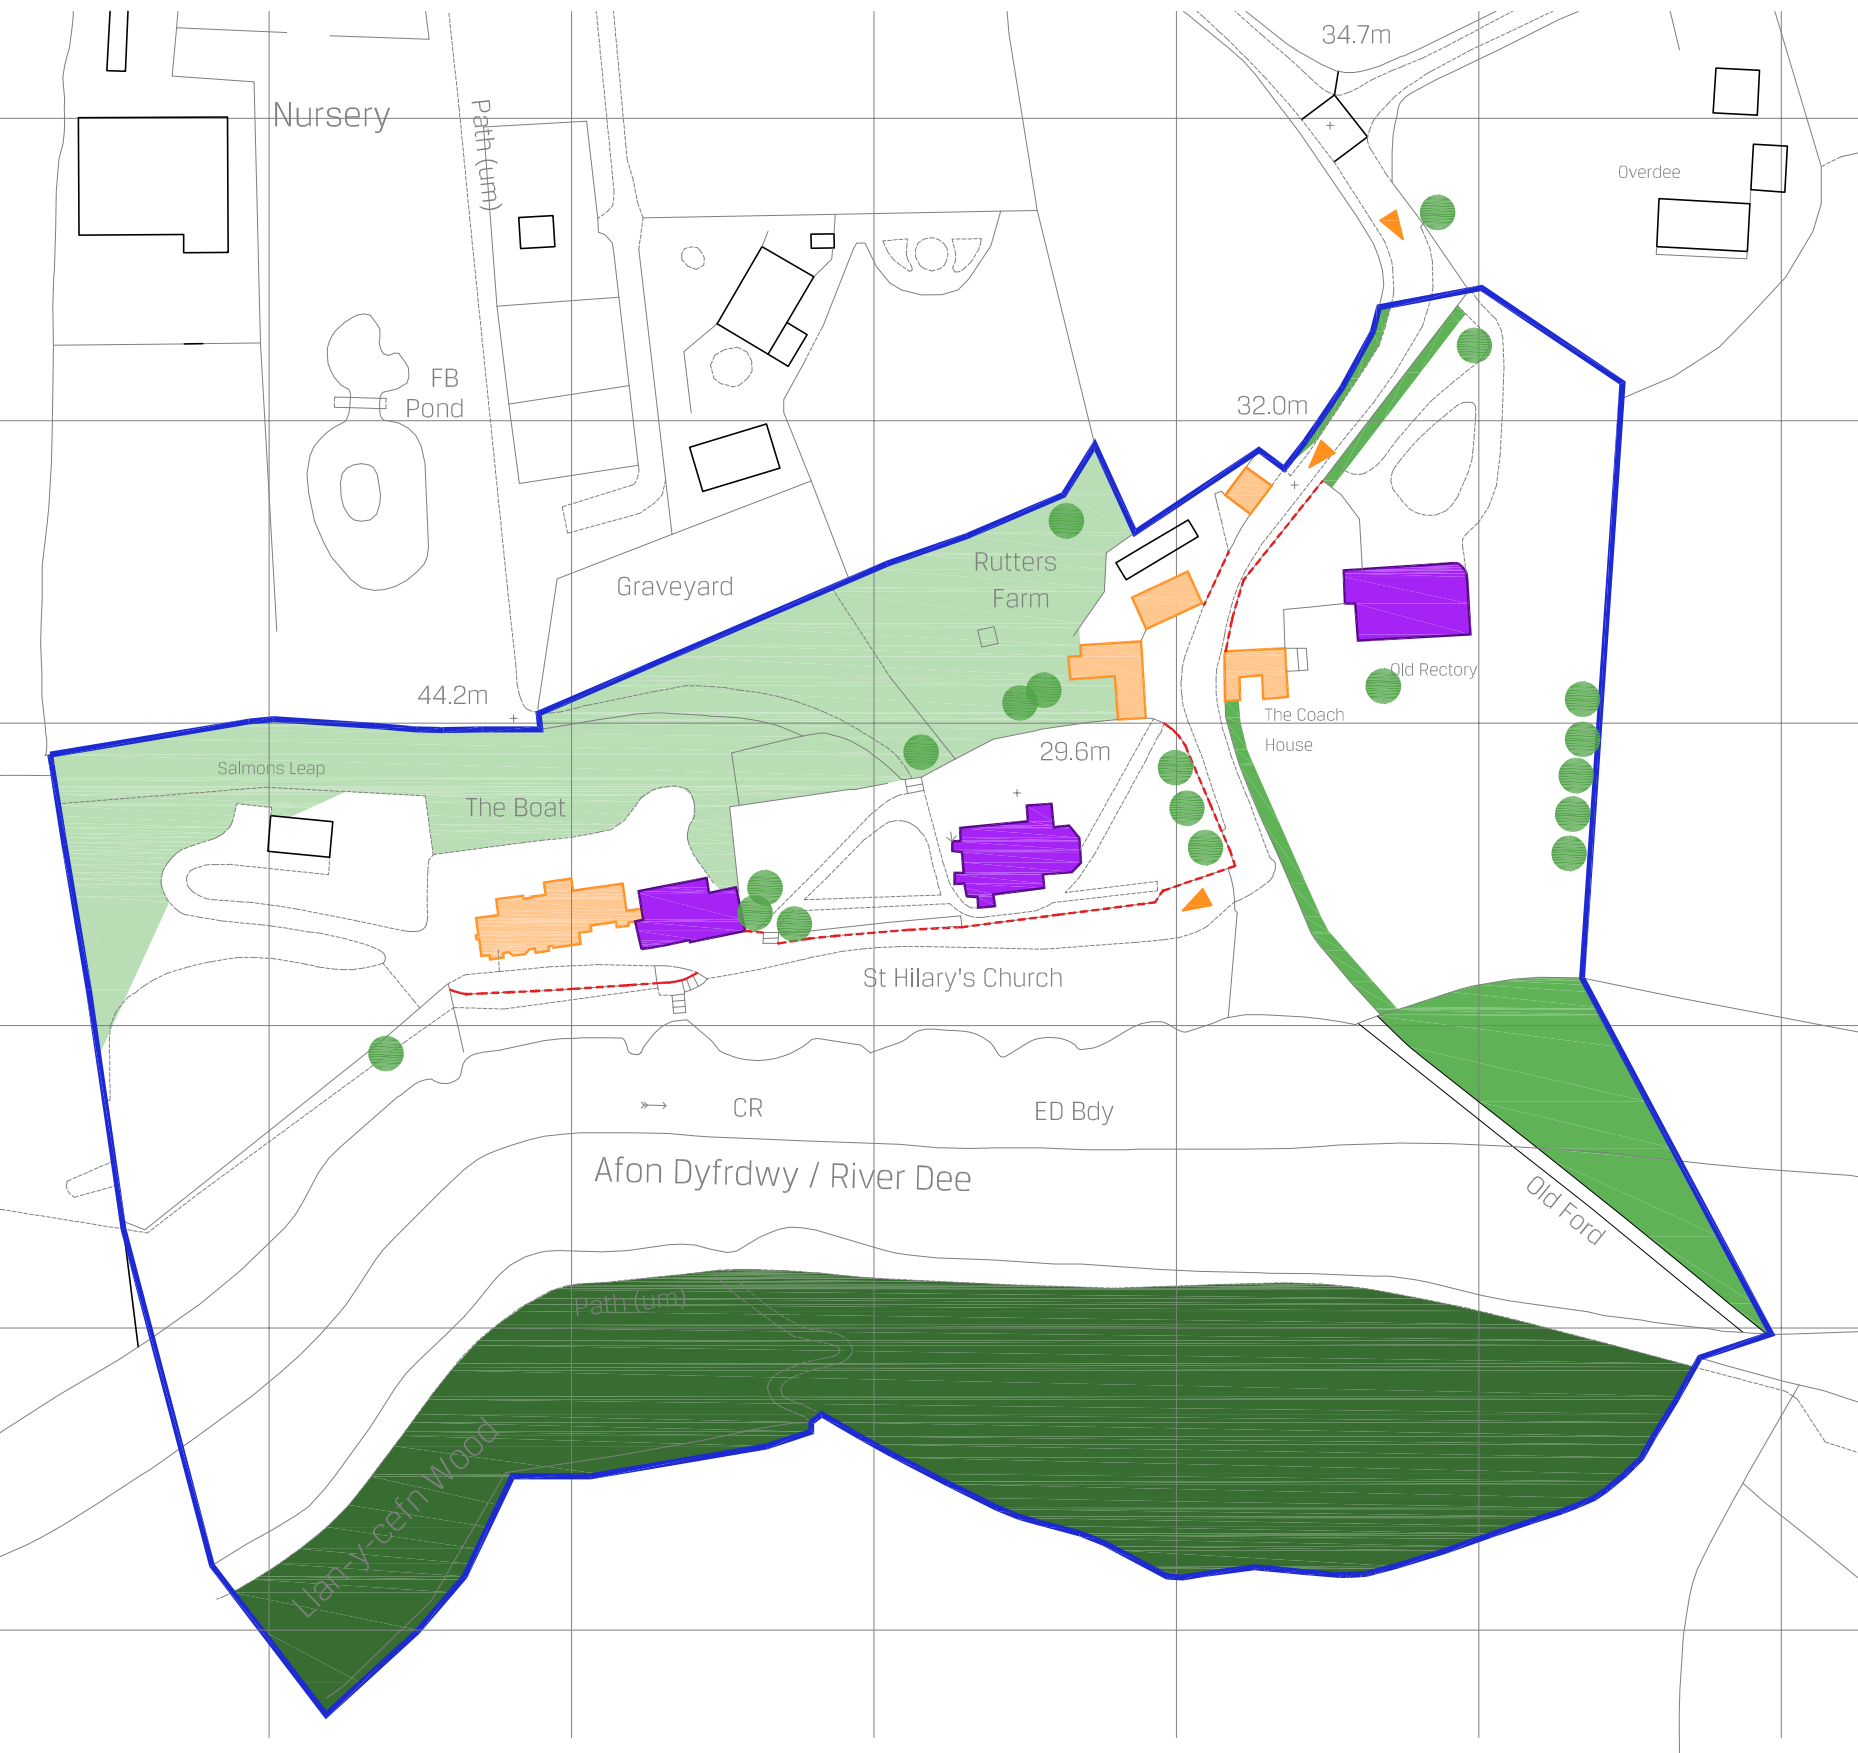

ERBISTOCK CONSERVATION AREA CHARACTER PLAN | SCALE 1:1250

KEY:

- CONSERVATION AREA BOUNDARY
- LISTED BUILDINGS
- BUILDINGS OF VISUAL INTEREST
- PROTECTED WOODLAND
- STRONG ENCLOSURE BY TREES AND VEGETATION
- TREES FORMING IMPORTANT BACKDROP
- IMPORTANT INDIVIDUAL TREES
- IMPORTANT STONE BOUNDARY
- IMPORTANT APPROACH

NOTE:
LISTED BUILDING / CHRONOLOGY
DIAGRAMS ARE PRELIMINARY, AND
TAKEN FROM LISTED BUILDING
INFORMATION. FURTHER INVESTIGATION
OF THE BUILDING IS REQUIRED TO
ENSURE ACCURACY.

SHACKARCHITECTURE

A Unit 5, The Curve, 139 Telegraph Road, Heswall, Wirral, CH60 7SE
T +44(0)161 342 6616 E info@shackarchitecture.com W www.shackarchitecture.com

Client PRICE AND CHANTLER LTD
Project THE BOAT, ERBISTOCK
Title CONSERVATION AREA PLAN
AND LISTED BUILDING PLANS
Scale 1:100@A1 Project No. SHACK389 Dwg. No. B104 Rev