





PROPOSED ORDANCE PLAN scale 1:1250

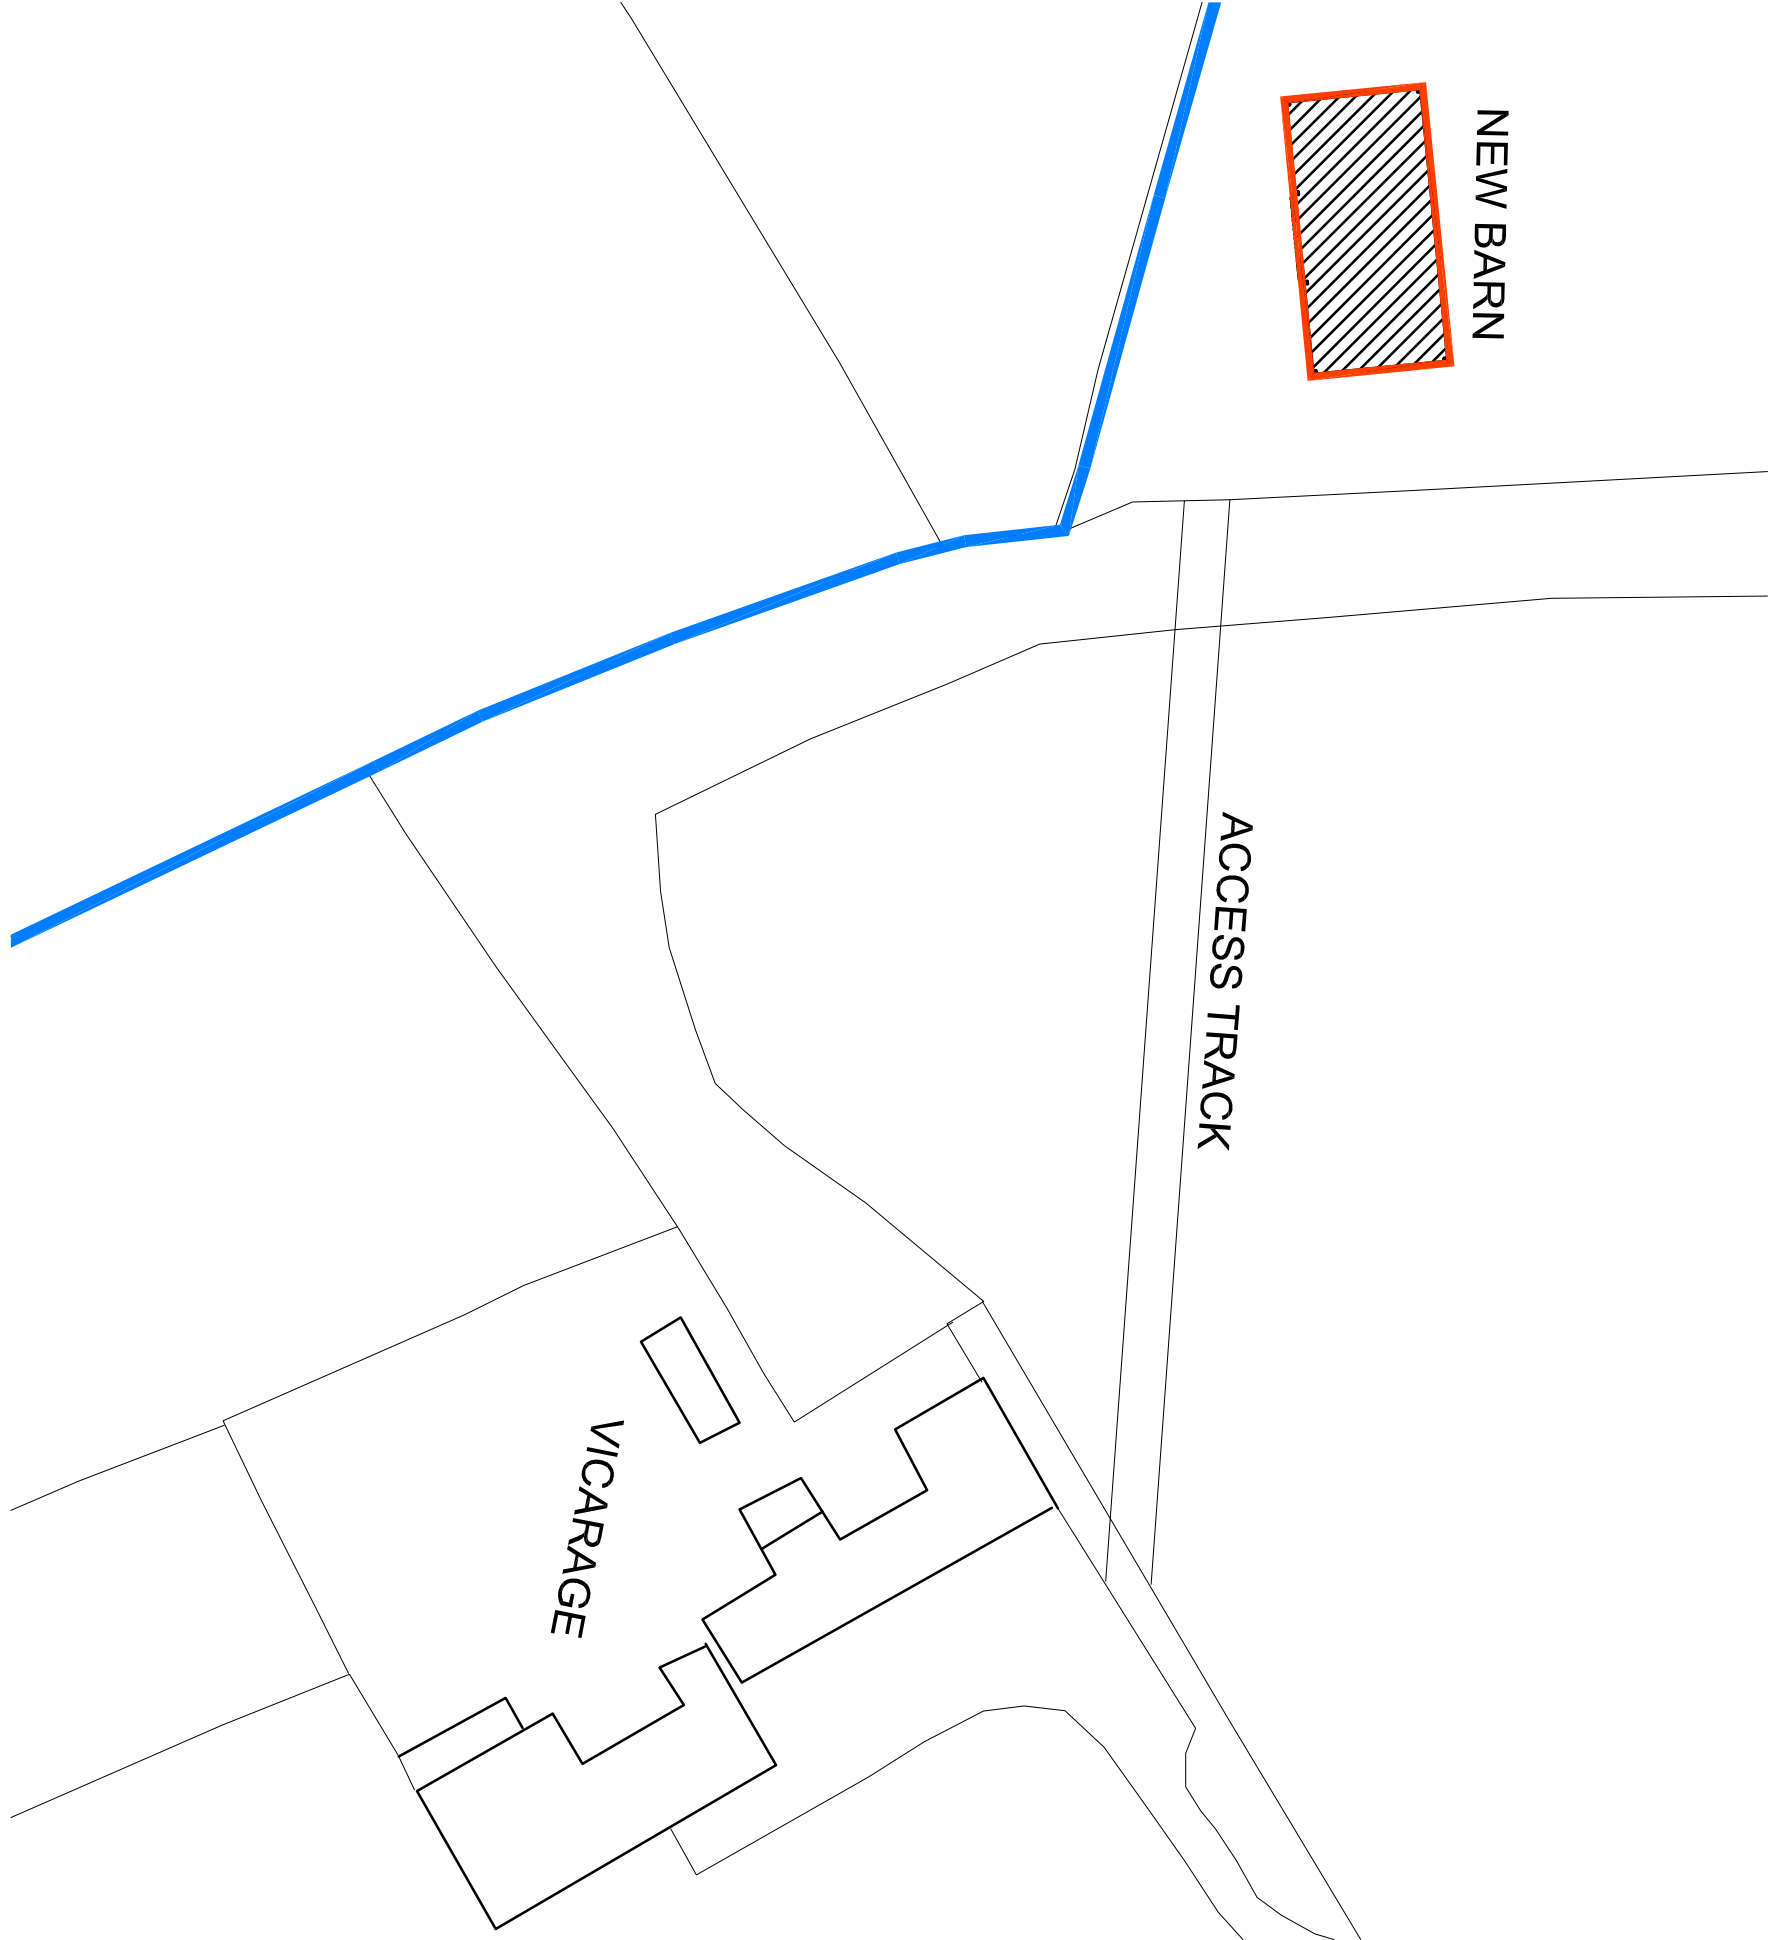

PROPOSED PART SITE PLAN
scale 1:500

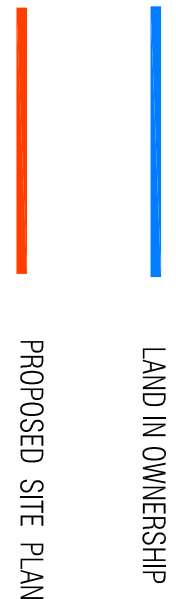

GR ARCH DESIGN
& CAD SERVICES

ARCHITECTURAL & PLANNING CONSULTANT

5 WOODLAND AVE
CHESHIRE
LIVAM
SK10 2JF
TEL 01825 754090

PROPOSED NEW AGRICULTURAL
STORAGE FACILITY
PROPOSED SITE PLAN

BRONINGTON
WHITCHURCH

11/20/2024

FOR PLANNING

002 REV A