



NicholsonPriceAssociates

Project

Graig Wen Farm Stable

Author

Lizzie Nicholson-Jones

Checked by

Tim Nicholson

Drawing Description

Floorplan As Existing

Drawing Number


DWG20

Date

8th November 2017

Scale

1mm:50mm @ A3

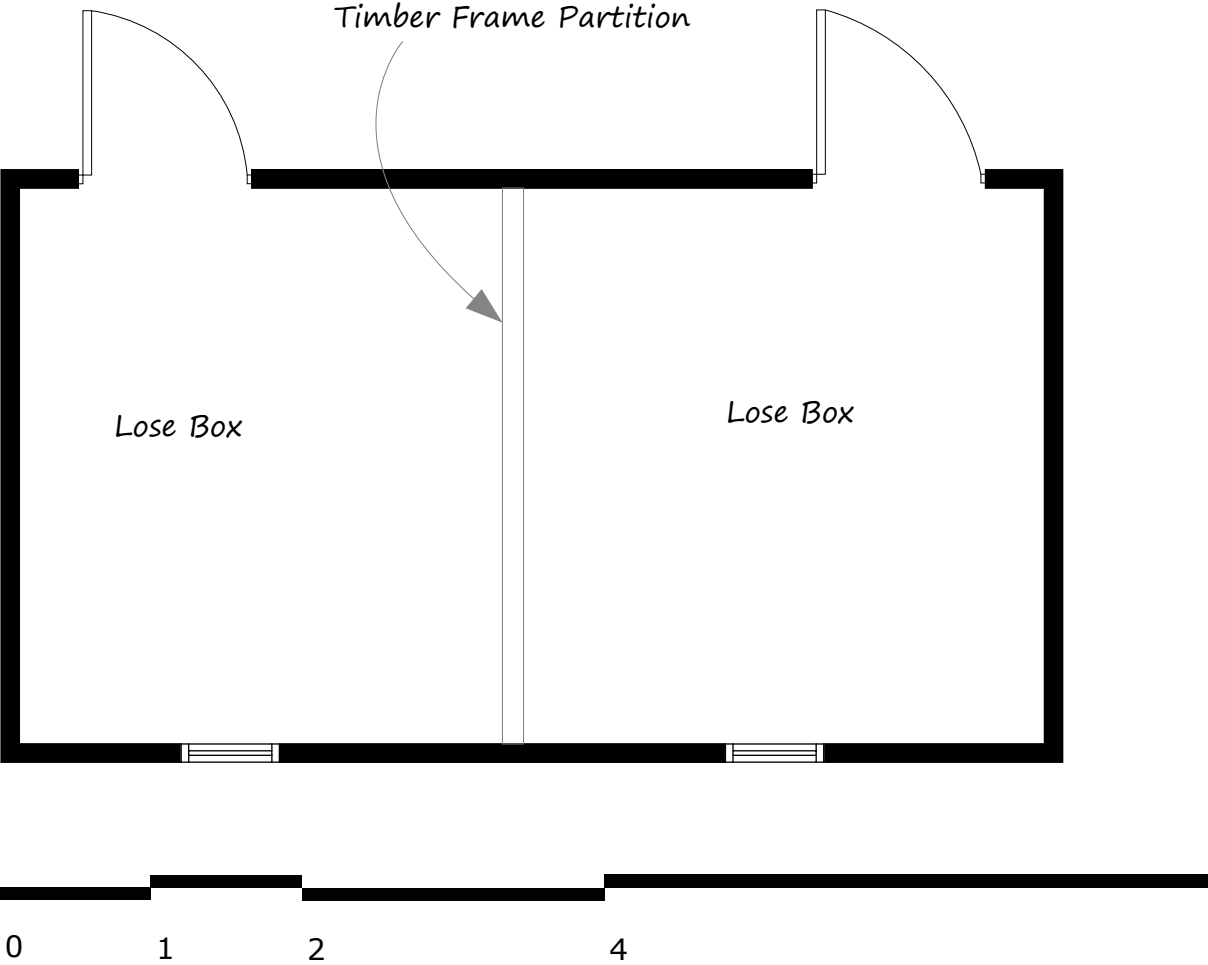

Floorplan As Existing

Project

Graig Wen Farm Stable

Author

Lizzie Nicholson-Jones

Checked by

Tim Nicholson

Drawing Description

*North East and South West
Elevations As Existing*

Drawing Number

DWG21


Date

8th November 2017

Scale

1mm:50mm @ A3


Softwood Stable Doors

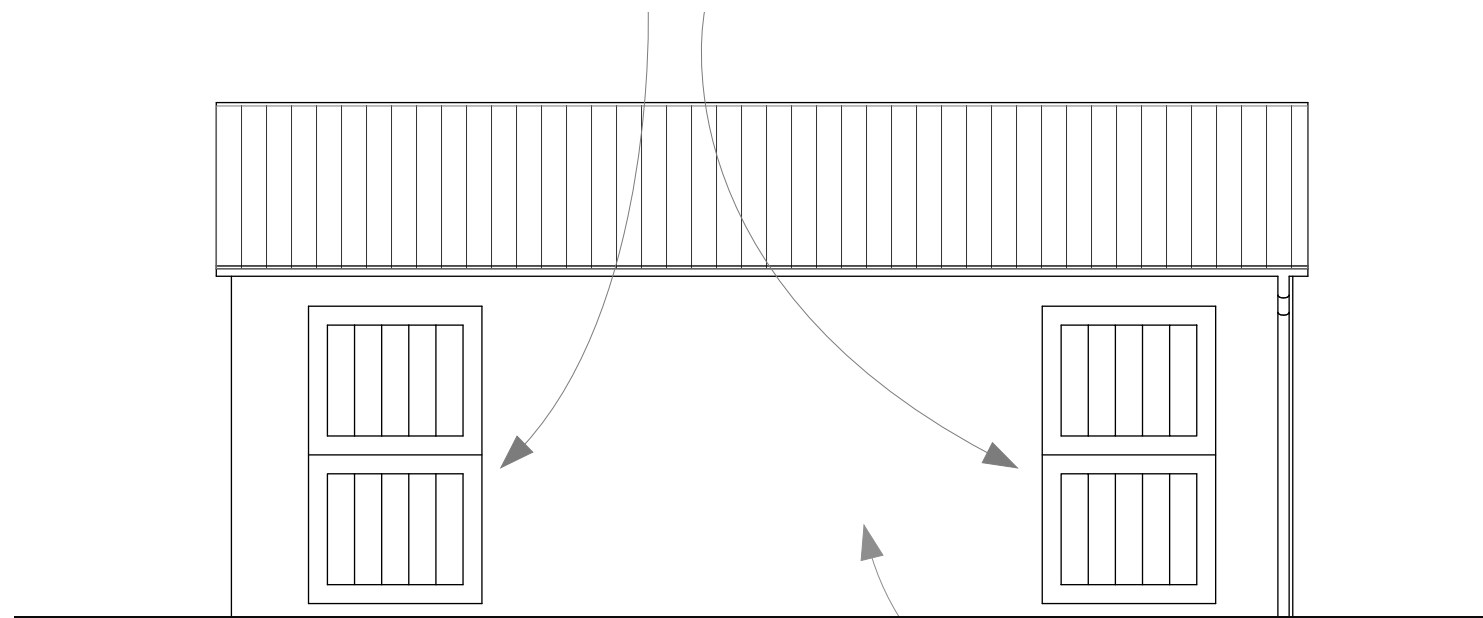

North East Elevation As Existing

*Horizontal Softwood Boards
Stained Black*

Softwood Window Frames, Single Glazed

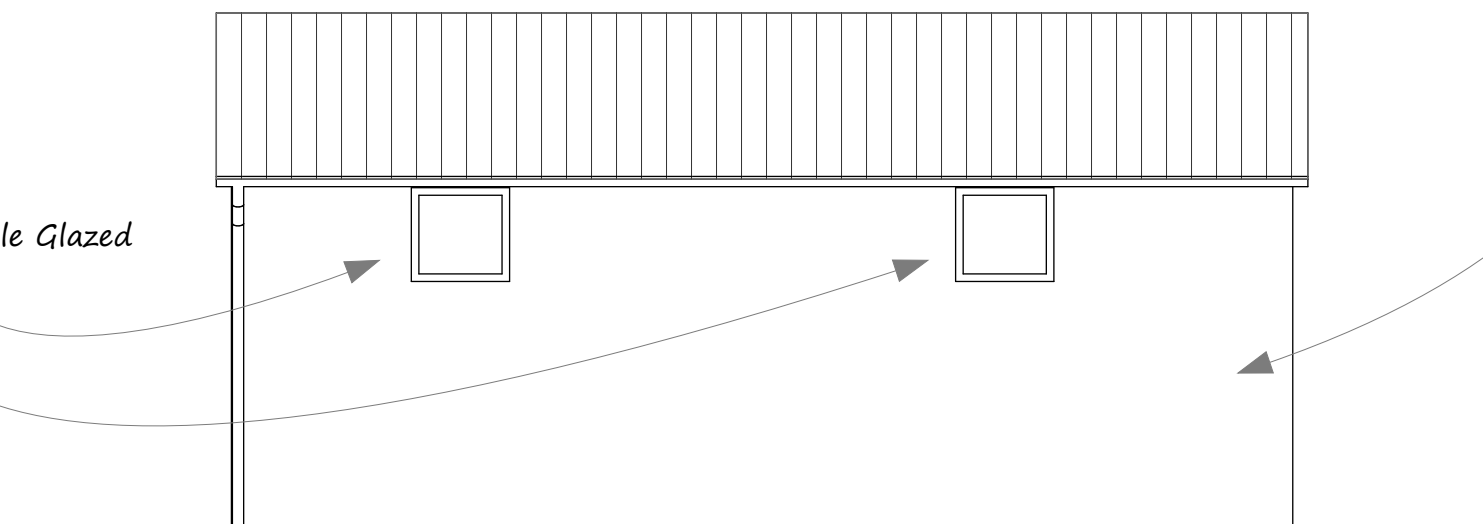

South West Elevation As Existing



Project

Graig Wen Farm Stable

Author

Lizzie Nicholson-Jones

Checked by

Tim Nicholson

Drawing Description

*North West and South East
Elevations As Existing. Roofplan
As Existing*

Drawing Number


DWG22

Date

8th November 2017


Scale

1mm:50mm @ A3

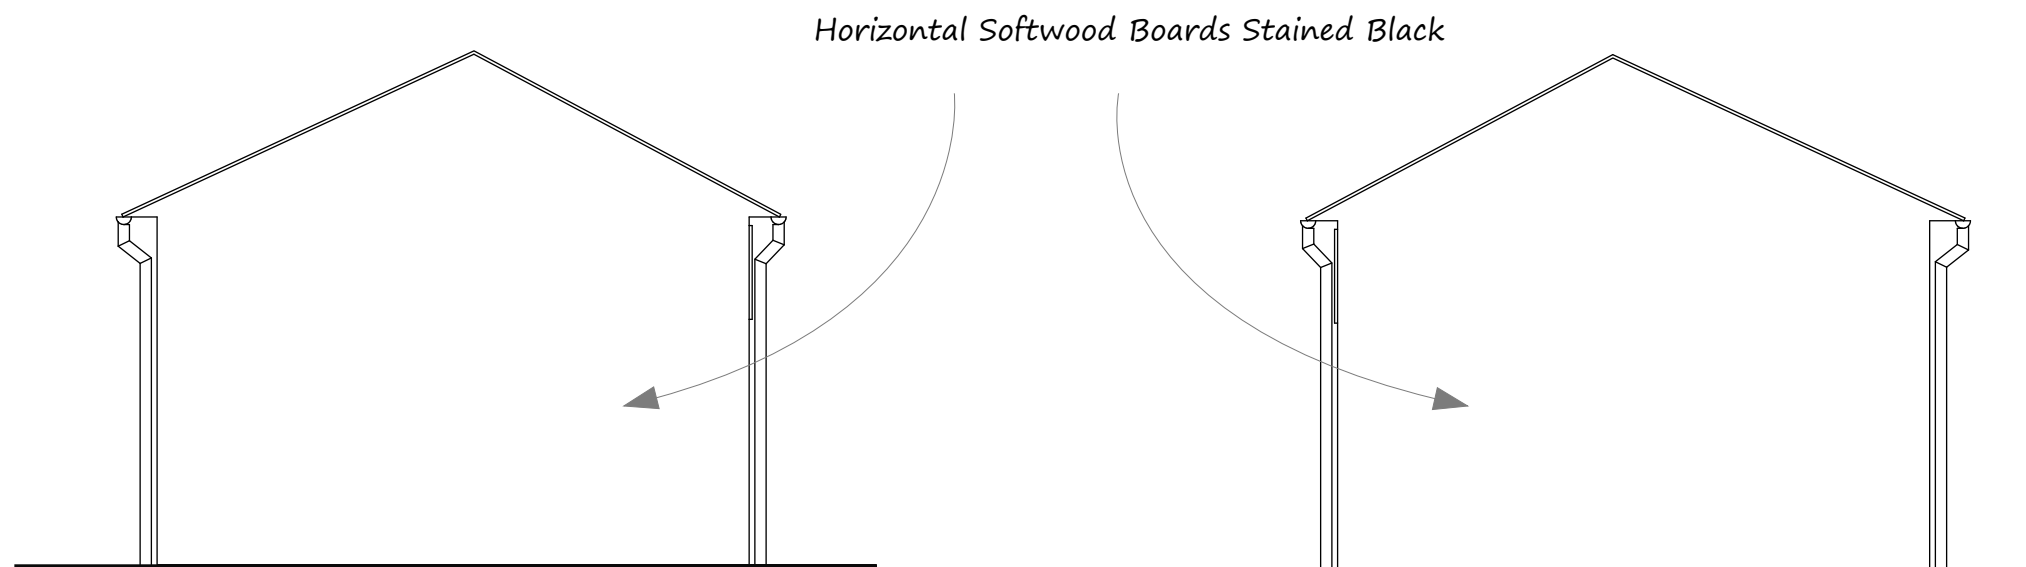

North West Elevation As Existing

South East Elevation As Existing

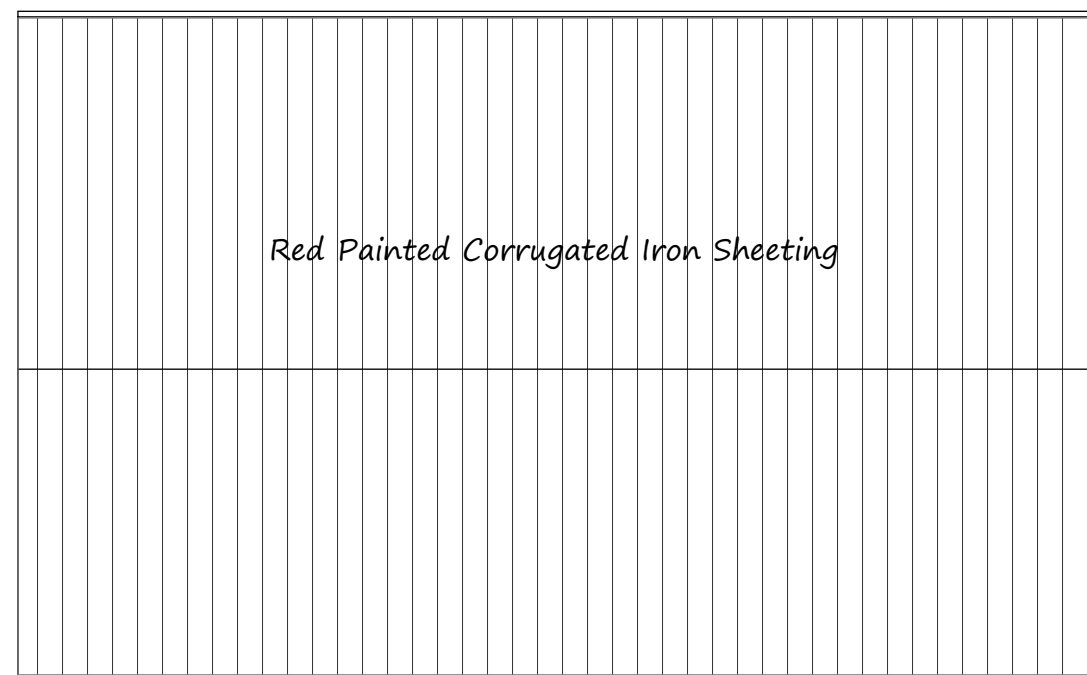

Roofplan As Existing



Project

Graig Wen Farm Stable

Author

Lizzie Nicholson-Jones

Checked by

Tim Nicholson

Drawing Description

Floorplan As Proposed

Drawing Number

DWG23


Date

8th November 2017

Scale

1mm:50mm @ A3

Floorplan As Proposed

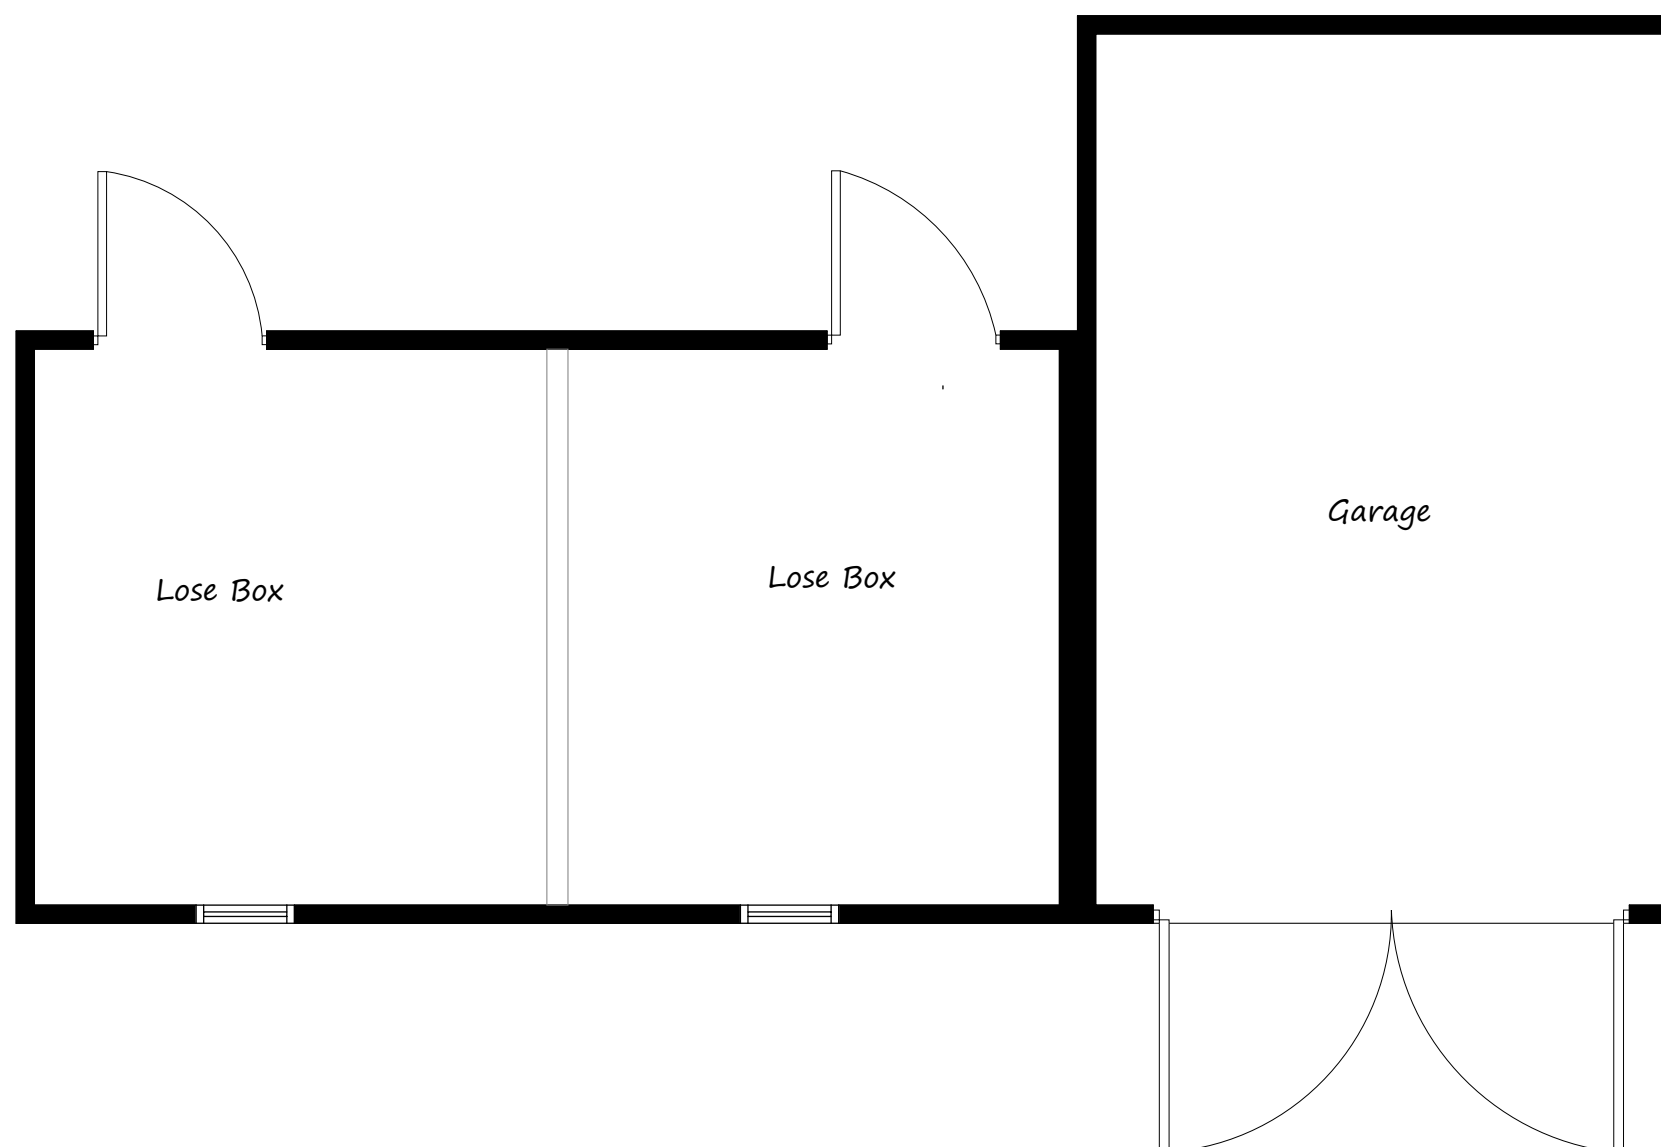

0

1

2


4

8 Metres






Project
Graig Wen Farm Stable
Author
Lizzie Nicholson-Jones
Checked by
Tim Nicholson
Drawing Description
North East and South West Elevations As Proposed
Drawing Number
DWG24
Date
8th November 2017
Scale
1mm:50mm @ A3

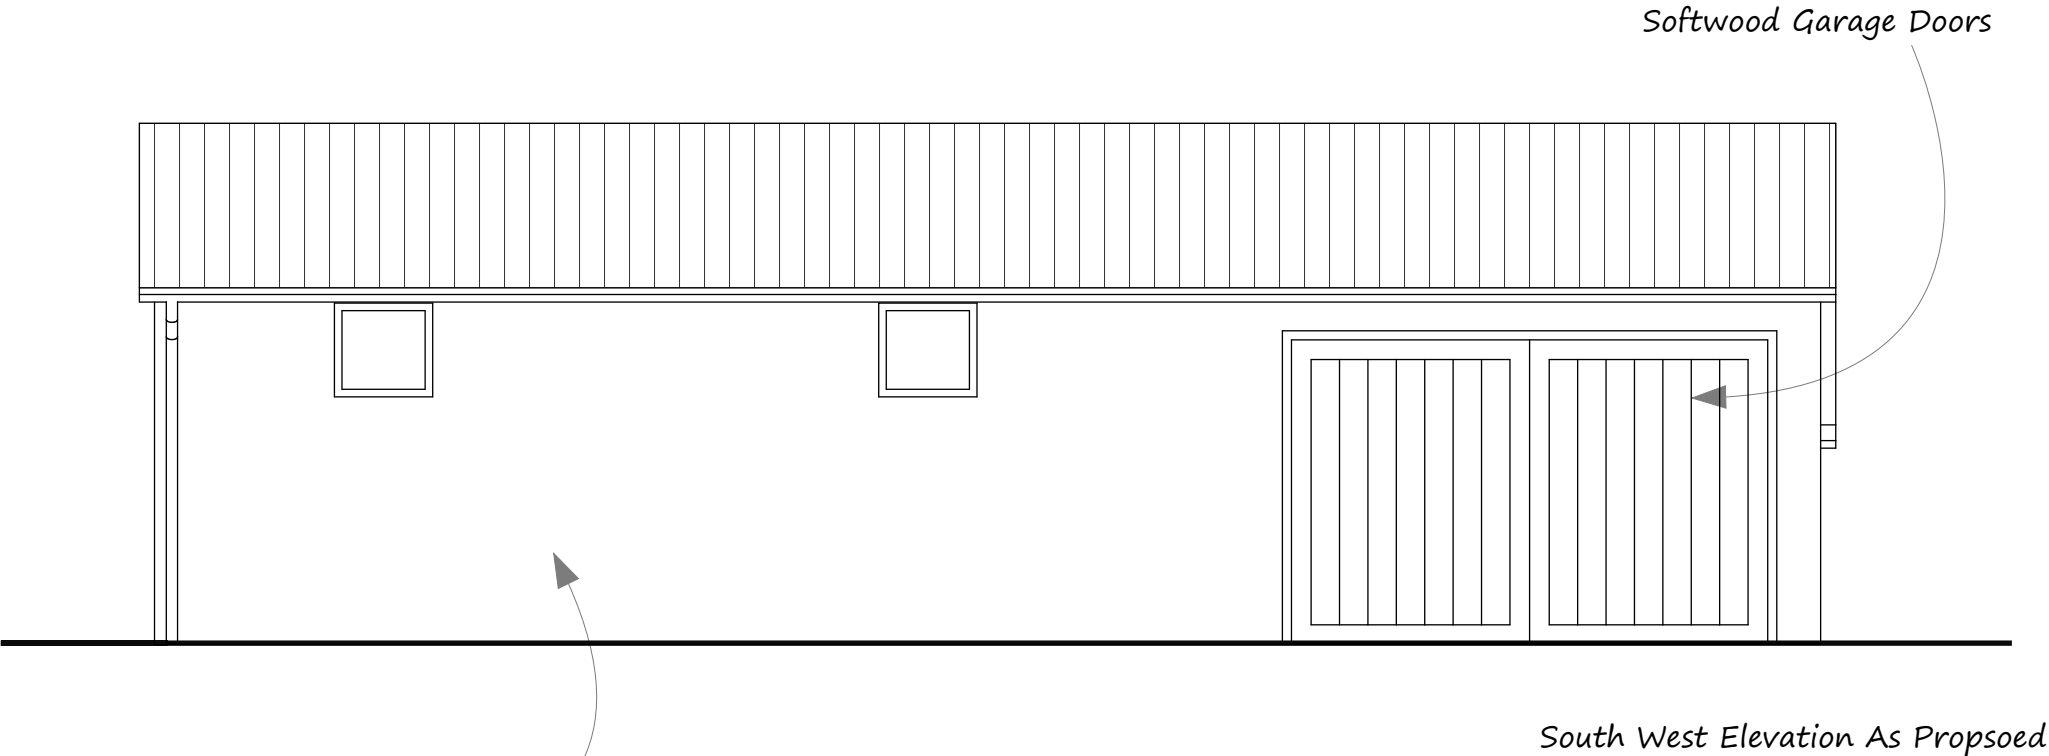

Horizontal Softwood Boards Stained Black

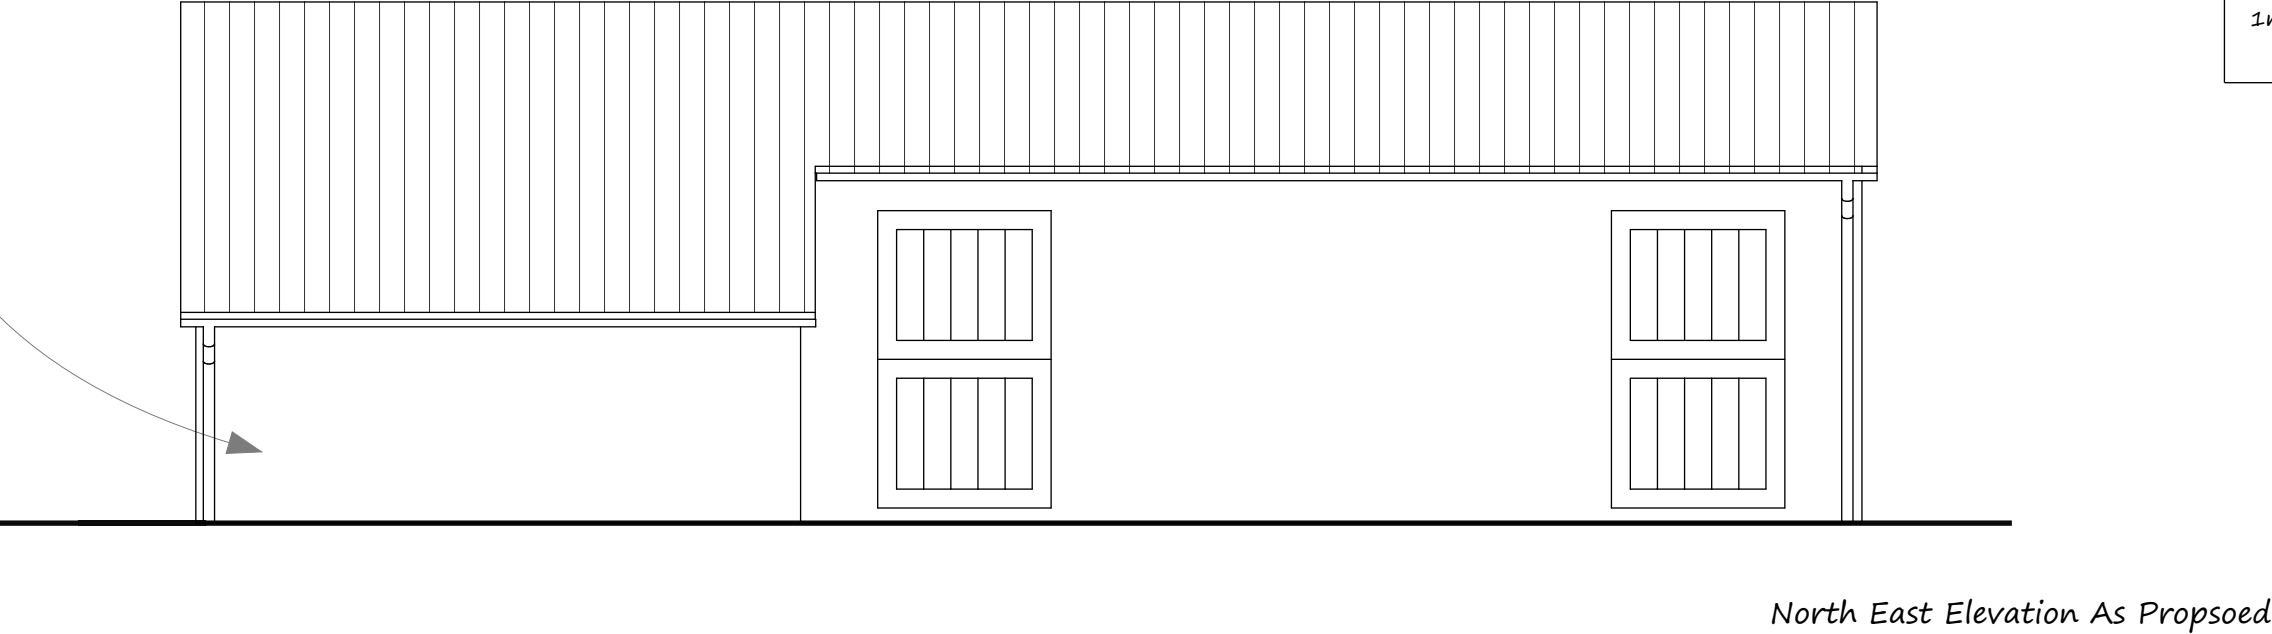



Project

Graig Wen Farm Stable

Author

Lizzie Nicholson-Jones

Checked by

Tim Nicholson

Drawing Description

North West and South East
Elevations As Proposed

Drawing Number

DWG25

Date


8th November 2017

Scale


1mm:50mm @ A3

Horizontal Softwood Boards Stained Black

North West Elevation As Proposed

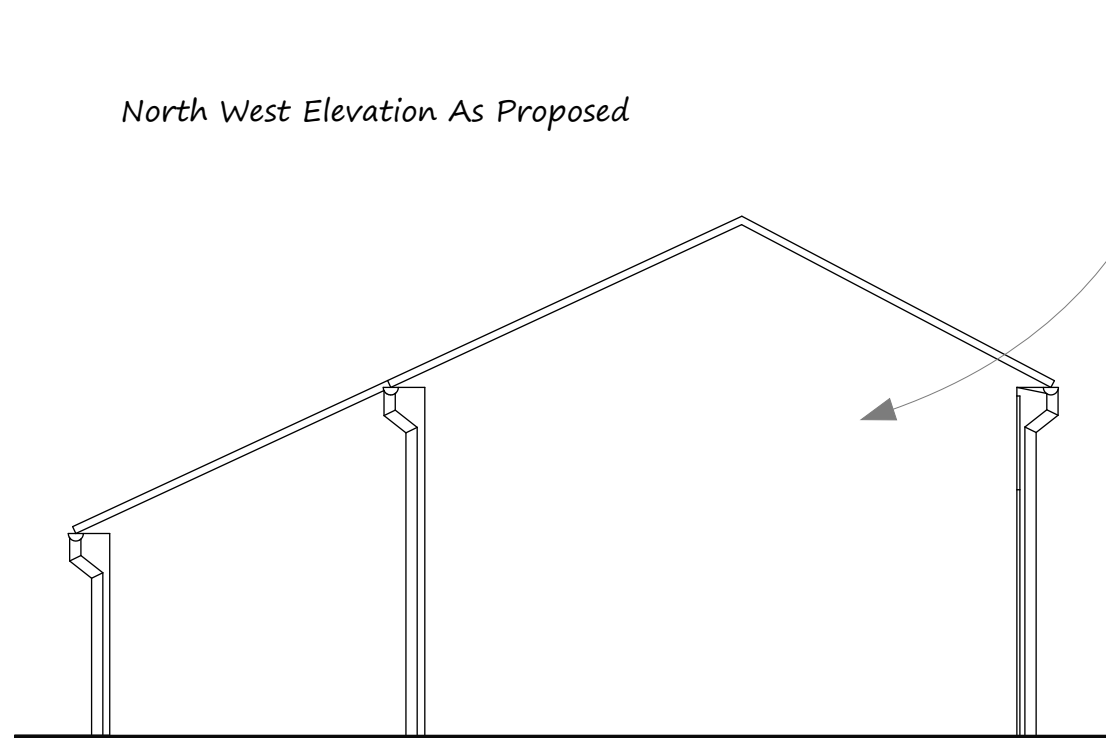

South East Elevation As Proposed

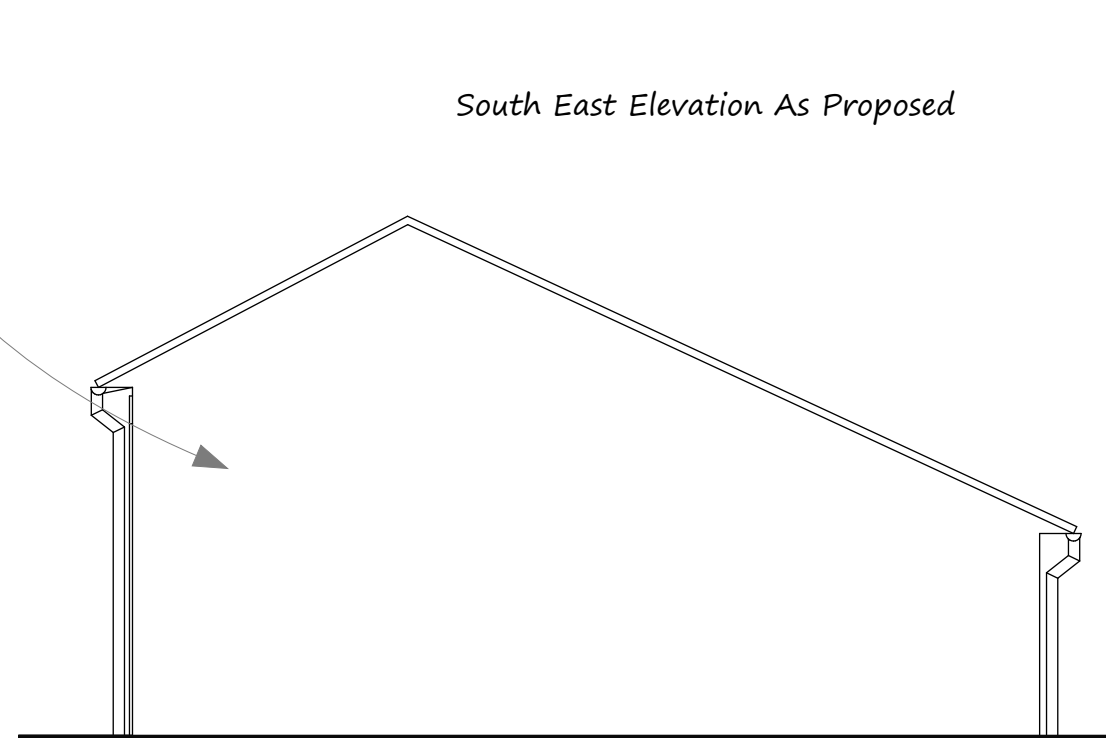

0



Project
Graig Wen Farm Stable

Author
Lizzie Nicholson-Jones

Checked by
Tim Nicholson


Drawing Description
Roofplan As Proposed


Drawing Number
DWG26

Date
8th November 2017


Scale
1mm:50mm @ A3

Roofplan As Proposed

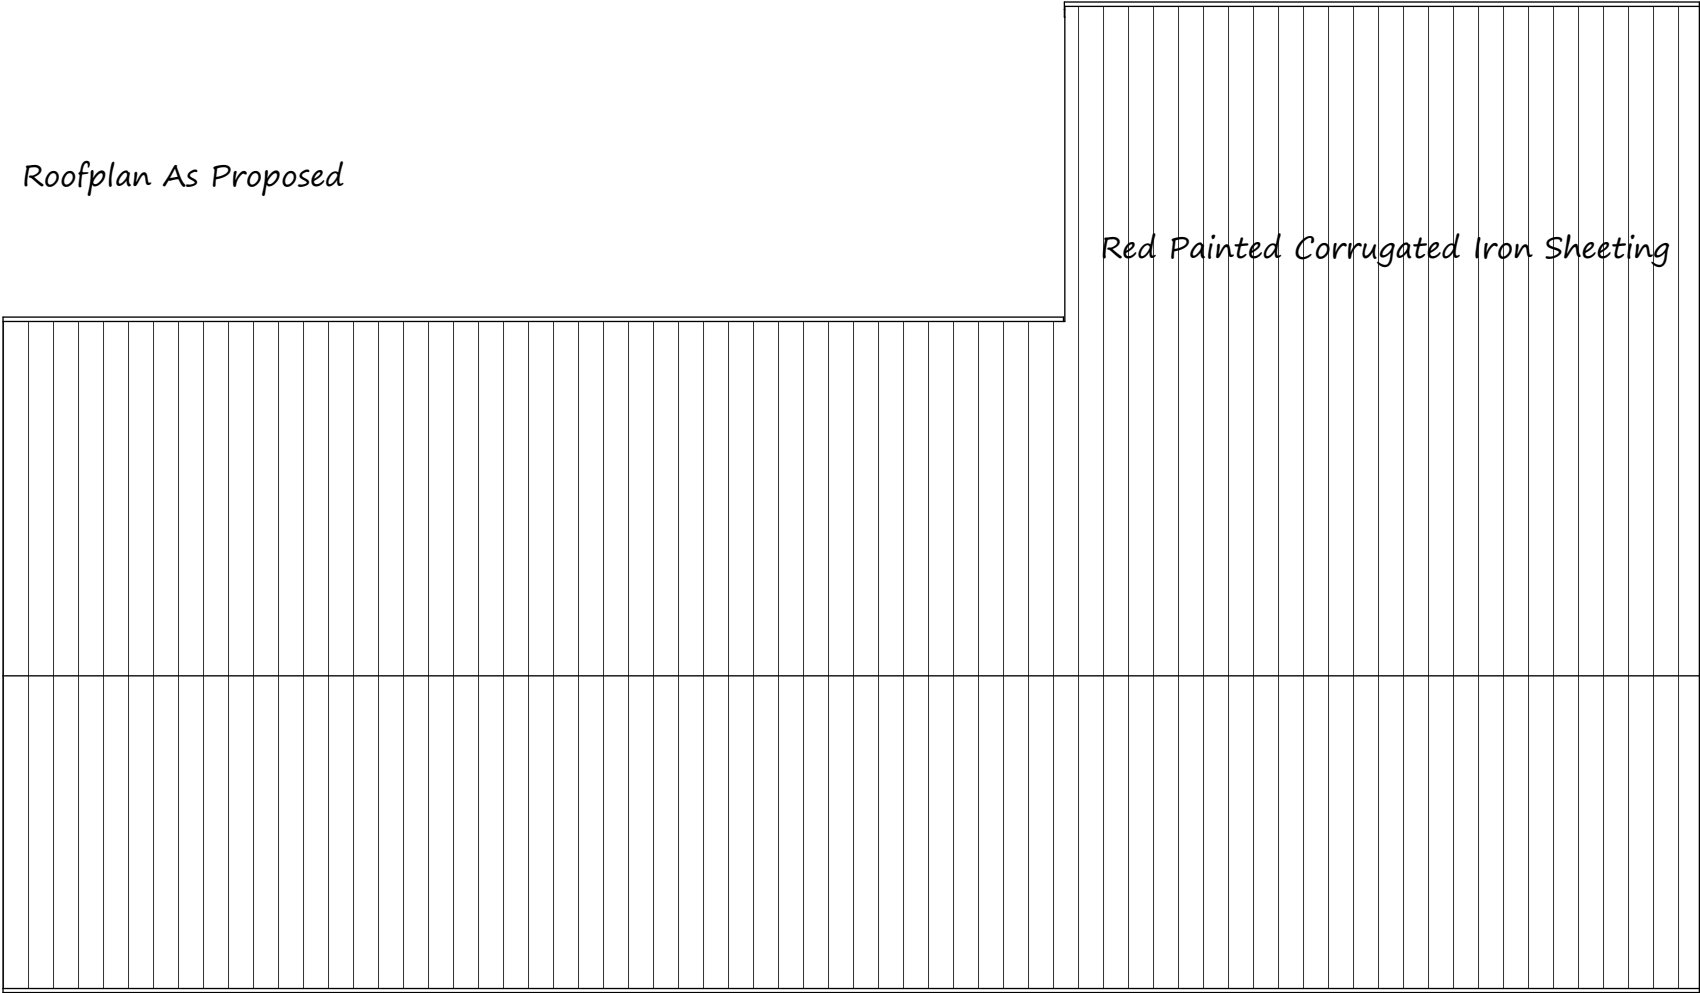

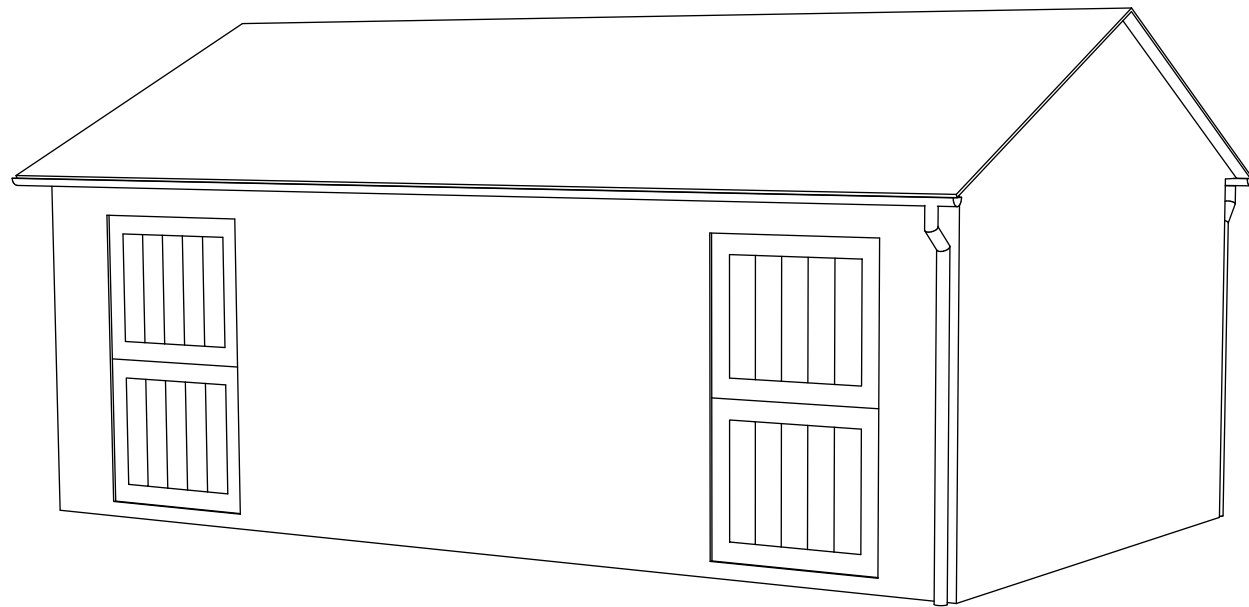


As Existing

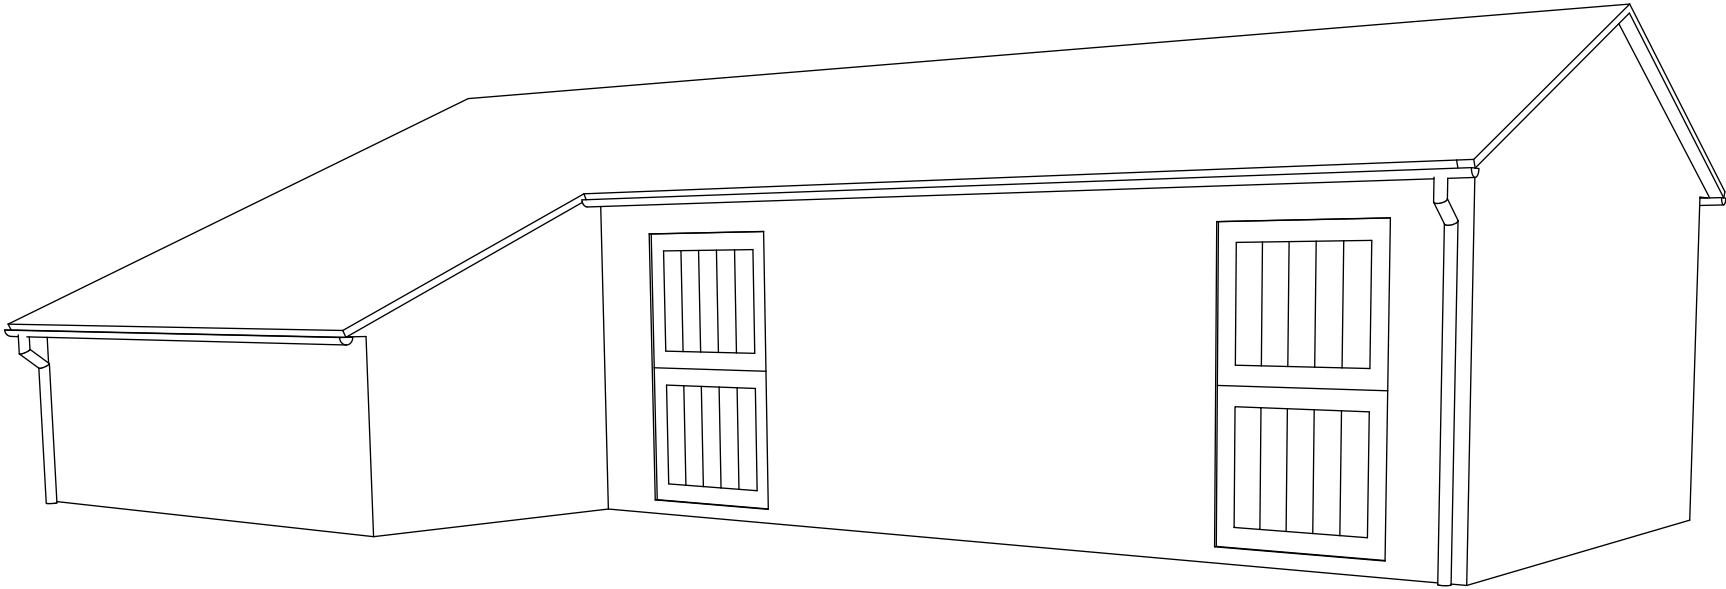


As Proposed

Project	Graig Wen Farm Stable
Author	Lizzie Nicholson-Jones
Checked by	Tim Nicholson
Drawing Description	3D View of Building As Existing and As Proposed
Drawing Number	DWG27
Date	8th November 2017
Scale	N/A

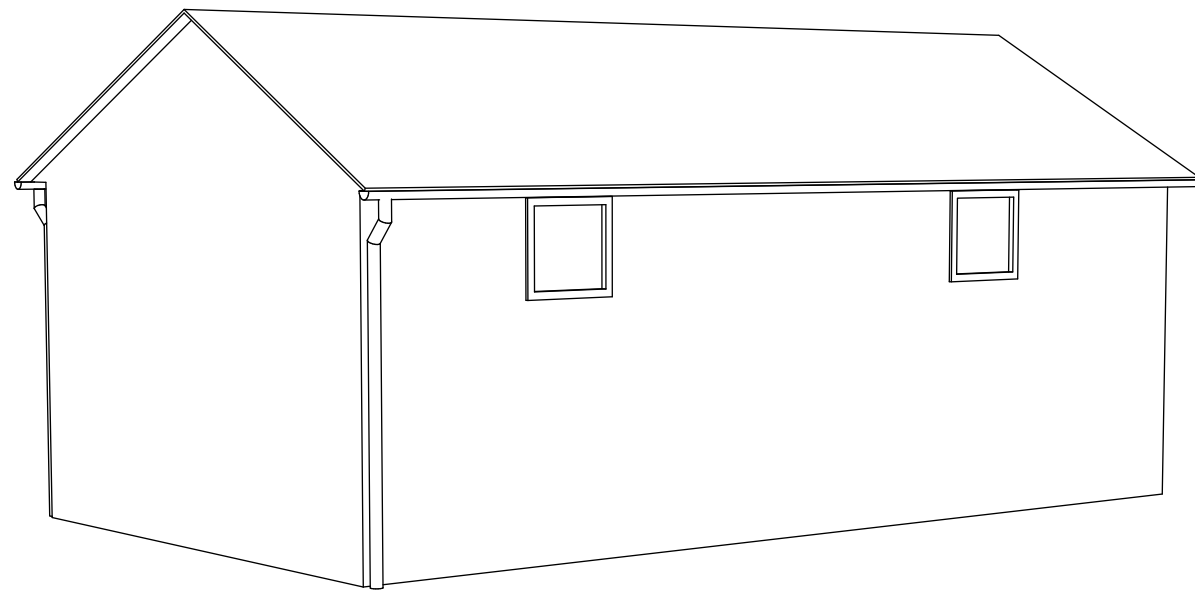

As Existing

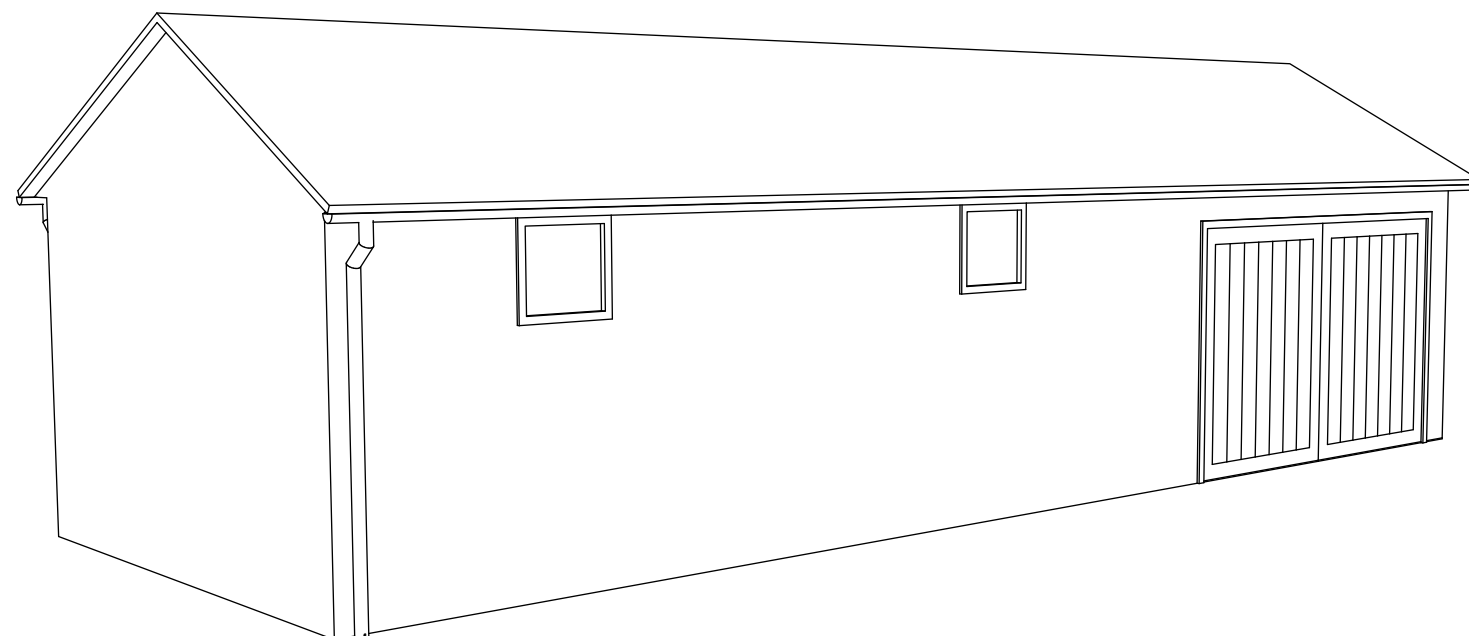

As Proposed



Project

Graig Wen Farm Stable

Author

Lizzie Nicholson-Jones

Checked by

Tim Nicholson

Drawing Description

*3D View of Building As Existing
and As Proposed*

Drawing Number

DWG28

Date

8th November 2017

Scale

N/A