





Proposed Front Elevation



Proposed Side Elevation

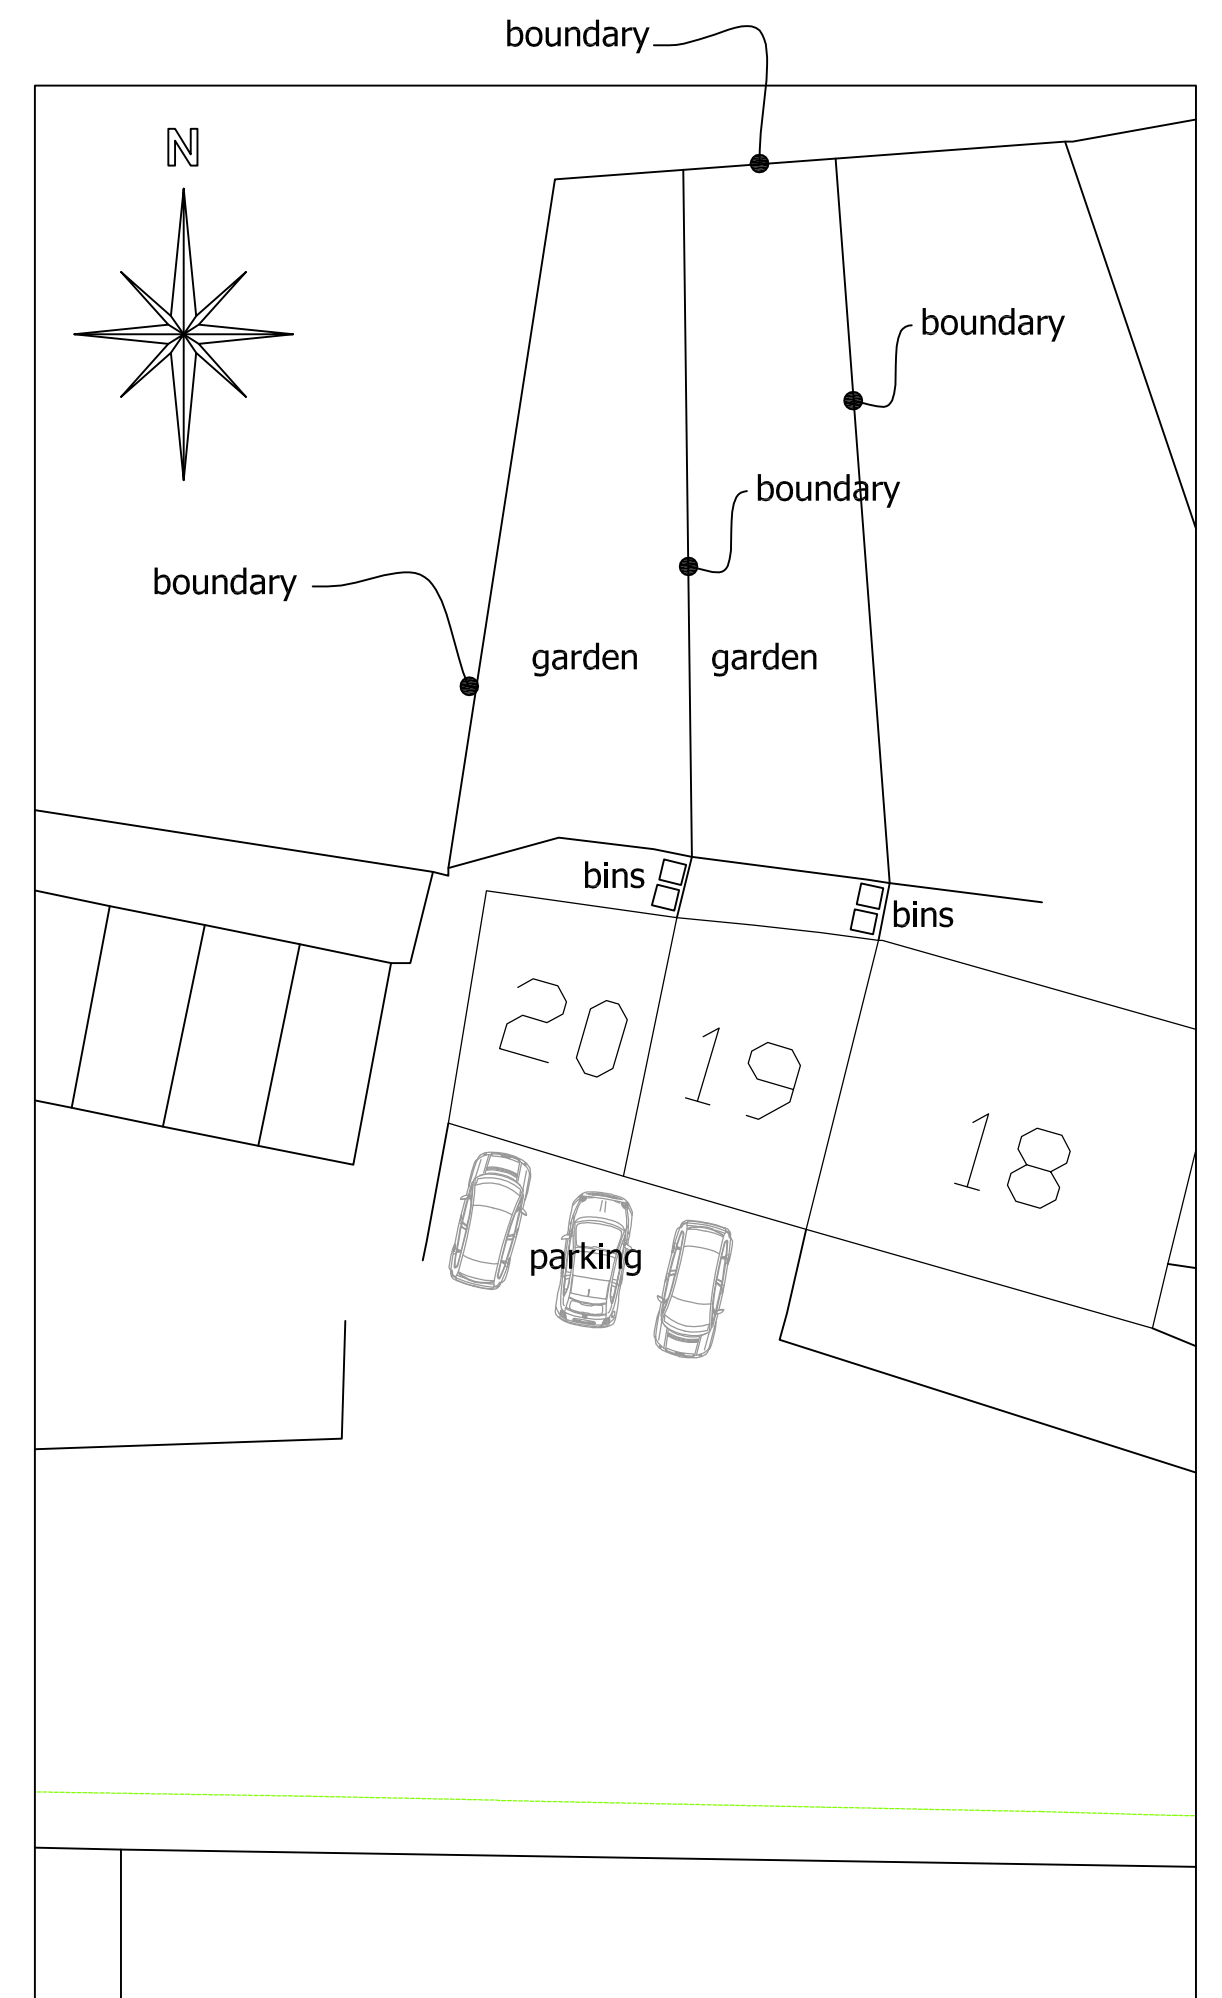


PROPOSED SITE PLAN - 1:200.

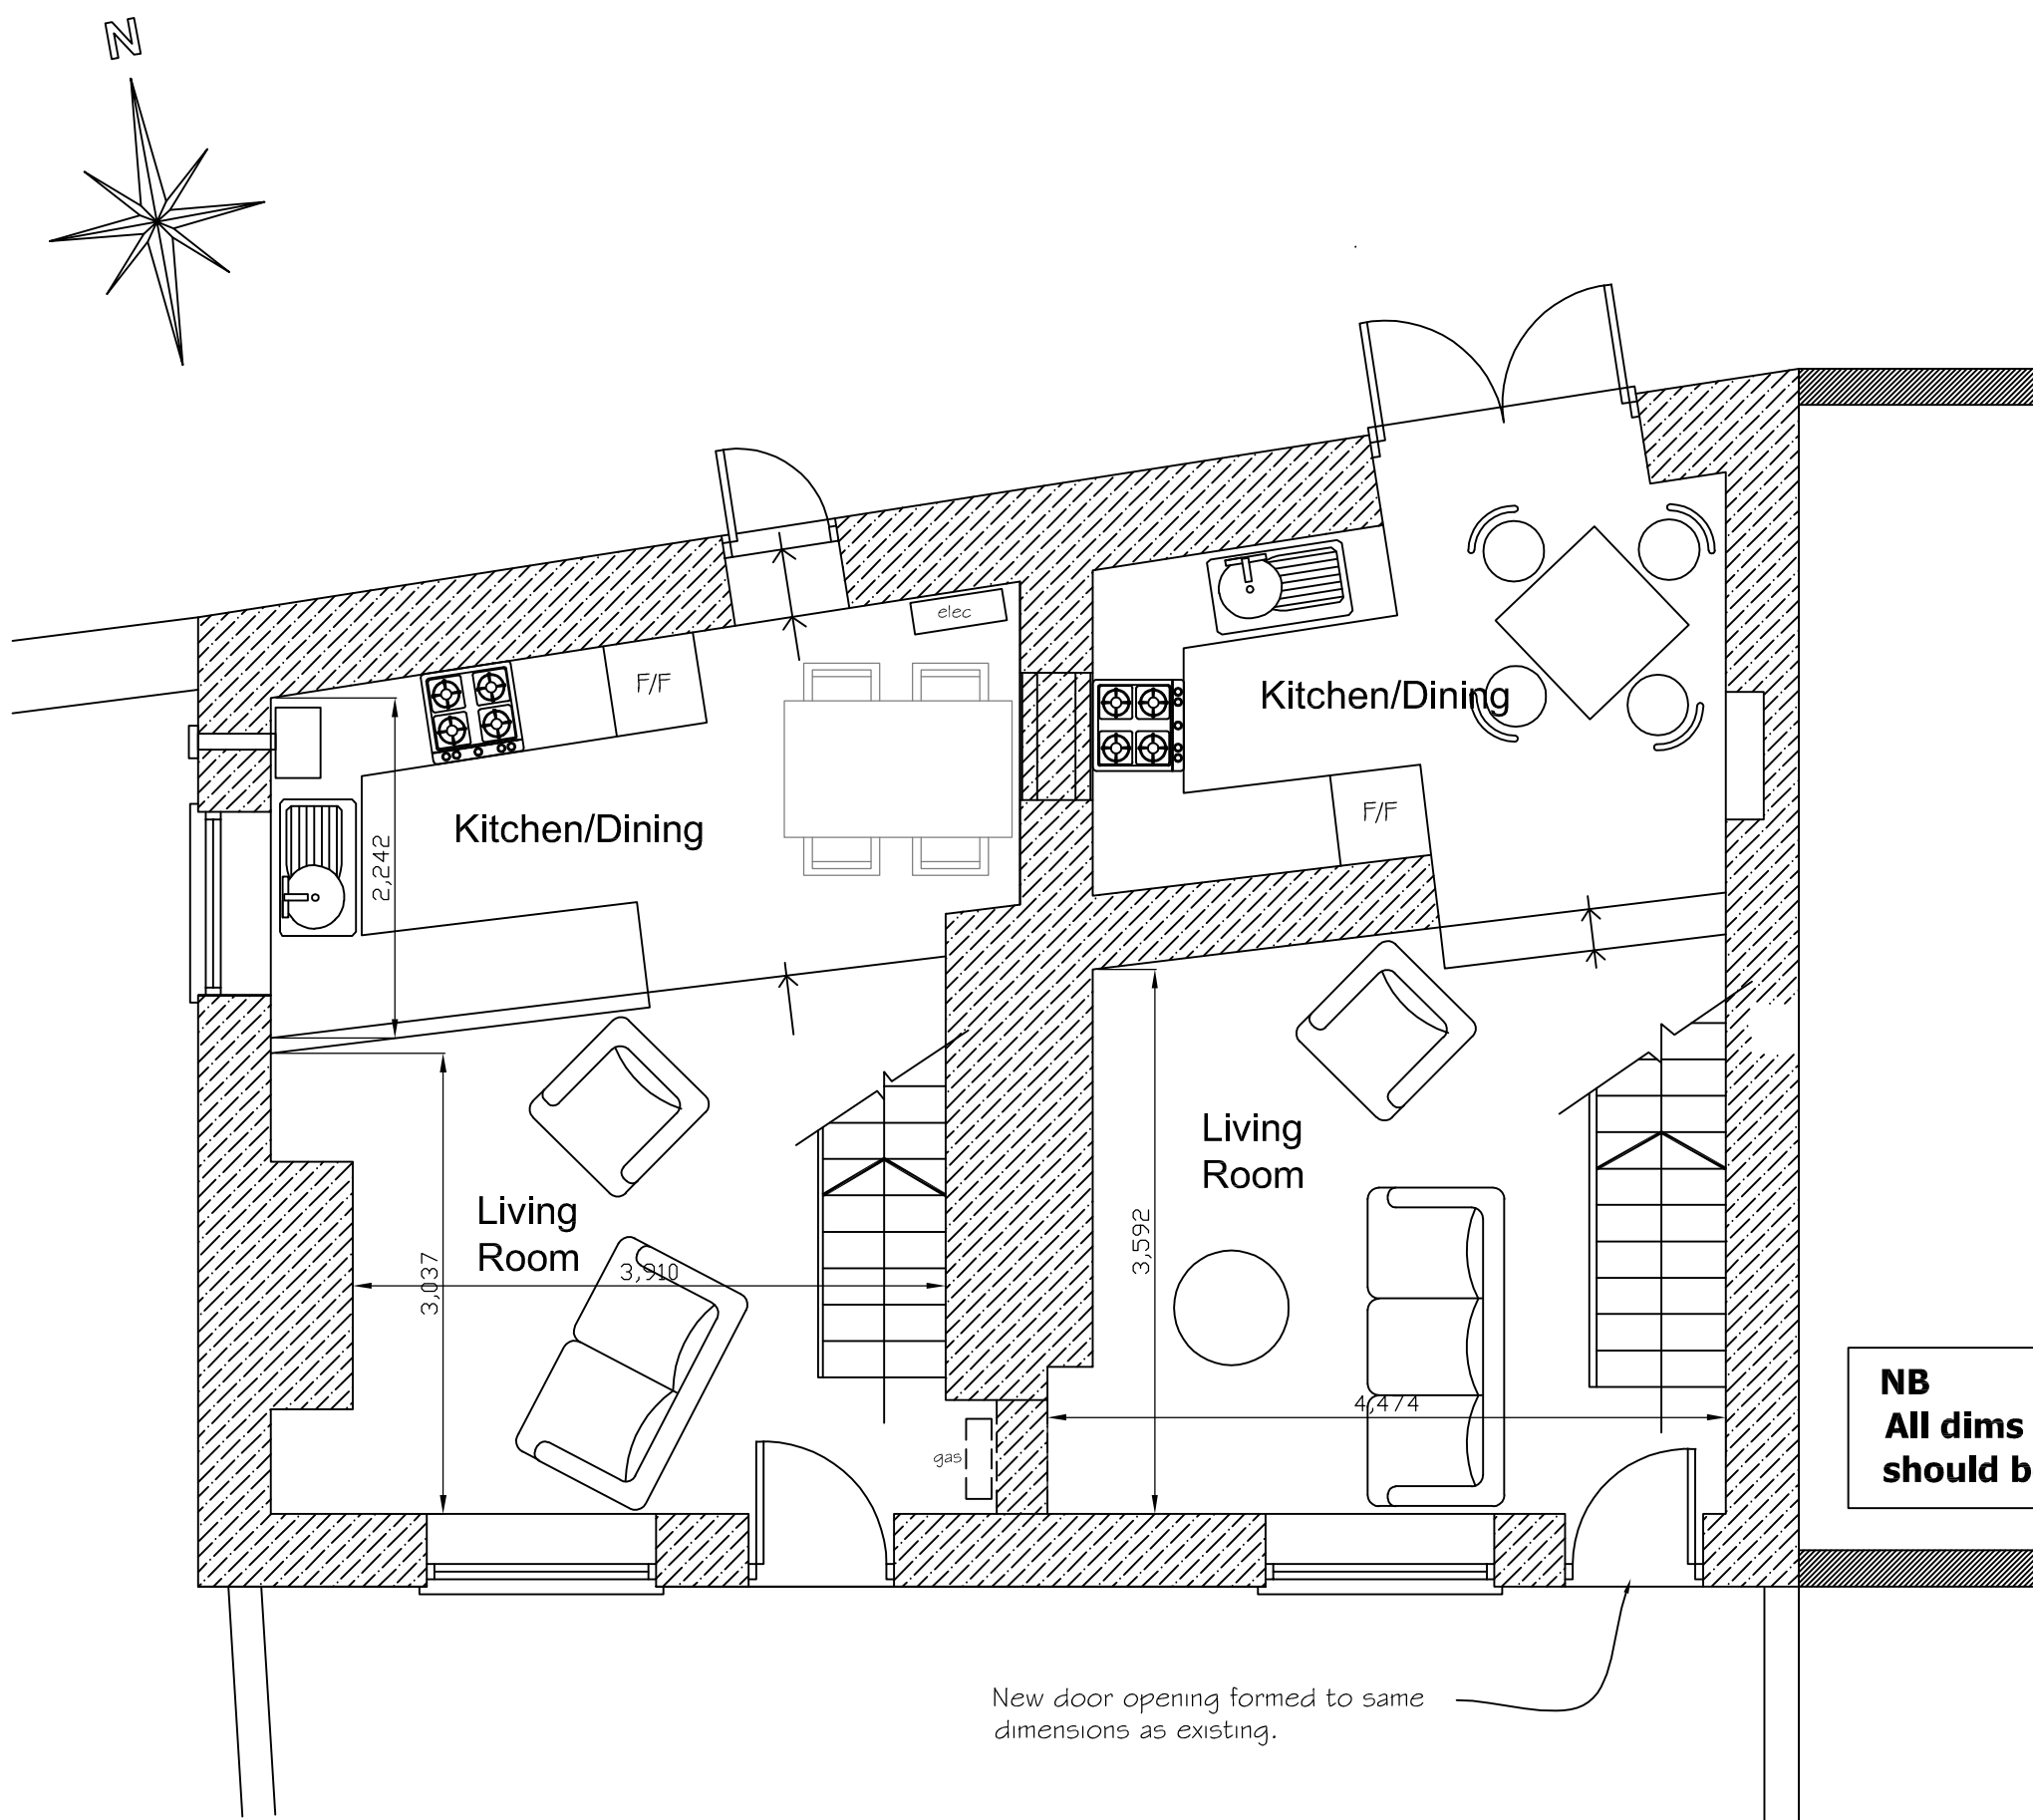

Proposed Ground Floor Plan

NB
All dims are approximate and
should be confirmed on site

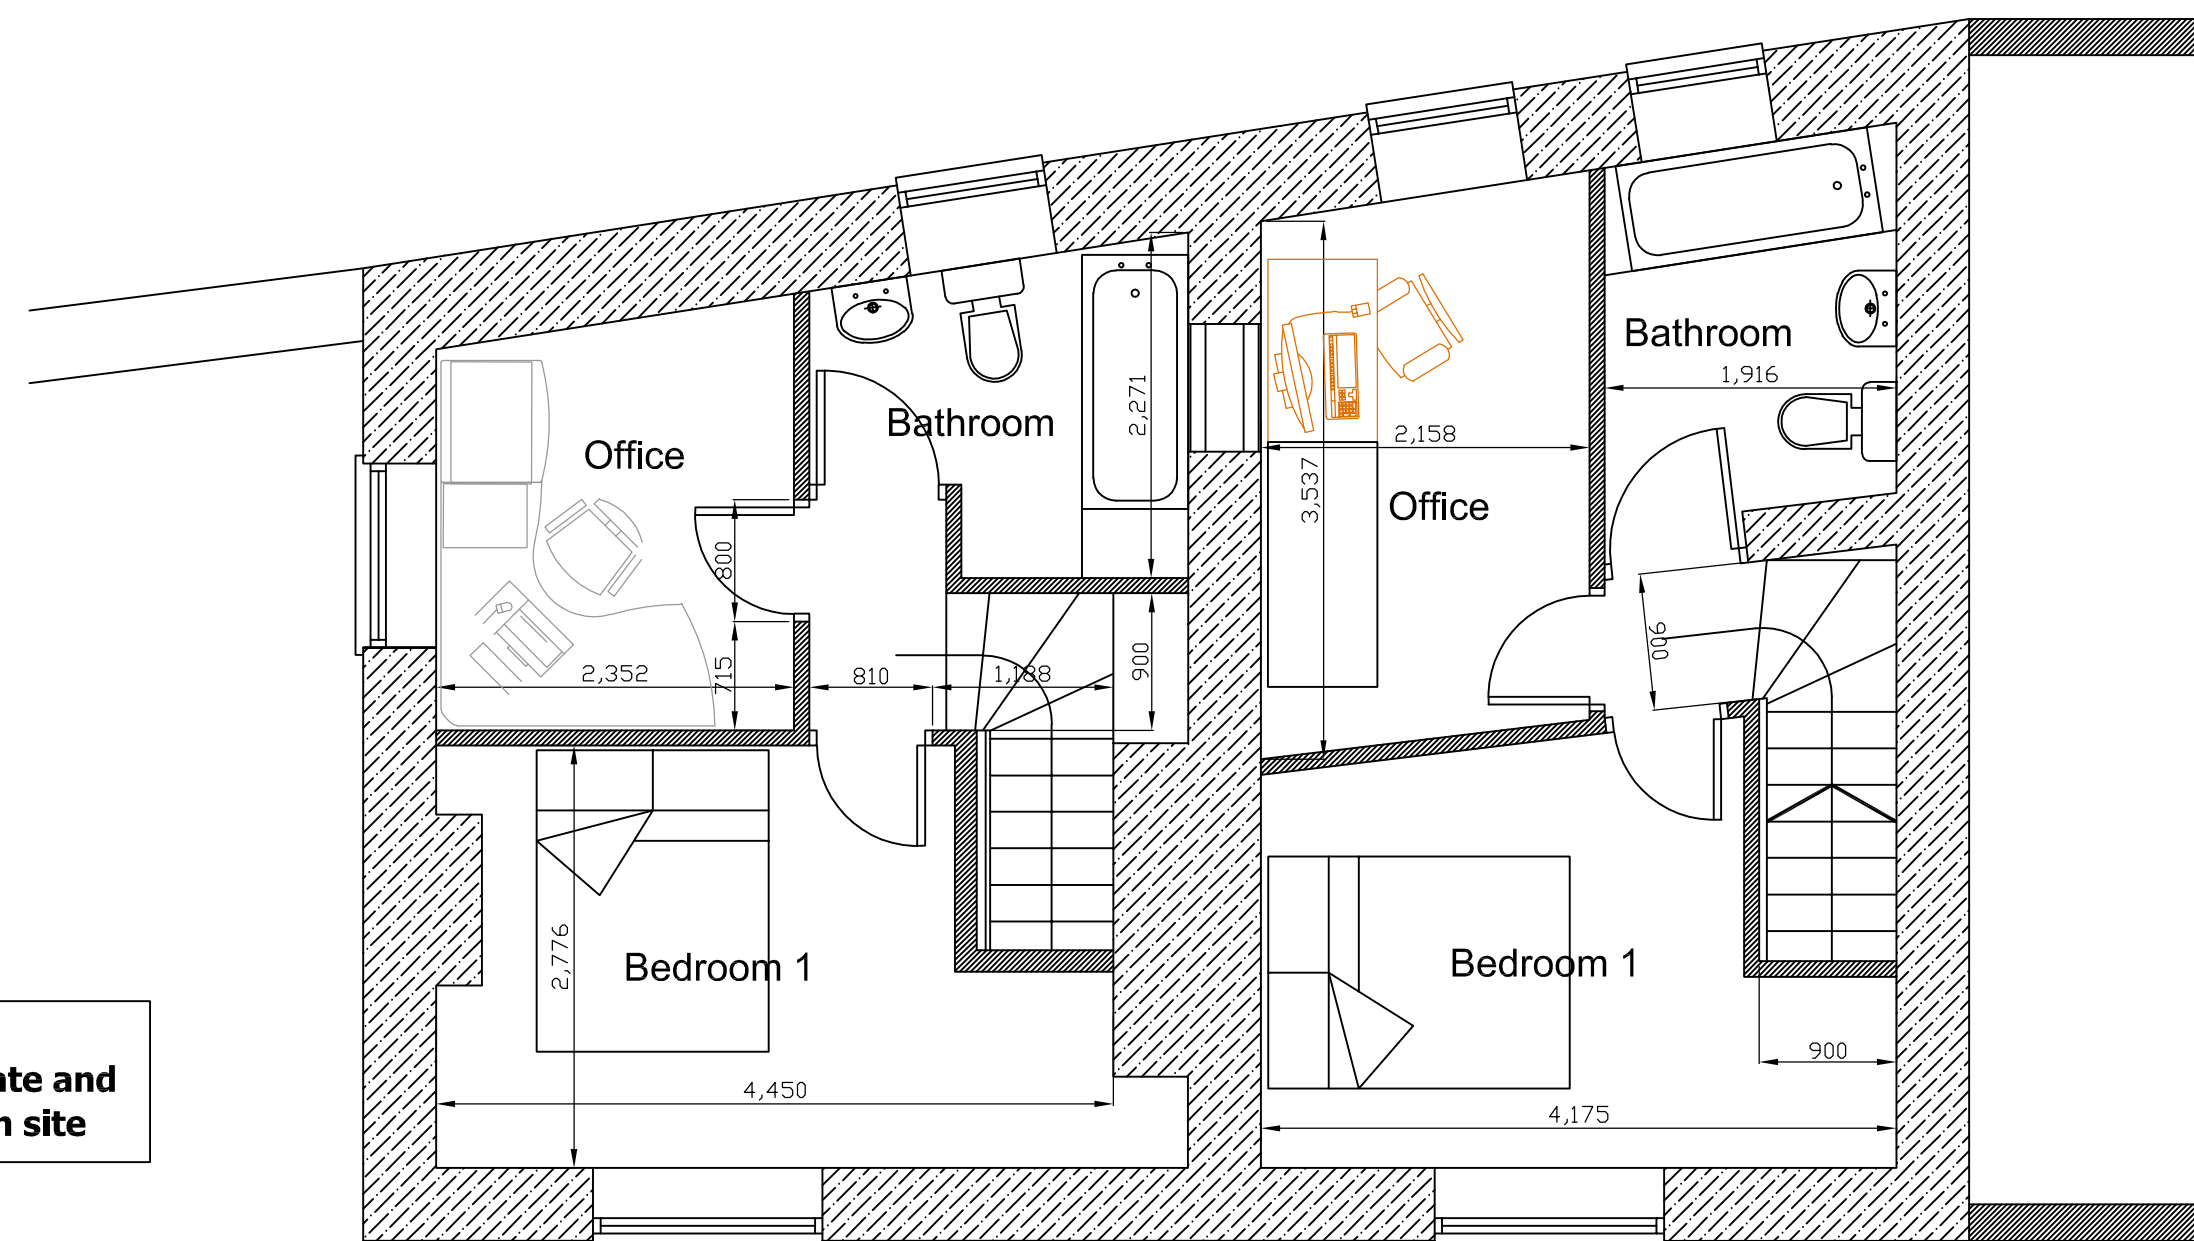

Proposed First Floor Plan

 CULLIS ARCHITECTURAL DESIGN 25 Summingsdale Close Wrexham North Wales LL13 9DU T 01978 264376 M 07791 480768 E cad@houseplandrawings.co.uk www.houseplandrawings.co.uk	Client: Mr. J. Wilson.			
	Drawing Title: Proposed Elevations & Floor Plans.			
	Job Title: Proposed Alterations to 19-20 Hill Street, Cefn Mawr.			
	Date: Nov 2014.	Scale: 1:50 at A1	Rev: A	Drawn: PD02