


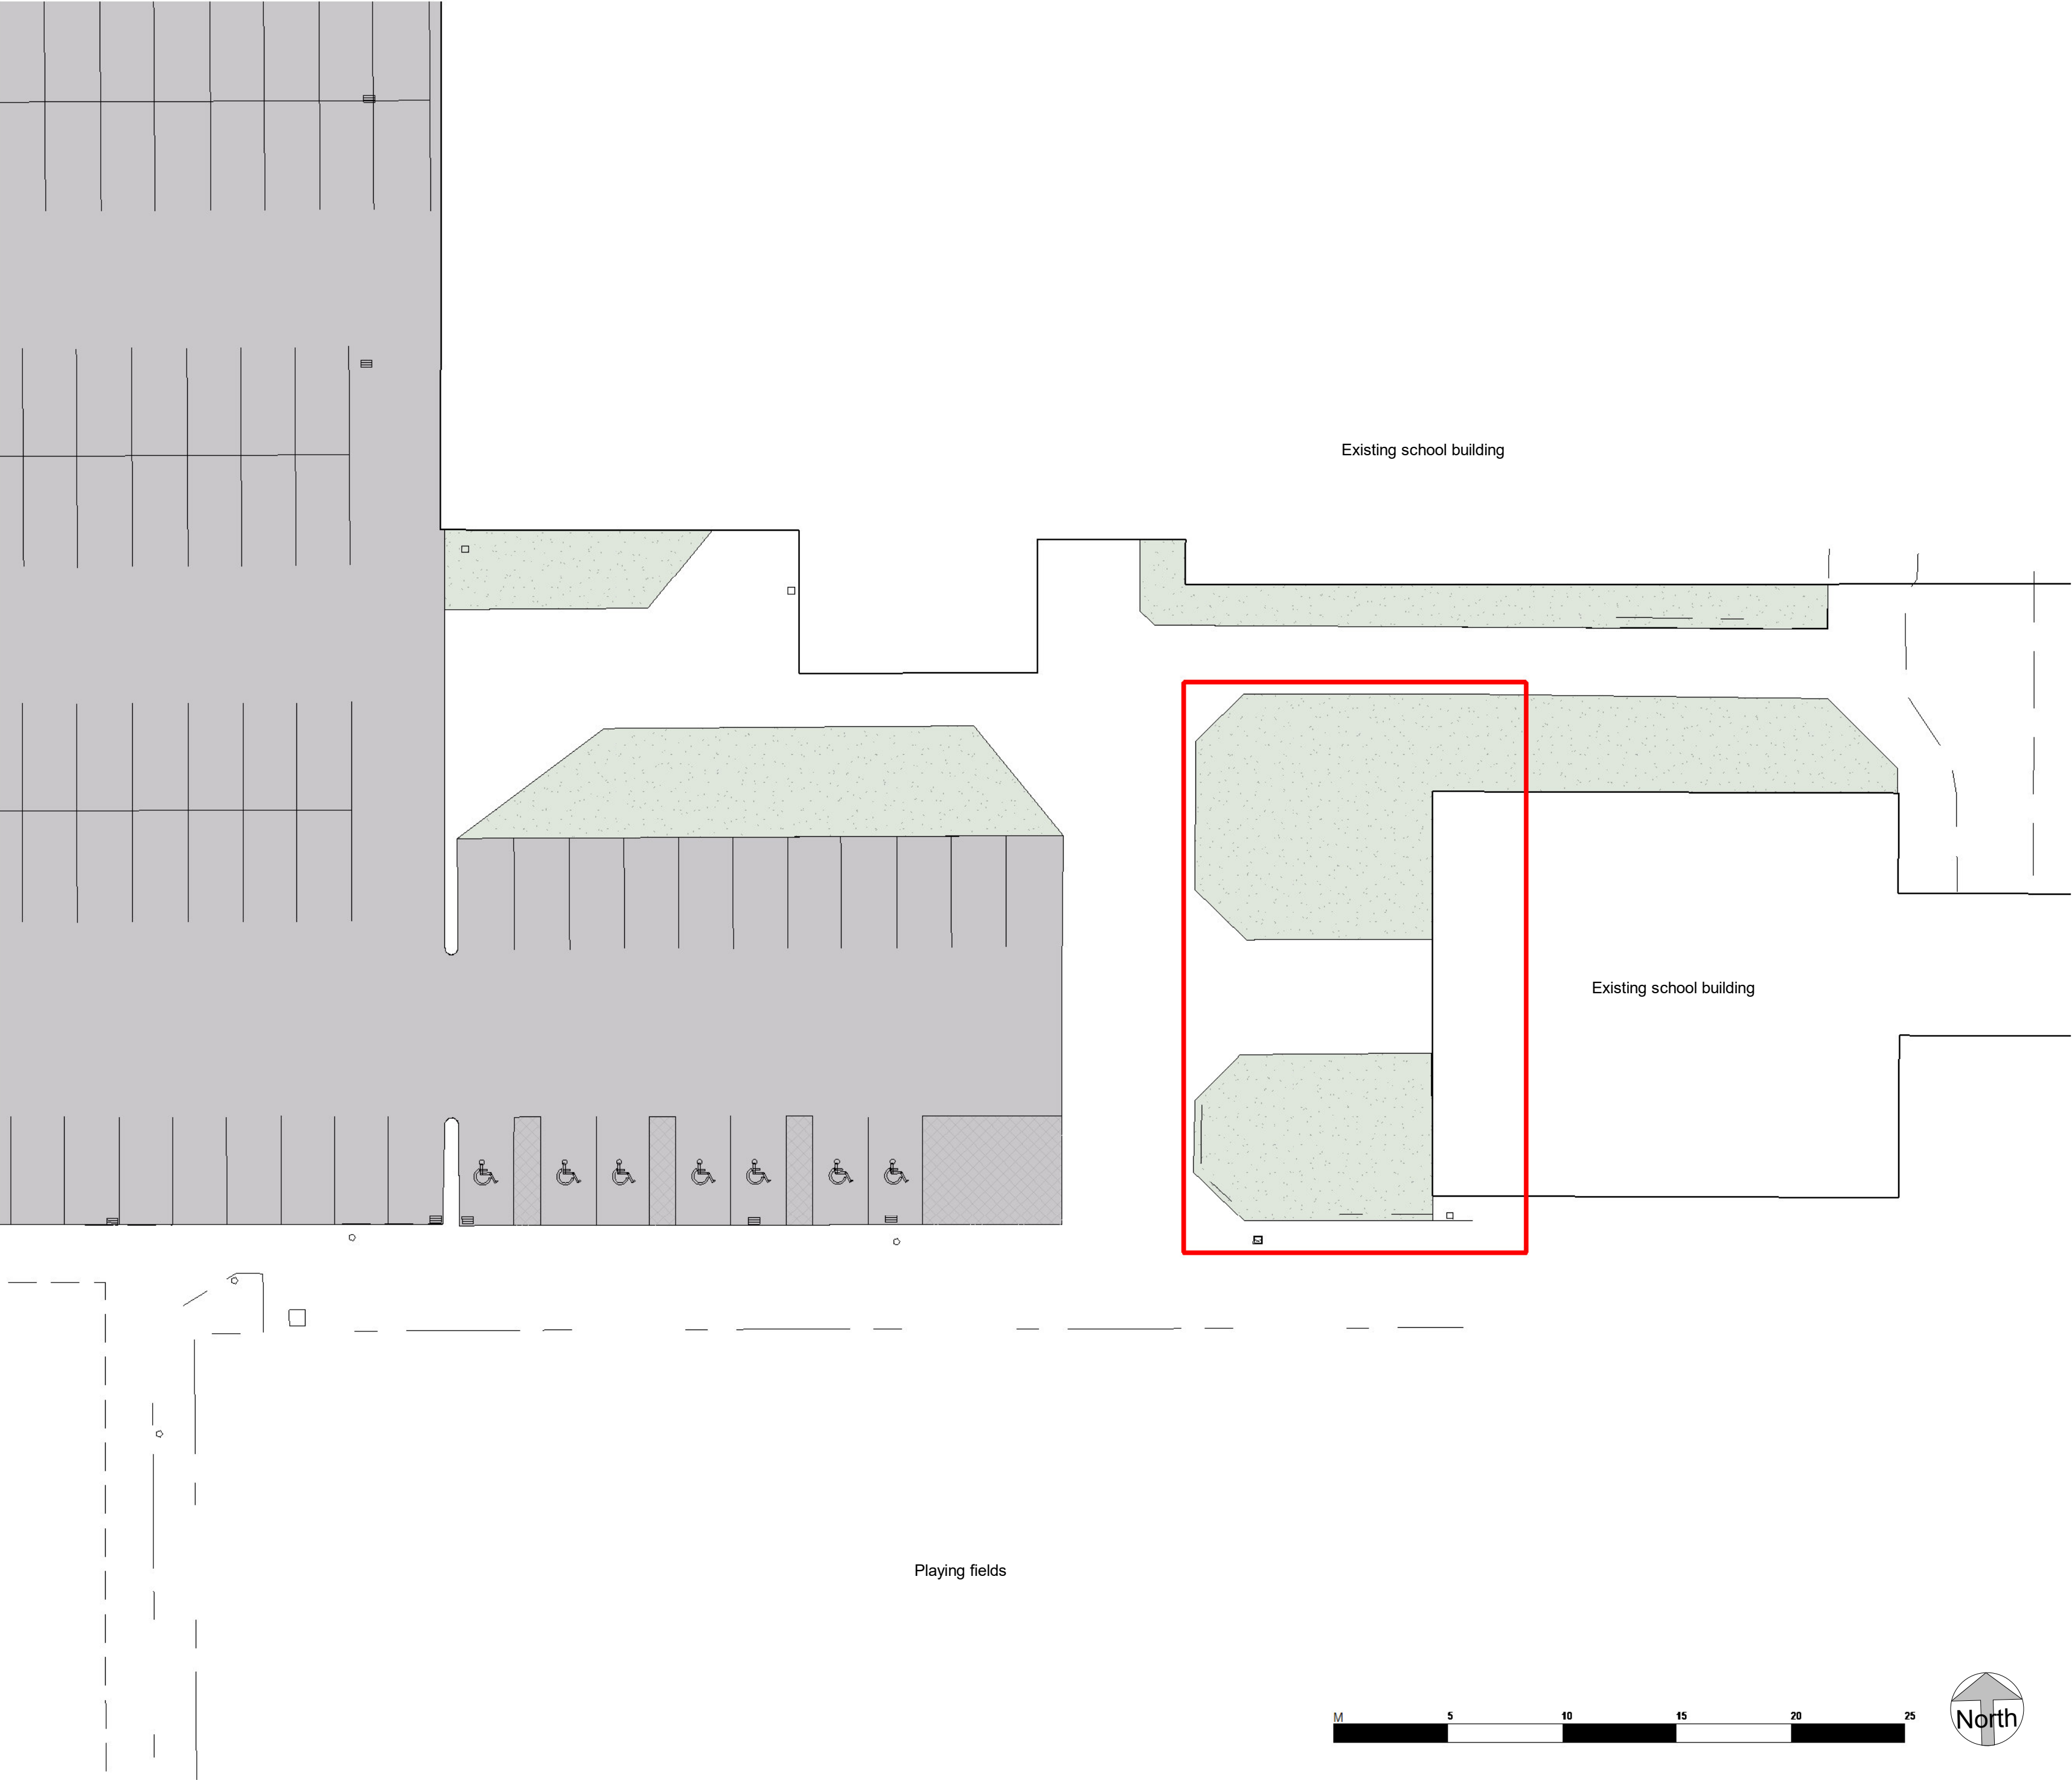

- General Notes
1. Contractor to verify all dimensions and check level datums on site
 2. All of the designs are the sole property of TACP Architects Ltd and may not be used without their written agreement
 3. All prints, specifications and their copyright are the property of TACP Architects Ltd
 4. Do not scale off drawings
 5. All dimensions shall be checked on site before commencement of shop drawings, manufacture and all discrepancies must be reported to TACP Architects Ltd

Revisions				
Rev	Date	Description	By	Check
A	08/01/19	Issue for Planning	KL	MG



Client

Wrexham CB Council (Read Construction)

Project Title

Ysgol Clywedog

Drawing Title

Existing site Plan

Scale	Date	Drawn By	Checked By	Office
1 : 200@A2	08/01/19	KL	MG	Wrexham
Job Number	Drawing Number	Revision		
17072	EX-03	A		

TACP Architects Ltd
Pembroke House
Ellice Way, Wrexham Technology Park,
Wrexham, LL13 7YT
01978 291161

admin@tacparchitects.co.uk
www.tacparchitects.co.uk

Architecture • Interior Design • Healthcare Planning • Conservation • Masterplanning • Sustainable Design

