



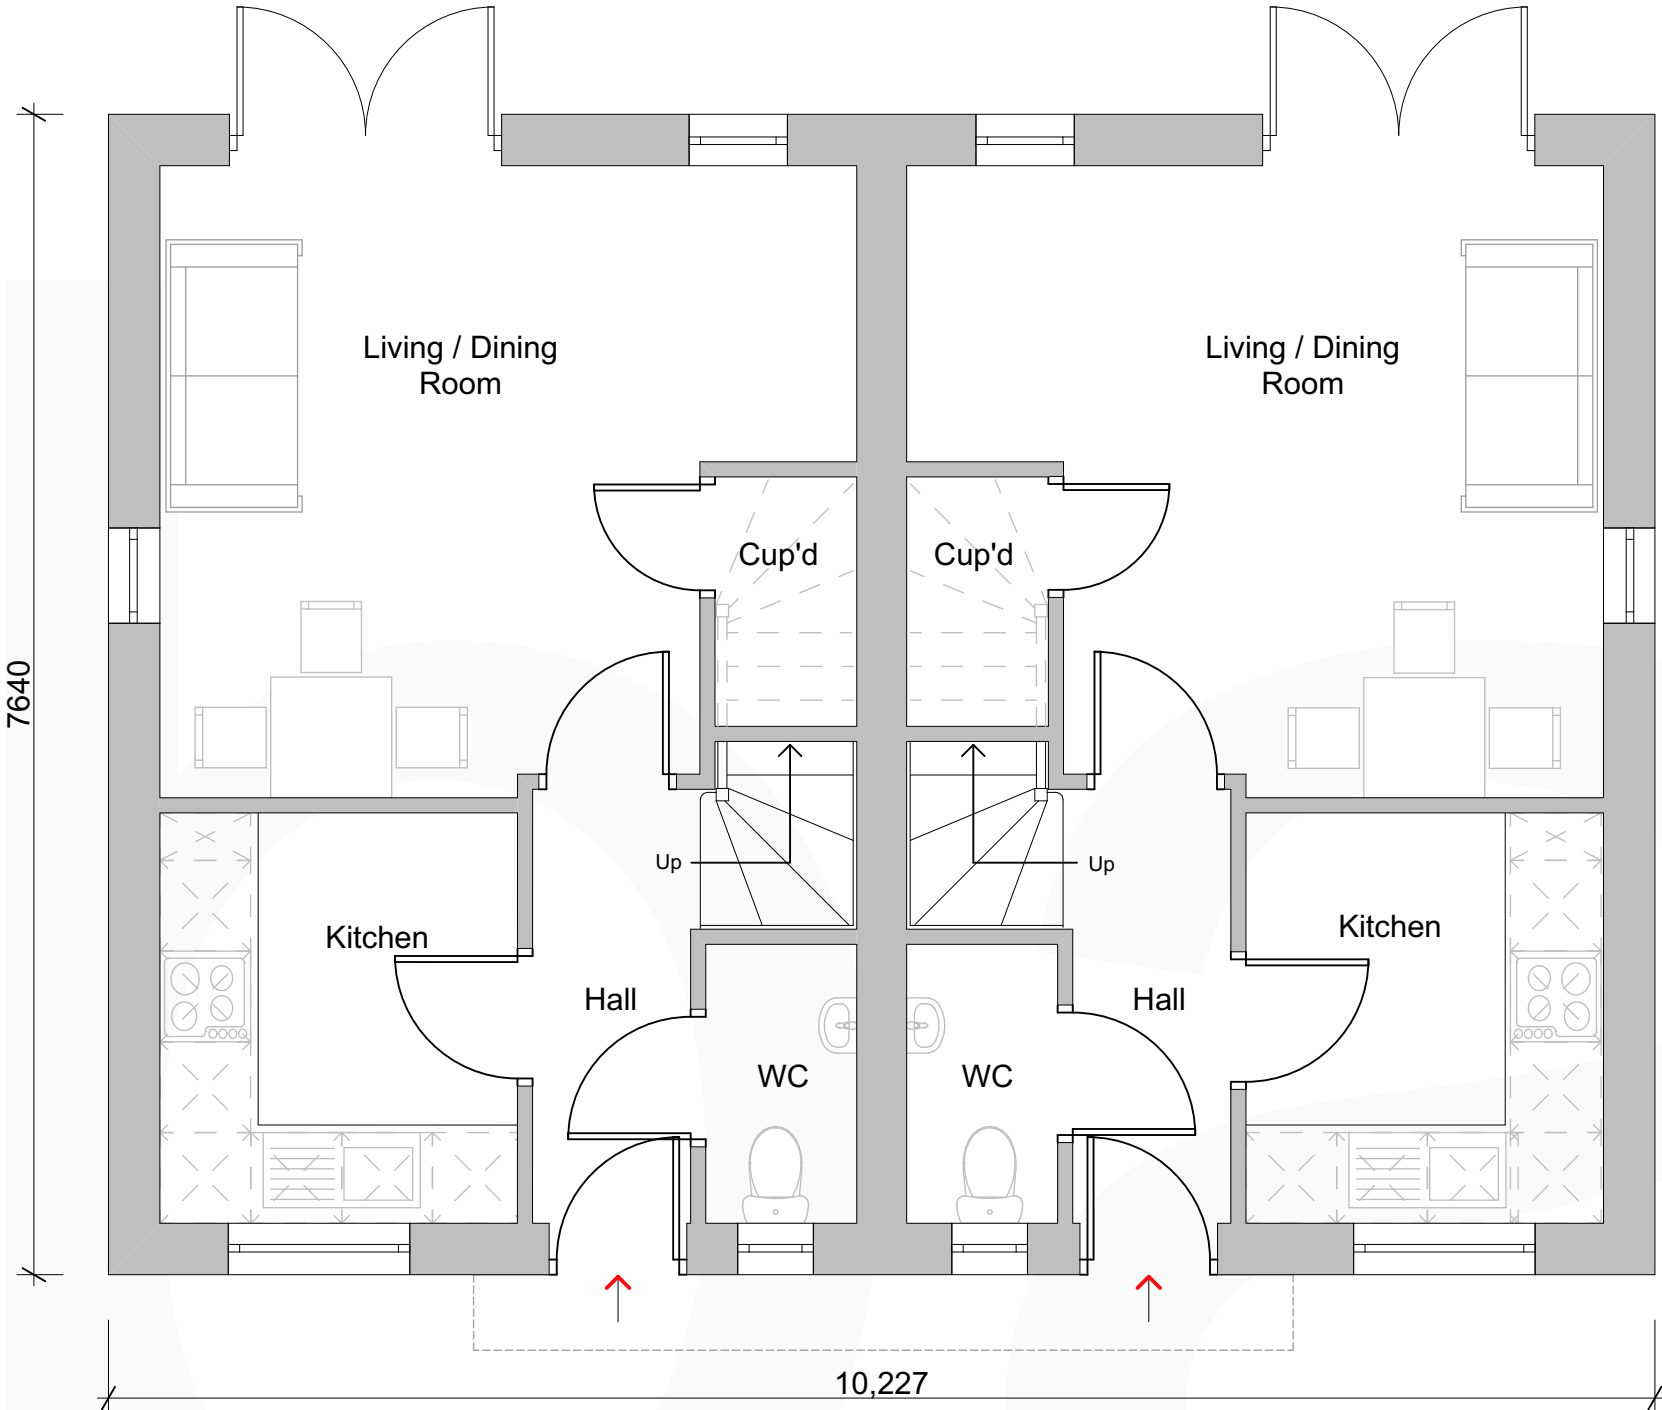


Ground Floor Plan

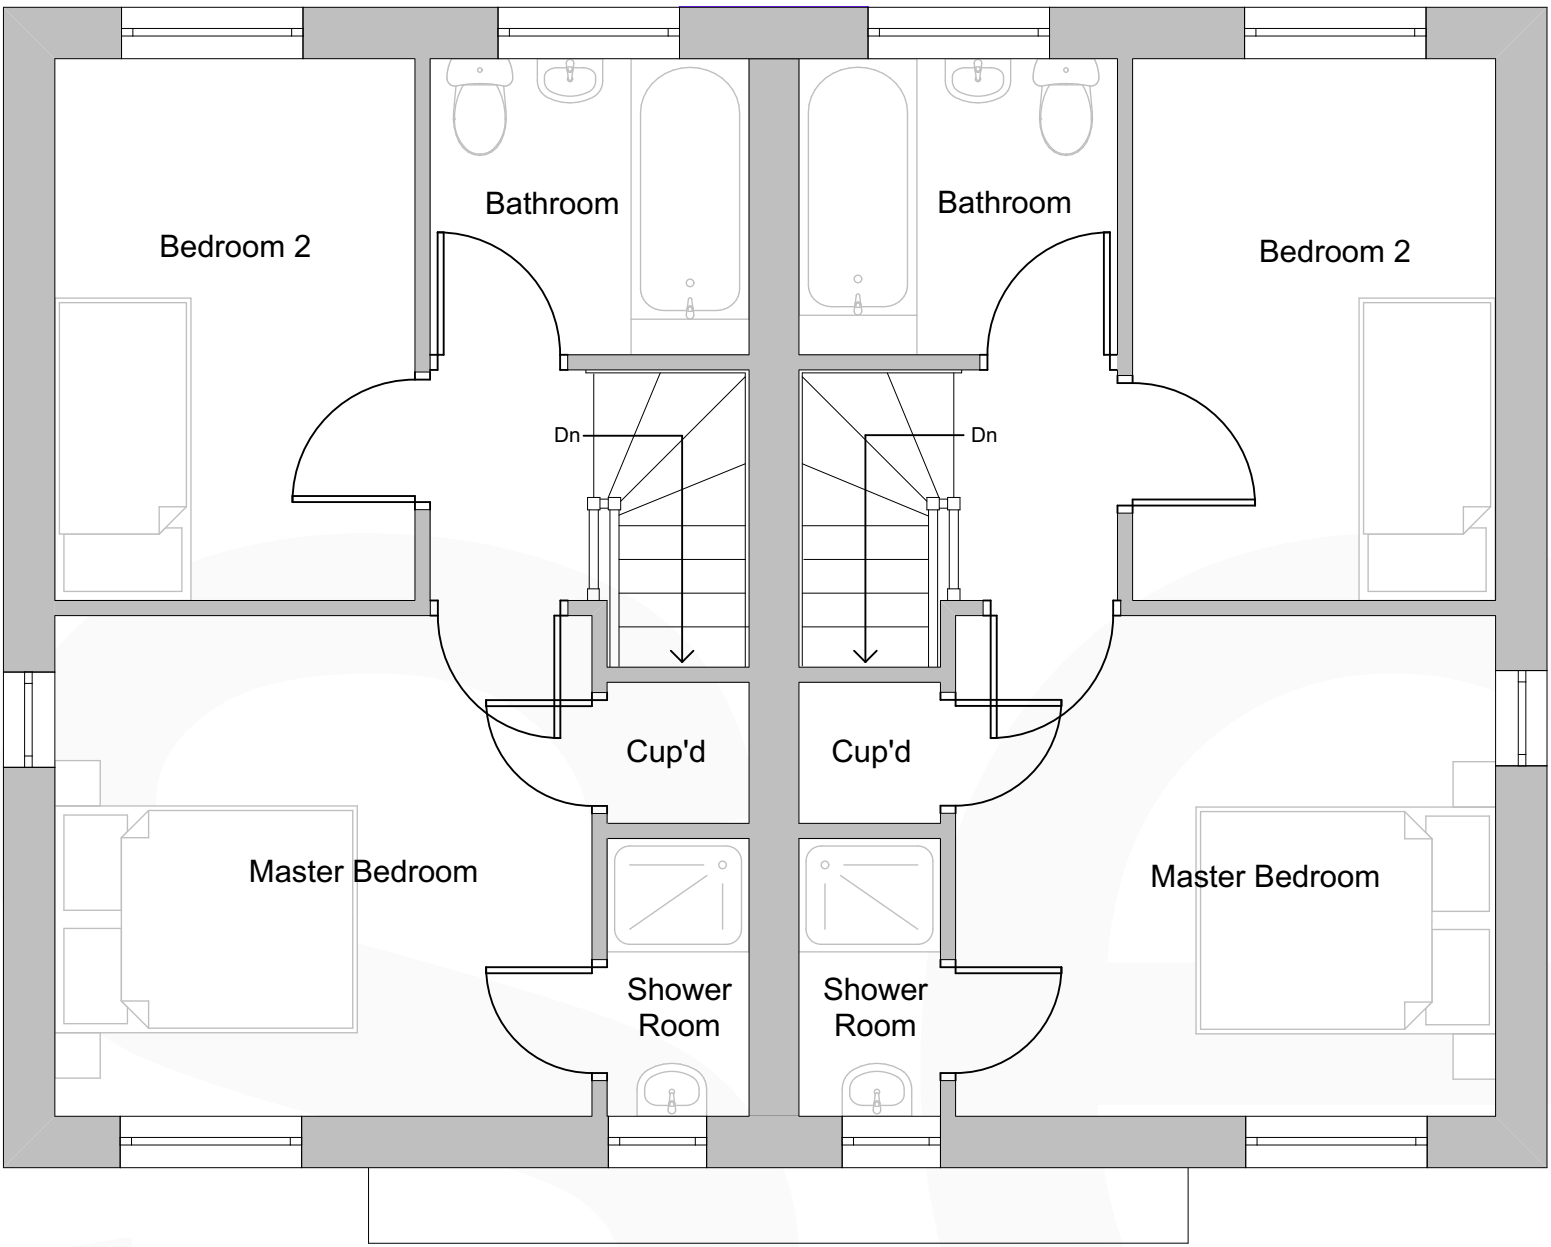

First Floor Plan

KENDAL HOUSE TYPE
2 bedroom semi-detached dwelling
GIA = 64sqm / 694sqft

Plot 5 parking to rear
Plot 6 parking to rear
Plot 7 parking to rear
Plot 8 parking to rear

 

Rev No.	Date.	Rev.		By.	Chk.

PLANNING

Scale.	1:50@A2	Date.	Jan 2018	Drawn by.	JS	Chk.	AO
Project Title. Vicarage Lane, Gresford							
Client. Gower Homes Ltd.							
Drawing Title. Kendal Floor Plans							
Project No. BA1858		Drawing No. PL-006		Revision. -			