





SIMILAR MITRE OAK BUILDING

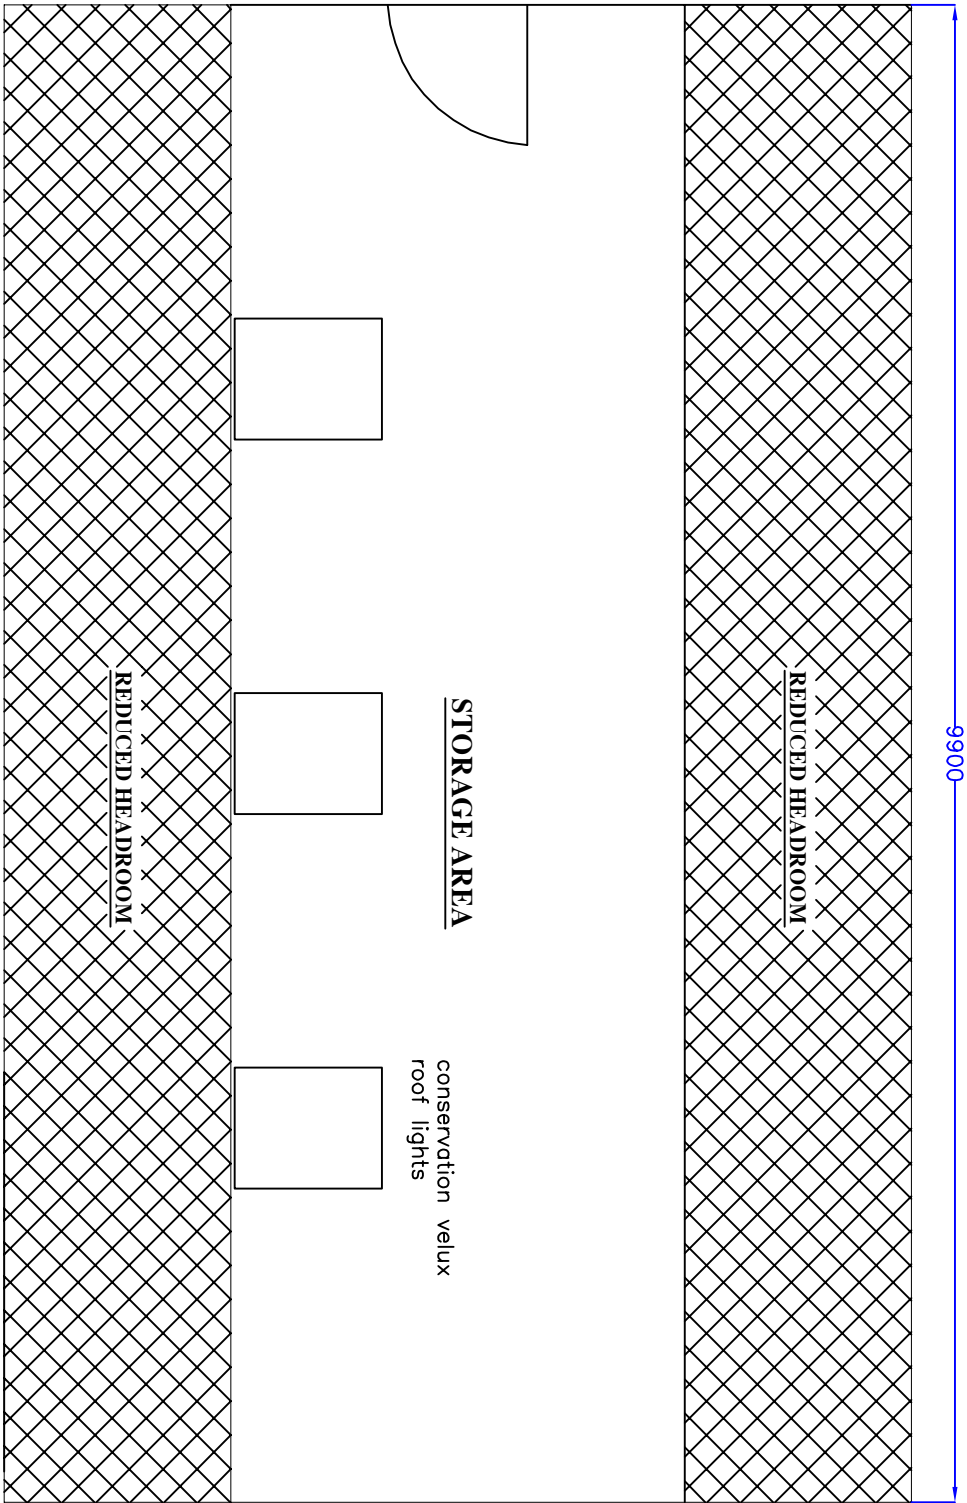

WEATHERED MITRE OAK BUILDING

 

FIRST FLOOR PLAN VIEW

CLIENT: MR LANE
DRAWING BY: OT
DRAWING NUMBER: OT2
SCALE : 1:100
DATE: 08TH March 2019

Mitre Oak Ltd.
TRADITIONAL OAK
FRAMED BUILDINGS



Tele: 01905 828139
E.mail info@mitrecoak.co.uk
www.mitrecoak.co.uk