


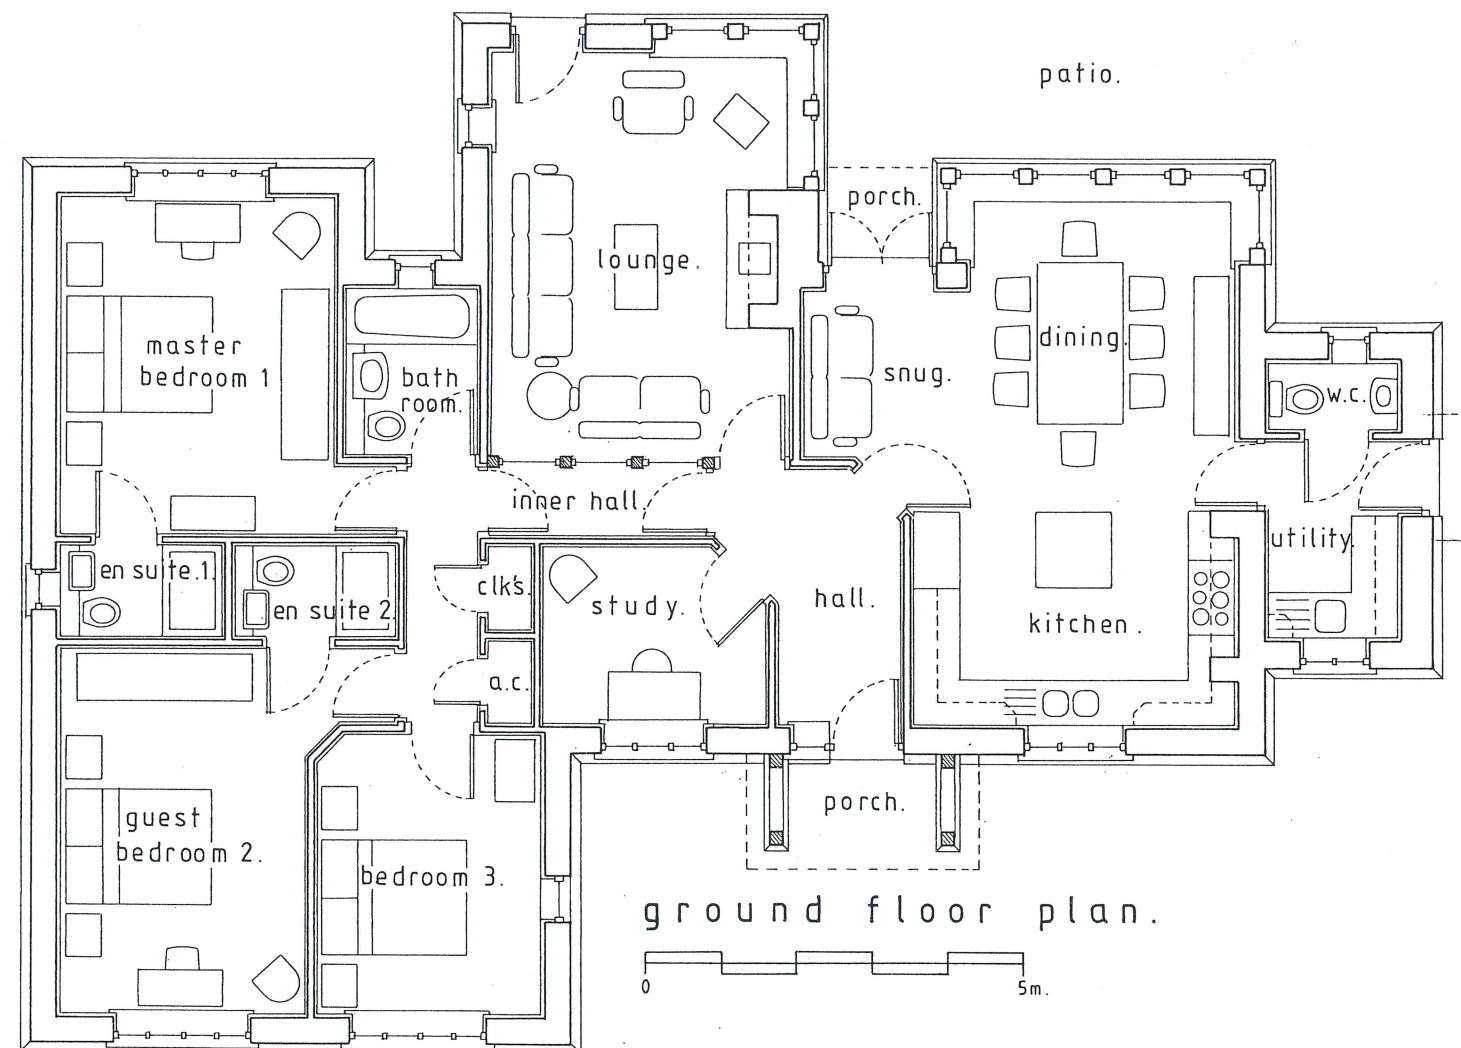

Axis Architectural Services Ltd.

Riverdale, Severn Lane, Welshpool, Powys, SY21 7BB.

T: 01938 555318 M: 07790 506633 E: timjones@post.com

Location:

Land at: Scrap-Yard Site, Esclusham Mill, Llwyneinion Road,
Legacy, Rhostyllen, Wrexham, LL14 4ET.

Job/Project:

Proposed Residential Development.

Client:

Mr. G. Paletta

Drawing Title: **Proposed Floor Plan (brick version).**

Bungalow Type: 'B.1.' (3 bed 1500 sq.ft.) – Plot 2

Scale: Drawing.Nº: Revision: Drawn by: Date:

1:100(A.3.) CGP1/TMJ-12 'B': Jan.18 T.M.J. Jan. 2016