




Front Elevation
1 : 100

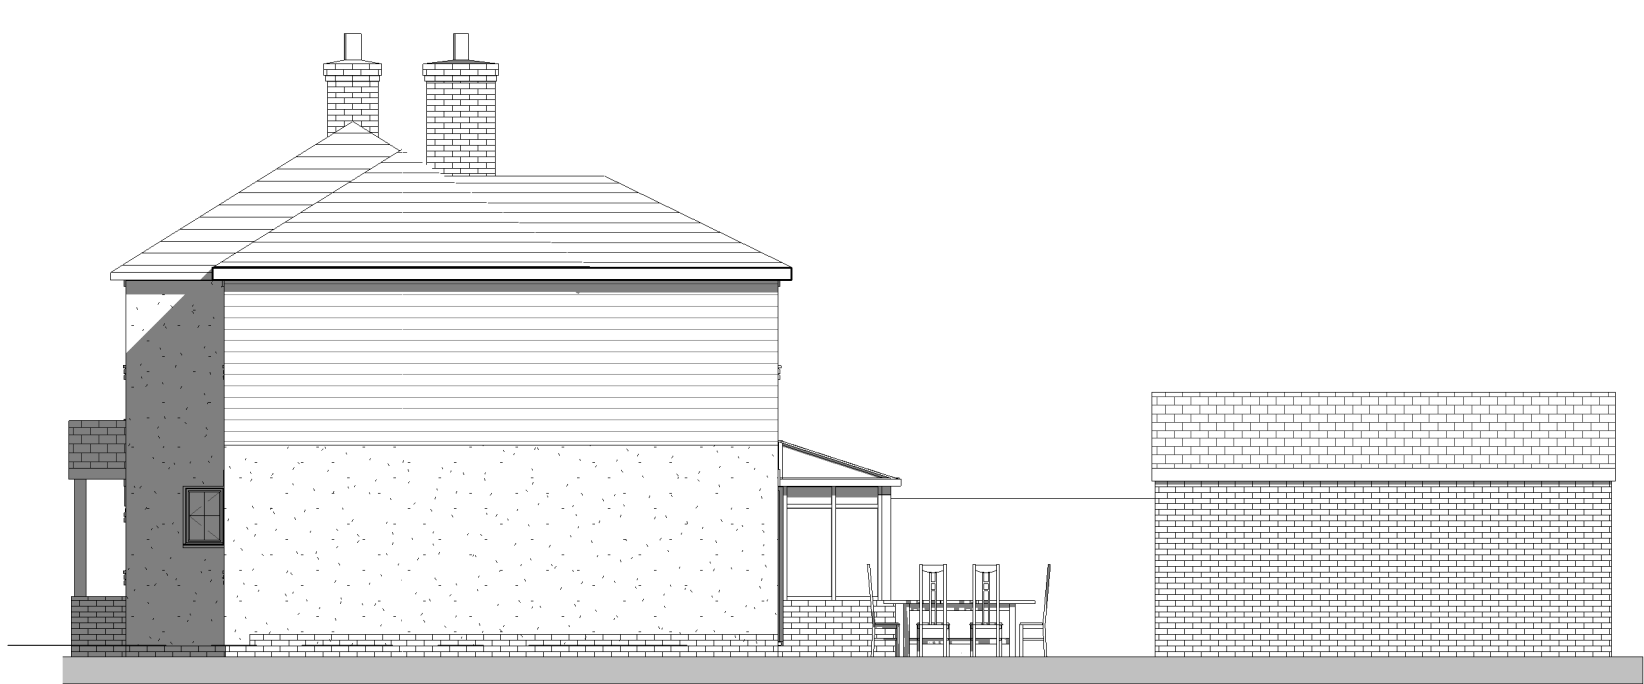


Side Elevation
1 : 100

Materials:

Roof - tiles to match existing house
Walls - Either render to match existing house or horizontal timber cladding. Brickwork to Garage walls nearest Boundary lines
Windows / Doors - White UPVC to match existing in colour and style



Rear Elevation
1 : 100

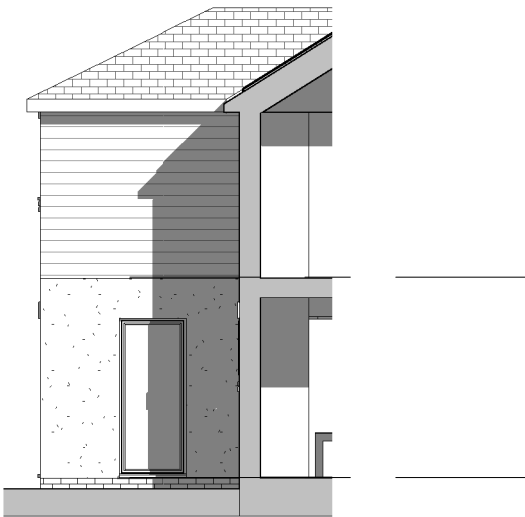

Part Side Elevation
1 : 100

C	Scope of works reduced		13.02
B	Planning Application		21.01
A	Planning Application		15.01
REV	DESCRIPTION	BY	DATE



1 The Woodlands, Chester Road
Gresford, Wrexham, LL12 8NU

email: cathyowenat@gmail.com
phone: 07772 115 971
instagram: offthewall_architectural

CLIENT:

Mr & Mrs Campbell

Address:

Greenoge Cottage
Gresford

Stage:

Planning

TITLE:

Proposed Elevations

SCALE AT A3:	DATE:	DRAWN:	CHECKED:
As indicated	15.11.18	CO	CO
PROJECT NO:	DRAWING NO:	REVISION:	
CD1082	PL03	C	