



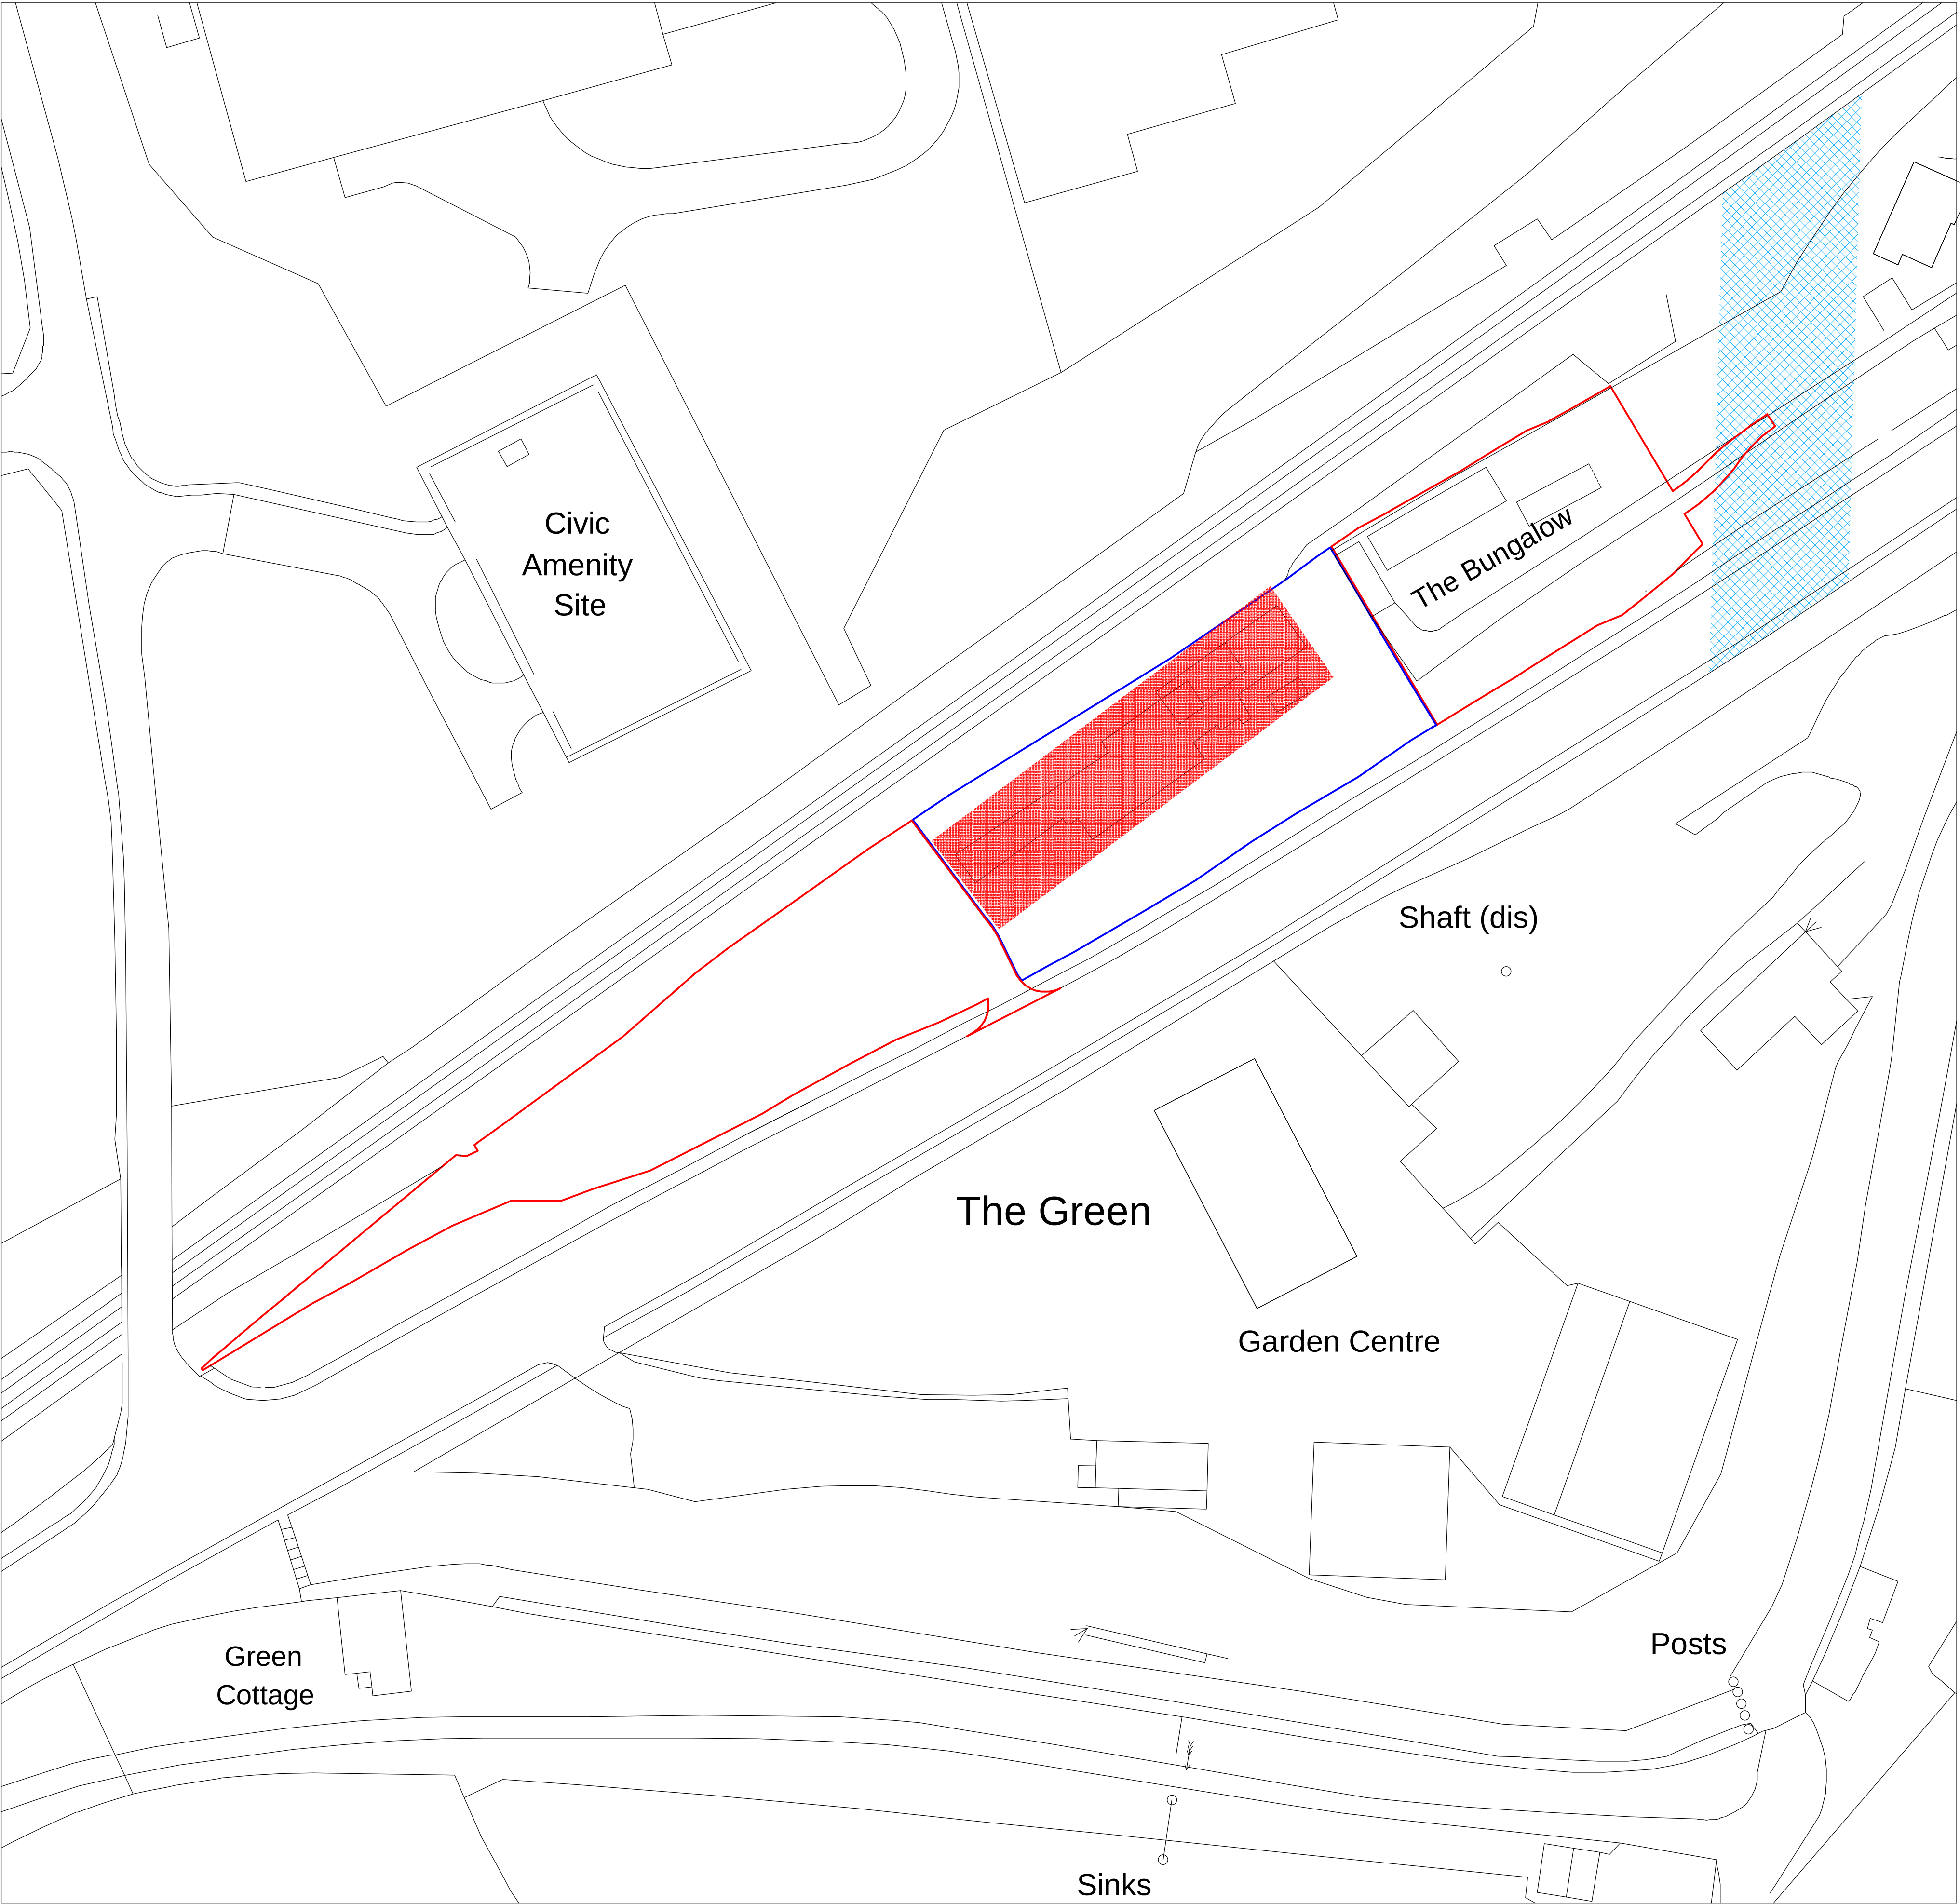


Site Plan 1:500

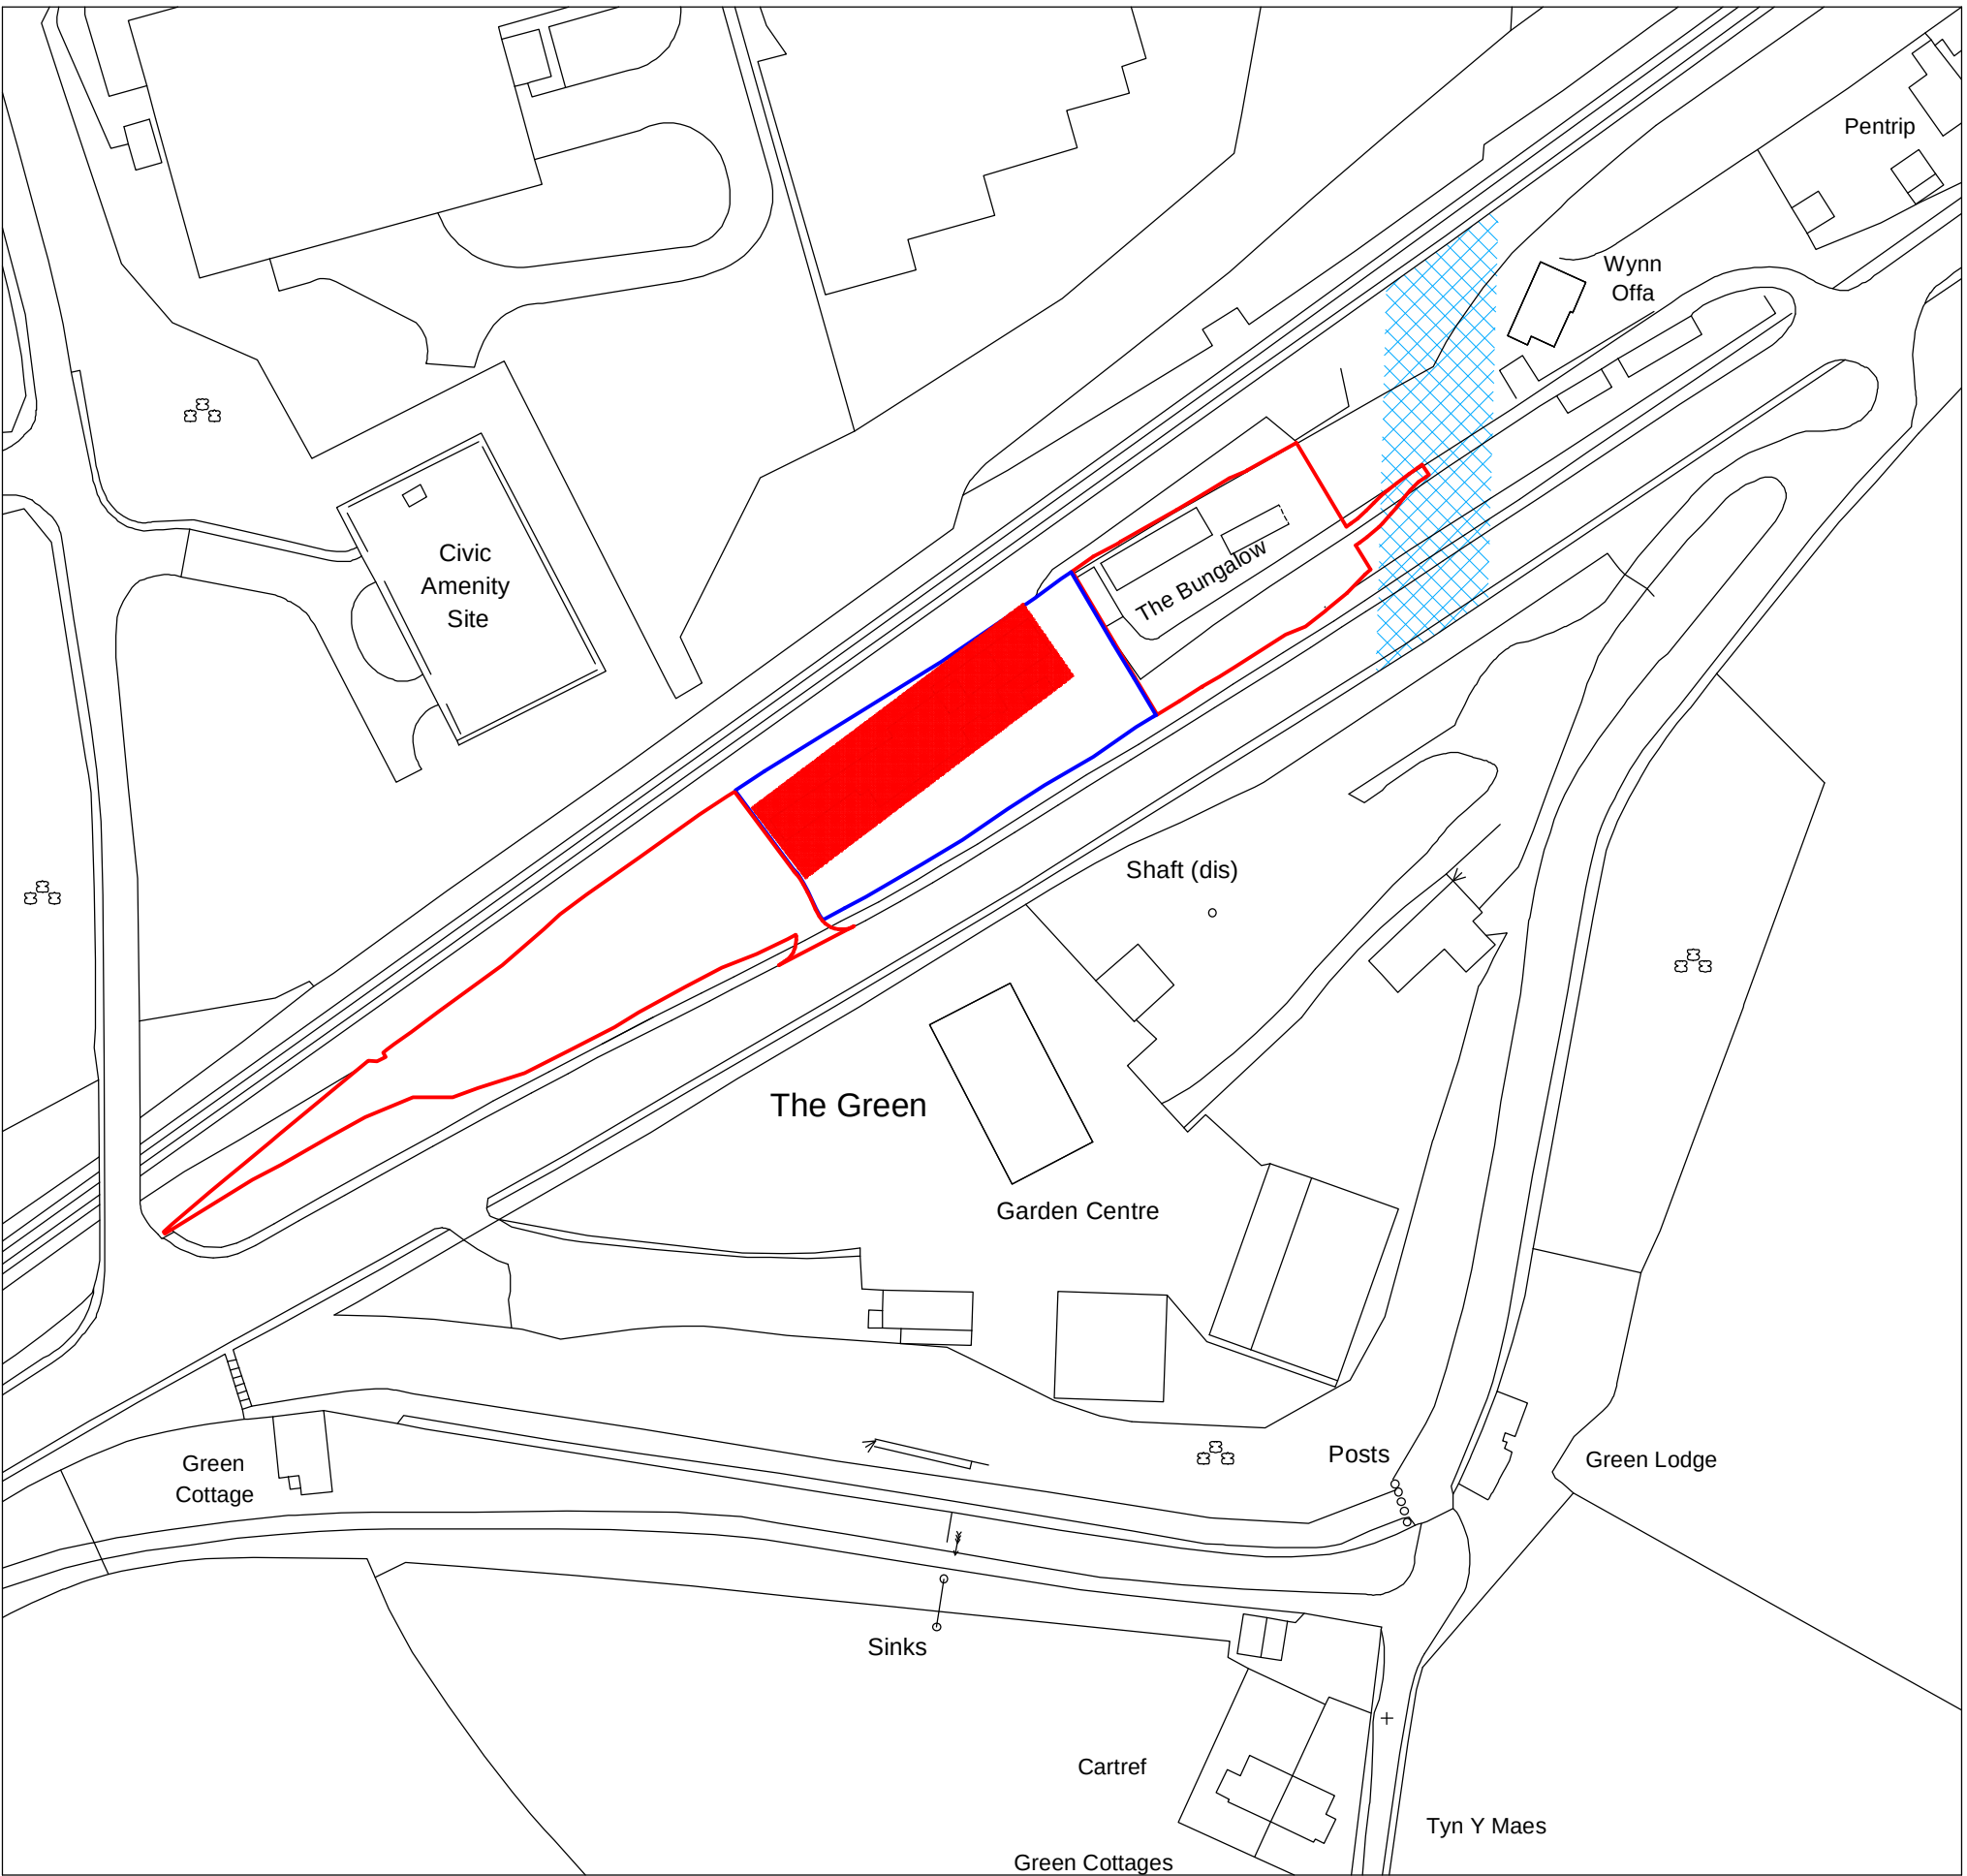

Location Plan 1:1250

Key

- Land Owned By Client
- Proposed Site
- Possible area in which sub surface remains of Offa's Dyke Ditch may be encountered
- Scheduled Monument Site (Walker Fan House) Reference Number: DE190

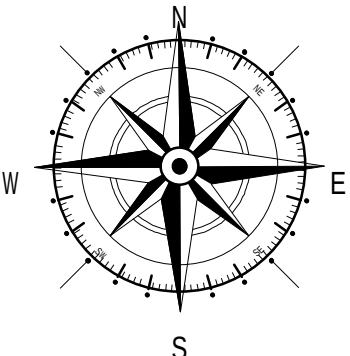

Rev	Date	Detail	Initial

Project:
Proposed residential development on land adjacent to The Walker Building, Wynnstay Yard, Ruabon, Wrexham. LL14 6DP.

Title:
Existing: Site & Location Plan

Scale: (A1)
1:500 & 1:1250

Drawn By:
D.J.Edwards

Date:
Aug 2018

Drawing No:
D075/012

Sheet:
1 of 1

blueprint
architectural services

LABC partner
Office 3K4,
Redwither Business Tower,
Wrexham. LL13 9XT
Tel: 01978 356500
www.blueprintarchitectural.com