


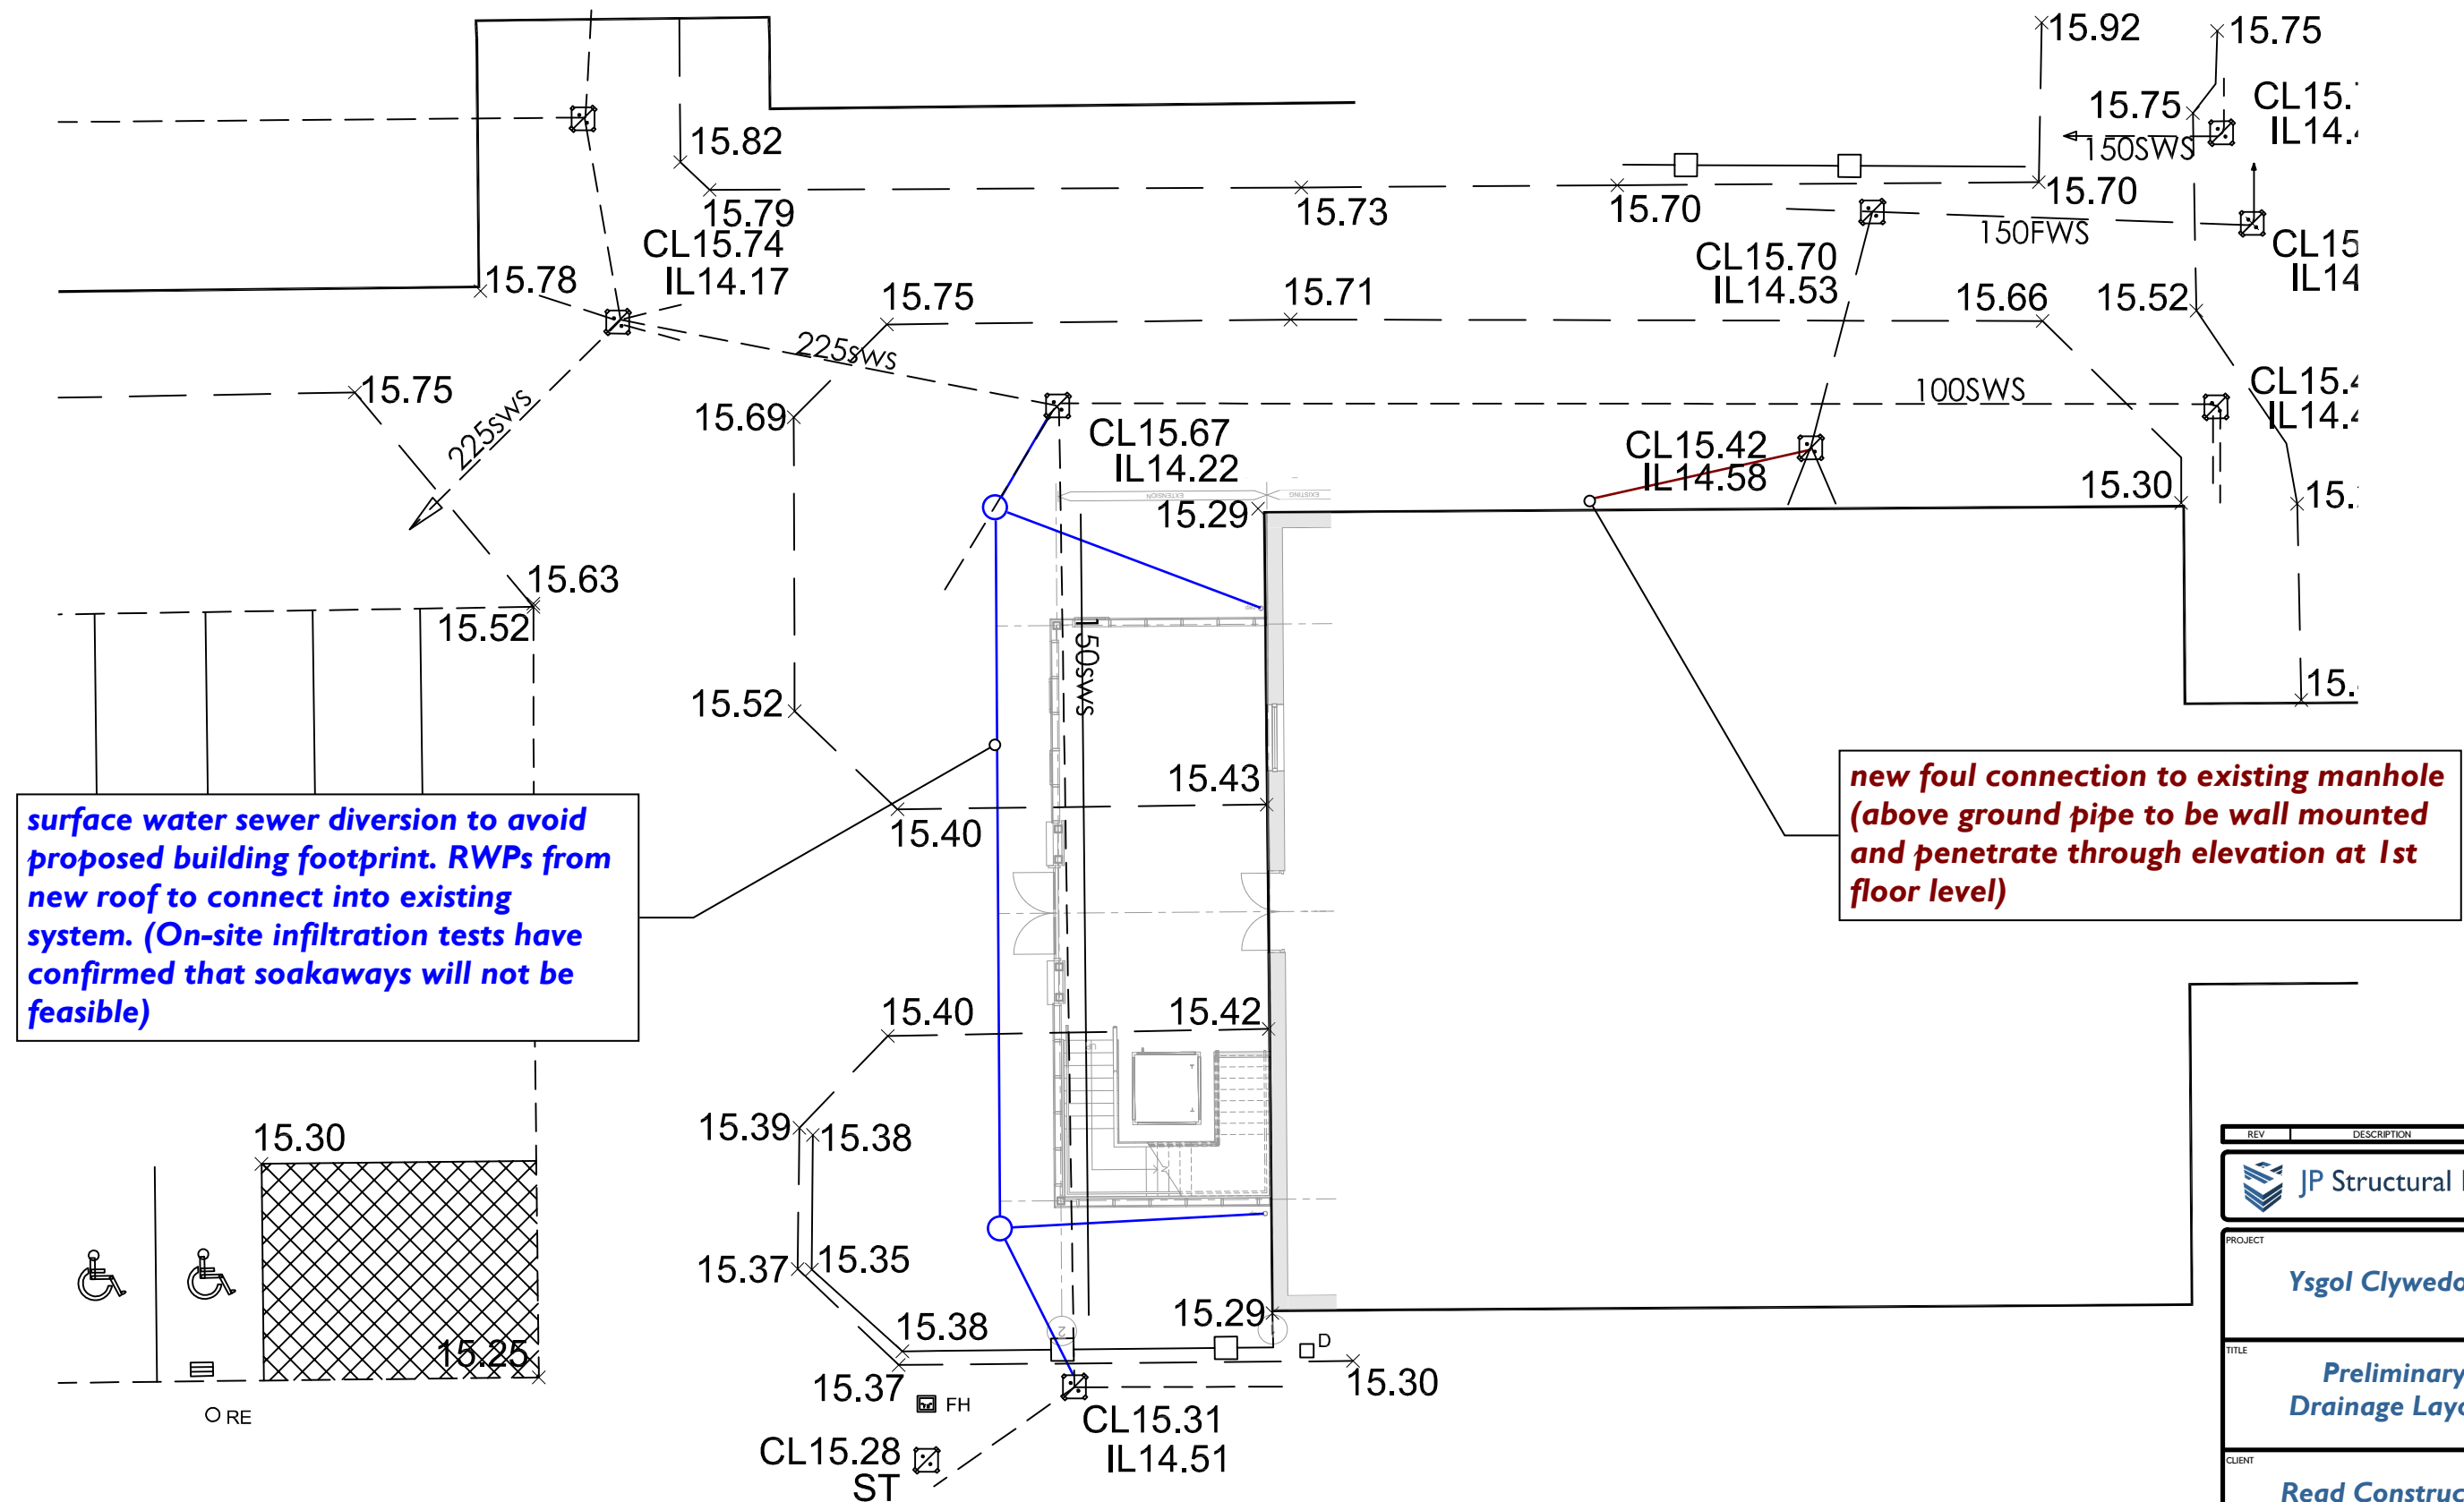

REV		DESCRIPTION	BY	DATE
 JP Structural Design				
PROJECT				
Ysgol Clywedog				
TITLE				
Preliminary Drainage Layout				
CLIENT				
Read Construction				
DRAWN BY		CHECKED BY	DATE	
JP		JP	09.01.2019	
SCALE		PROJECT NUMBER		
NTS		10014		
DRAWING NUMBER				REV
SK-JP-DR-001				-