




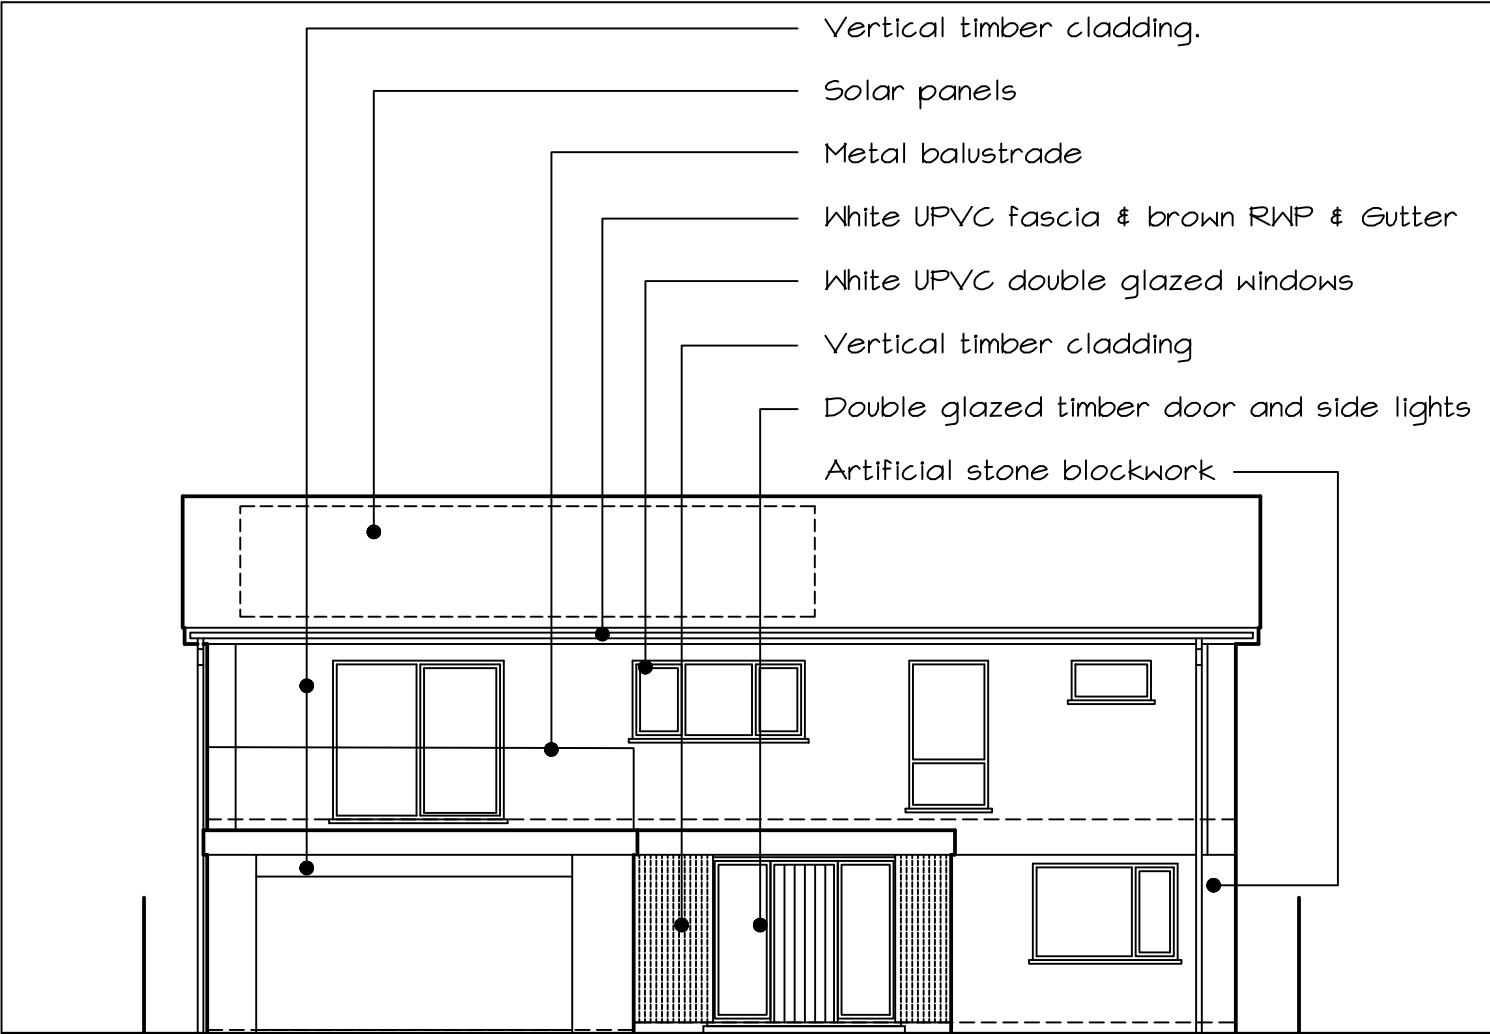


01. Elevation - Front 1:100

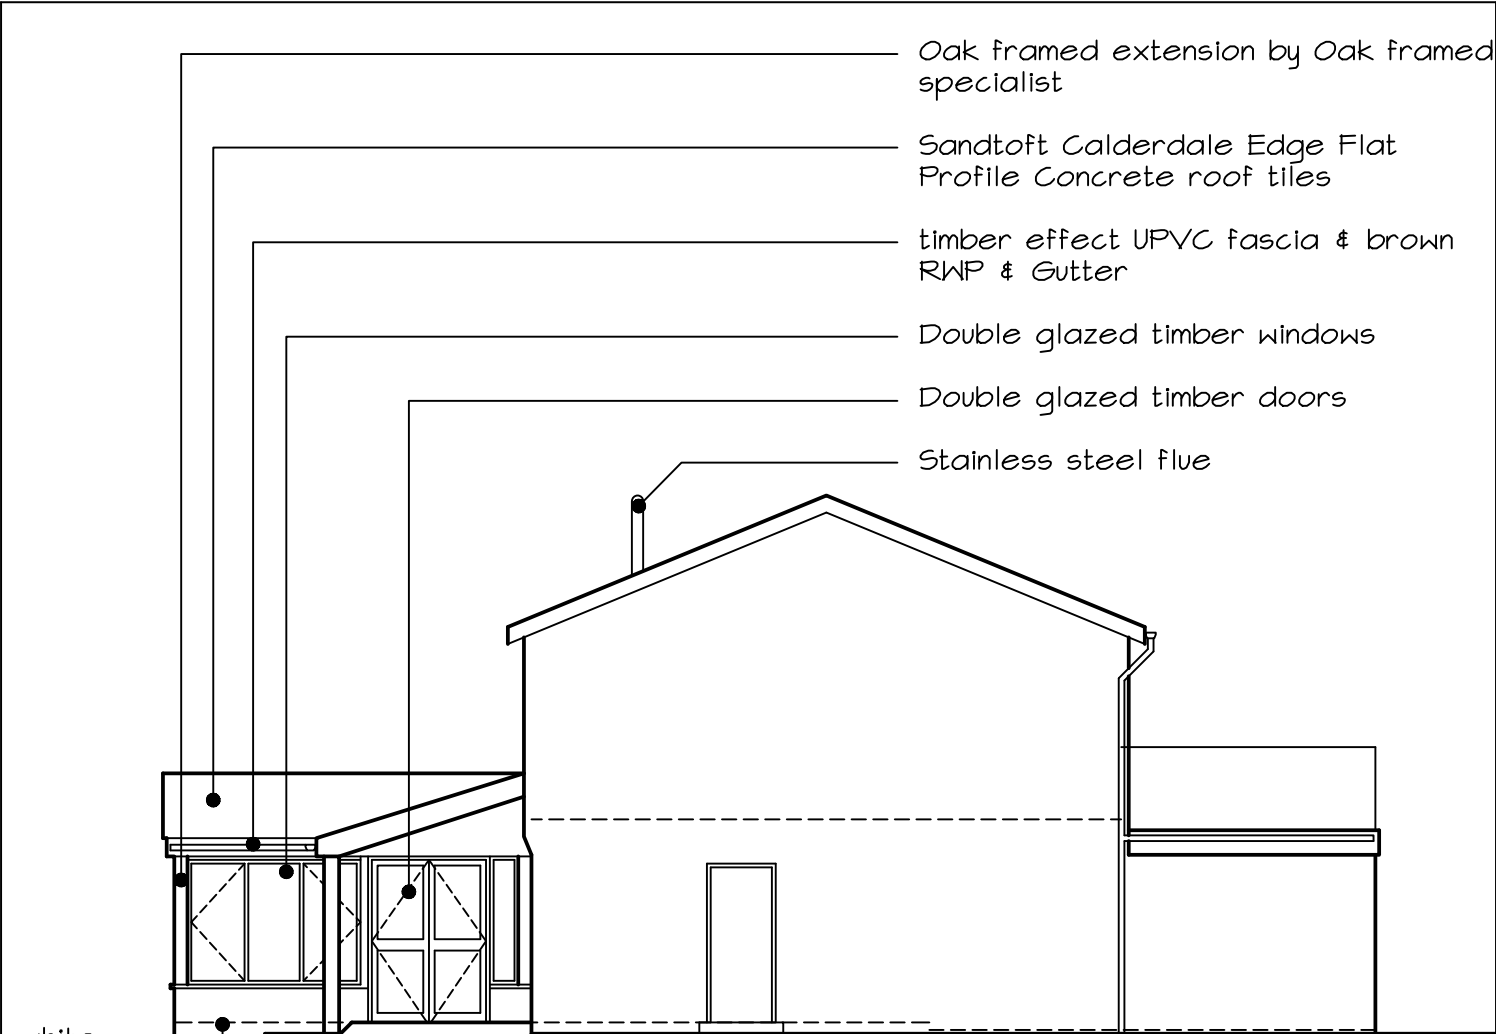


02. Elevation - Side 1:100

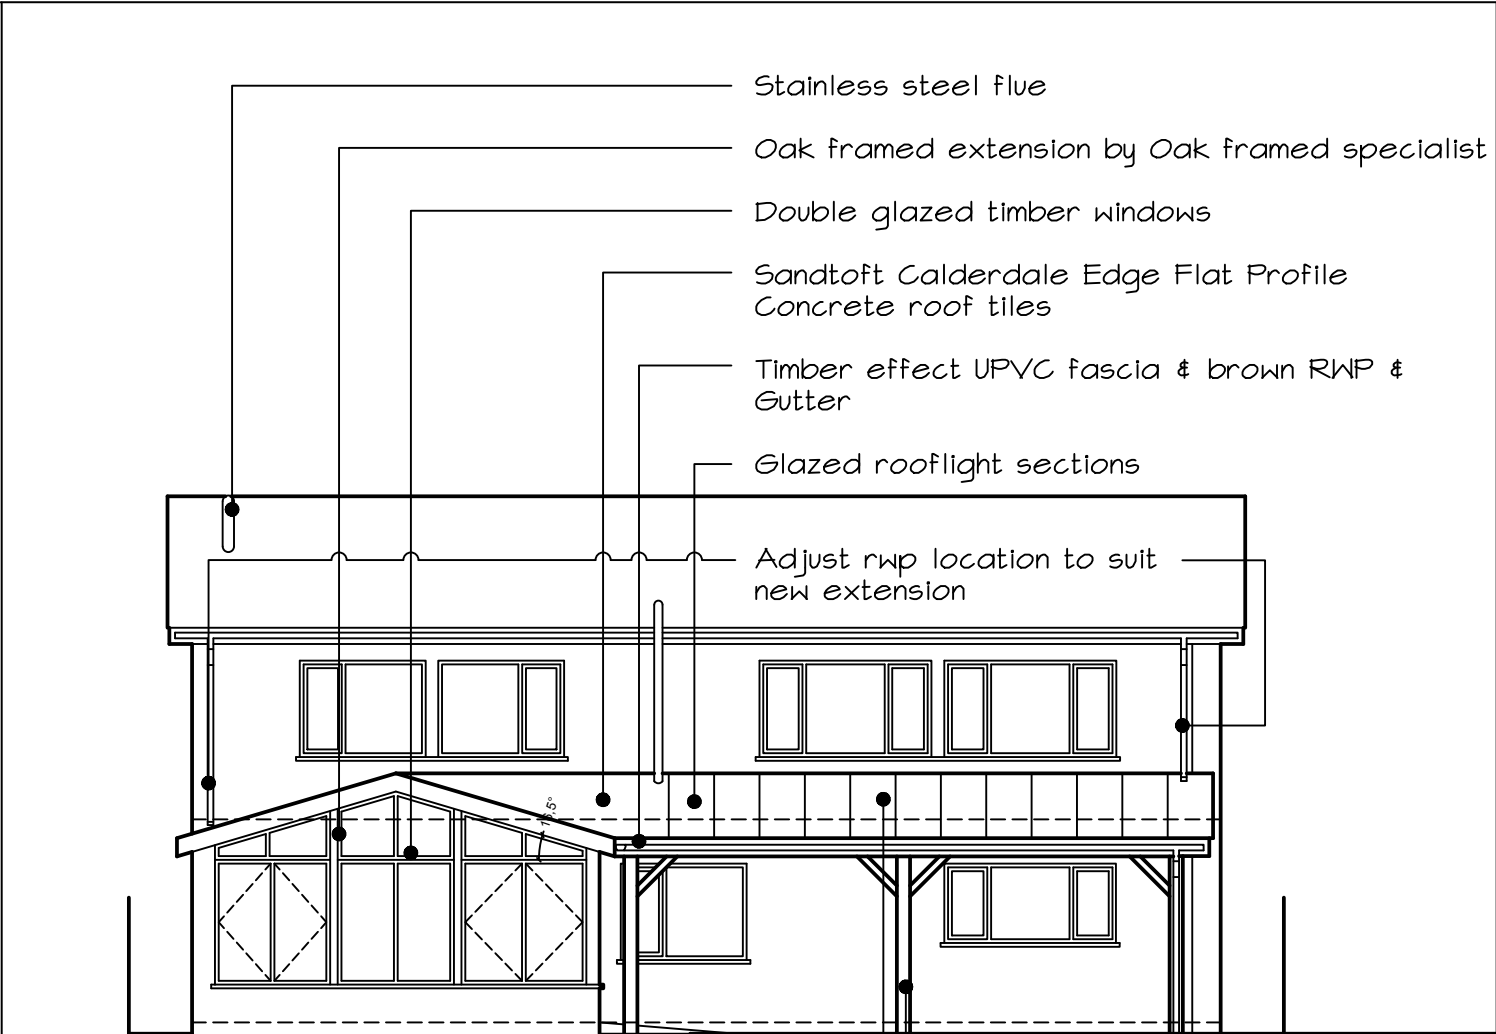


03. Elevation - Rear 1:100

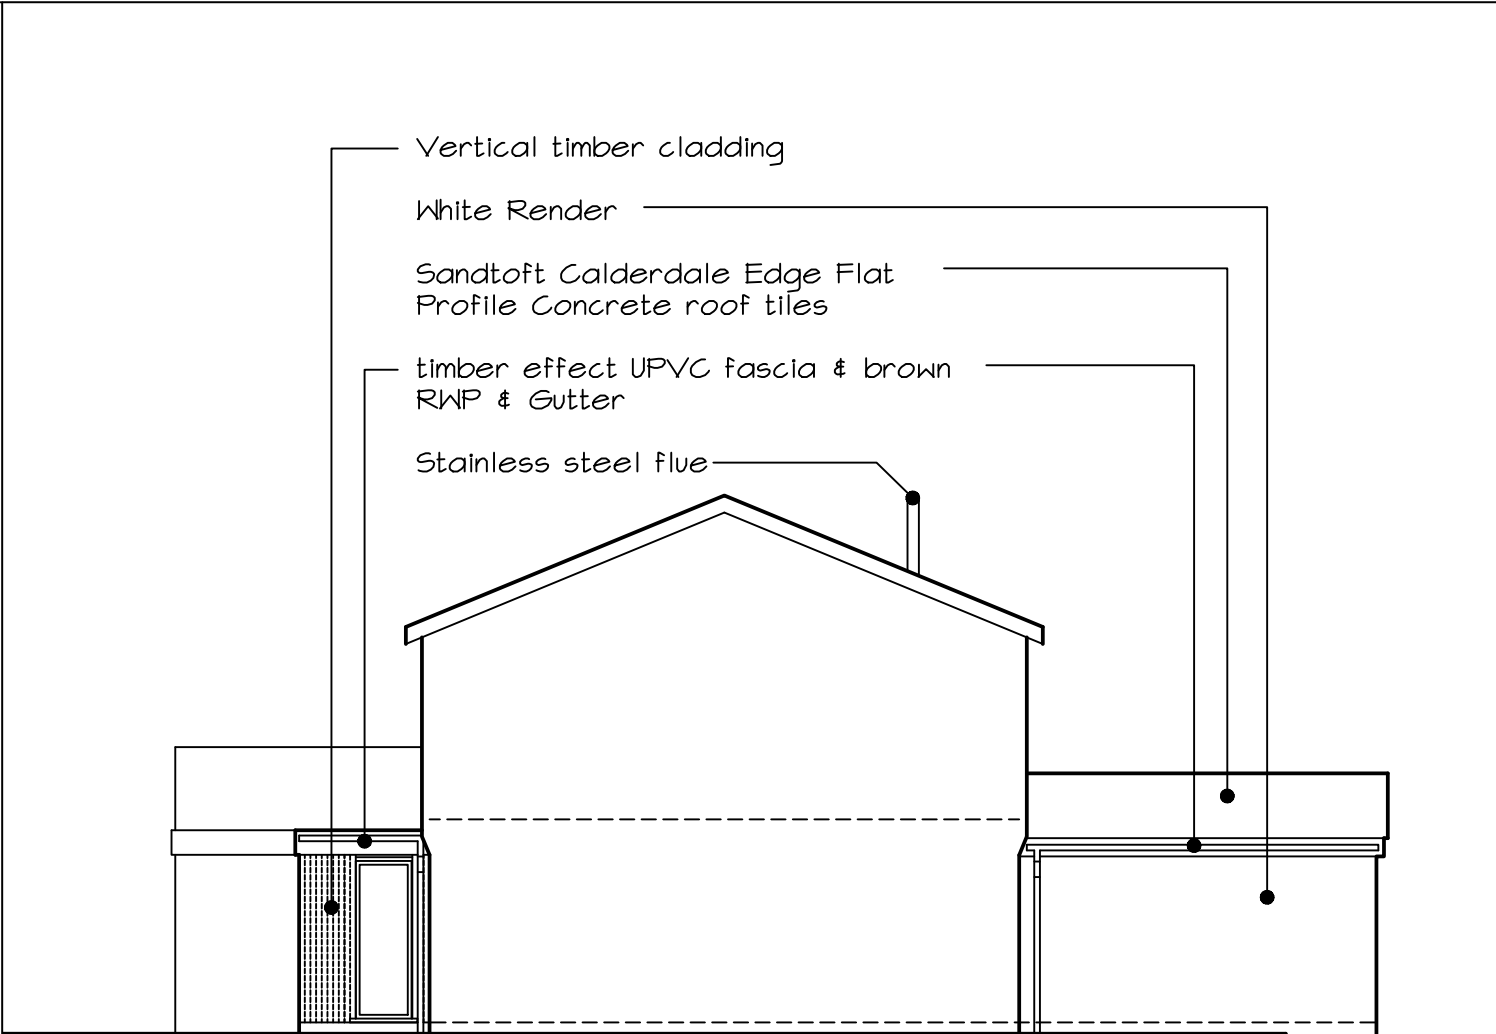

04. Elevation - Side 1:100

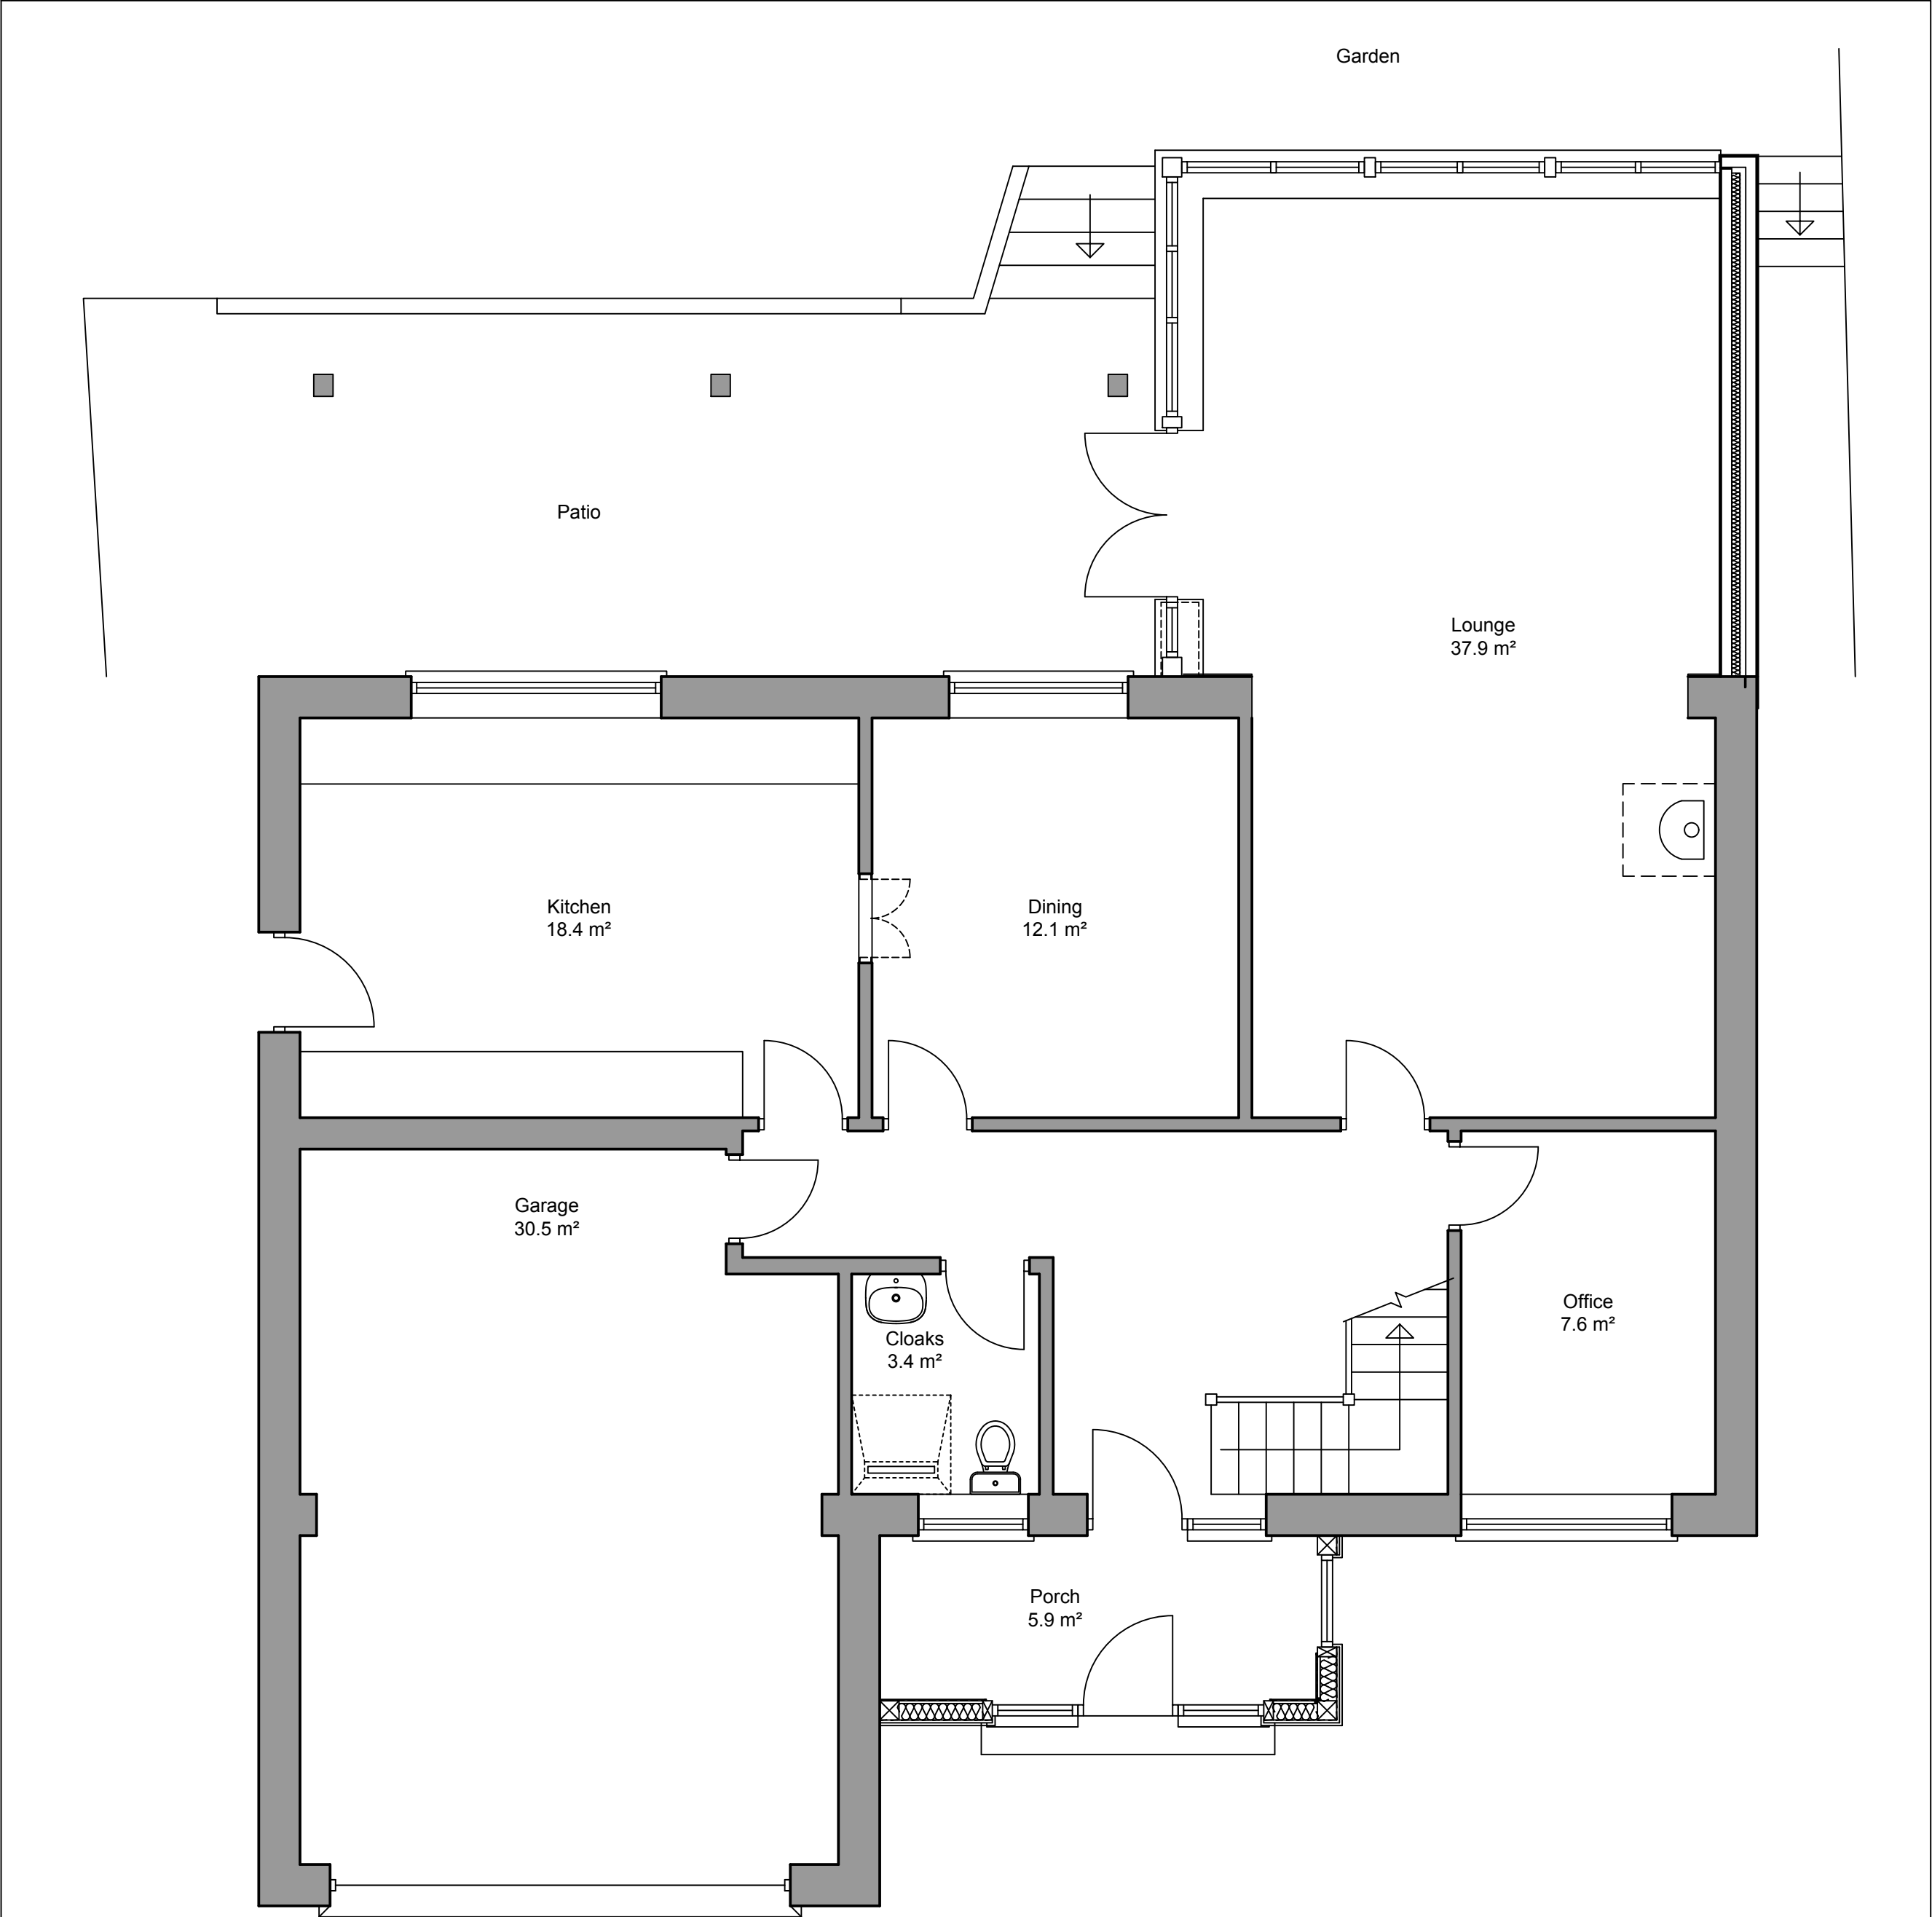

05. Ground Floor Plan 1:50

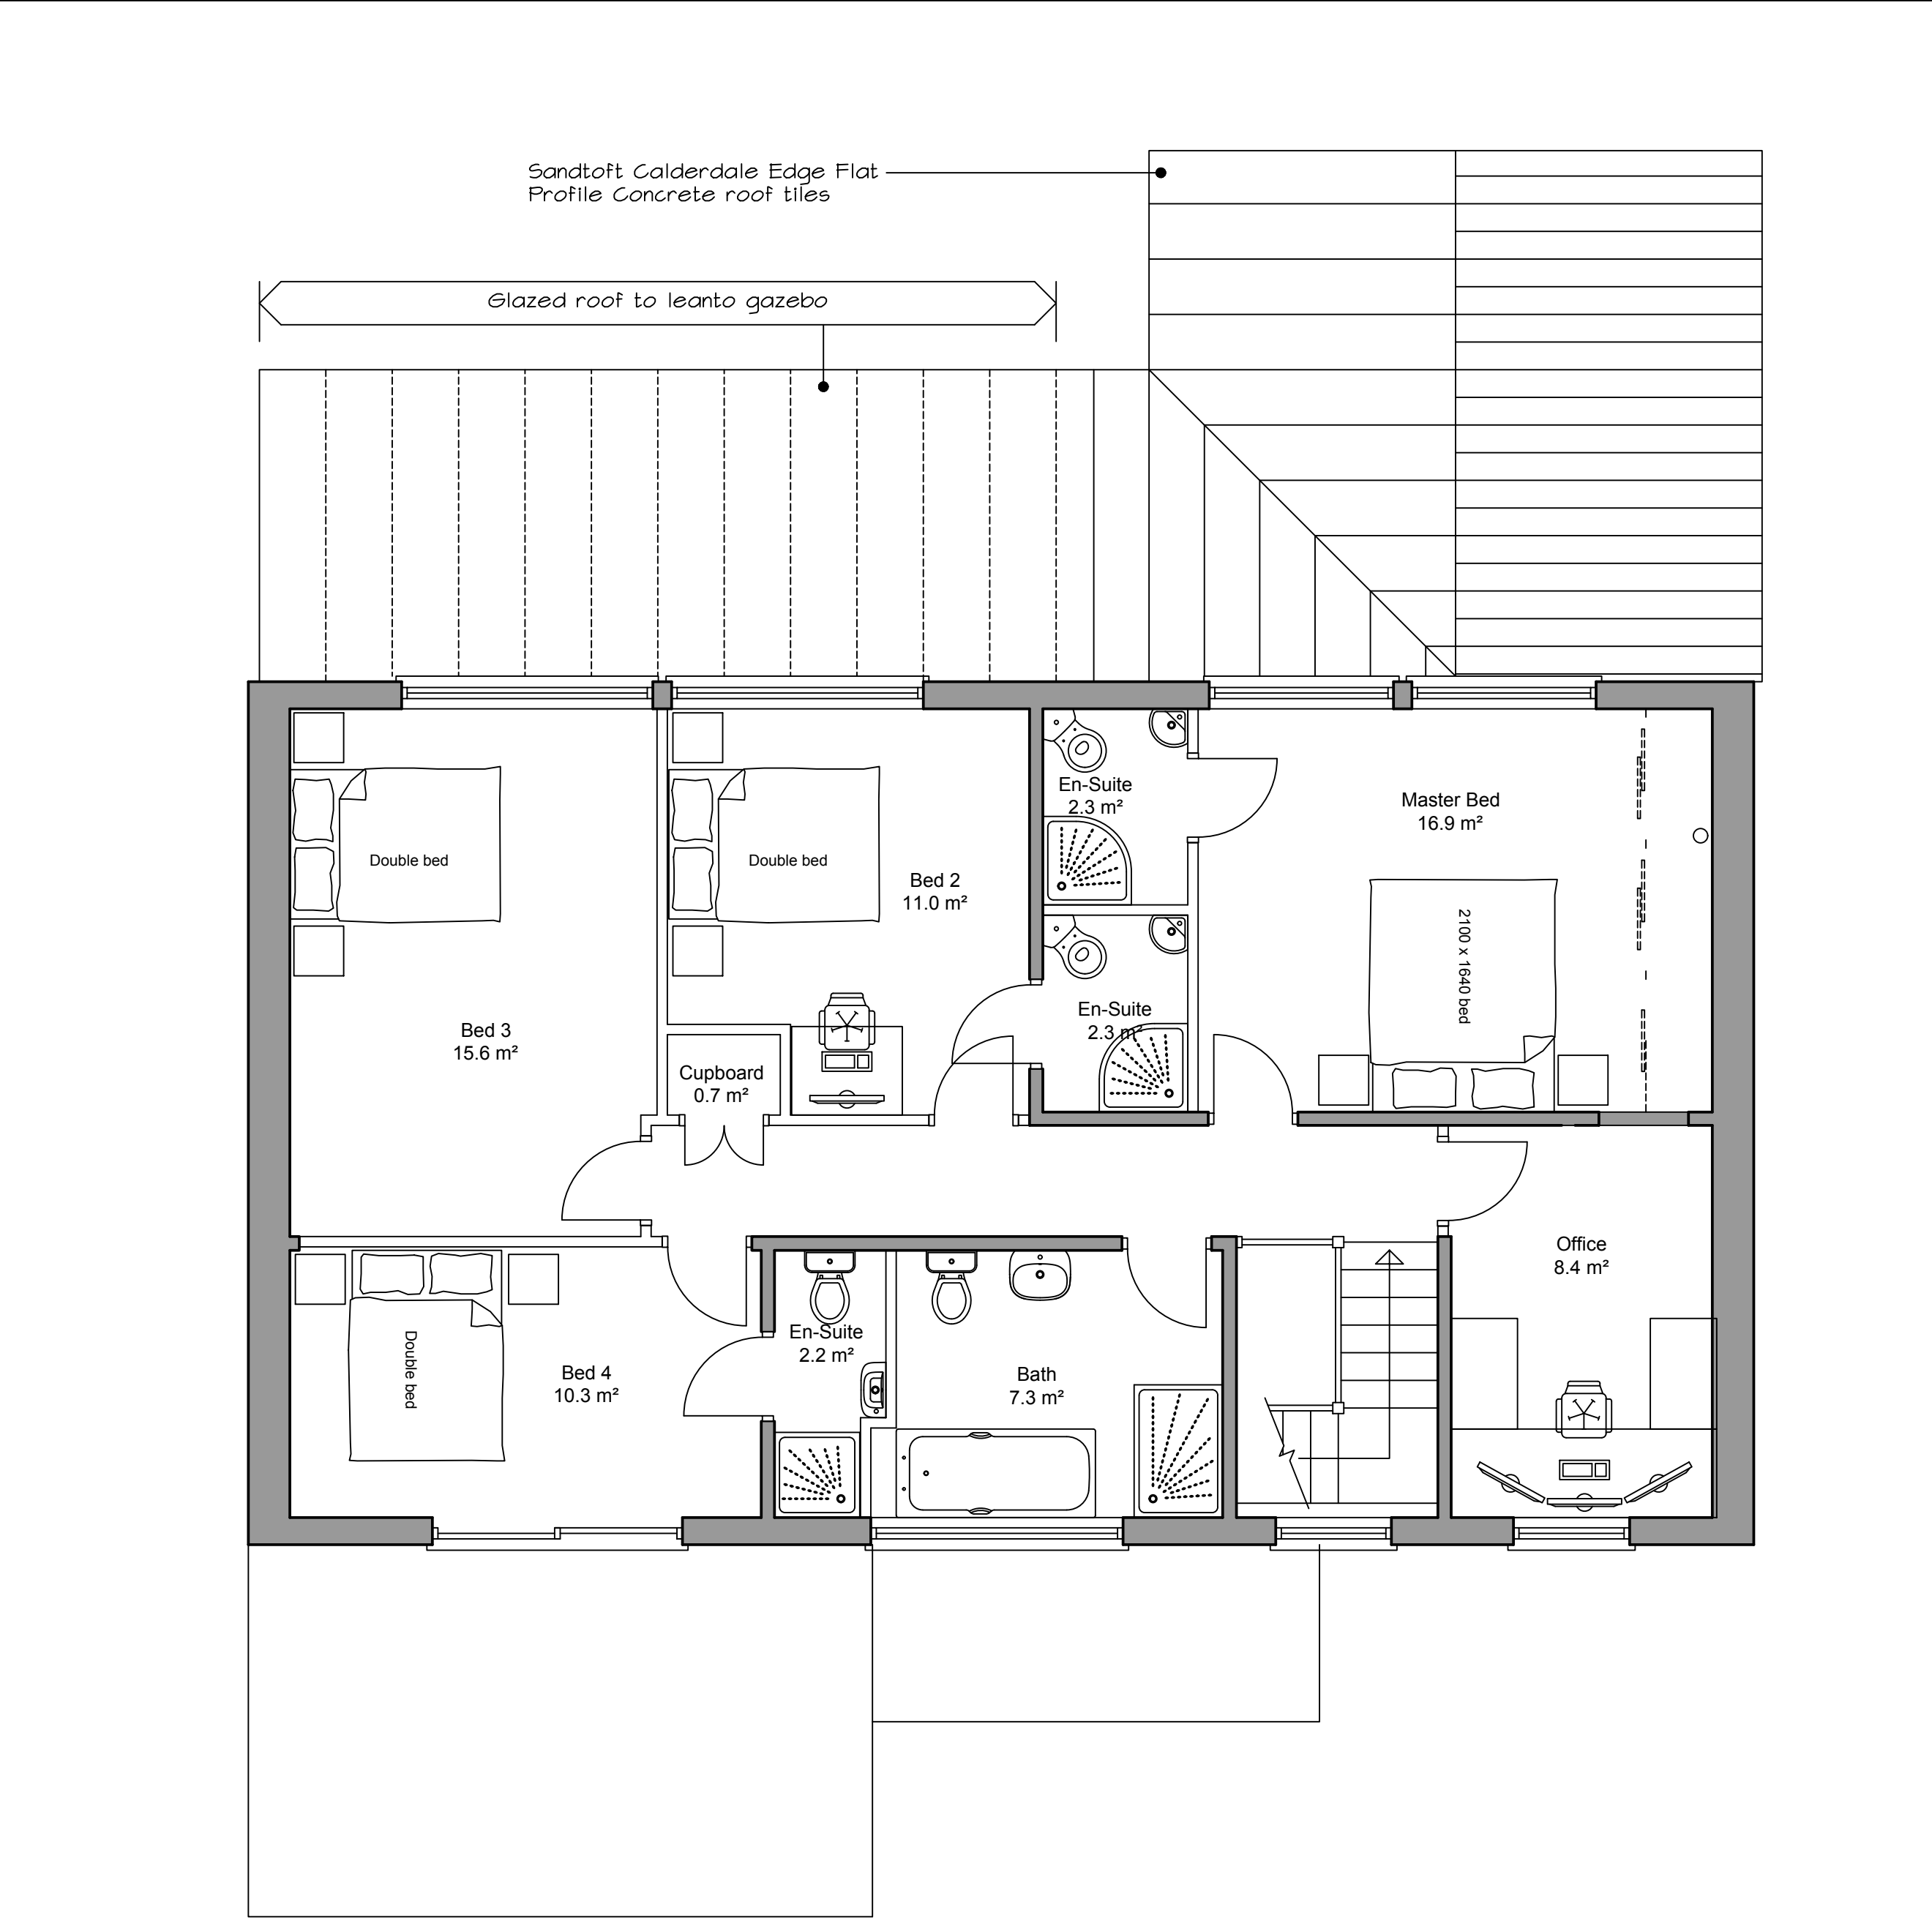

06. First Floor Plan 1:50

NOTES :			
Based on survey provided by client			
F	Revised for planning : External flue taken internally : Porch material now vertical timber cladding & additional window in porch. Glazing in rear lean to increased.	23.04.19	ACM
PLANNING SUBMISSION			
E	Roof pitch for extension increased to 16.5°	04.03.19	ACM
D	Revised For Planning Submission	25.02.19	ACM
C	Option B FFL with amendments & Elevations added	11.01.19	ACM
B	Revised following client meeting	09.12.18	ACM
A	Revised due to survey scale error	26.11.18	ACM
Rev	description	date	drawn by
original by	A C Munro	date	ACM

PLANNING

three 6 T
ARCHITECTURE

This drawing is to be read in conjunction with all related drawings. Do not scale from this drawing. All dimensions must be checked and verified on site before commencing any work or producing shop drawings. The originator should be notified immediately of any discrepancy.
This drawing is copyright and remains the property of Three 6 T Architecture and should not be given to a third party without written permission.
T : 07583 303 464 E : enquiries@three6t.co.uk

5 Ffordd Elwy			
Mr & Mrs Lumb			
project no	18-0820		
drawing title	Proposed Plan		
As shown	PL	110	F