



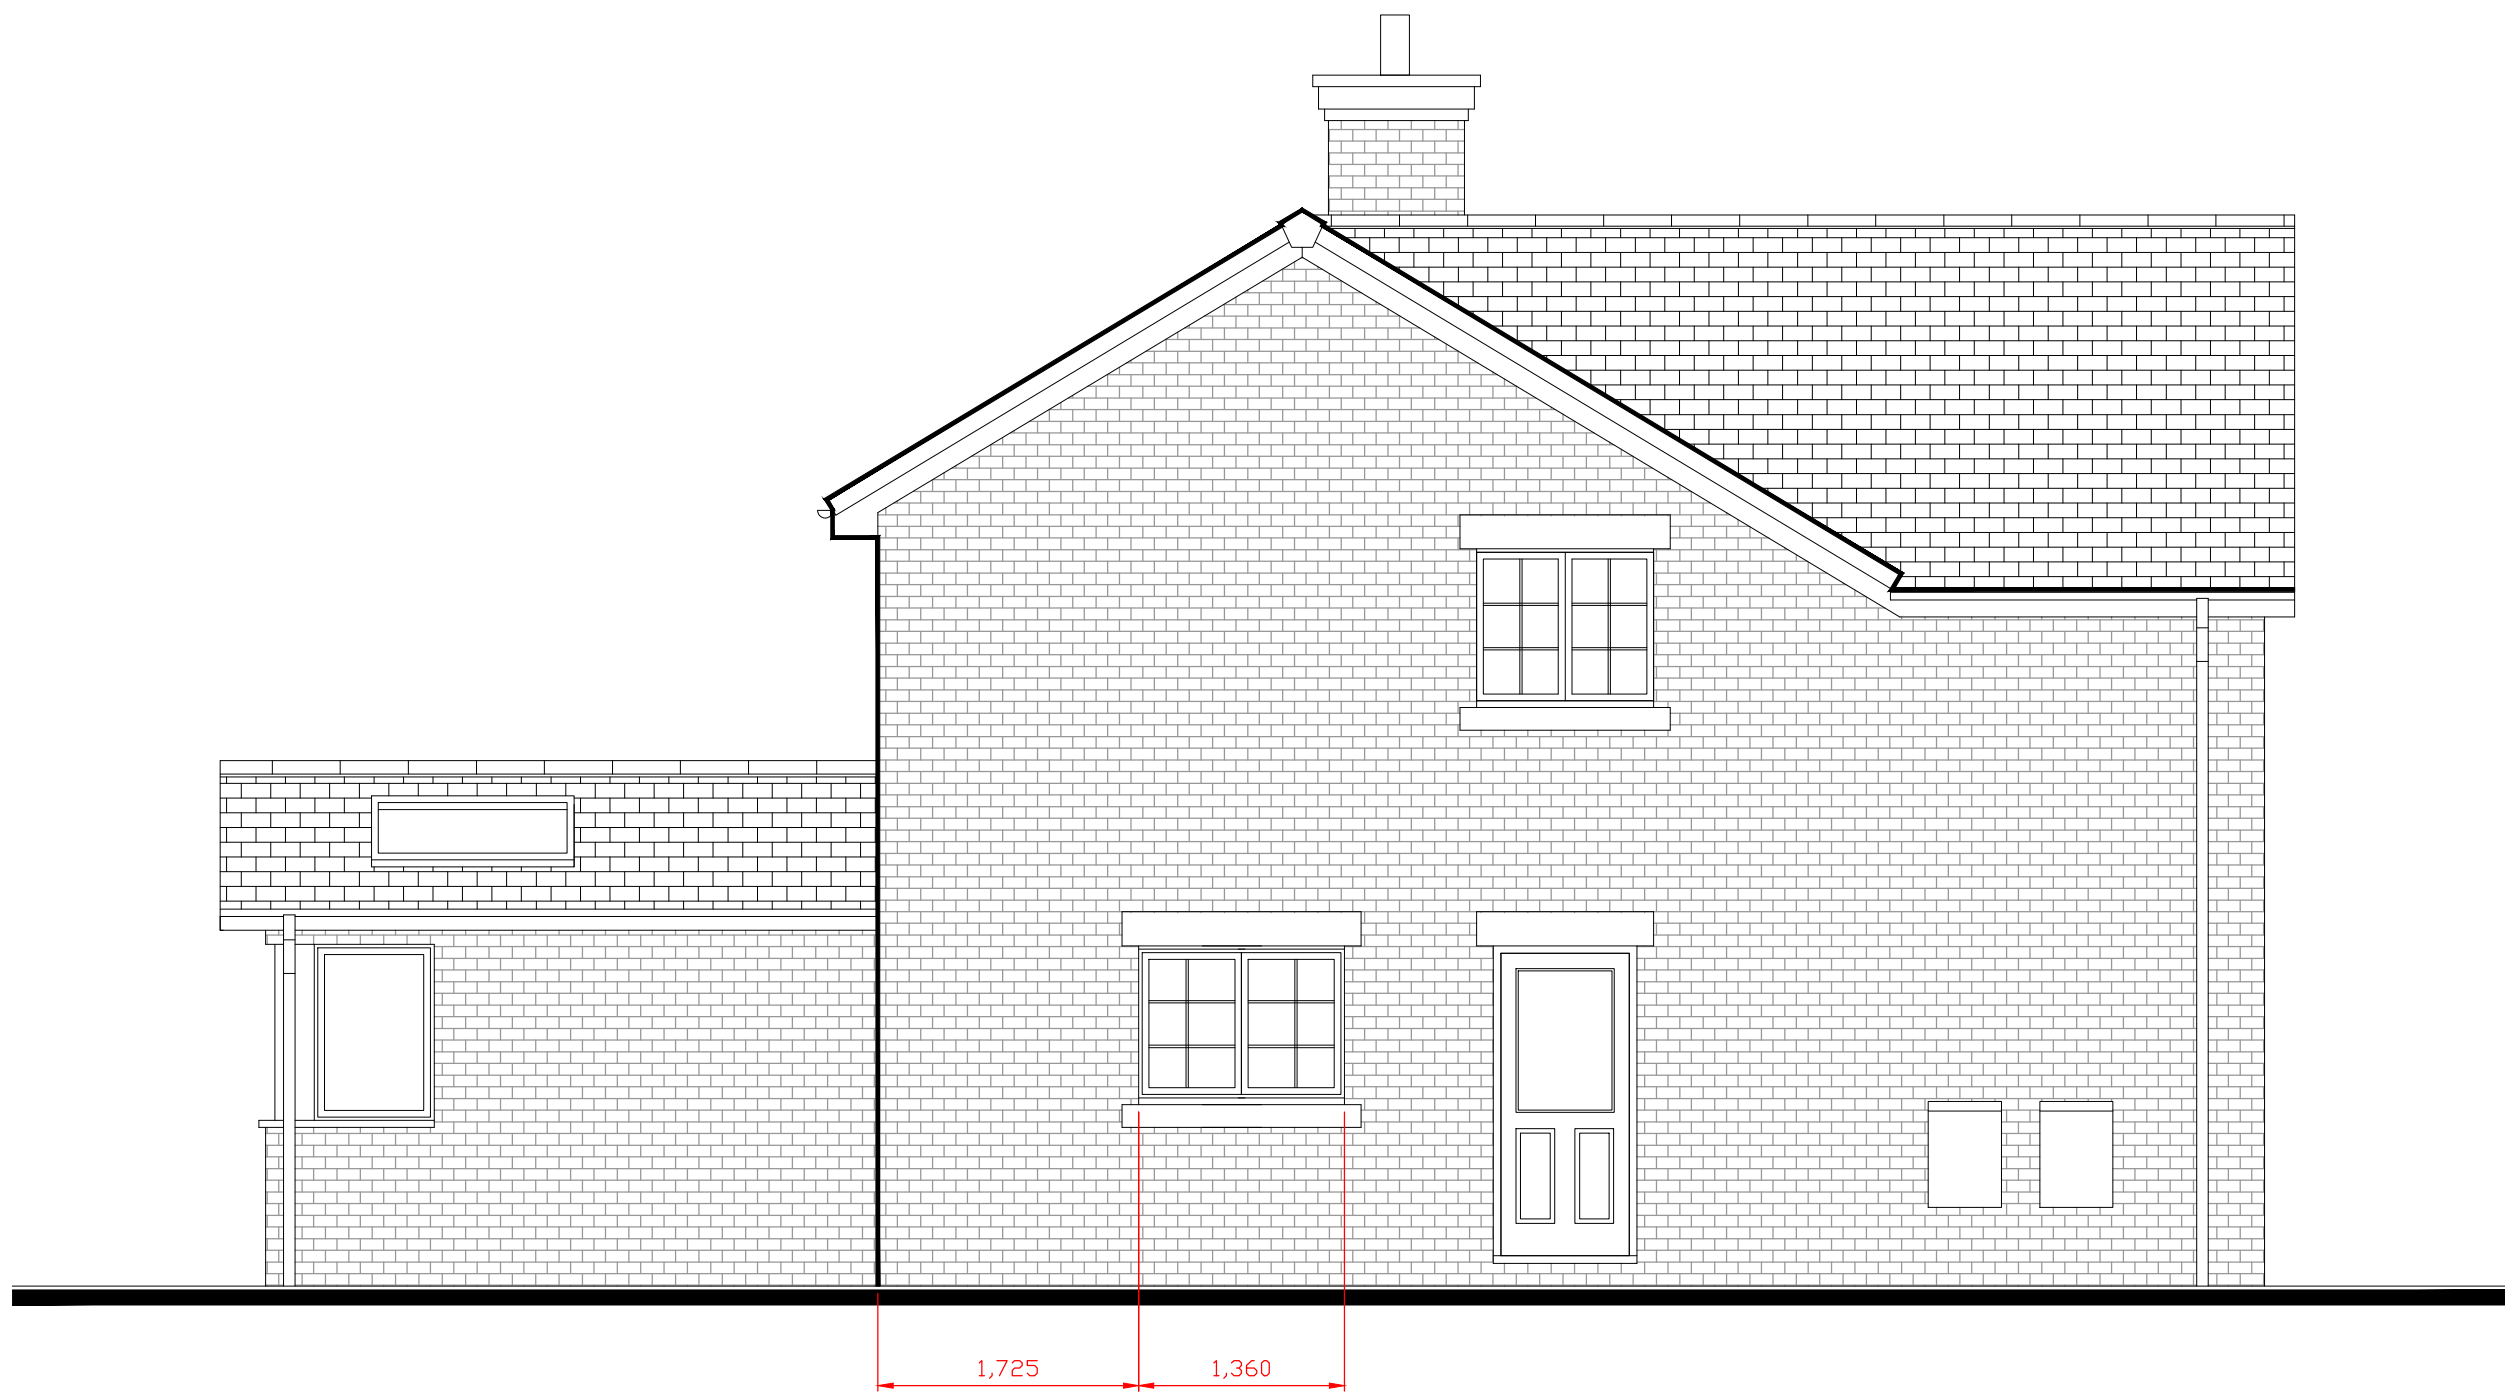

Proposed Side Elevation
1:50




Proposed Rear Elevation
1:50

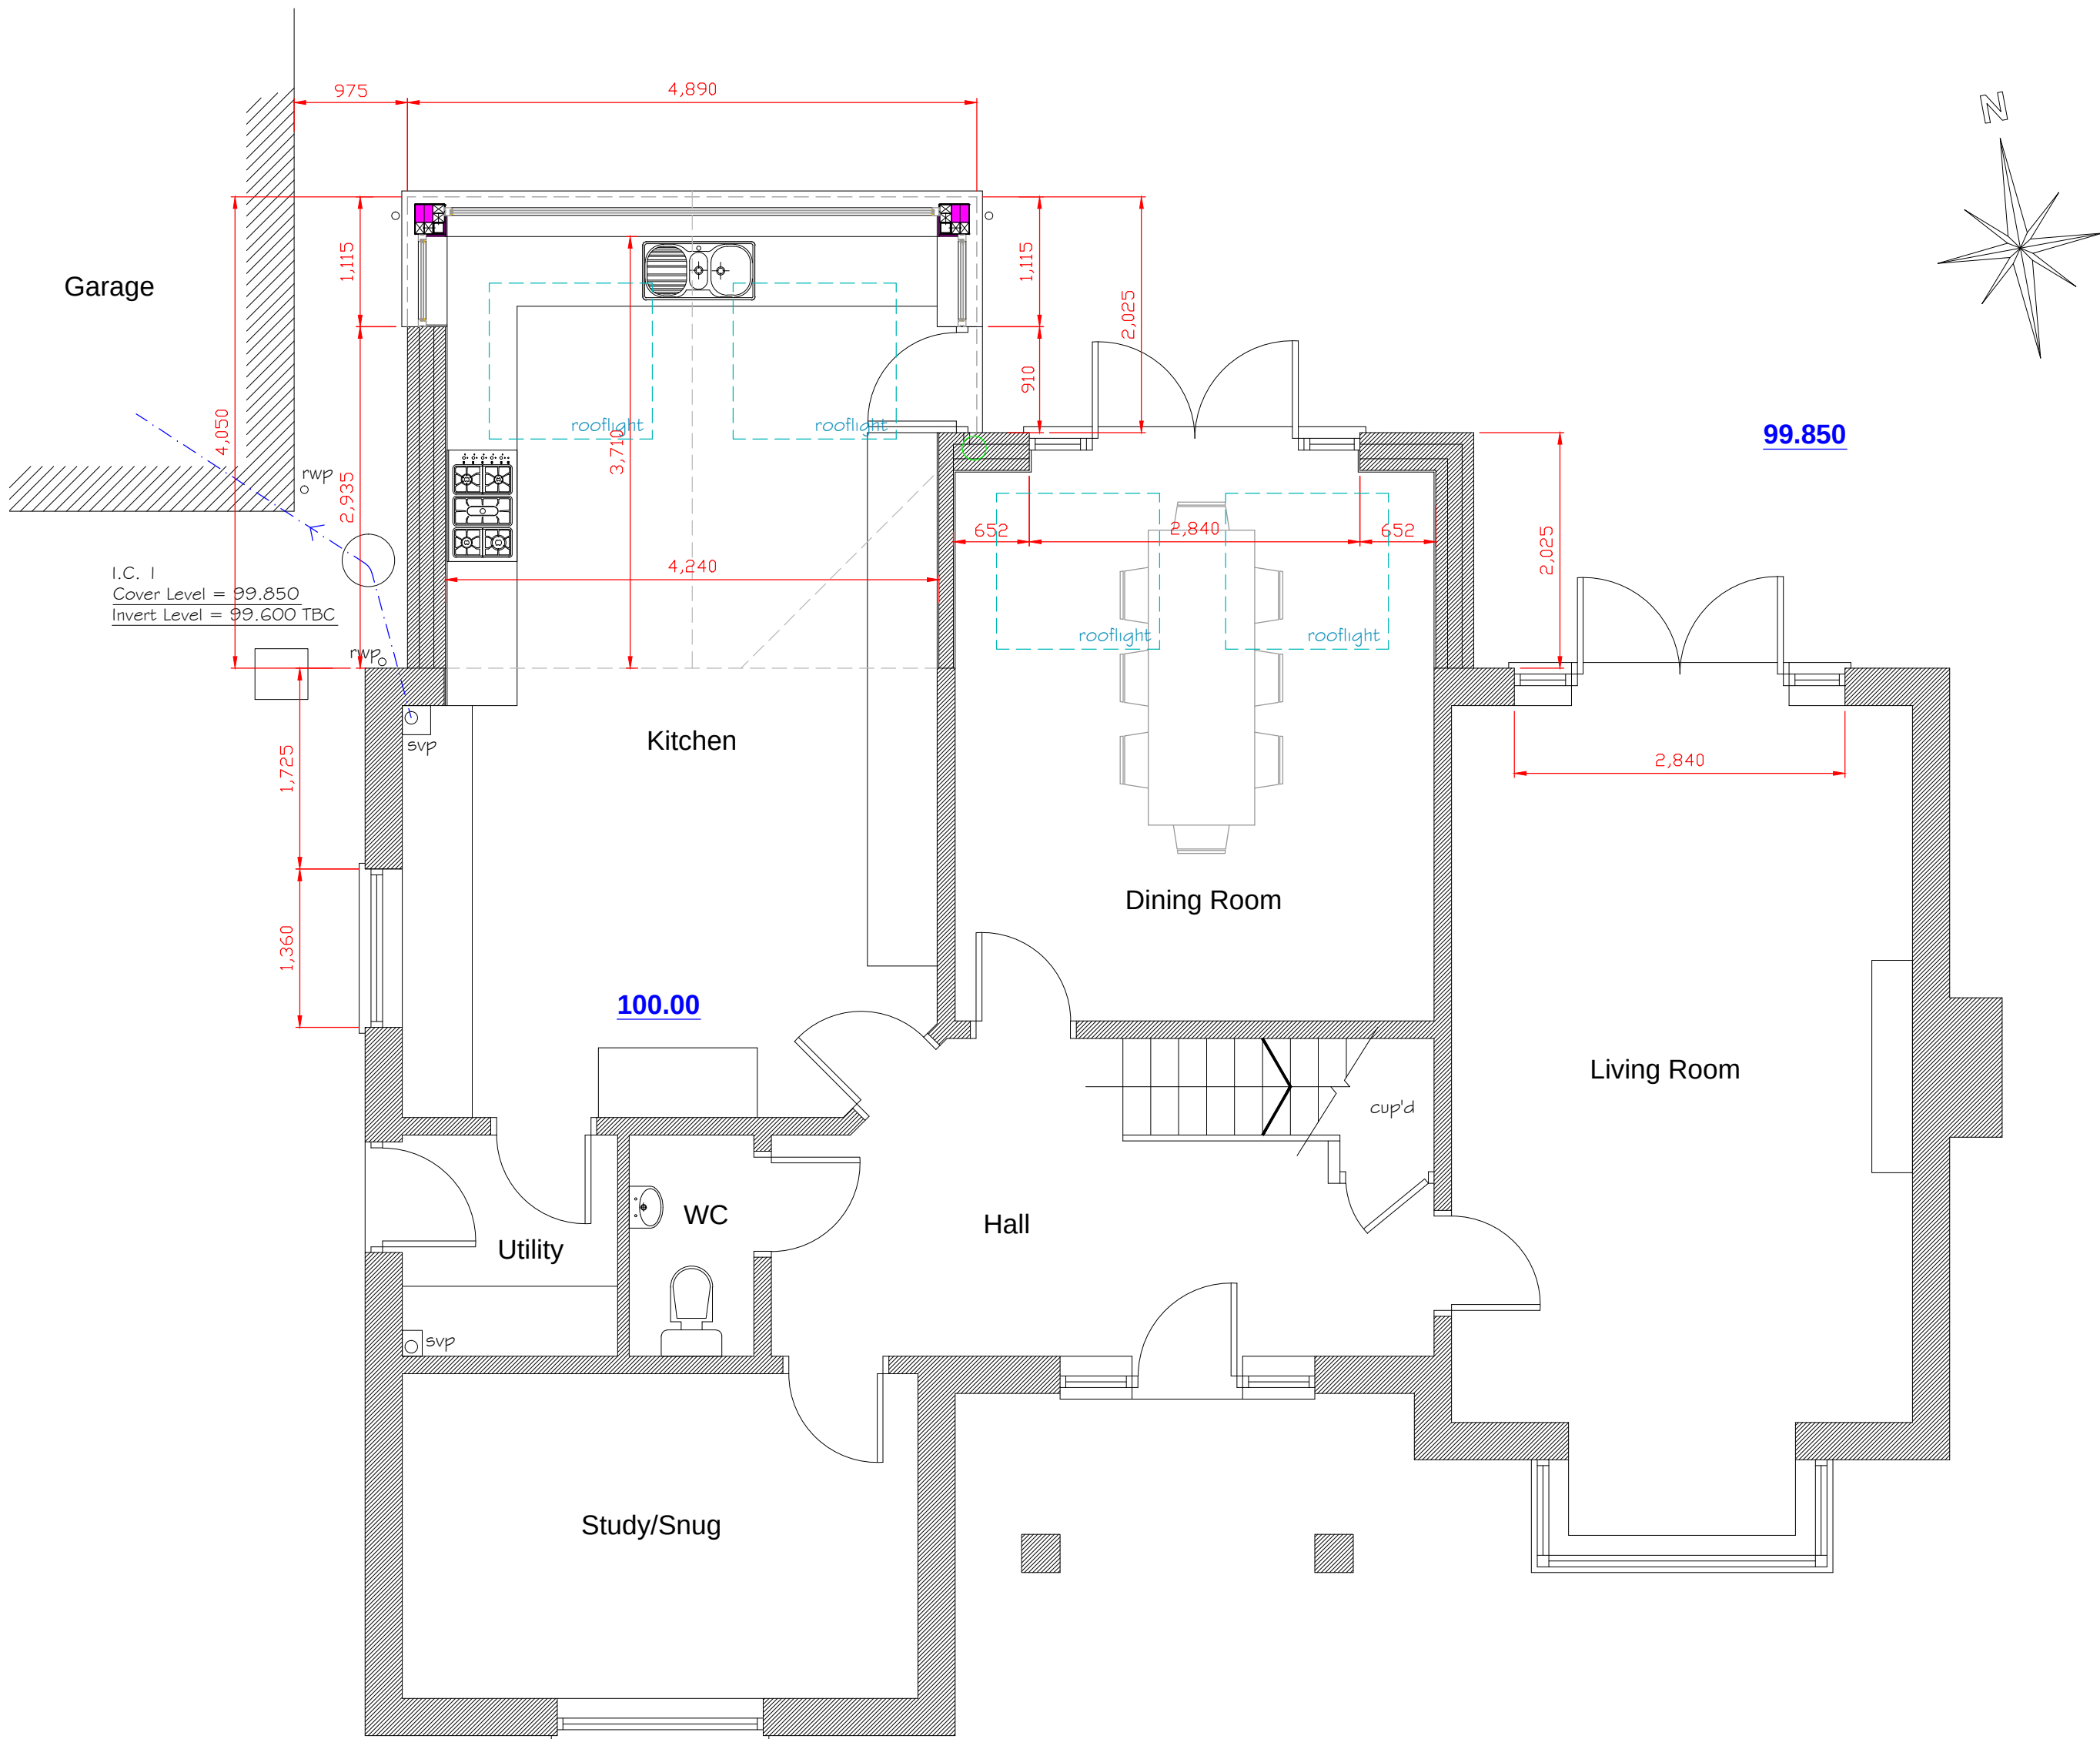

Proposed Floor Plan
1:50



Proposed Side Elevation
1:50

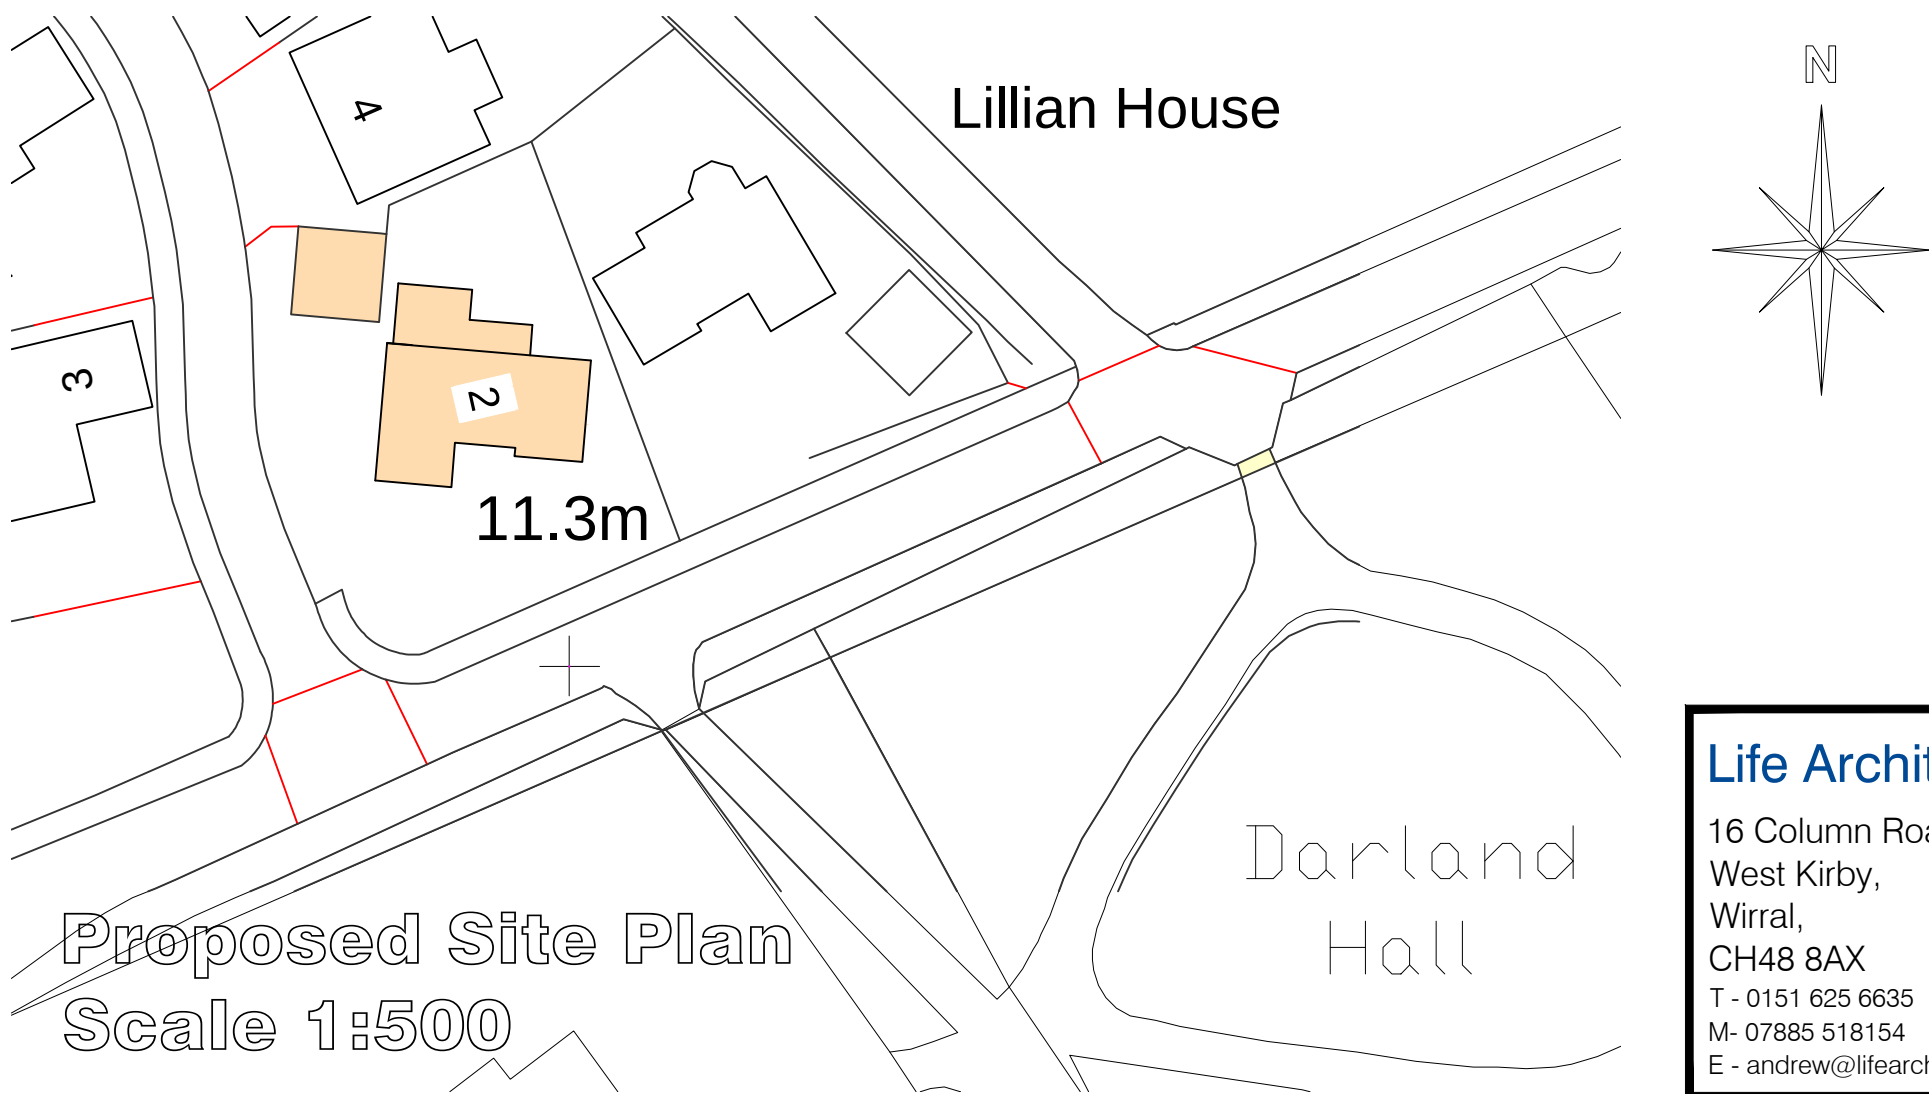

Proposed Site Plan
Scale 1:500

Life Architecture Ltd 16 Column Road, West Kirby, Wirral, CH48 8AX T - 0151 625 6635 M- 07885 518154 E - andrew@lifearchitecture.co.uk	Client: Mr. & Mrs. Parks.		
	Drawing Title: Proposed Drawings.		
	Job Title: Proposed Extension to 2 Pippin Lane, Rossett, Wrexham.		
	Date: February 2019	Scale: 1:500, 1:2500 & 1:500 at A1	Draw No: 02