




EXISTING SITE PLAN | SCALE 1:500

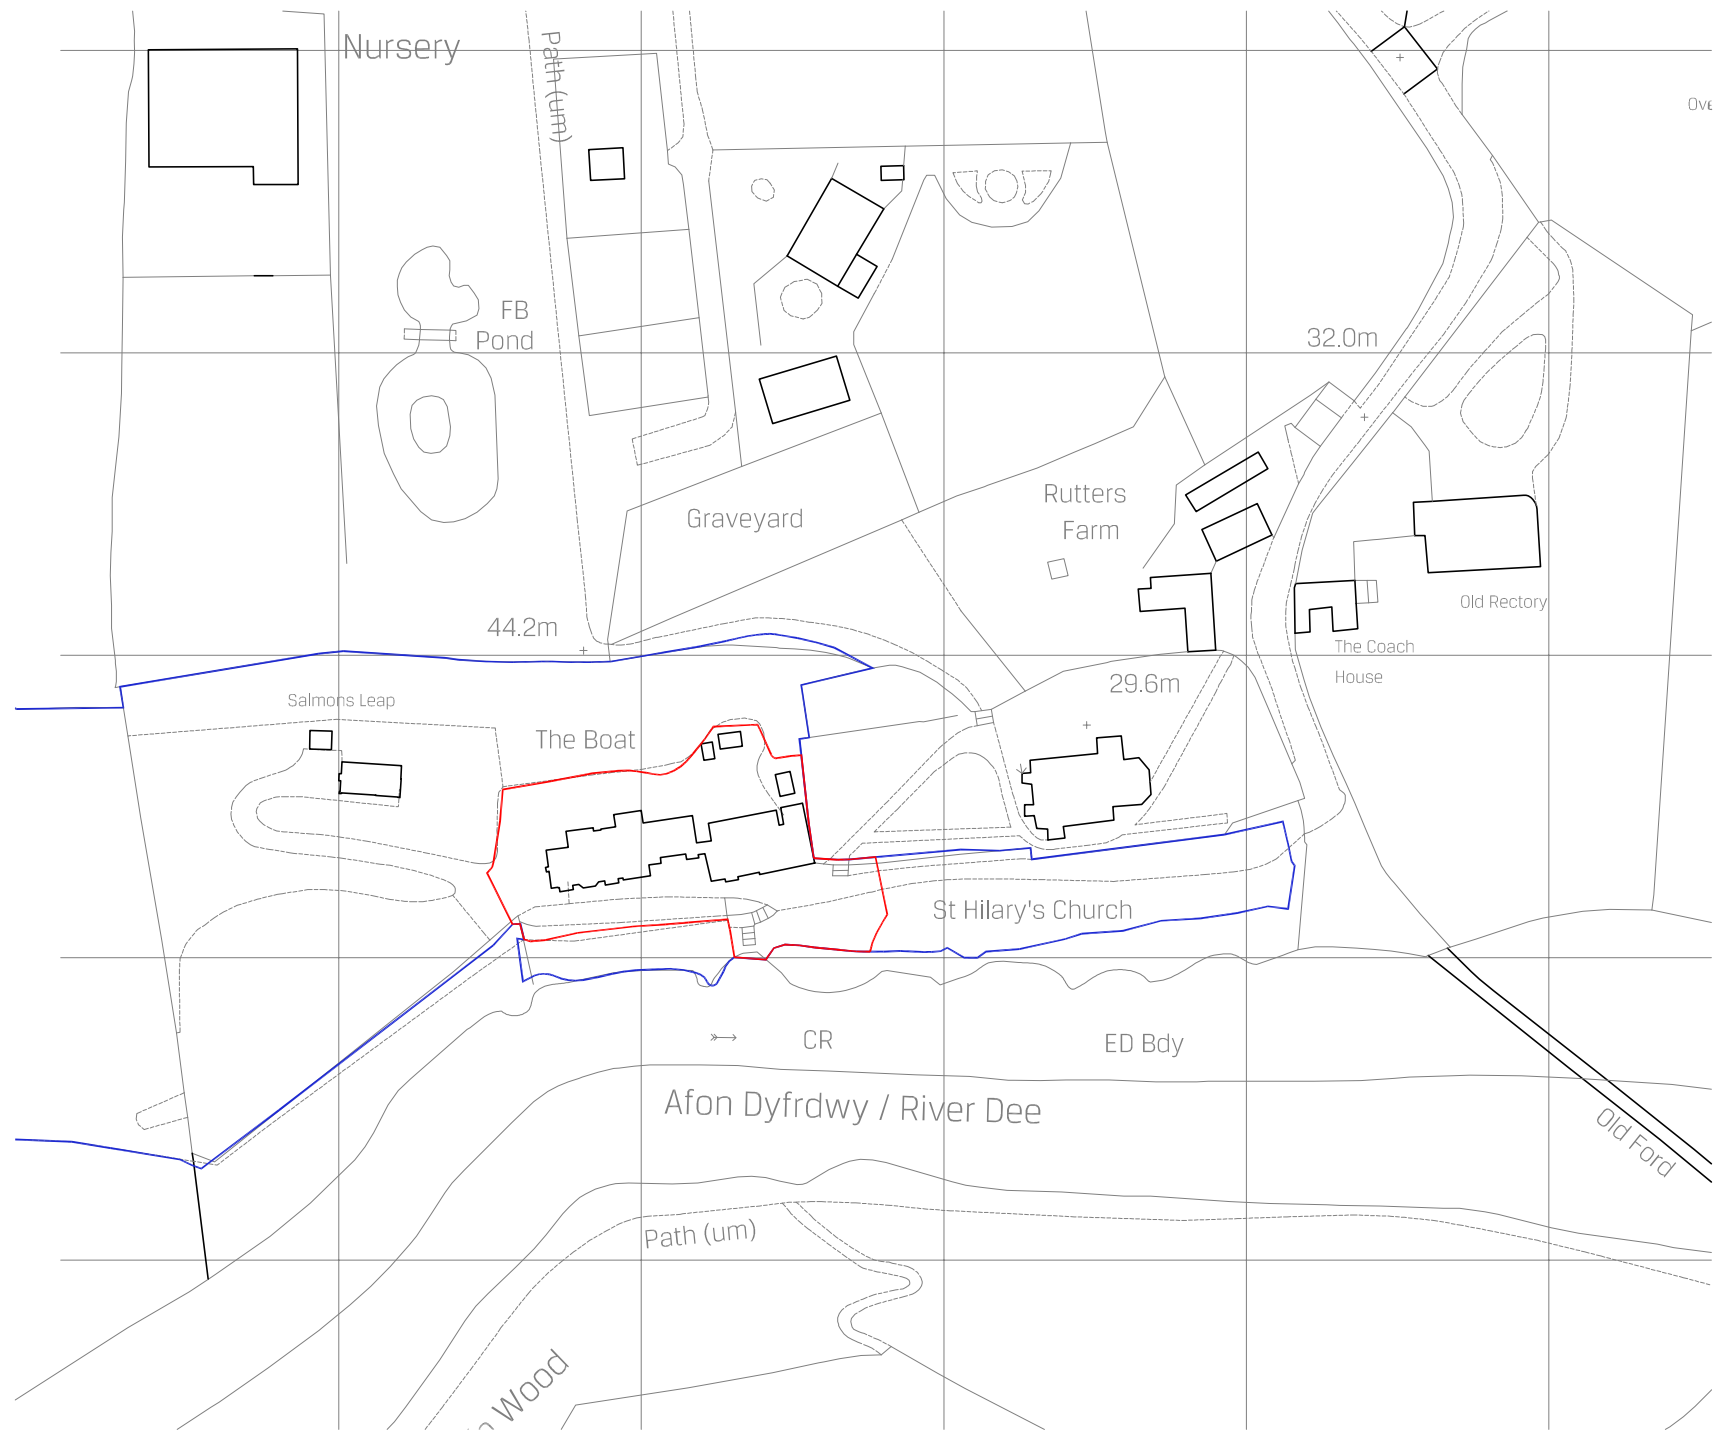


EXISTING SITE LOCATION PLAN | SCALE 1:1250

STATUS

PLANNING

REVISION		DRAWN	CHECKED	DATE
© Copyright SHACKARCHITECTURE all rights reserved. Do Not scale this drawing. All dimensions are in millimetres unless stated otherwise. All dimensions must be checked on site prior to construction and any discrepancies reported to the architect.				

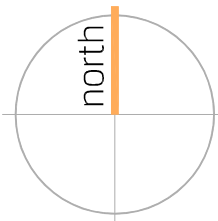

SHACKARCHITECTURE

A Unit 5, The Curve, 139 Telegraph Road, Heswall, Wirral, CH60 7SE
T +44(0)161 342 6616 E info@shackarchitecture.com W www.shackarchitecture.com

Client PRICE AND CHANTLER LTD
Project THE BOAT, ERBISTOCK
Title EXISTING SITE LOCATION PLAN

Scale VARIES@A1 Project No. SHACK389 Dwg. No. B100 Rev