



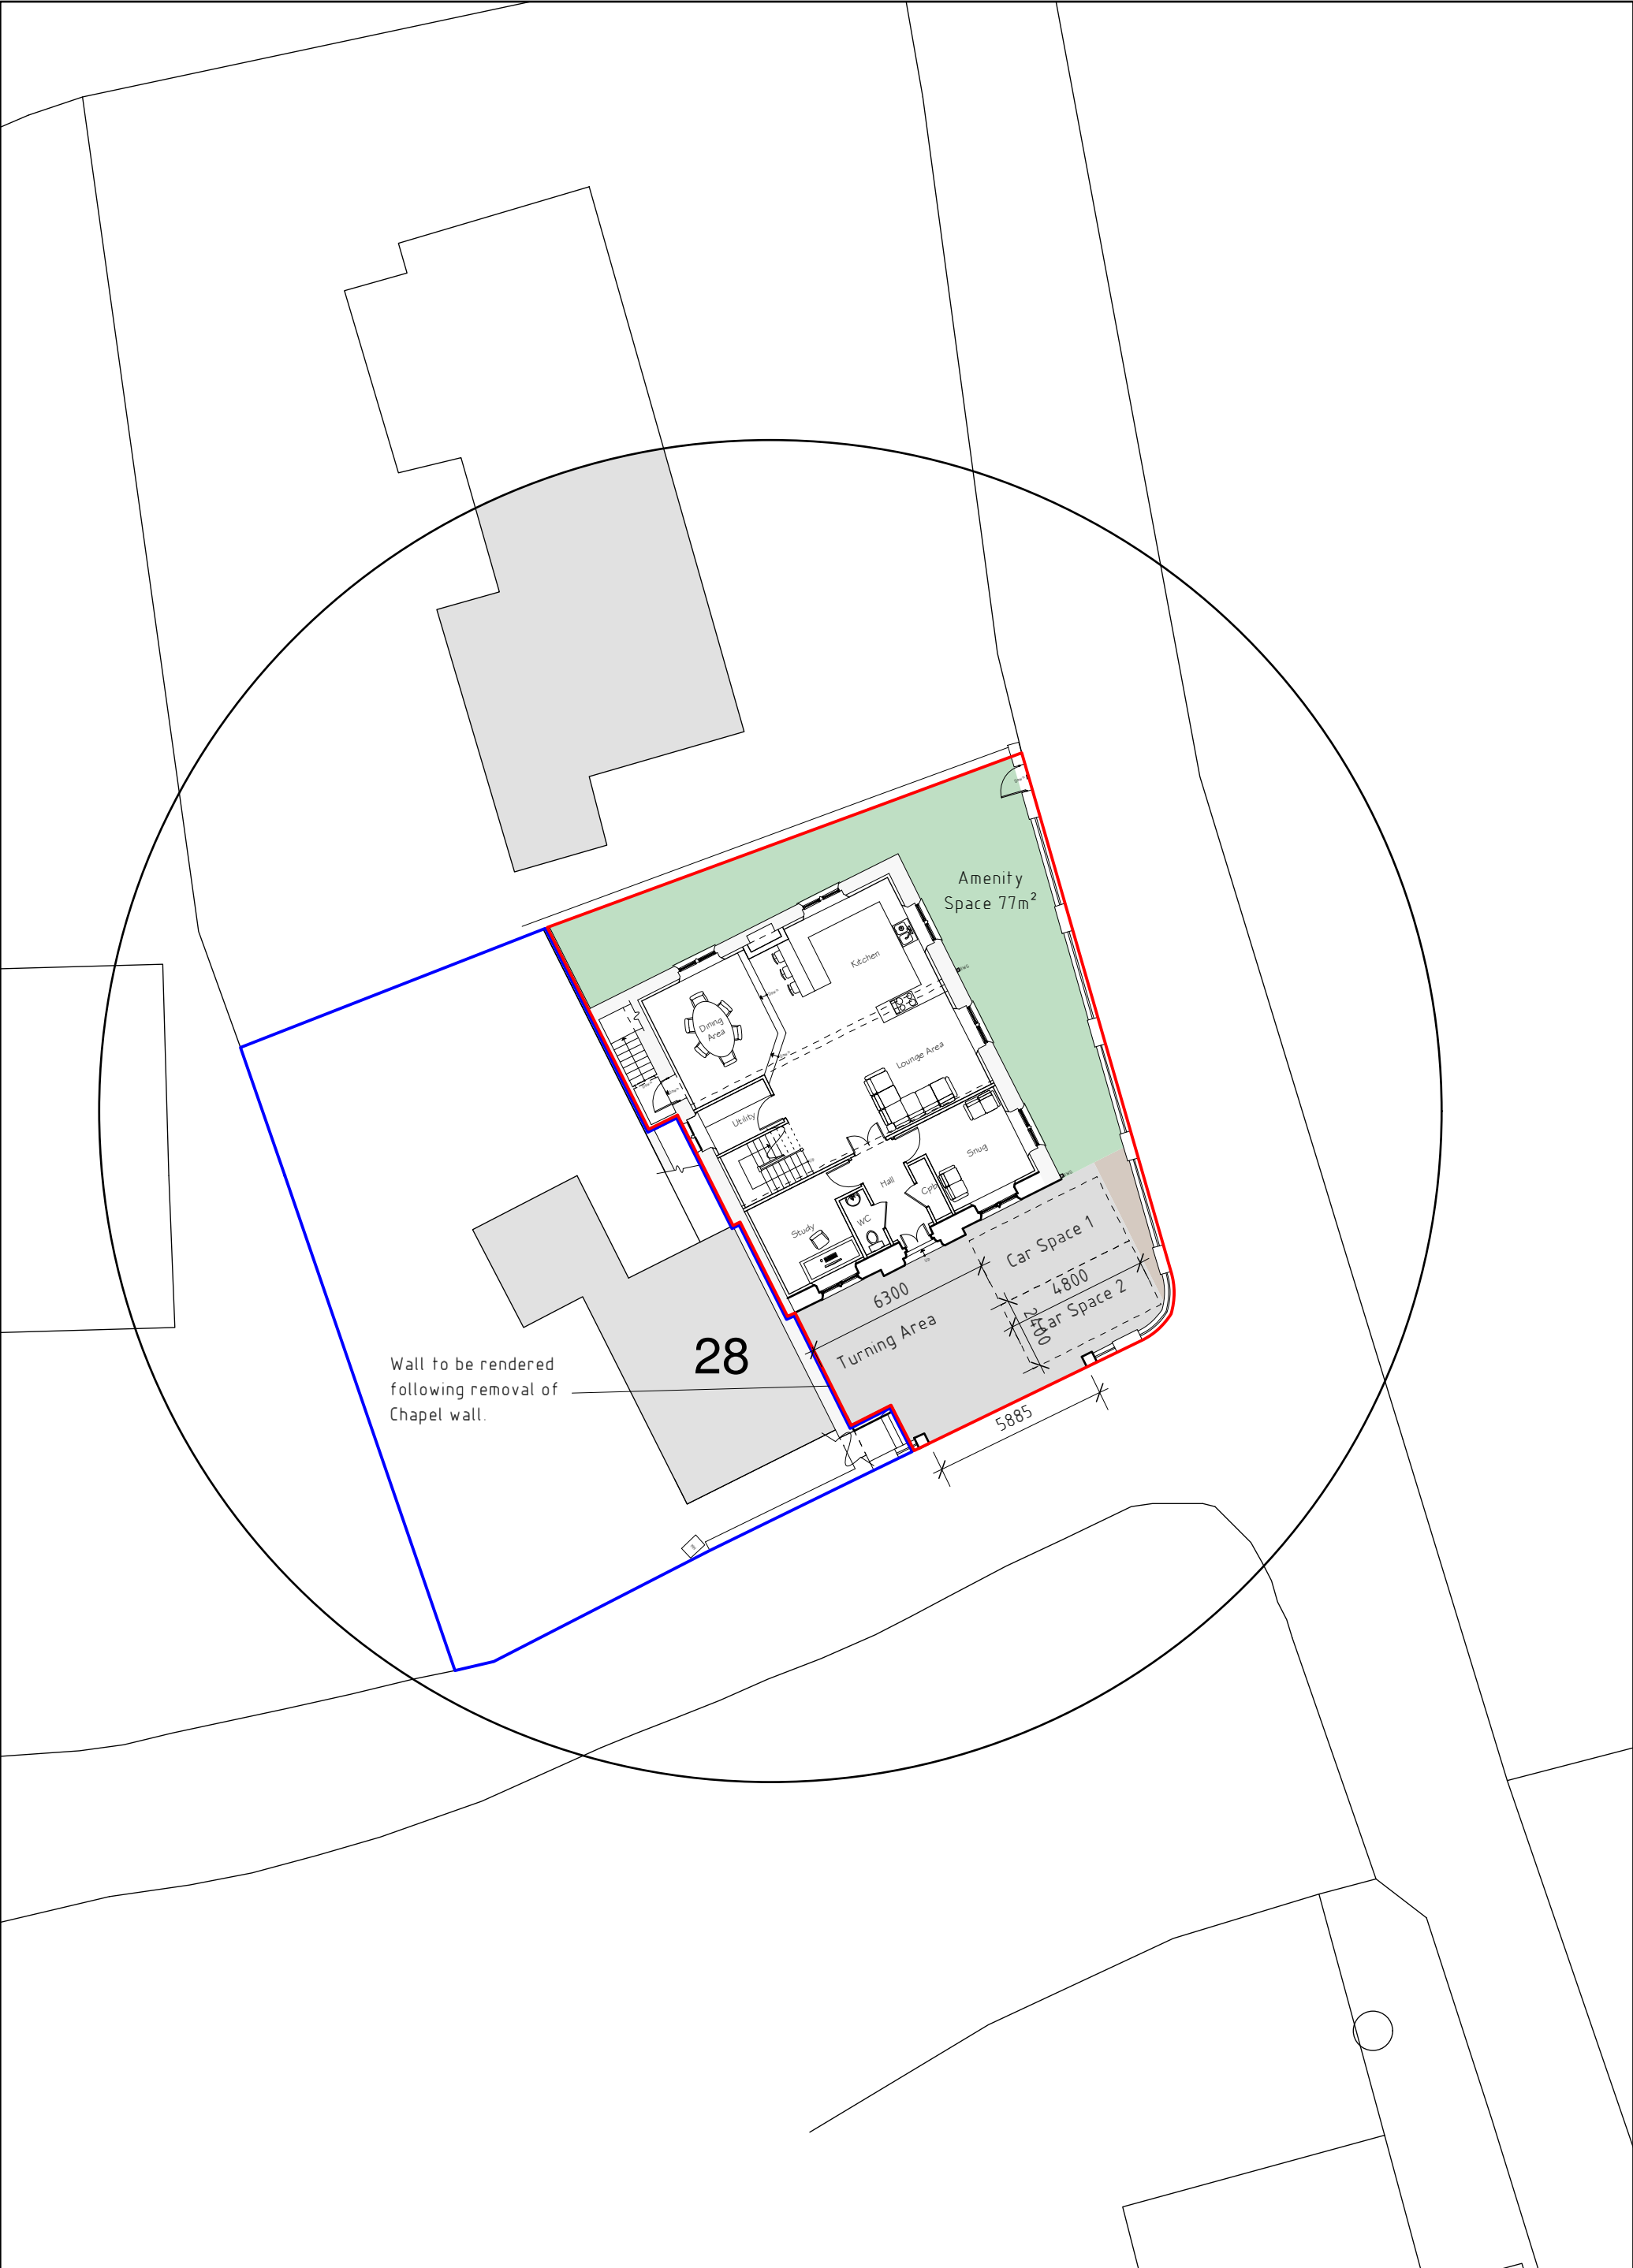

Site Plan 1:200

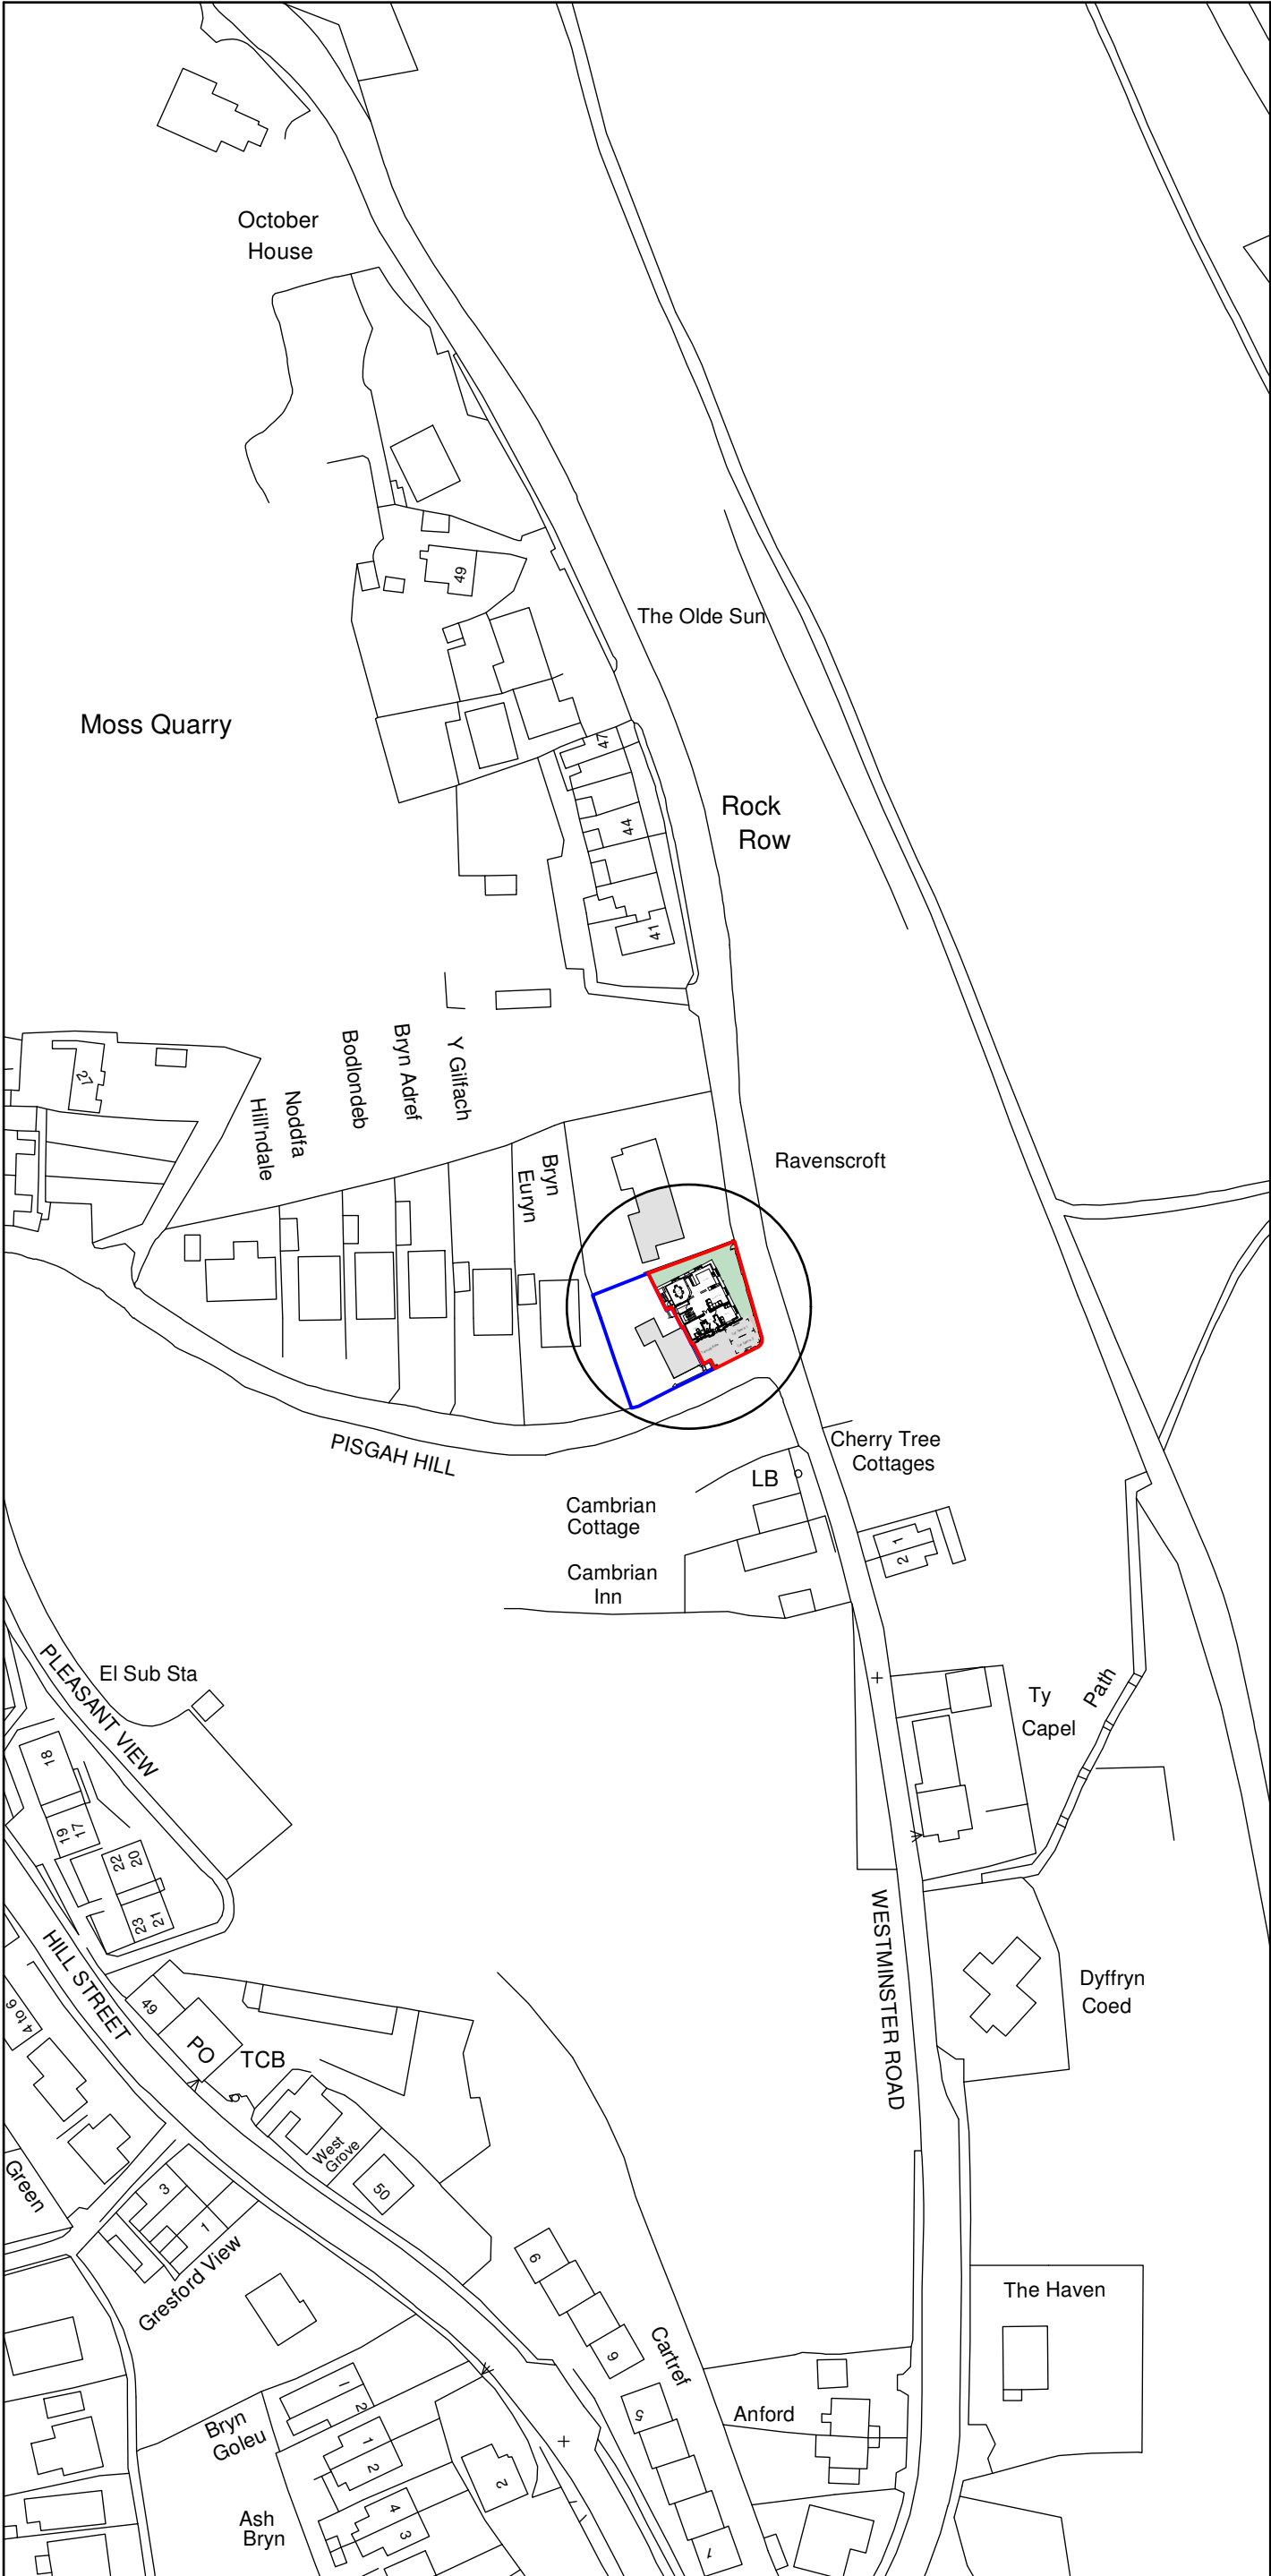


Location Plan 1:1250

Hard
Driveway to be formed with tarmacadam finish to provide good quality surface for occupants to satisfaction of the Local Authority.

Boundary Treatments.
Existing boundaries are to remain as existing where possible. The altered front boundary wall is to be made good where applicable.

Landscaping
Soft
All garden areas to side and rear of dwelling to be laid to seed prior to completion, to provide a good quality grassed lawn.
Low level shrub planting to be used to complement lawn at the discretion of the occupier.

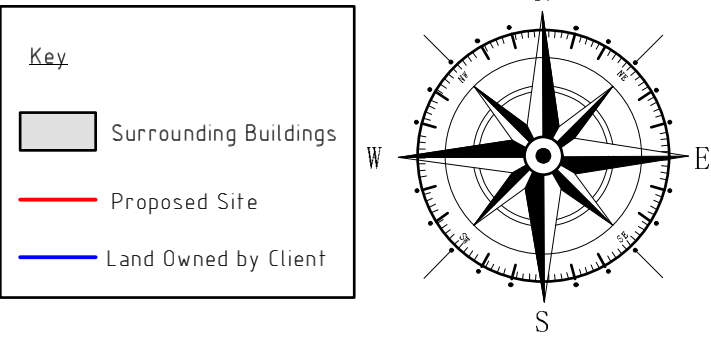

A	02/19	Boundary Amends	S.M.E.
Rev	Date	Detail	Initial

Project: Proposed development at Salem Chapel, Pentre Broughton, Wrexham, LL11 6DB	
Title: Planning Site & Location Plan	Scale: (A2) 1:200 & 1:1250
Drawn By: J Felgate	Date: Jan 2019
Drawing No: P116/006	Sheet: 1 of 1

Office 3K4,
Redwither Business Tower,
Wrexham. LL13 9XT
Tel: 01978 356500
www.blueprintarchitectural.com
© copyright all rights reserved