



All Dimensions & Levels to be checked and verified by the contractor prior to works commencing. Do not scale this drawing

Any errors to be reported to the Contract Administrator immediately

The copyright of this drawing and design is vested in the Architectural Design Services company and must not be copied or reproduced without written consent

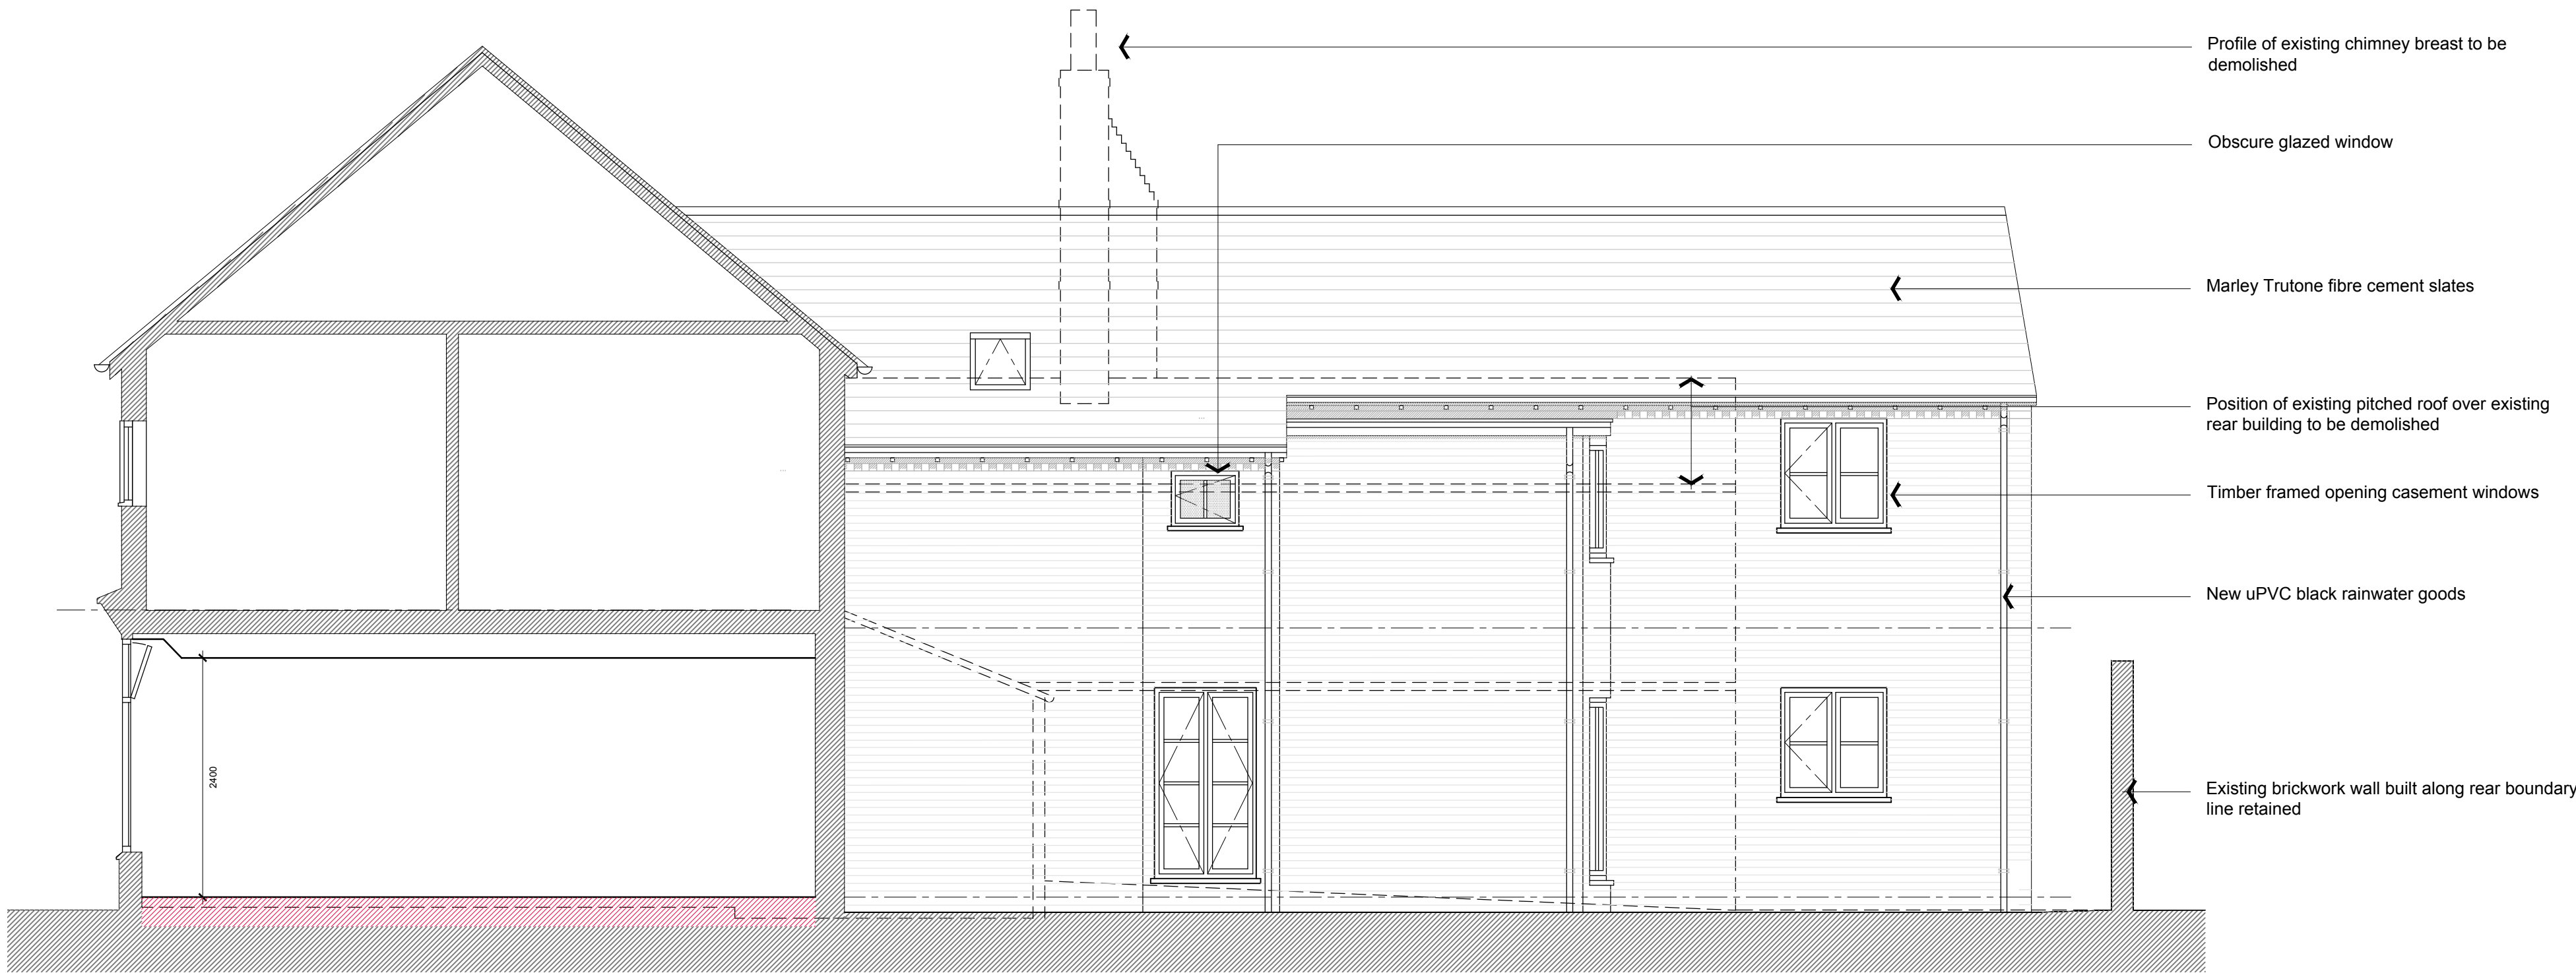

SIDE ELEVATION AS PROPOSED
FACING REAR GARDEN OF Nr.3 HIGH STREET 1 : 5 0

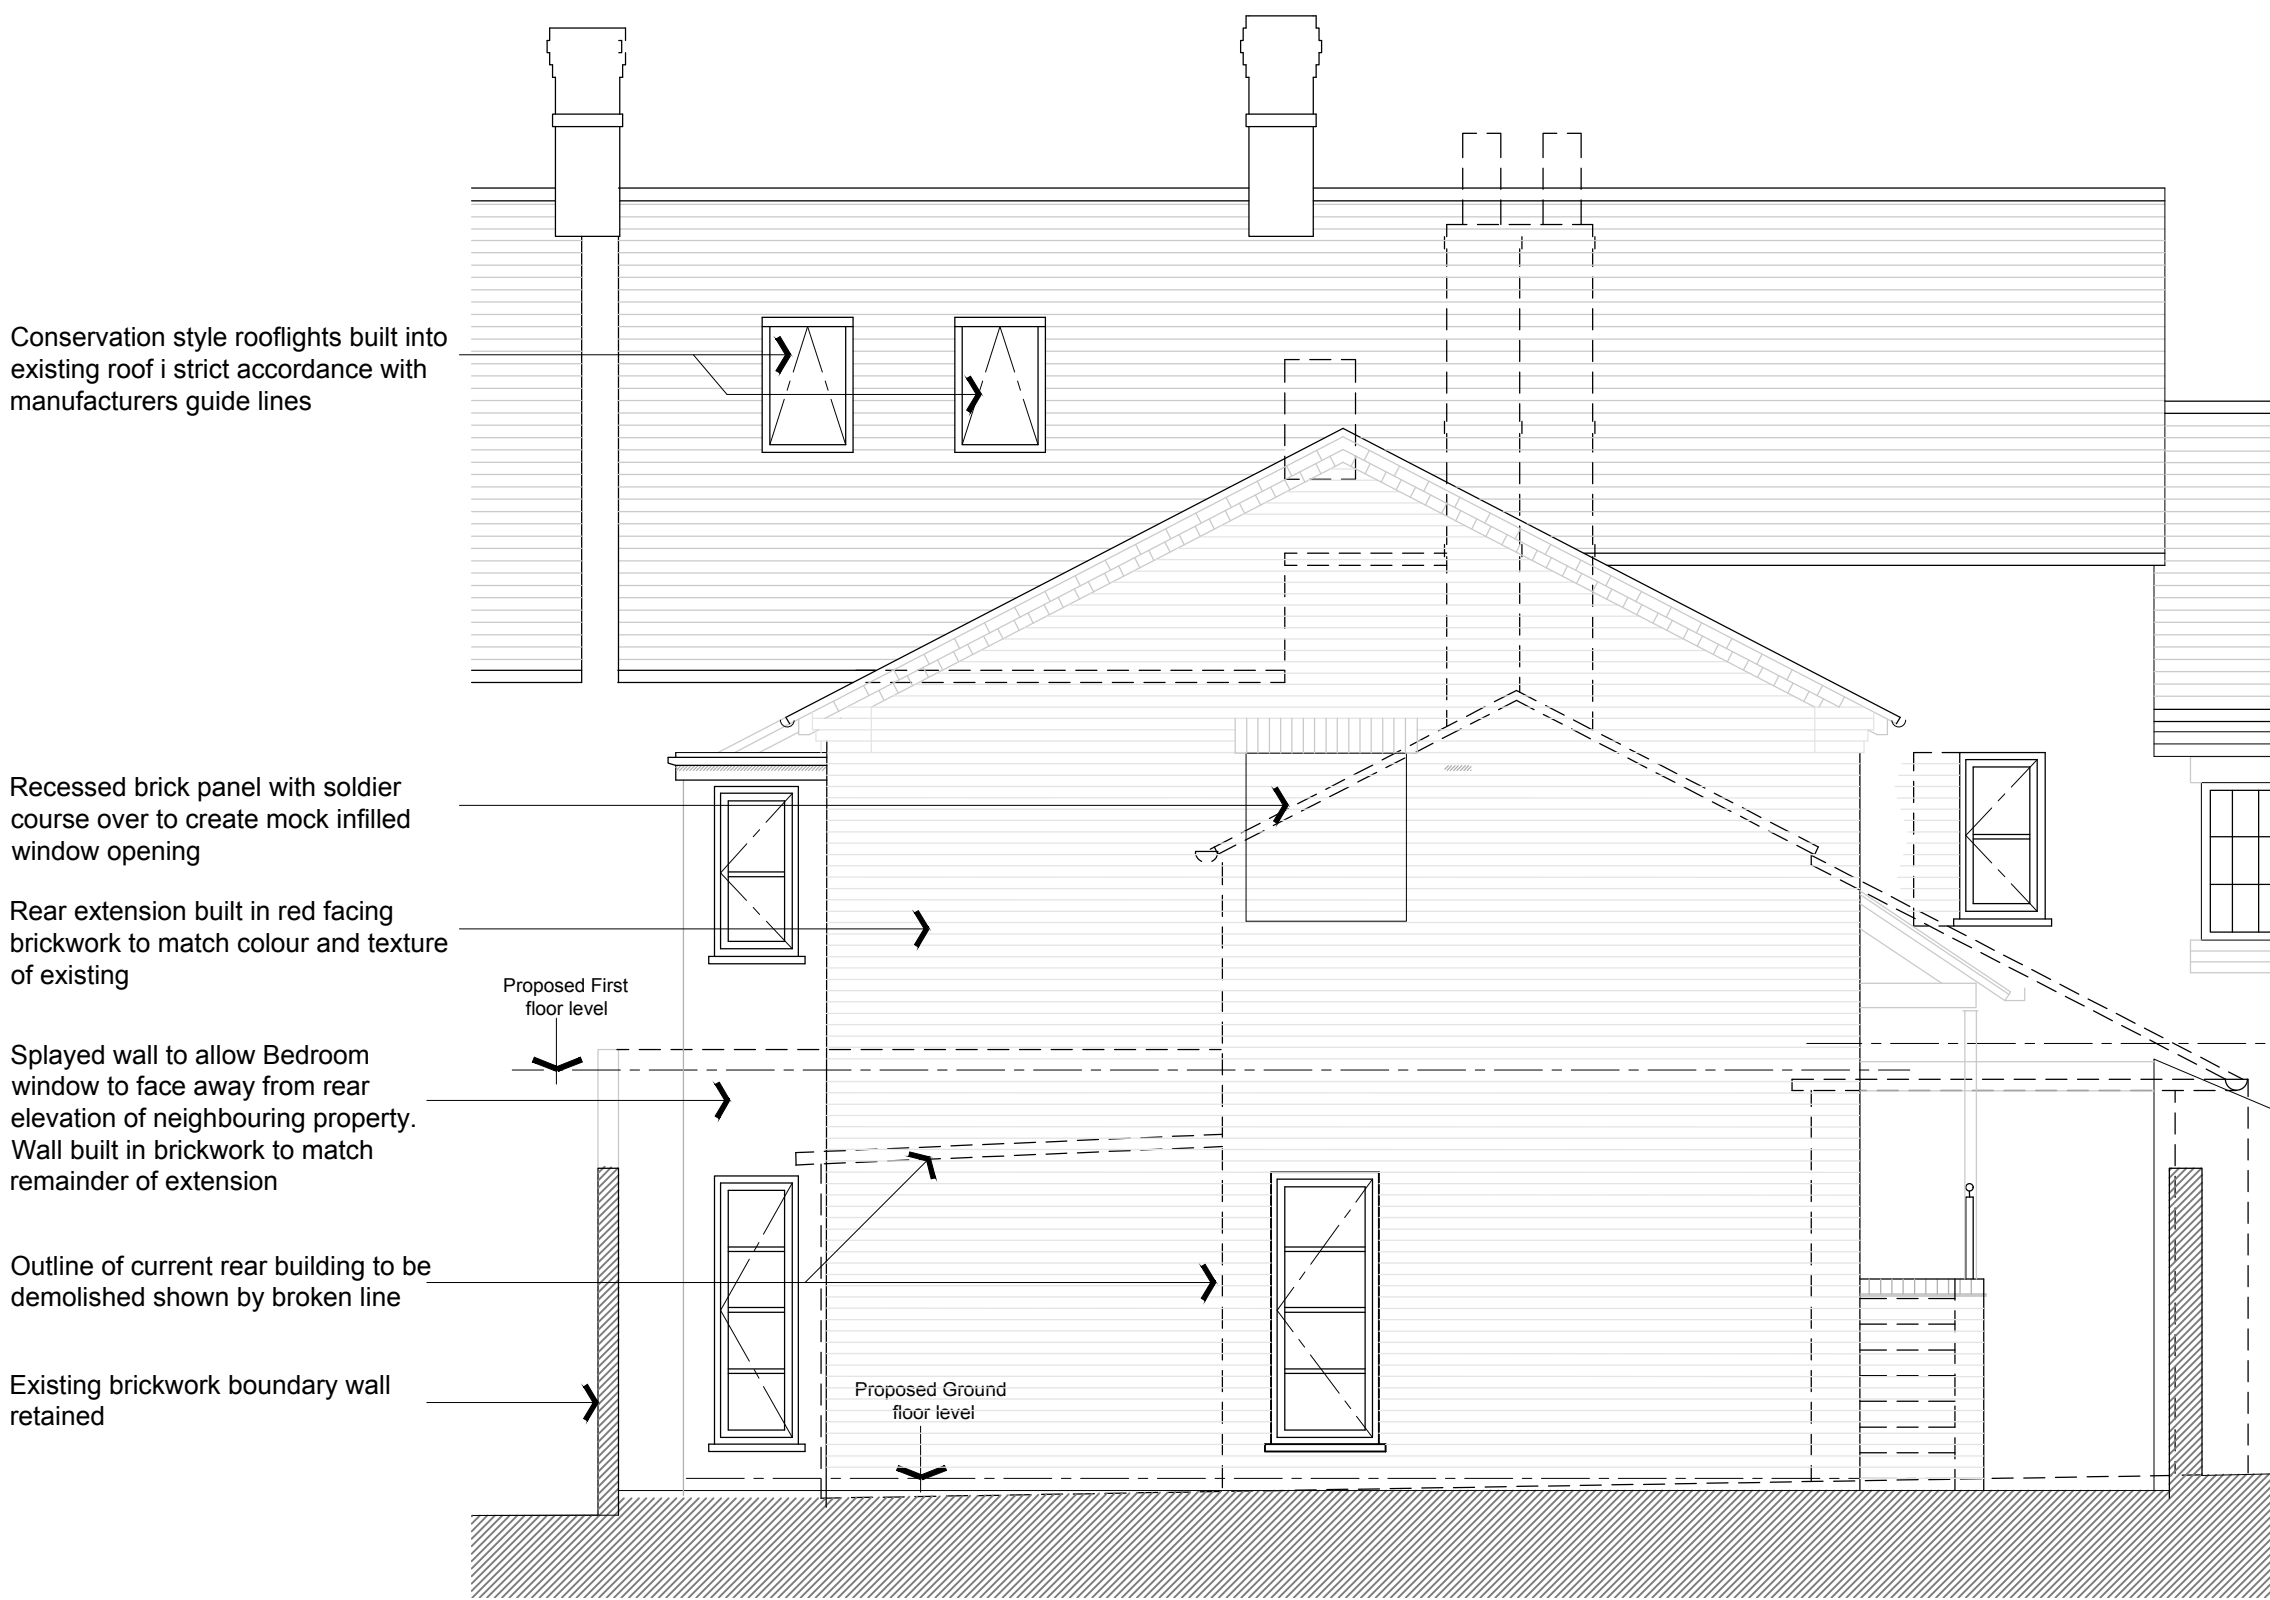

REAR ELEVATION AS PROPOSED
FACING Nr.4 YEW TREE COURT 1 : 5 0



SIDE ELEVATION AS PROPOSED 1 : 5 0

revision	description	date
----------	-------------	------

client
SALINGER REED Ltd.

project
**PROPOSED EXTENSION AND
INTERNAL ALTERATIONS**

location
**4, HIGH STREET
OVERTON**

title
**ELEVATIONS AS PROPOSED
[sheet 2 of 2]**

drawn by SAL	date MARCH 2019	checked
scale 1:50 @ A1		
drawing 1383: 07		revision
issue Planning		