



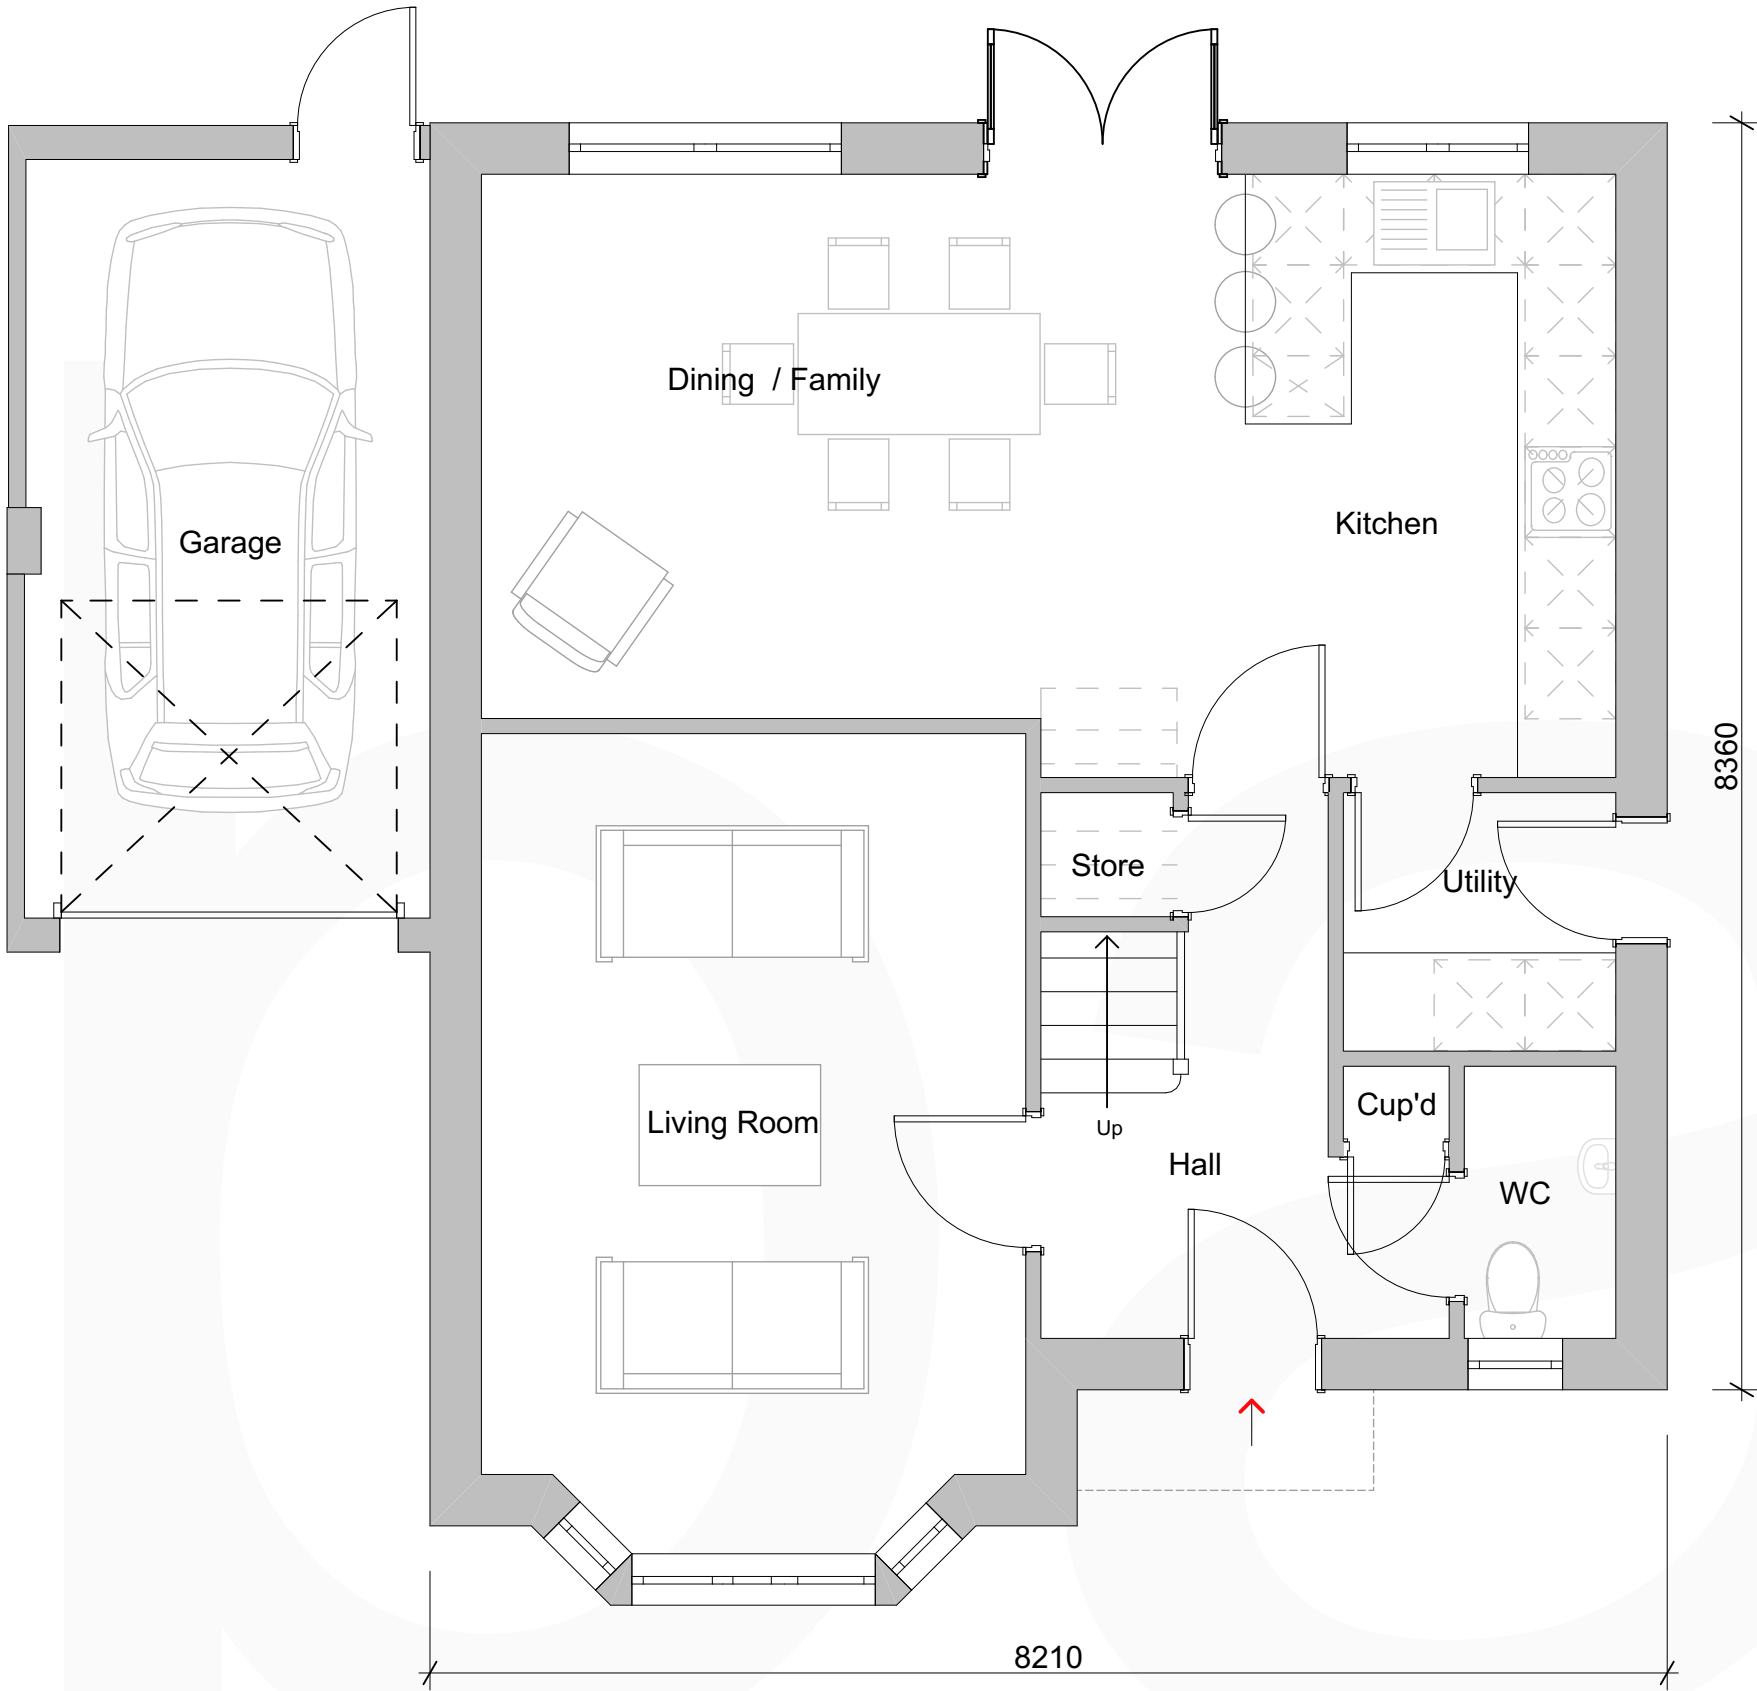


Ground Floor Plan

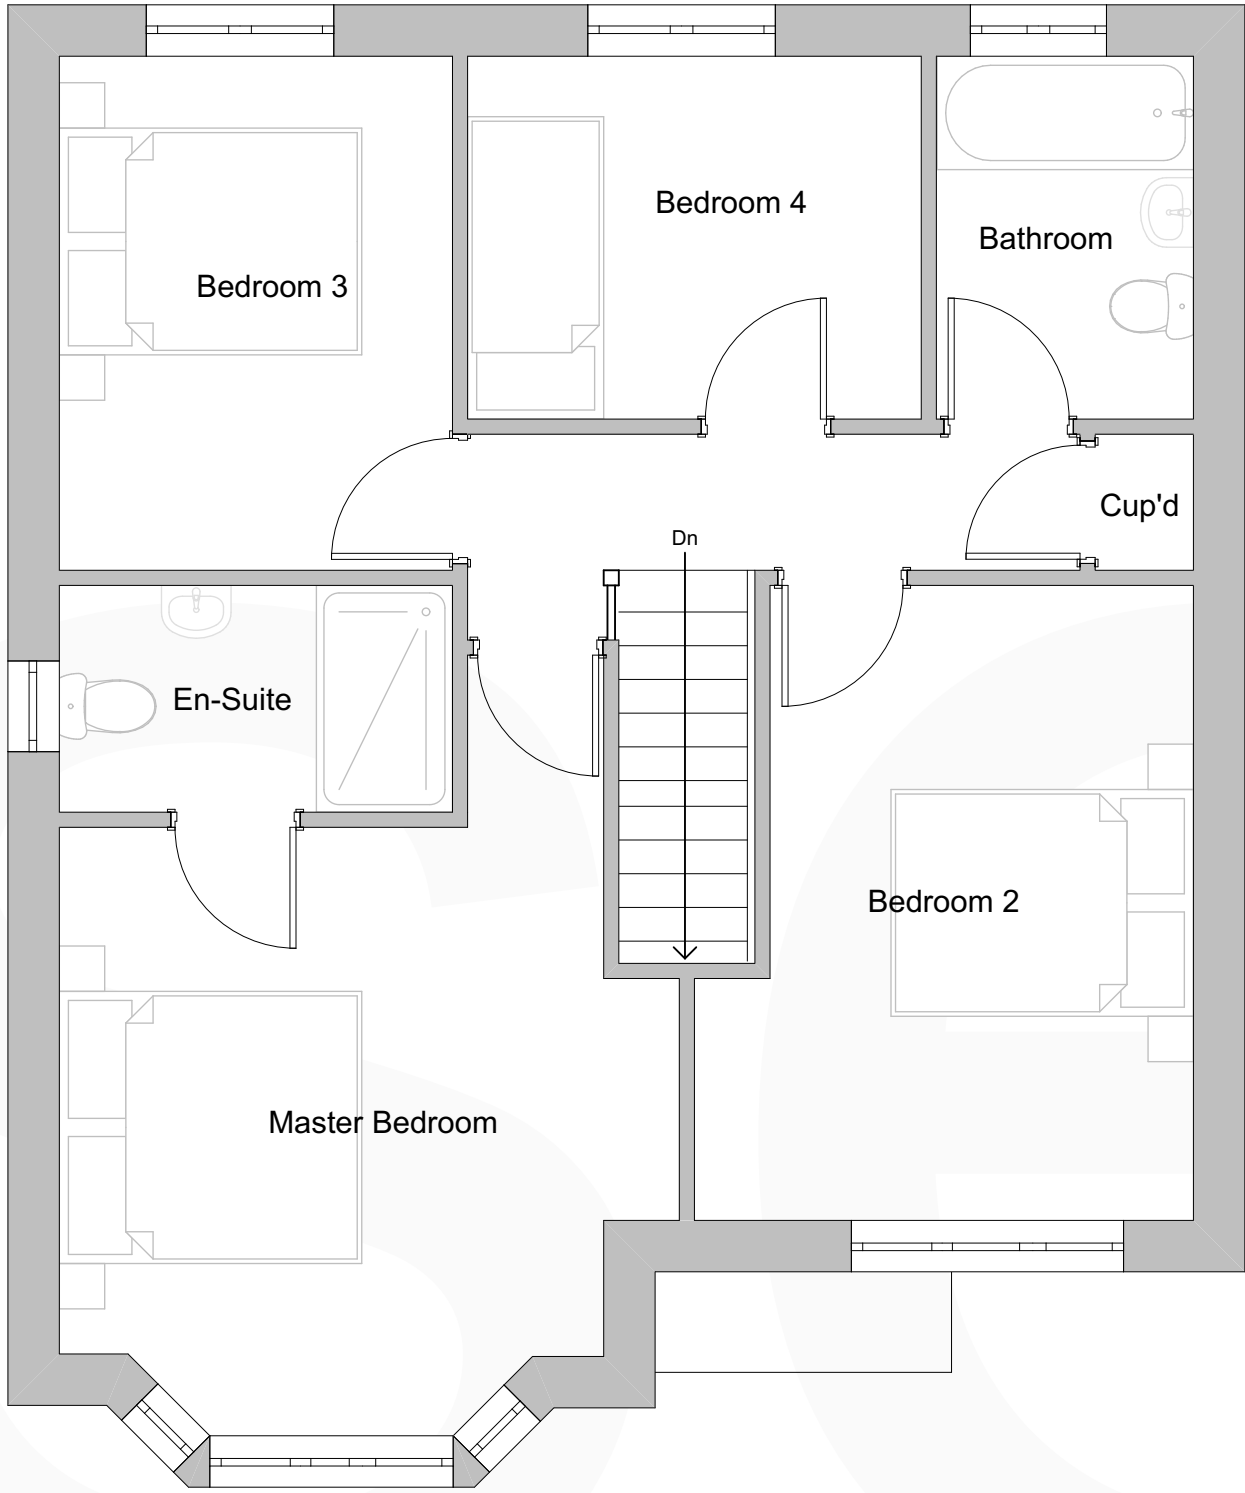

First Floor Plan

HARLECH HOUSE TYPE
4 bedroom detached dwelling
GIA = 124sqm / 1335sqft

Plot 13 *attached single garage*
Plot 18 *attached single garage*

 

Rev No.	Date.	Rev.		By.	Chk.

PLANNING

Scale.	1:50@A2	Date.	Jan 2018	Drawn by.	JS	Chk.	AO
Project Title. Vicarage Lane, Gresford							
Client. Gower Homes Ltd.							
Drawing Title. Harlech Floor Plans							
Project No.	BA1858		Drawing No.	PL-018		Revision.	-