
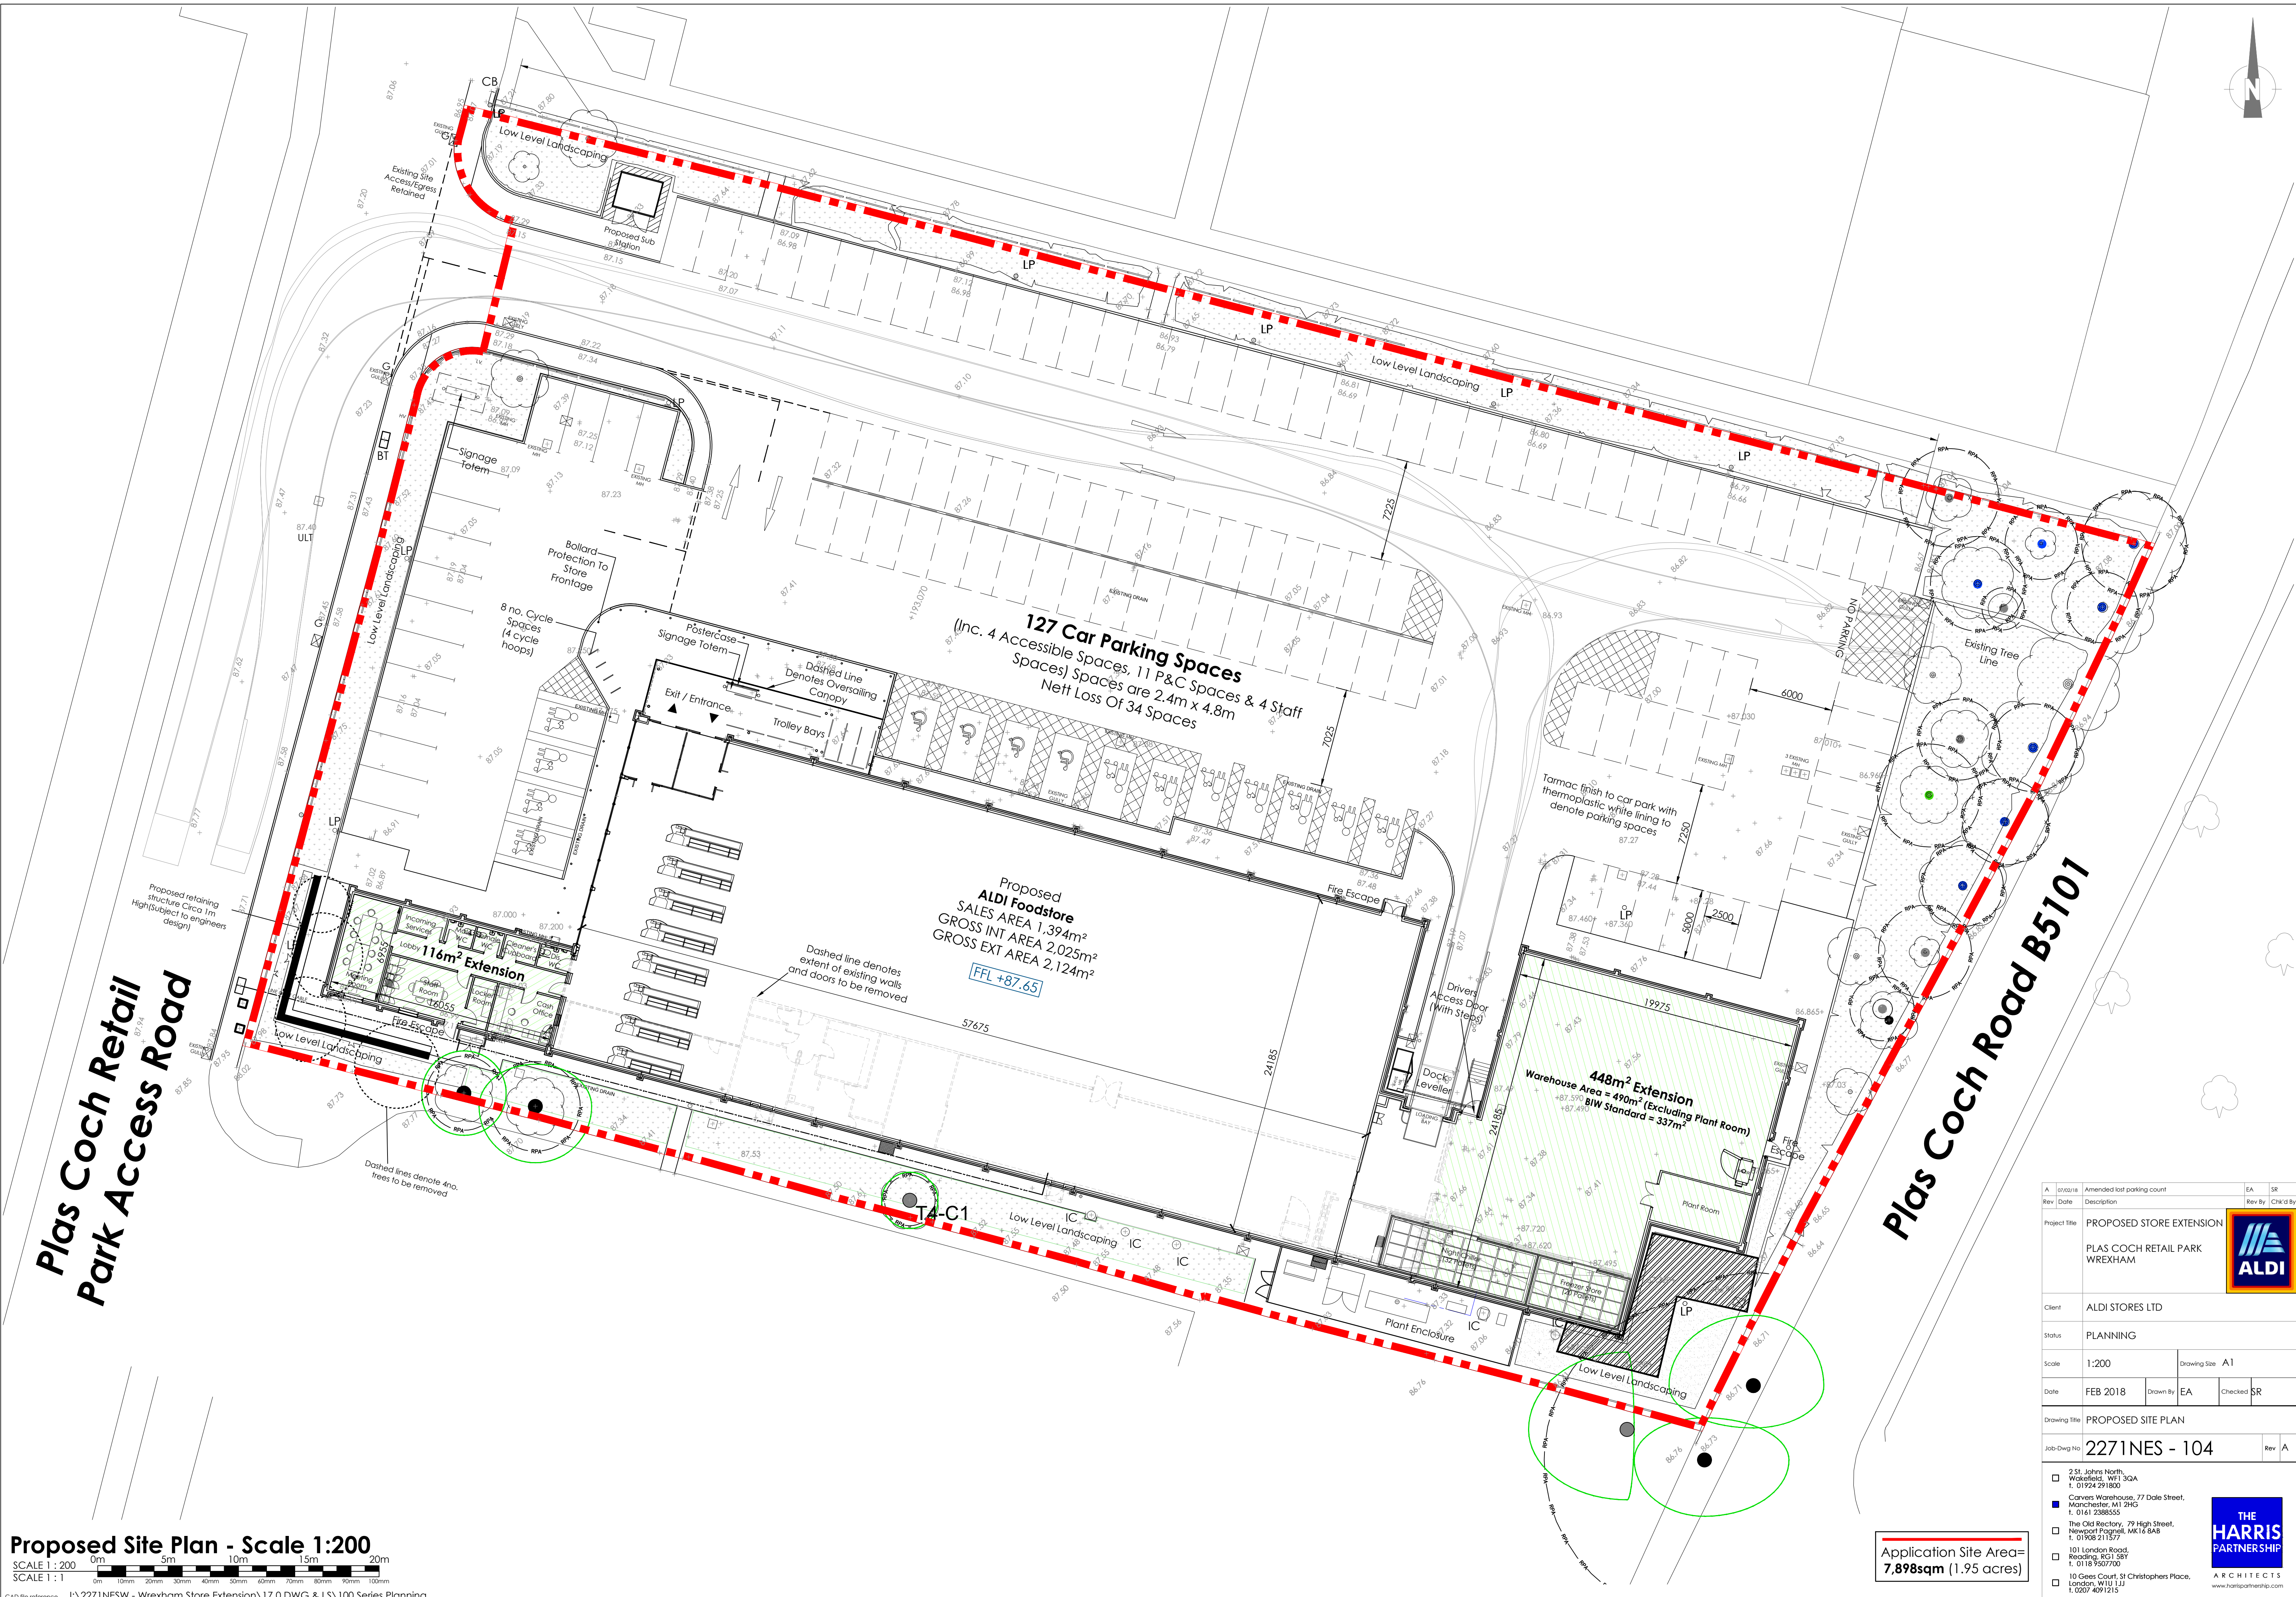


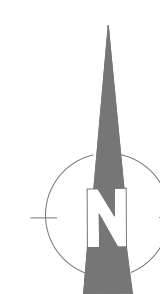

Application Site Area=
7,898sqm (1.95 acres)

07/02/18	Amended lost parking count		EA	SR
Rev	Date	Description	Rev By	Chkd By
Project Title				
PROPOSED STORE EXTENSION				
PLAS COCH RETAIL PARK WREXHAM				
				
Client				
ALDI STORES LTD				
Status				
PLANNING				
Scale		1:200	Drawing Size A1	
Date	FEB 2018	Drawn By EA	Checked SR	
Drawing Title				
PROPOSED SITE PLAN				
Job/Dwg No 2271NES - 104			Rev	A
☐ 2 St. Johns North, Wakefield, WF1 3GA t. 01924 291800 ☒ Carvers Warehouse, 77 Dale Street, Manchester, M1 2HG t. 0161 2386535 ☐ The Old Rectory, 79 High Street, Newport Pagnell, MK16 6AB t. 01908 211577 ☐ 101 London Road, Reading, RG1 5BY t. 0118 9507700 ☐ 10 Gess Court, St Christophers Place, London, W1U 1JJ t. 0207 4091215				
			ARCHITECTS	
			www.harrispartnership.com	

This drawing is copyright and may not be reproduced in whole or part without written authority. Do not scale off this drawing.