





Site Plan 1:200

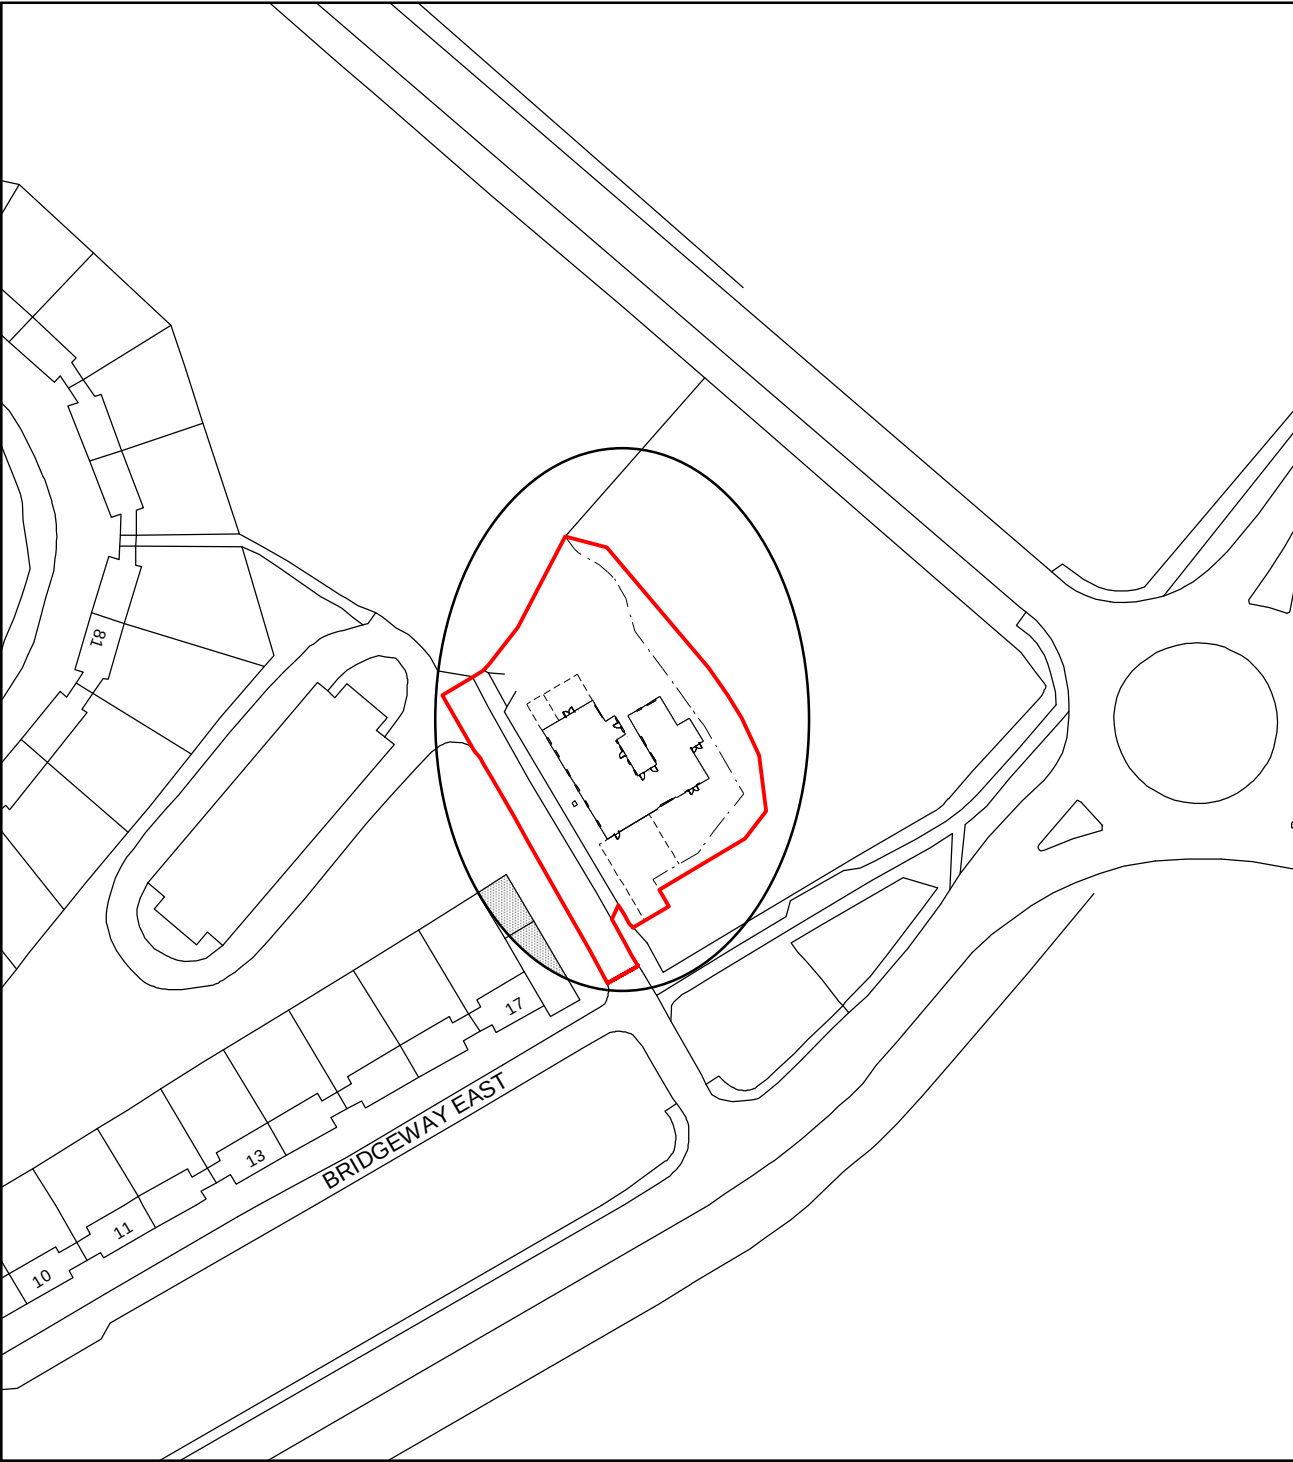

Location Plan 1:1250

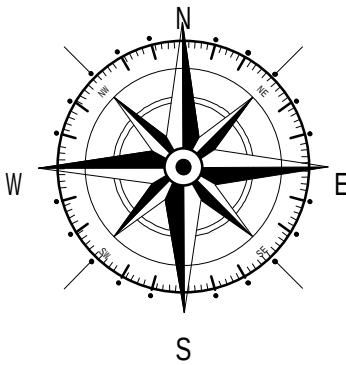

Key	
	Surrounding Buildings
	Proposed Site

B	03/19	Boundary Amends	D.J.E.
A	02/19	Boundary Amends	D.J.F.
Rev	Date	Detail	Initial

Project: Proposed Alterations at, Sallywags Day Nursery, Pentre Maelor, Wrexham LL13 9FZ	
Title: Existing: Site & Location Plan	Scale: (A2) 1:200 & 1:1250

Drawn By: E M Jackson	Date: June 2018
Drawing No: W142/002	Sheet: 1 of 1

Office 3K4,
Redwither Business Tower,
Wrexham. LL13 9XT
Tel: 01978 356500
www.blueprintarchitectural.com
© copyright all rights reserved