





Example of Palistrade Fencing



Example of Container

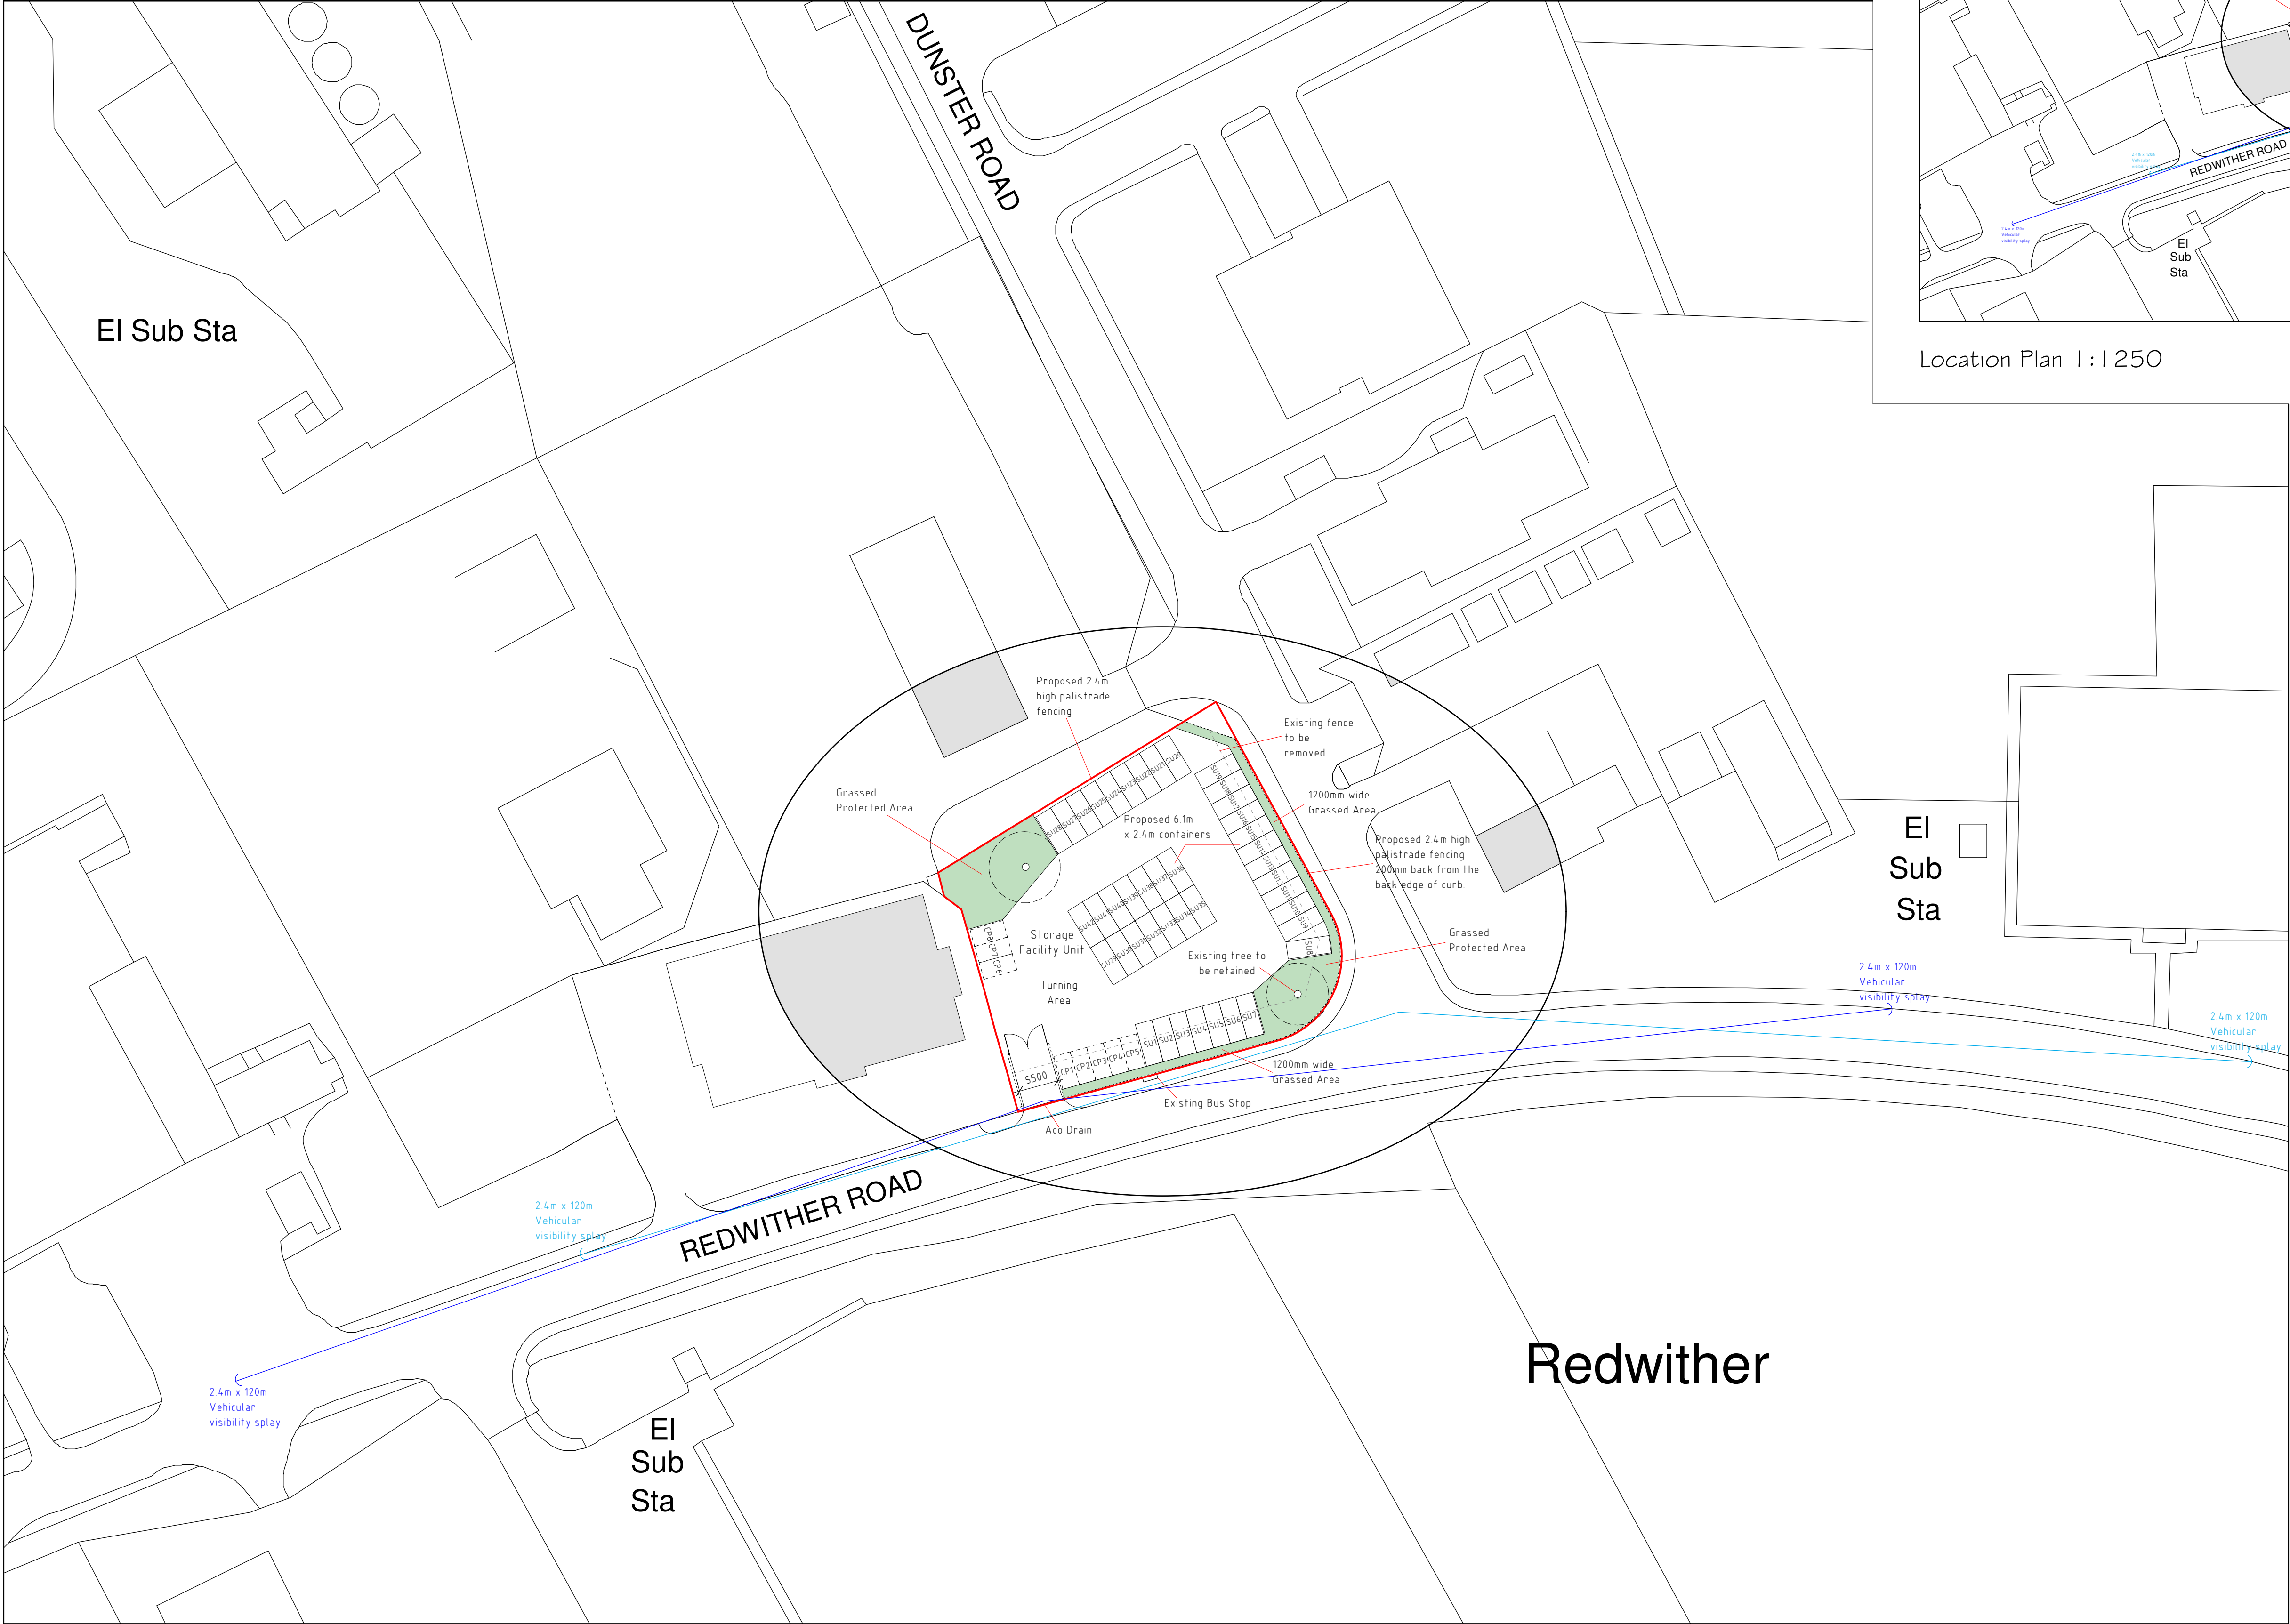


Site Plan 1:500

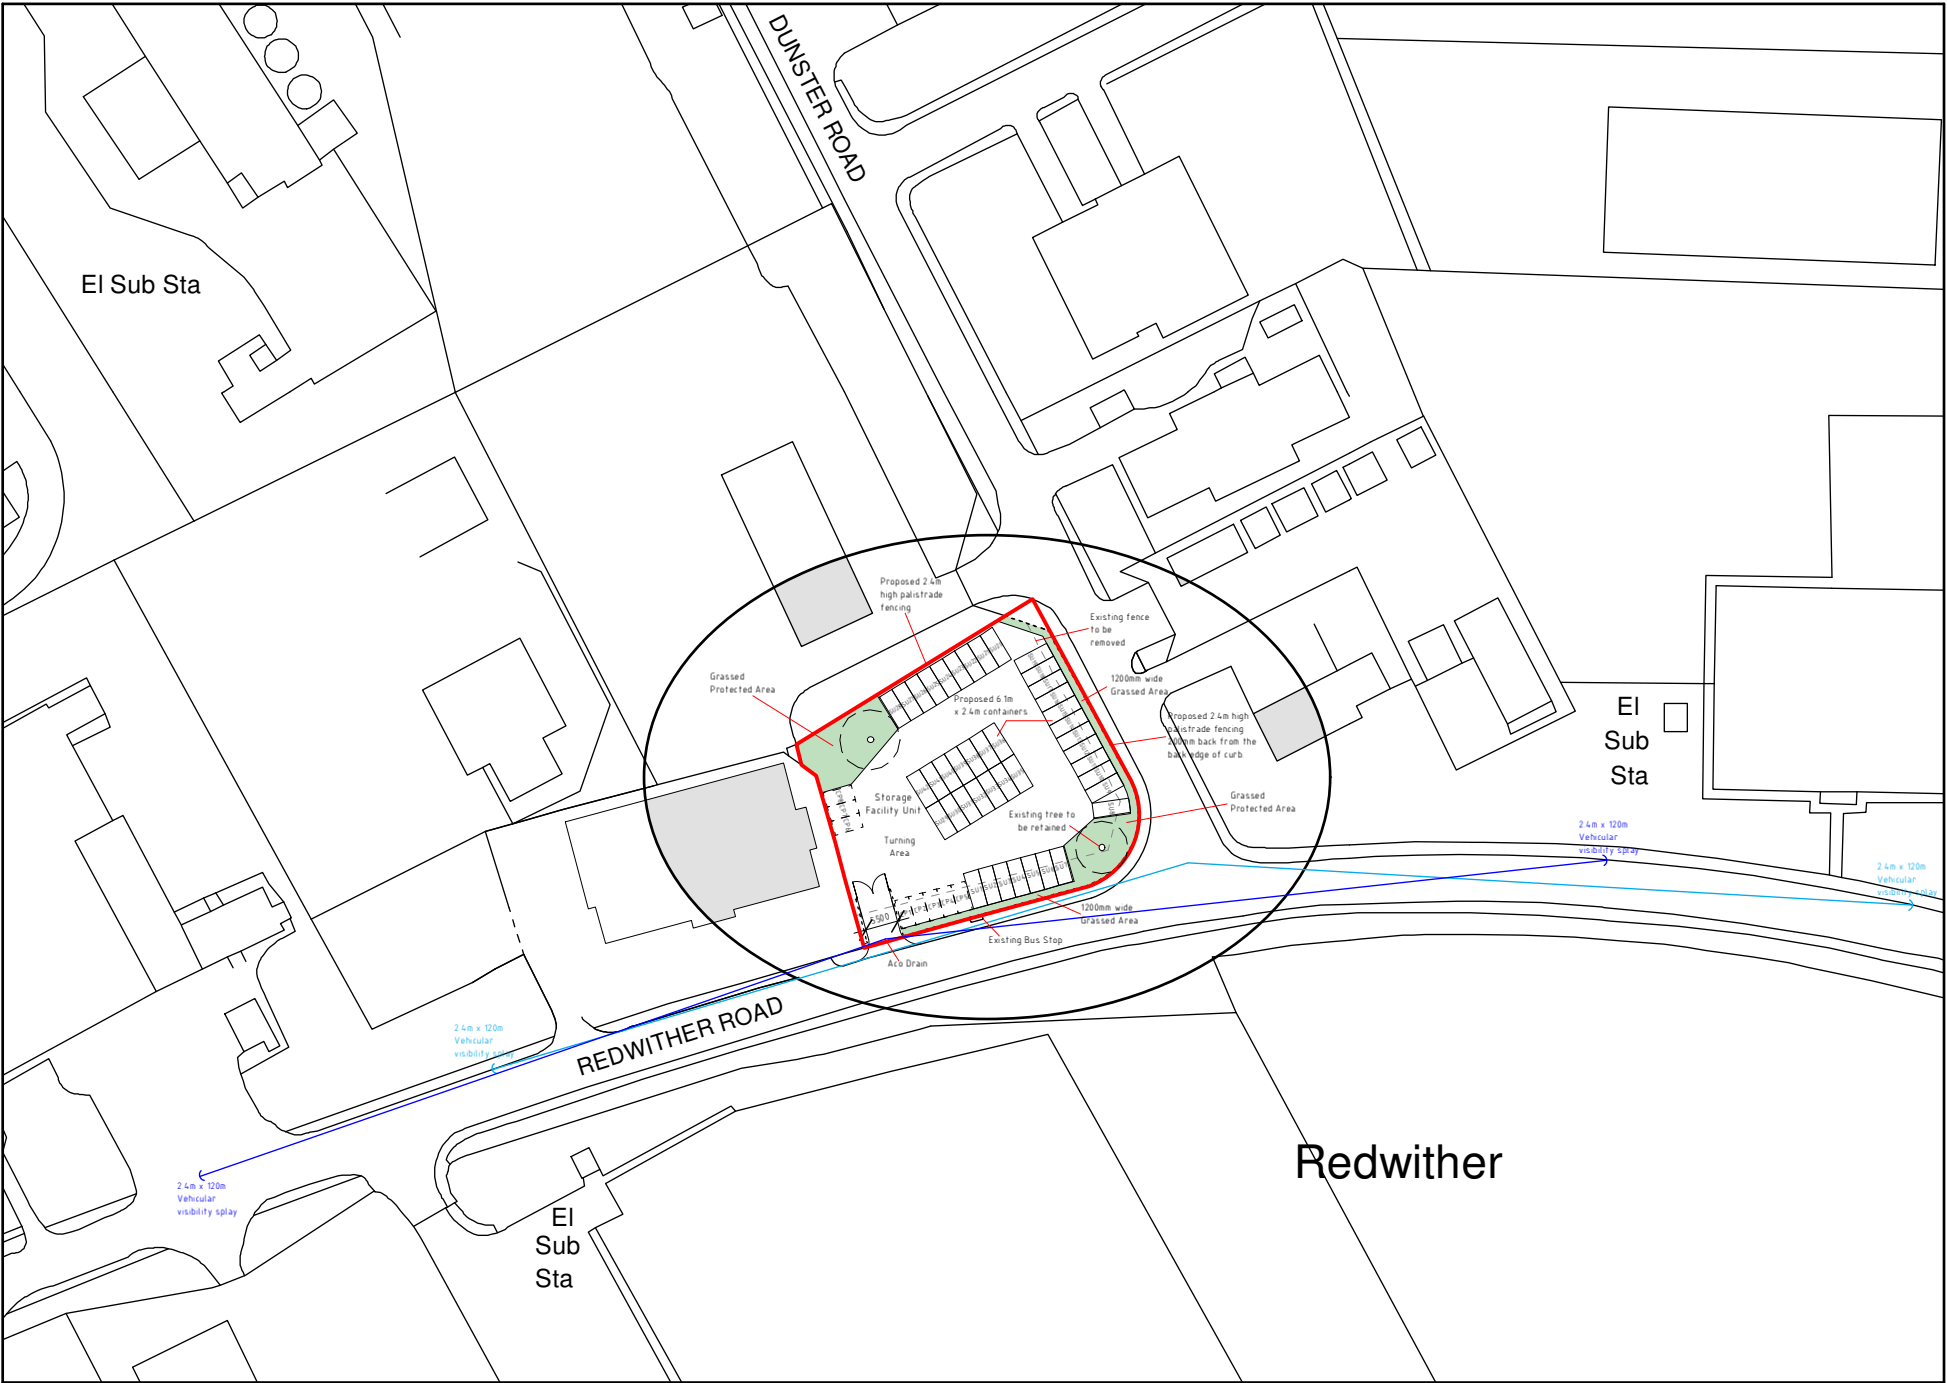

Location Plan 1:1250

Key	
	Surrounding Buildings
	Proposed Site
	Storage Unit
	Car Park Space
	Protected Area
	Palistrade Fencing
	Existing Fencing

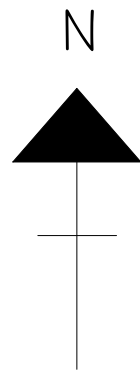

Rev	Date	Detail	Initial
C	01/18	Planning Amends	S.M.E.
B	11/17	Planning Amends	S.M.E.
A	10/17	Details Added	D.J.F.

Project: Proposed Change of Use on land opposite to RC Motors, Redwither Road, Wrexham. LL13 9RD			
Title: Planning: Site Plan & Location Plan		Scale: (A1) 1:500 & 1:1250	
Drawn By: S M Eltham		Date: Jun 2017	
Drawing No: R087/002		Sheet: 1 of 1	

Office 3K4,
Redwither Business Tower,
Wrexham. LL13 9XT
Tel: 01978 356500
www.blueprintarchitectural.com
© copyright all rights reserved