


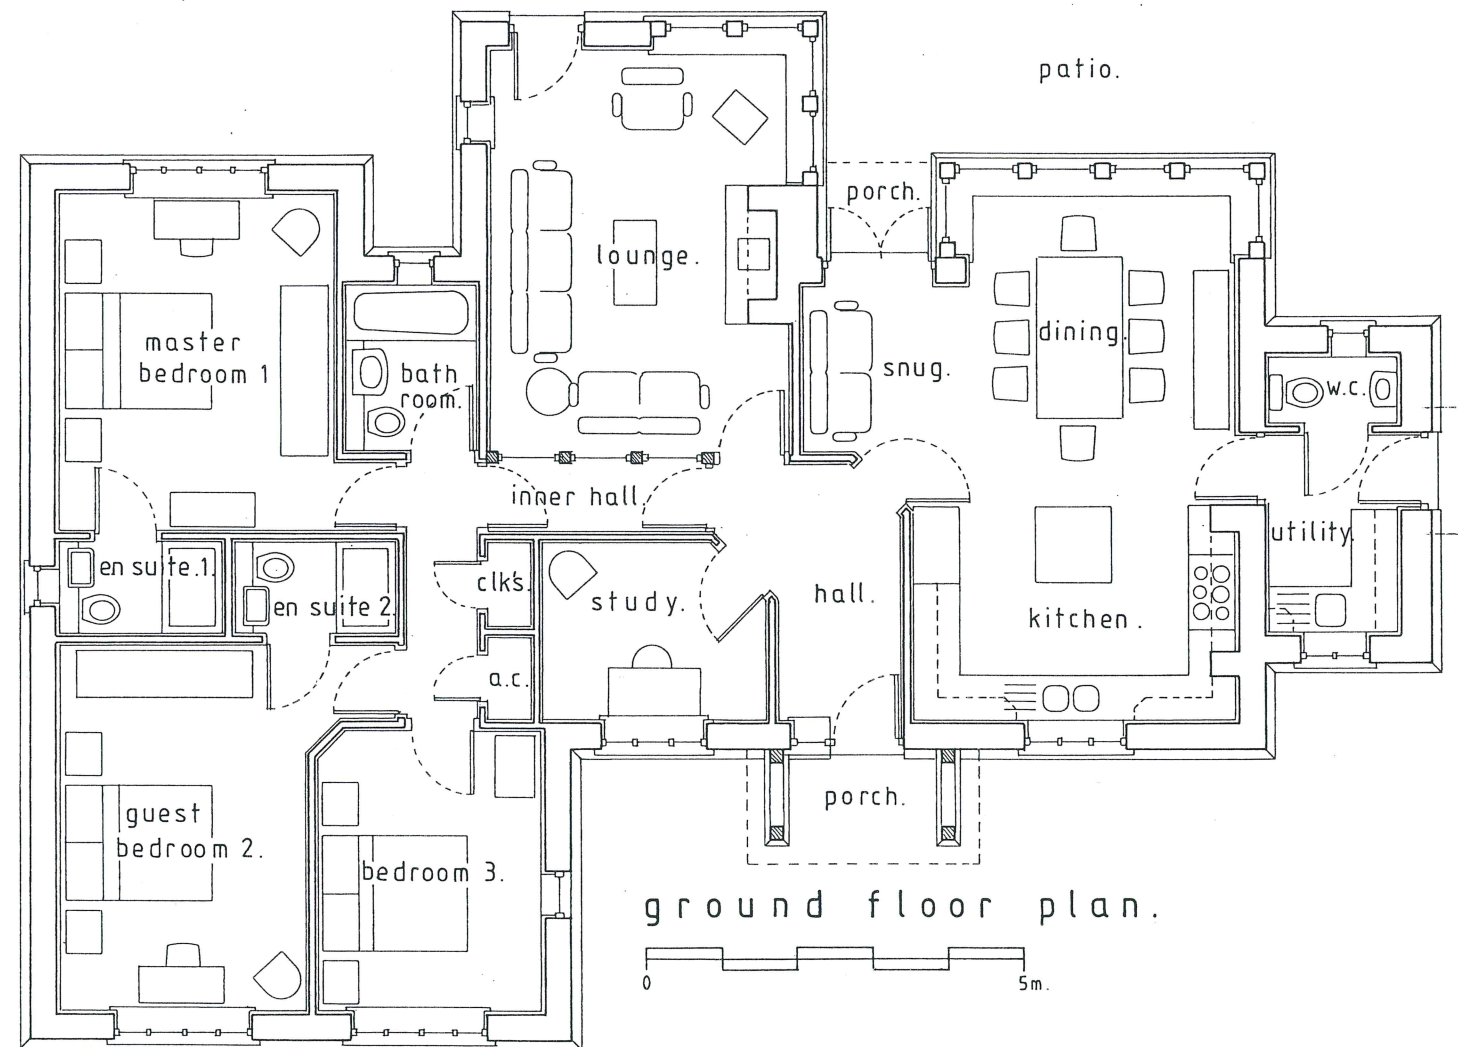

Axis Architectural Services Ltd.

Riverdale, Severn Lane, Welshpool, Powys, SY21 7BB.

T: 01938 555318 M: 07790 506633 E: timjones@post.com

Location:

Land at: Scrap-Yard Site, Esclusham Mill, Llwyneinion Road, Legacy, Rhosyllen, Wrexham, LL14 4ET.

Job/Project:

Proposed Residential Development.

Client:

Mr. G. Paletta

Drawing Title: **Proposed Floor Plan (render version).**

Bungalow Type: 'B.1.' (3 bed 1500 sq.ft.) – Plots 1 & 7

Scale: 1:100(A.3.) Drawing.Nº: CGP1/TMJ-14 'B': Jan.18 Revision: T.M.J. Drawn by: Jan. 2016 Date: