





Site Plan 1:200

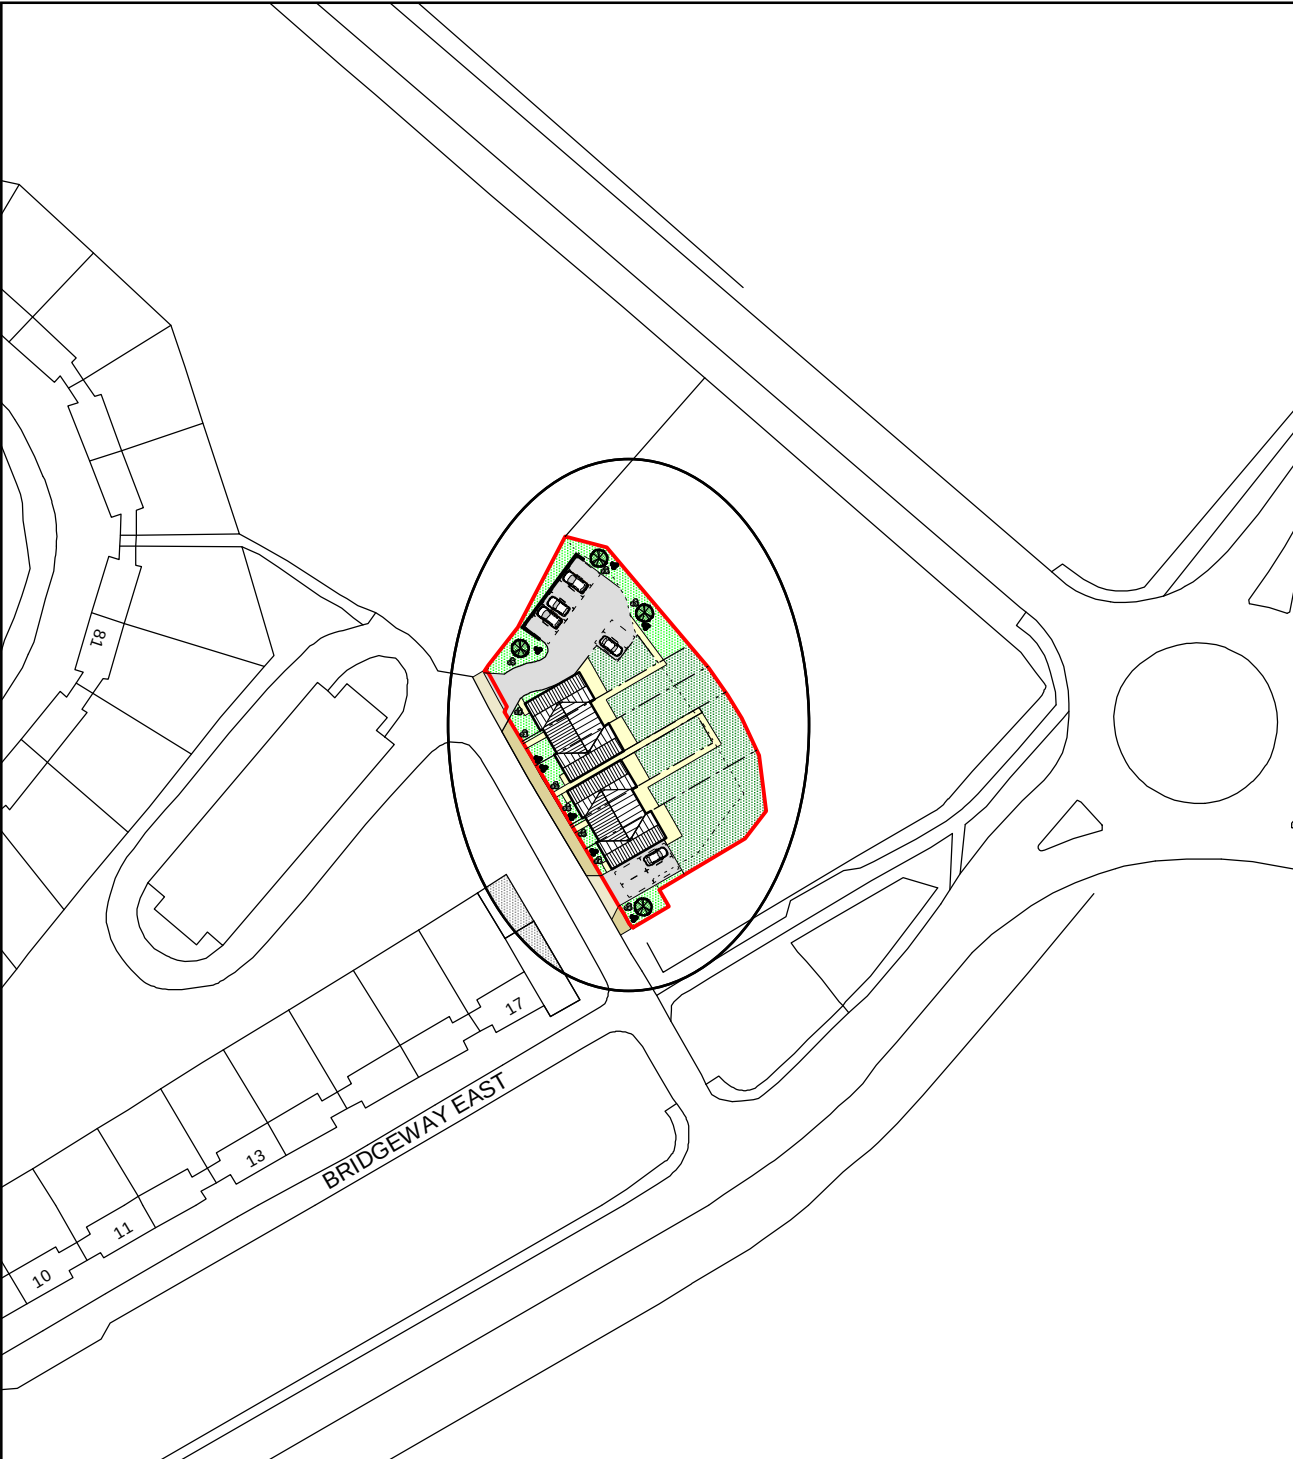

Location Plan 1:1250

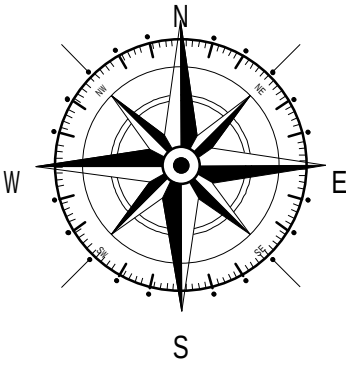

Key

- Surrounding Buildings
- Proposed Site

Building Parameter	Minimum (mm)	Maximum (mm)
Depth	9850	10350
Width	14500	15000
Height	7270	7520

B	01/19	Design Amends	D.J.F.
A	01/19	Design Amends	D.J.E.
Rev	Date	Detail	Initial

Project:
Proposed Alterations at,
Sallywags Day Nursery,
Pentre Maelor,
Wrexham
LL13 9FZ

Title: Planning: Site & Location Plan	Scale: (A2) 1:200 & 1:1250
---	----------------------------------

Drawn By: D.J.Edwards	Date: Aug 2018
Drawing No: W142/003	Sheet: 1 of 1

blueprint
architectural services

LABC partner

Office 3K4,
Redwither Business Tower,
Wrexham. LL13 9XT
Tel: 01978 356500
www.blueprintarchitectural.com
© copyright all rights reserved