



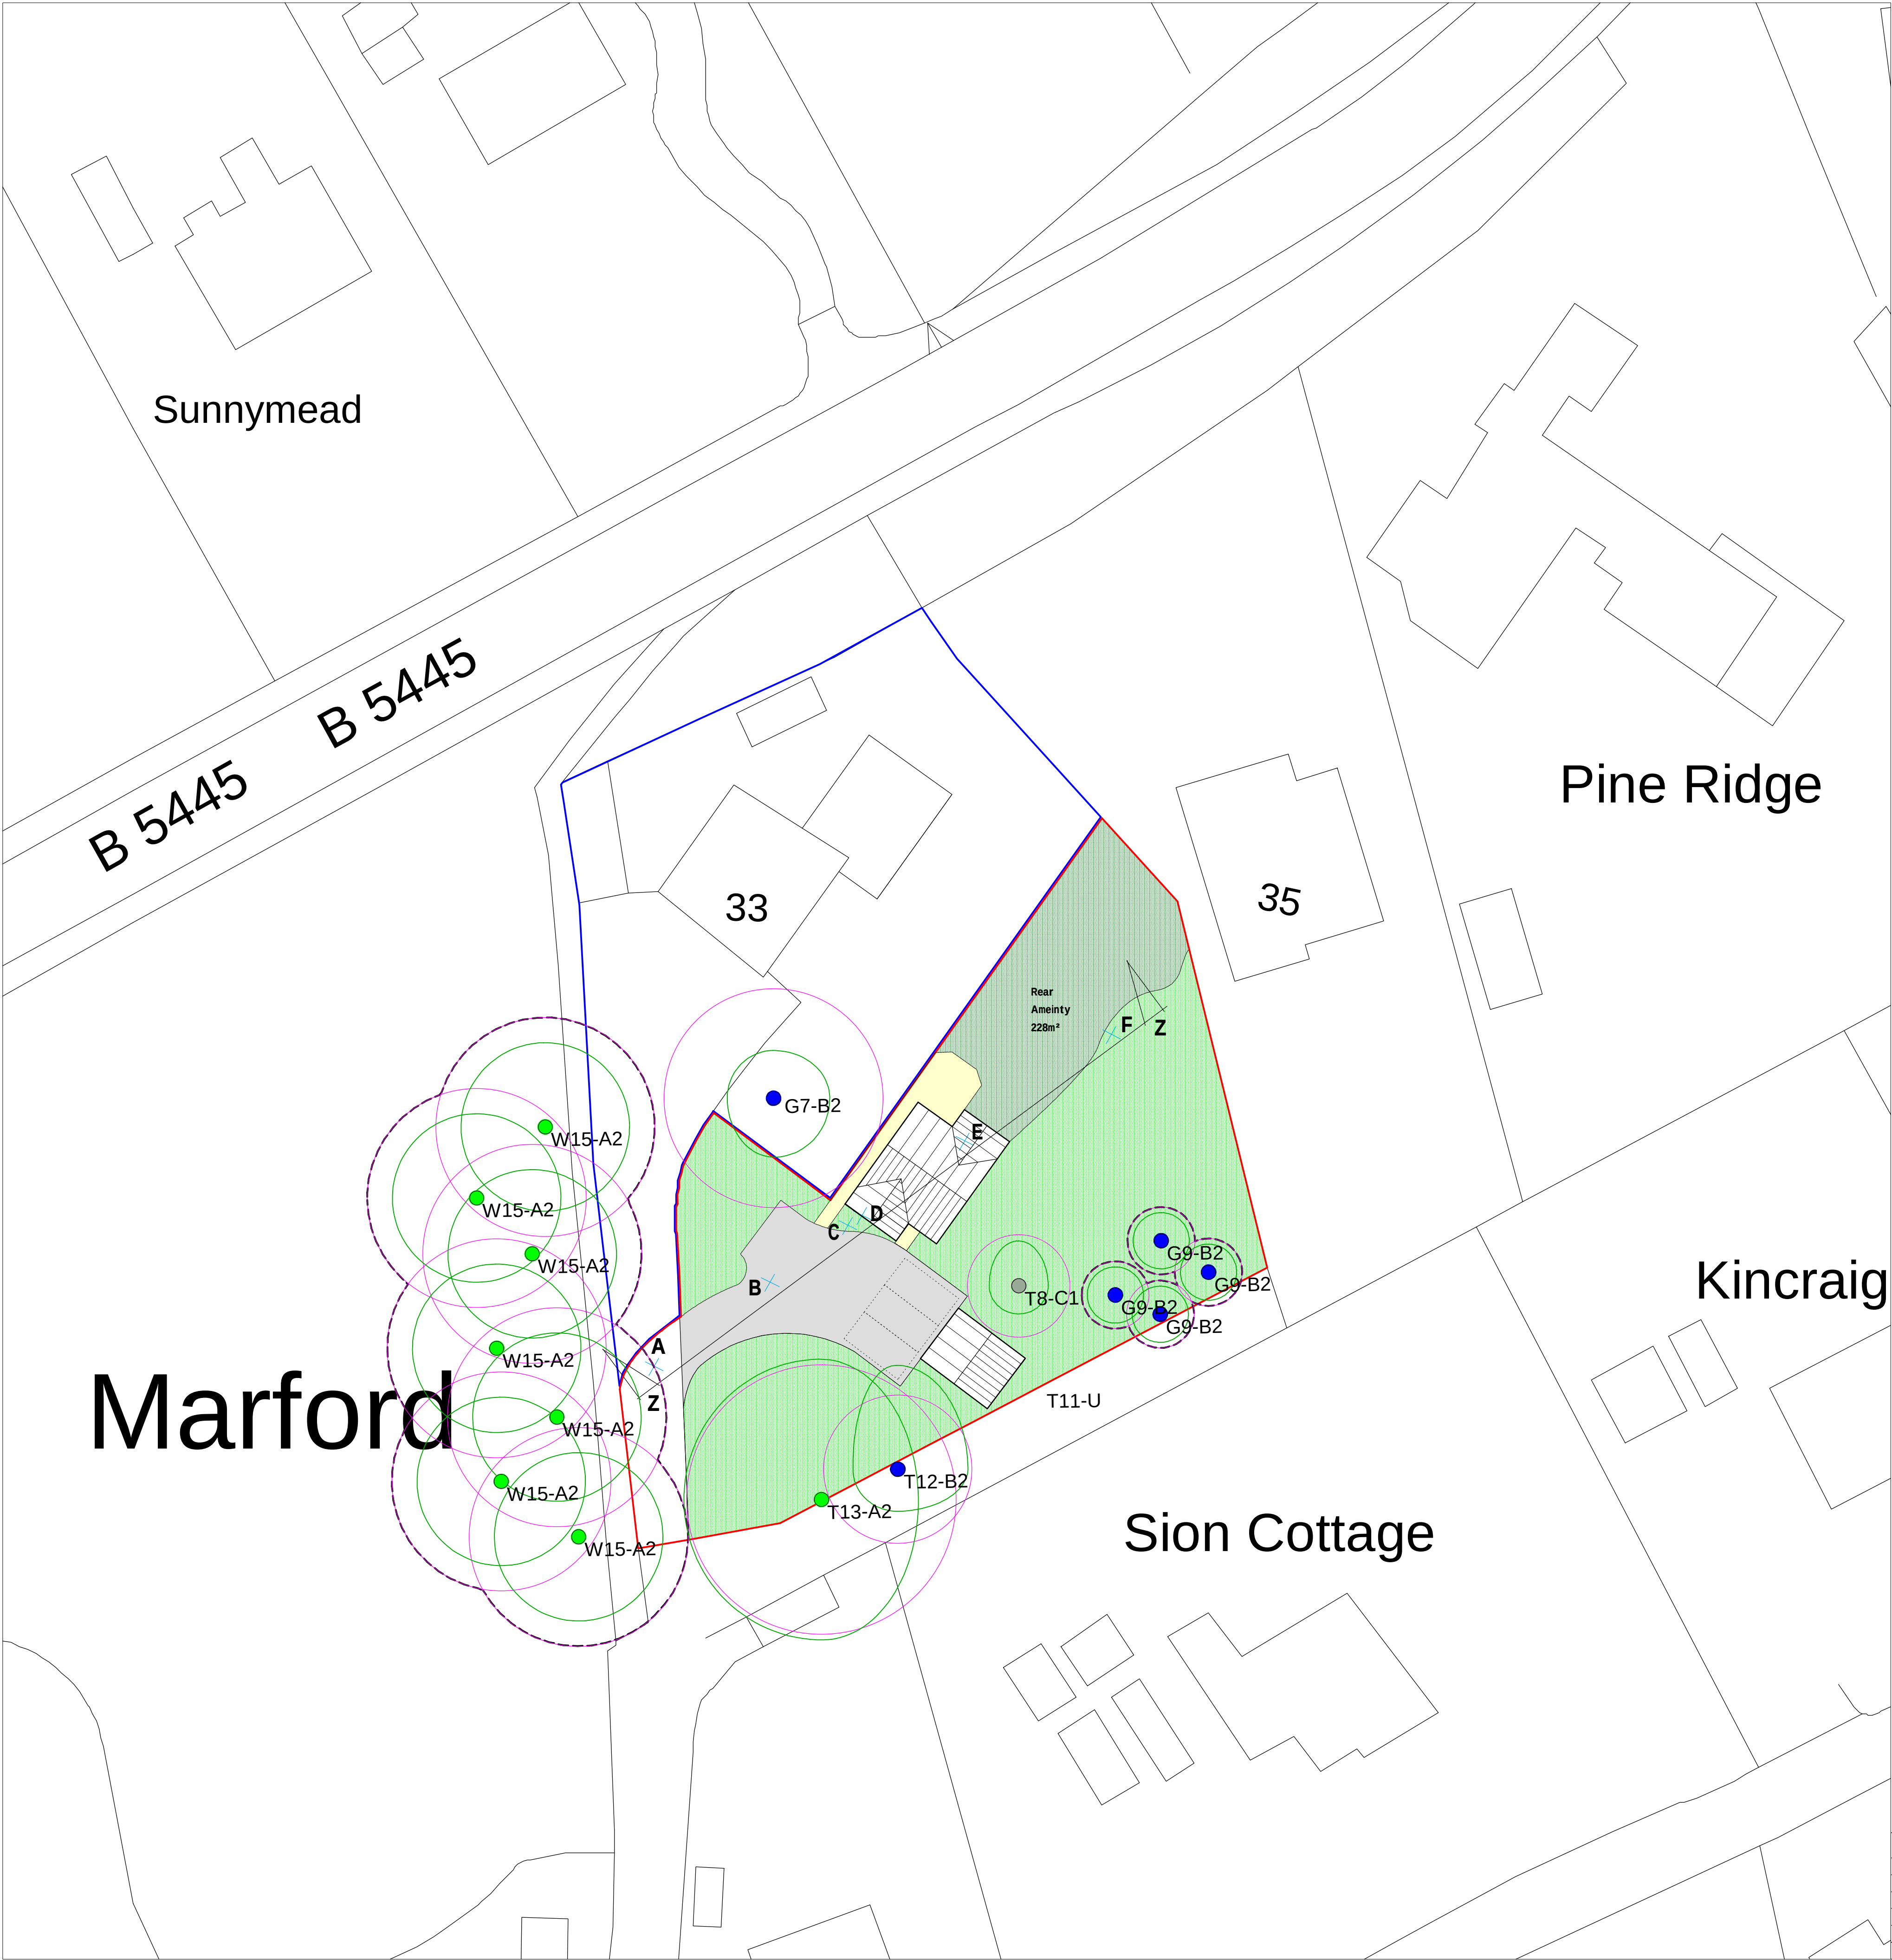


Site Plan 1:250

Point	Level
A	10.000
B	9.397
C	8.740
D	8.299
E	8.020
F	8.000

Building Parameter	Minimum (mm)	Maximum (mm)
Depth	9950	10450
Width	6450	6950
Height	7475	7725

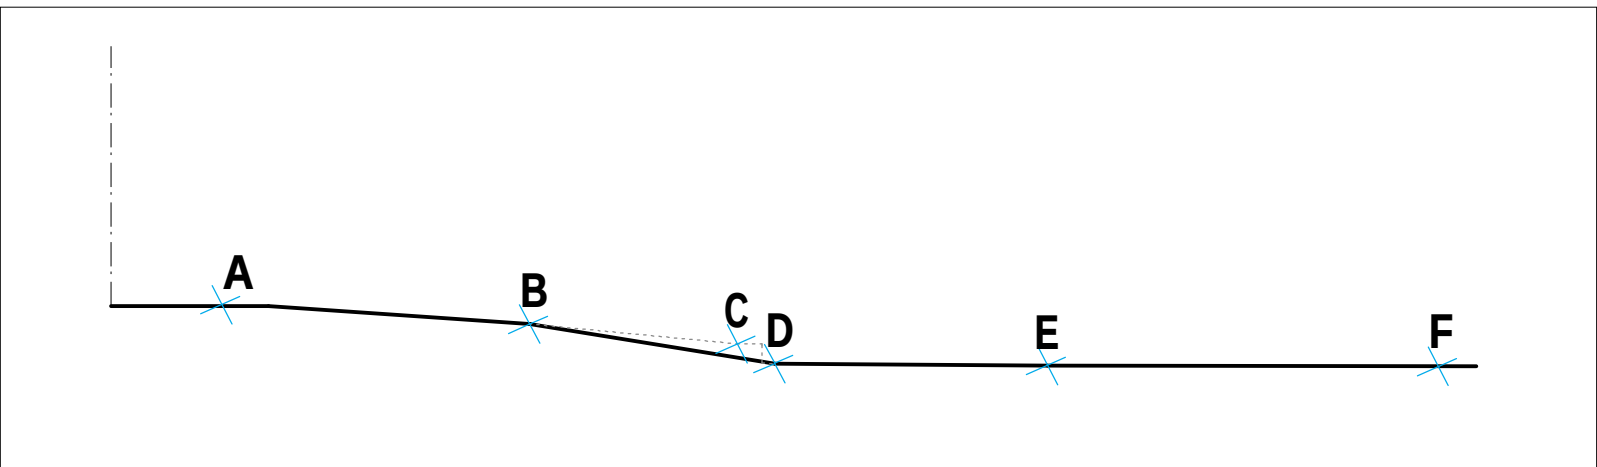


Section Z-Z 1:250

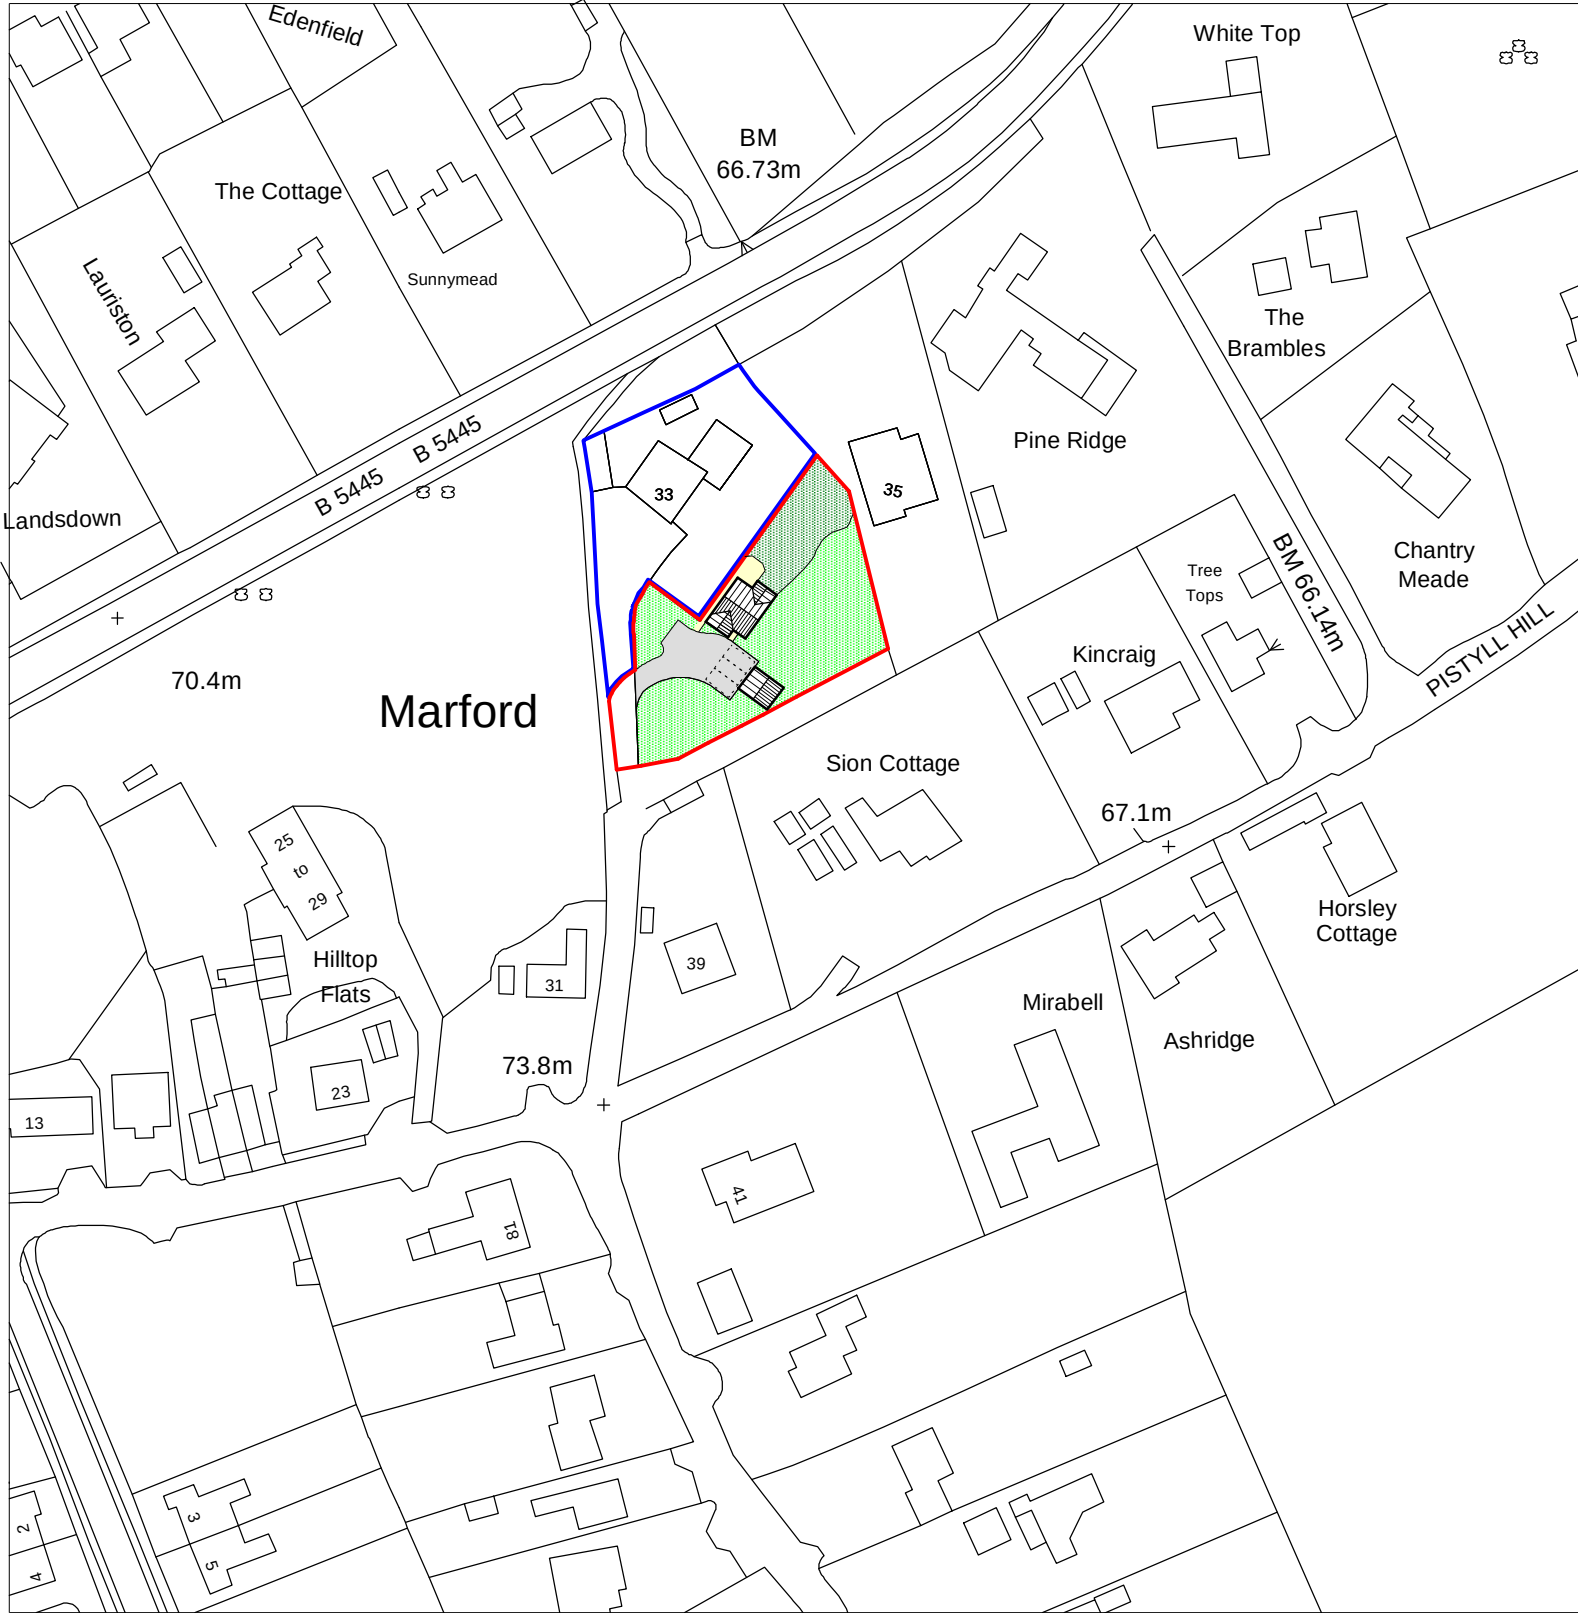

Location Plan 1:1250

Key
Application Site
Land owned by applicant

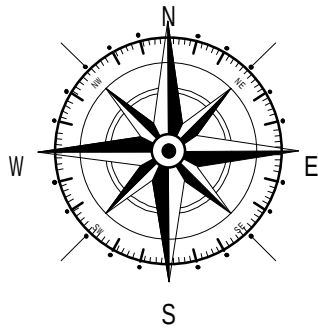

Rev	Date	Detail	Initial

Project: Proposed Residential Development at 33 Wynnstay Lane, Marford, Wrexham, LL12 8LF.	
Title: Planning: Site & Location Plan	Scale: (A1) 1:250 & 1:1250

Drawn By: D.J.Edwards	Date: Oct 2018
Drawing No: F040/002	Sheet: 1 of 1

Office 3K4,
Redwithier Business Tower,
Wrexham. LL13 9XT
Tel: 01978 356500
www.blueprintarchitectural.com

© copyright all rights reserved